


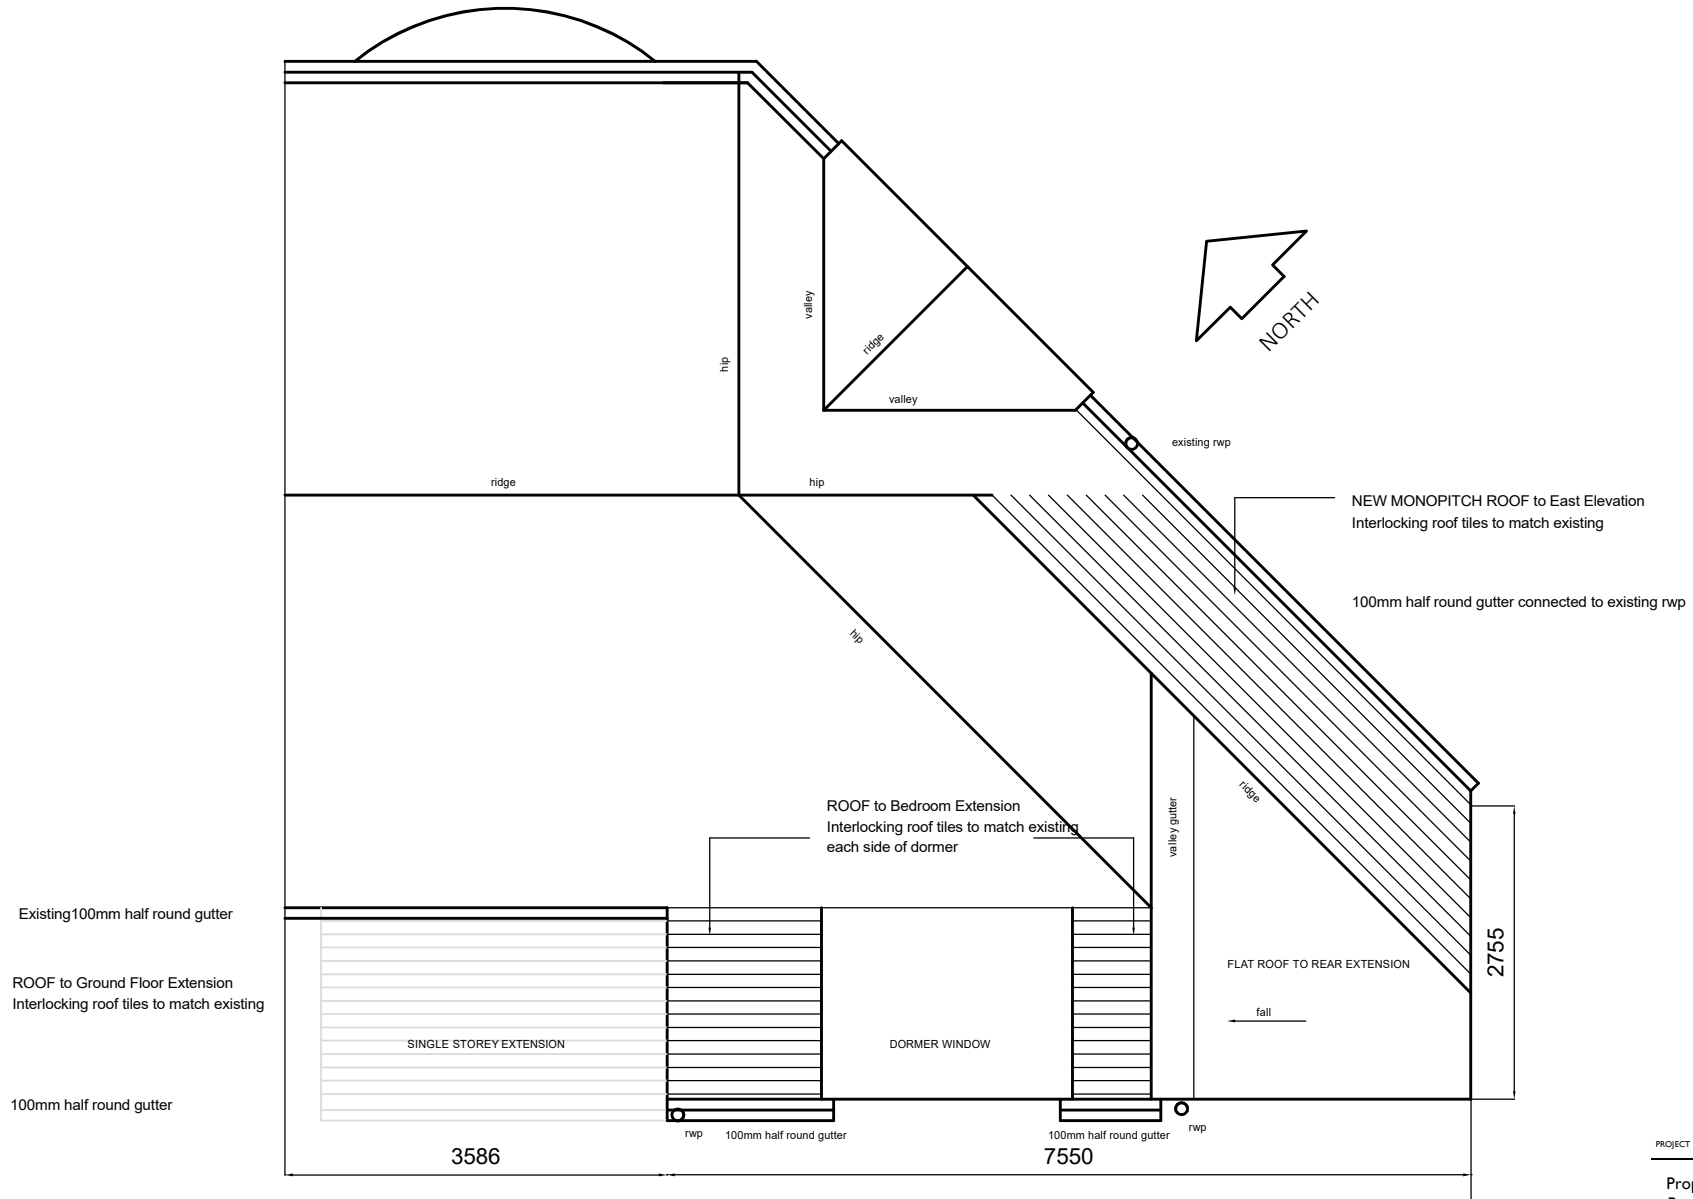

PROPOSED ROOF PLAN

PROJECT			
Proposed Extension 29 Oaklands Drive Prestwich, Manchester for Mr and Mrs D Crosby			
DRAWING TITLE			
PROPOSED ROOF PLAN			
SCALE	DRAWN BY	CHECKED	DATE
Scale 1:50 @ A3			
DRAWING No	REVISION		
2023 / 09 / 11			