


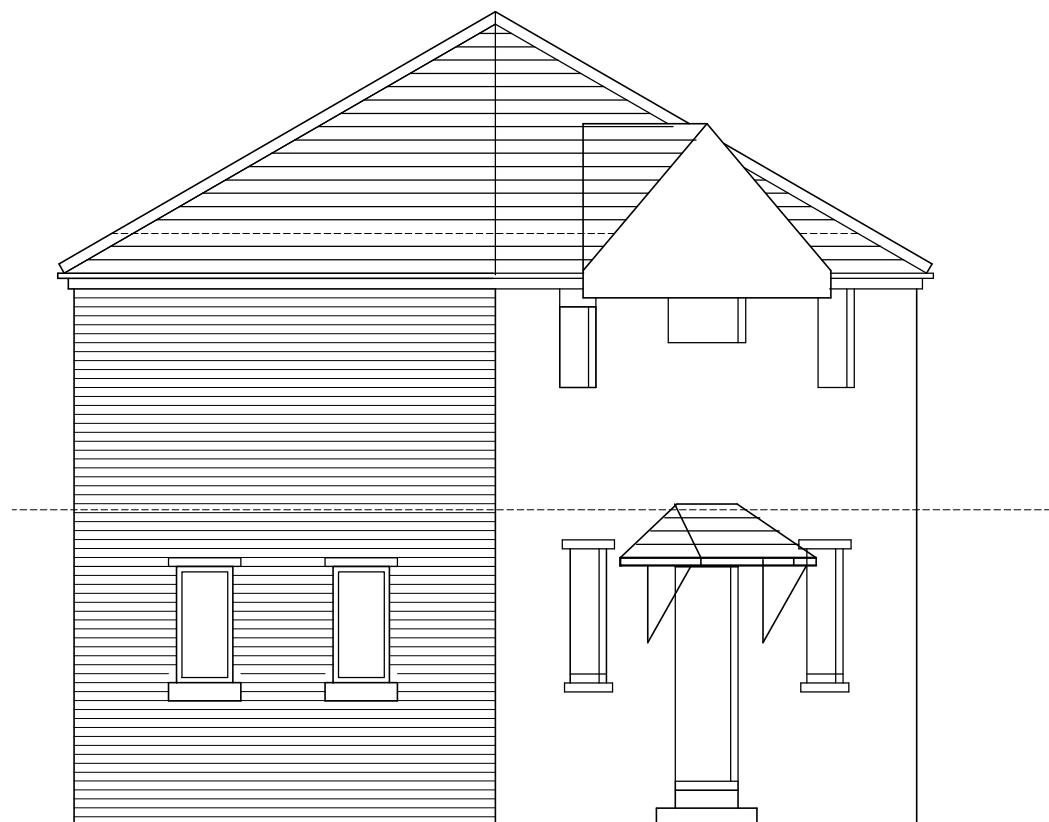

EXISTING REAR ELEVATION



EXISTING SIDE ELEVATION

PROJECT
Proposed Extension 29 Oaklands Drive
Prestwich, Manchester
for Mr and Mrs D Crosby

DRAWING TITLE
EXISTING REAR & SIDE ELEVATION

SCALE DRAWN BY CHECKED DATE

Scale 1:50 @ A3

DRAWING No
2023 / 09 / 04

REVISION