




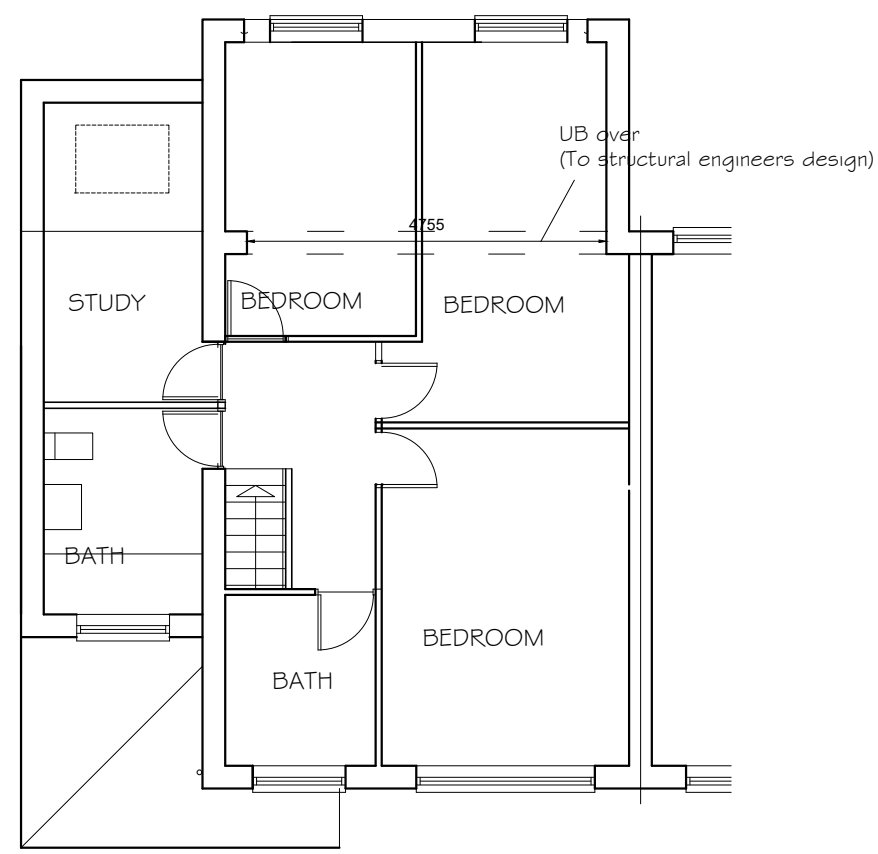


First Floor

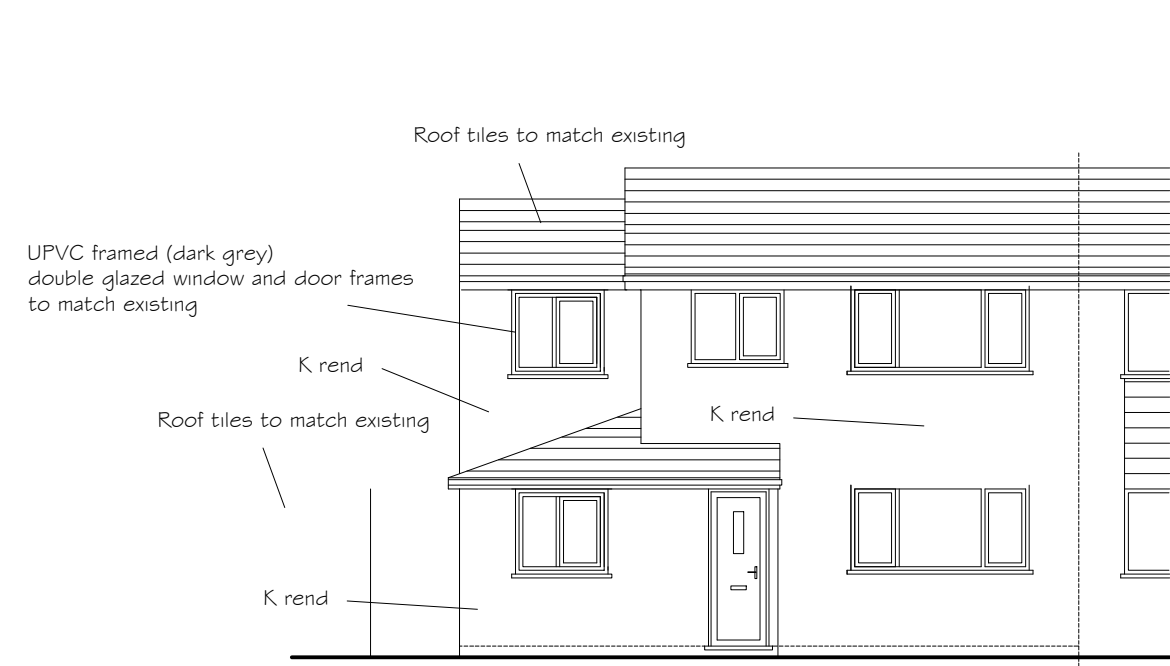


Front Elevation

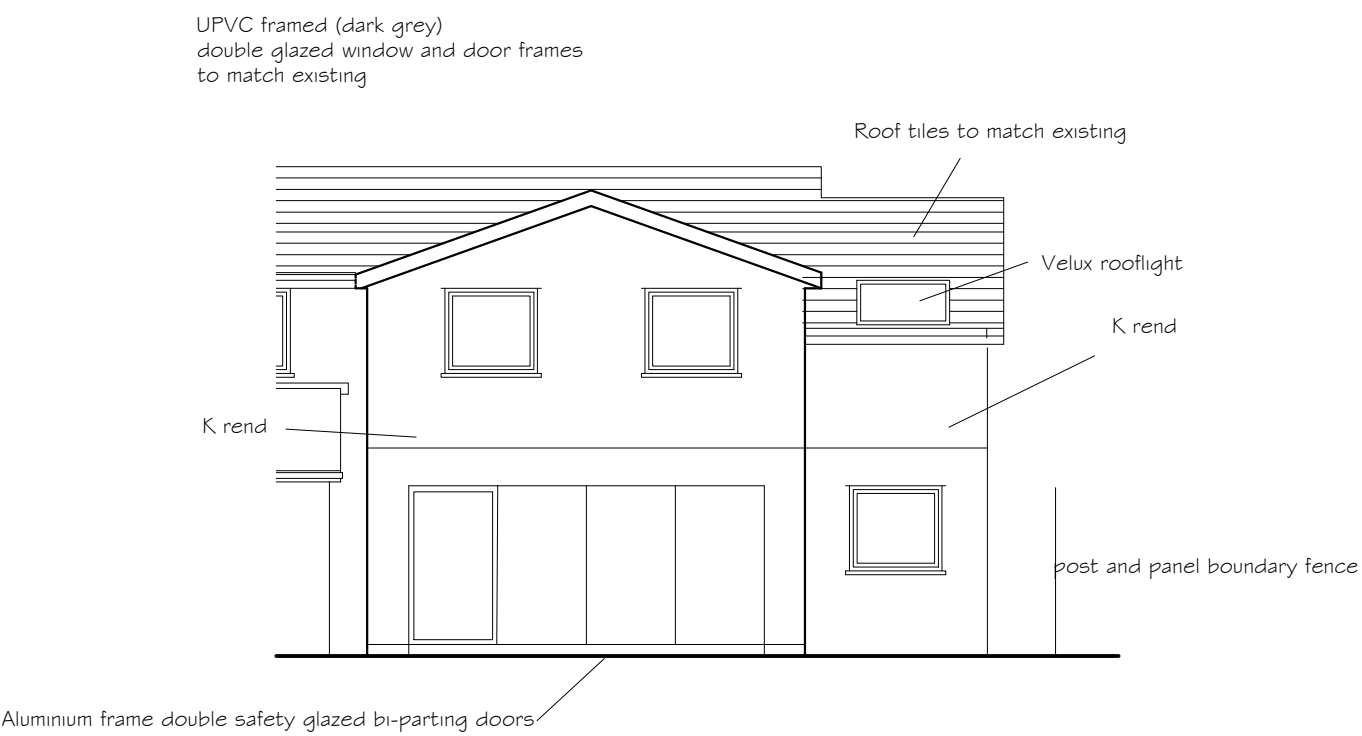


Rear Elevation

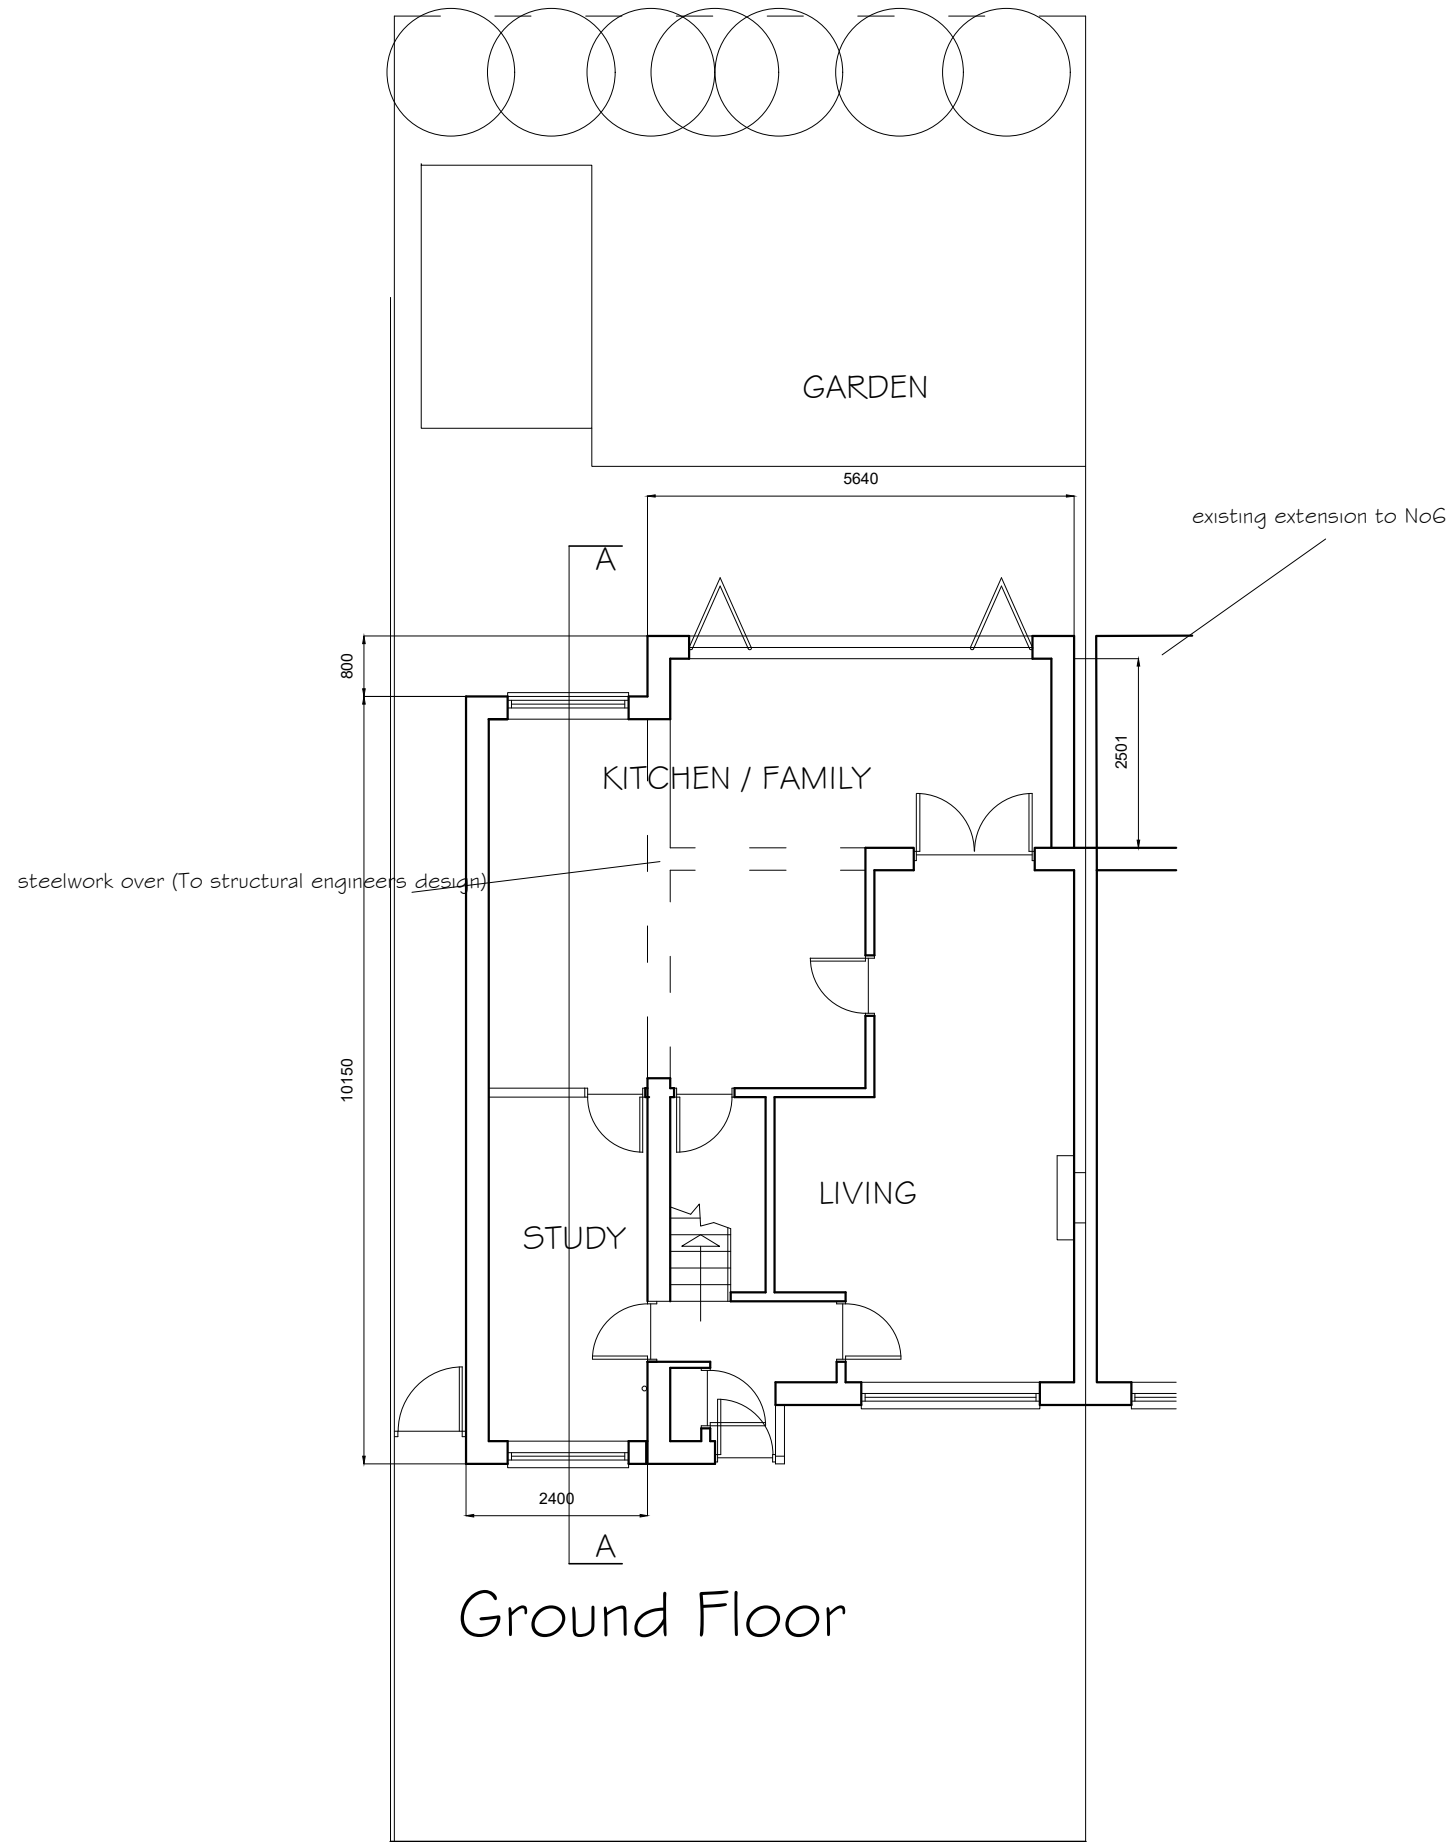

Ground Floor

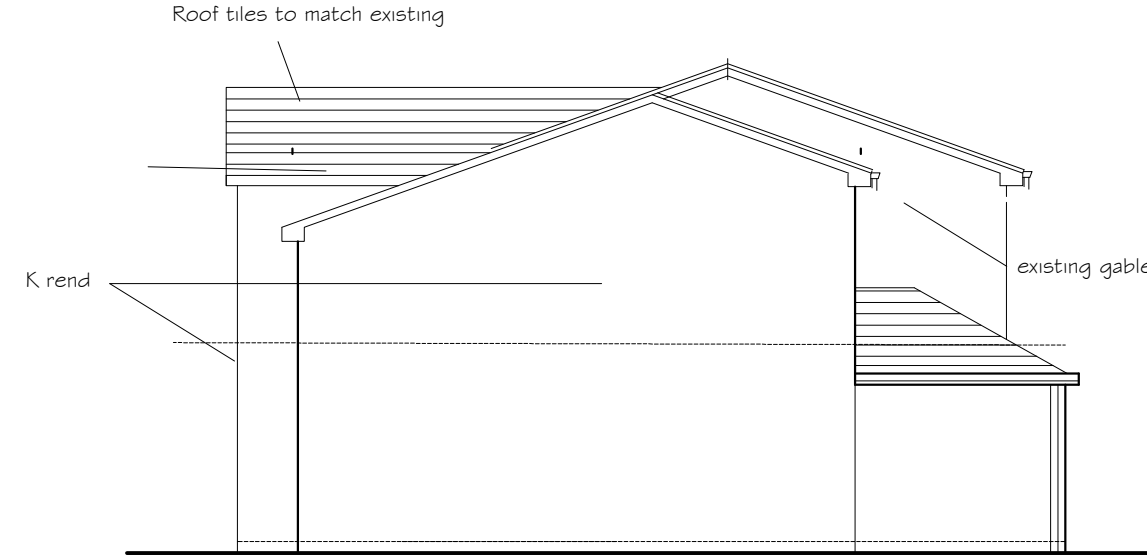

Side Elevation

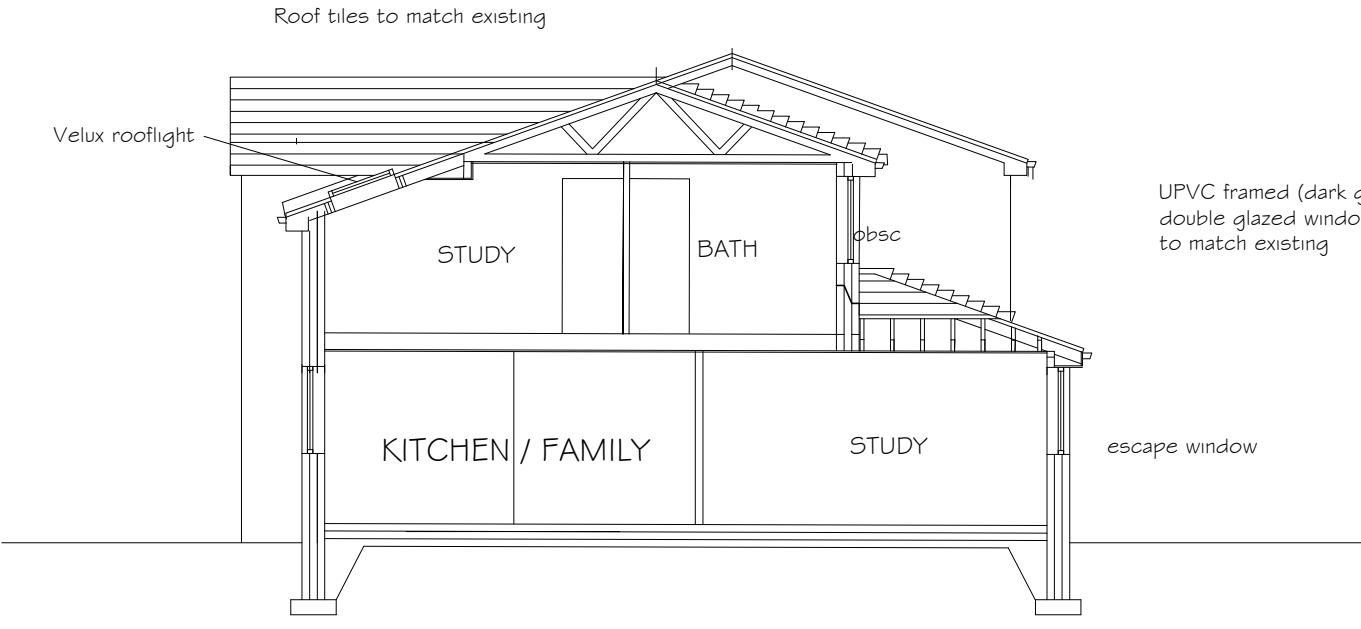

Section A-A



AMENDMENTS		
REF	DATE	DESCRIPTION
PETER HARRISON ARCHITECTS  90A High Street Lees, Oldham, Lancashire OL4 5AA Tel: 0161 785 9045		
PROJECT Proposed Alterations at 8 Poolfield Close, Radcliffe, Bury M26 3UE		
TITLE GENERAL ARRANGEMENT		
DATE August 2021		DRAWN
SCALE 1:100		DRG No 2811/AL/1002c