


- do not scale dimensions from this drawing
- all dimensions to be checked on-site and discrepancies to be reported to the architects

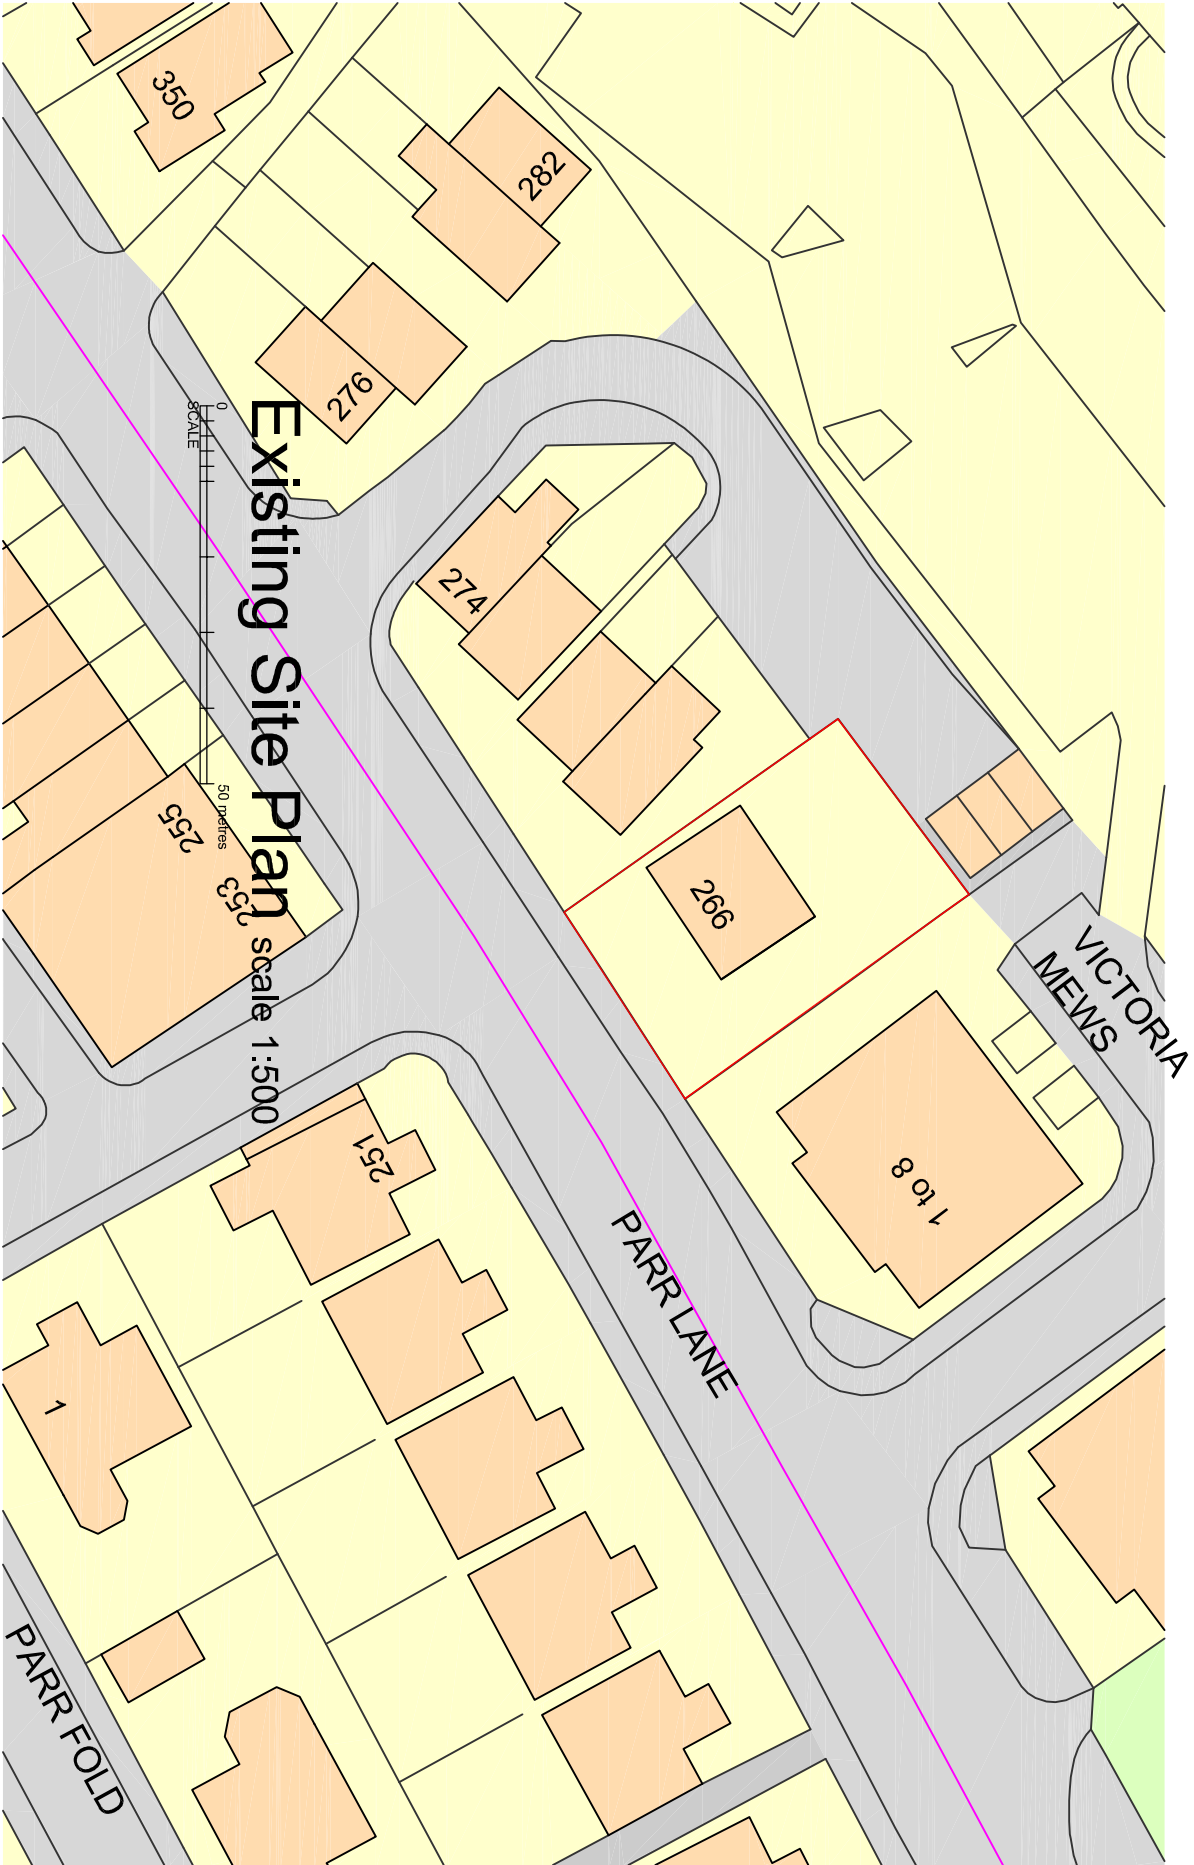

client
Mr & Mrs D Buckley

project
Proposed Extension to Existing Dwelling
266 Parr Lane, Bury,
Lancashire, BL9 8LU

title
Existing Site Plan

drawing number
1146.14

scale	date
As shown A3	July 19
drawn by RH	status Planning

fisk
& associates
architects

f

20 chorley road, swinton, manchester, m27 5qj
t - 0161 793 5300 e - info@rnfisk.co.uk