

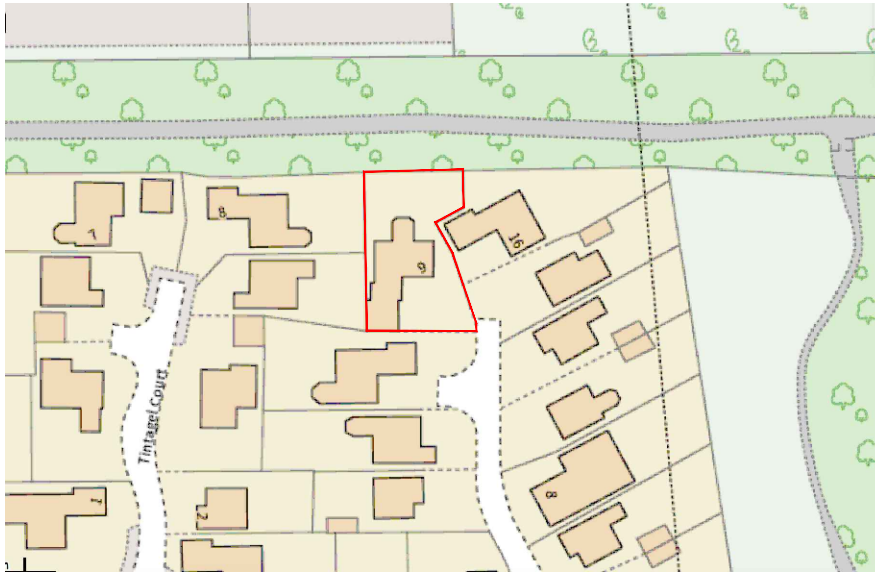


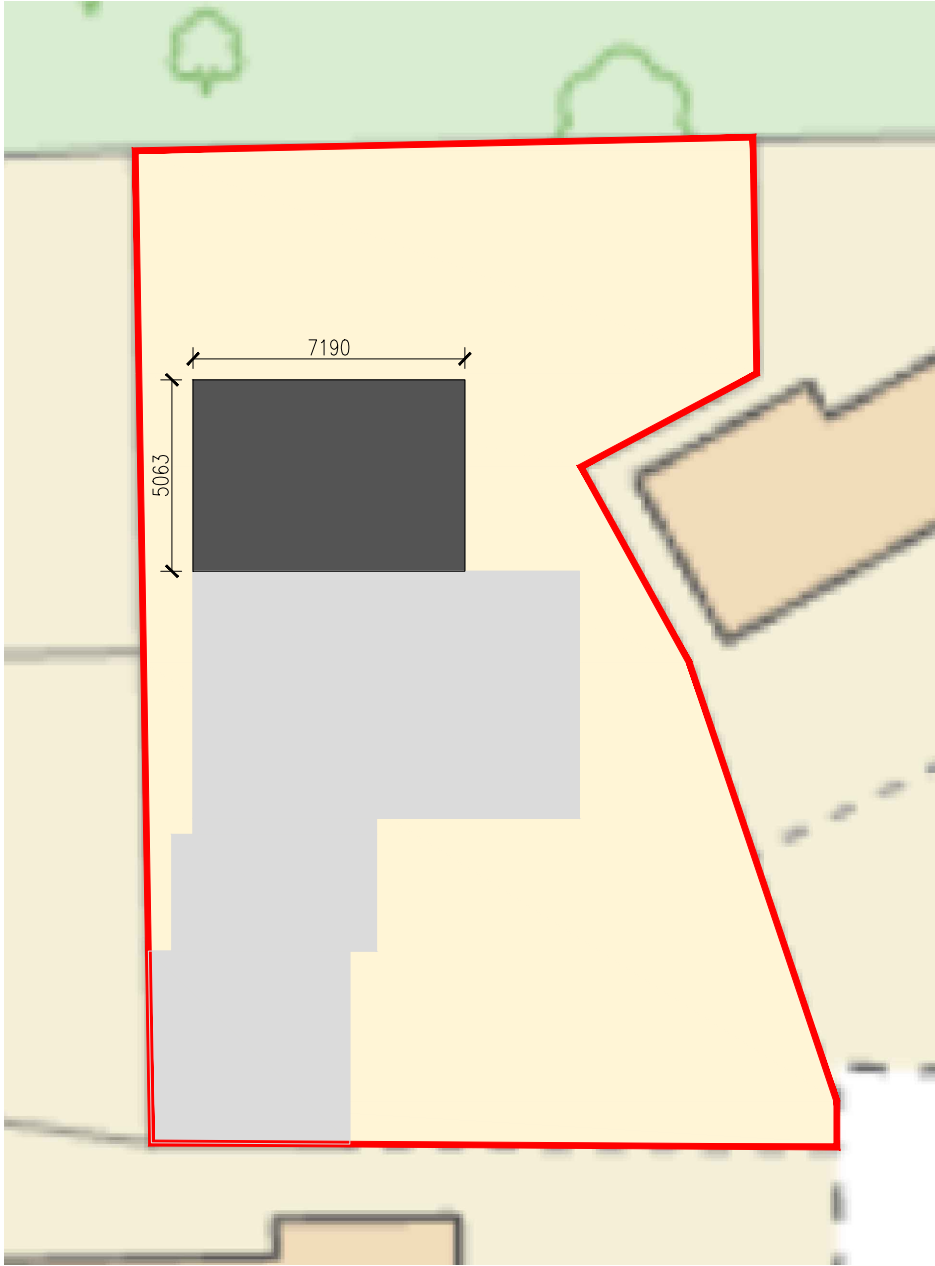

Location Plan (Scale - 1:1250)
0m 10 20 30 40 50 60m

 

Site Plan (Scale - 1:200)
0m 2 4 6 8 10m

DO NOT SCALE FROM THIS DRAWING.
This drawing is to be read in conjunction with all related drawings. All dimensions must be checked and verified on site before commencing any work or material production. The originator should be notified immediately of any discrepancy.



Rev	Date	Description
Issued For : INFORMATION PURPOSES ONLY		
Client		
-		
Project		
9 Okehampton Close Radcliffe M26 3LT		
Scheme - Drawing Title		
Location & Site Plan		
-/	01	Date 13-03-2022
Project No.	Drawing No.	Revision Scale As Noted @ A3

DO NOT SCALE FROM THIS DRAWING.
This drawing is to be read in conjunction with all related drawings. All dimensions must be checked and verified on site before commencing any work or material production. The originator should be notified immediately of any discrepancy.




Ronson
building design


Tel: 07926826016
craig@ronsonbuildingdesign.co.uk




Existing Rear Elevation

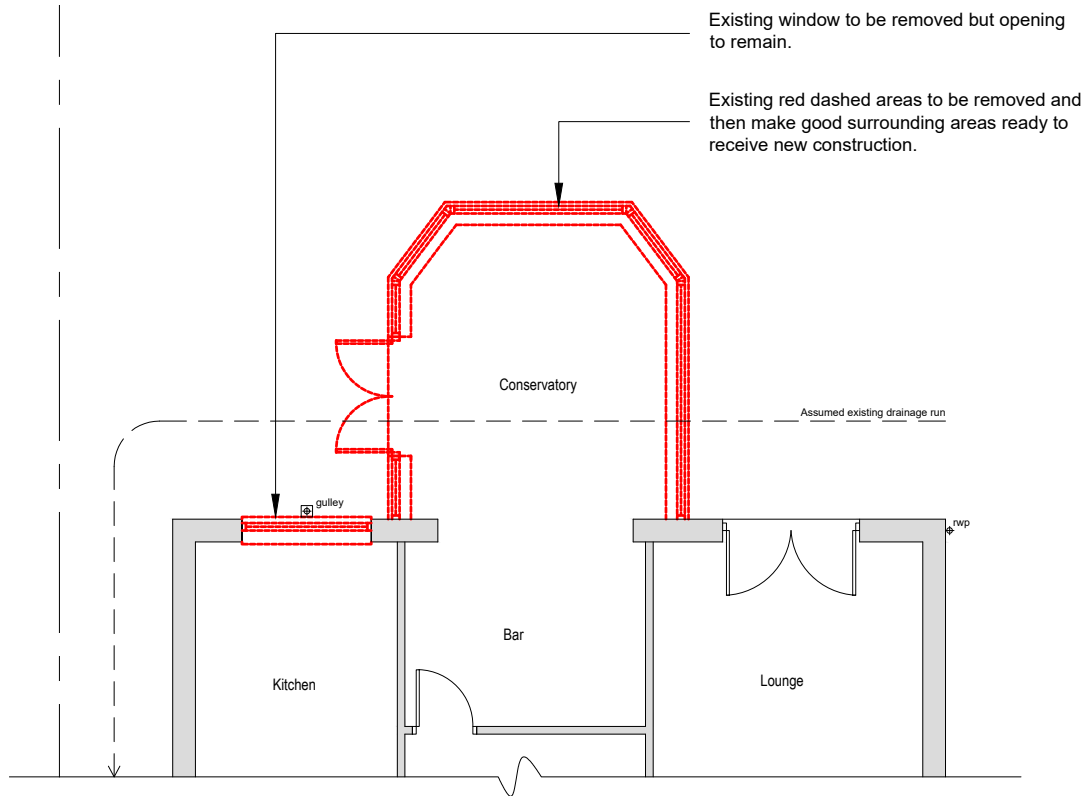

Existing GF Plan

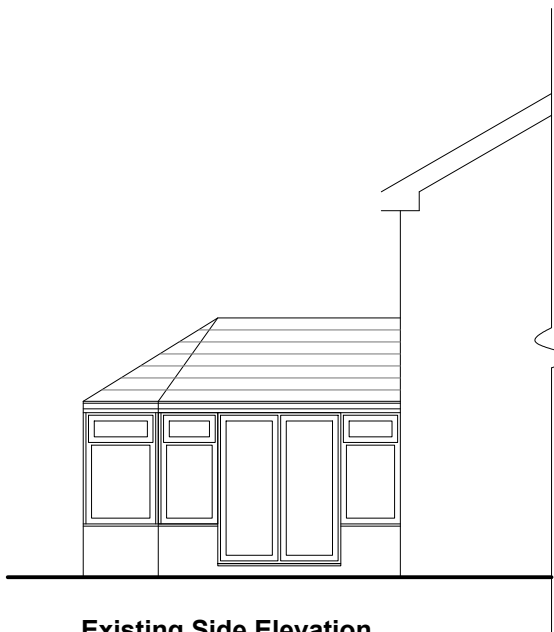


Existing Side Elevation

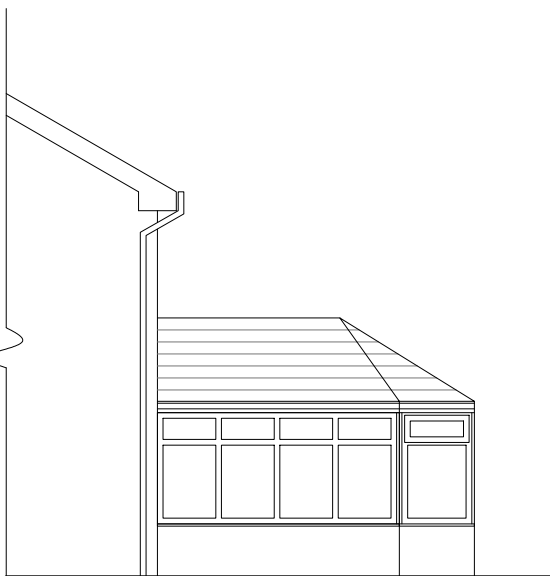

Existing Side Elevation



Rev	Date	Description
Issued For : INFORMATION PURPOSES ONLY		
Client -		
Project 9 Okehampton Close Radcliffe M26 3LT		
Scheme - Drawing Title Existing Plans & Elevations		
- /	02	-
Project No.	Drawing No.	Revision
		Date 13-03-2022
		Scale 1:100 @A3

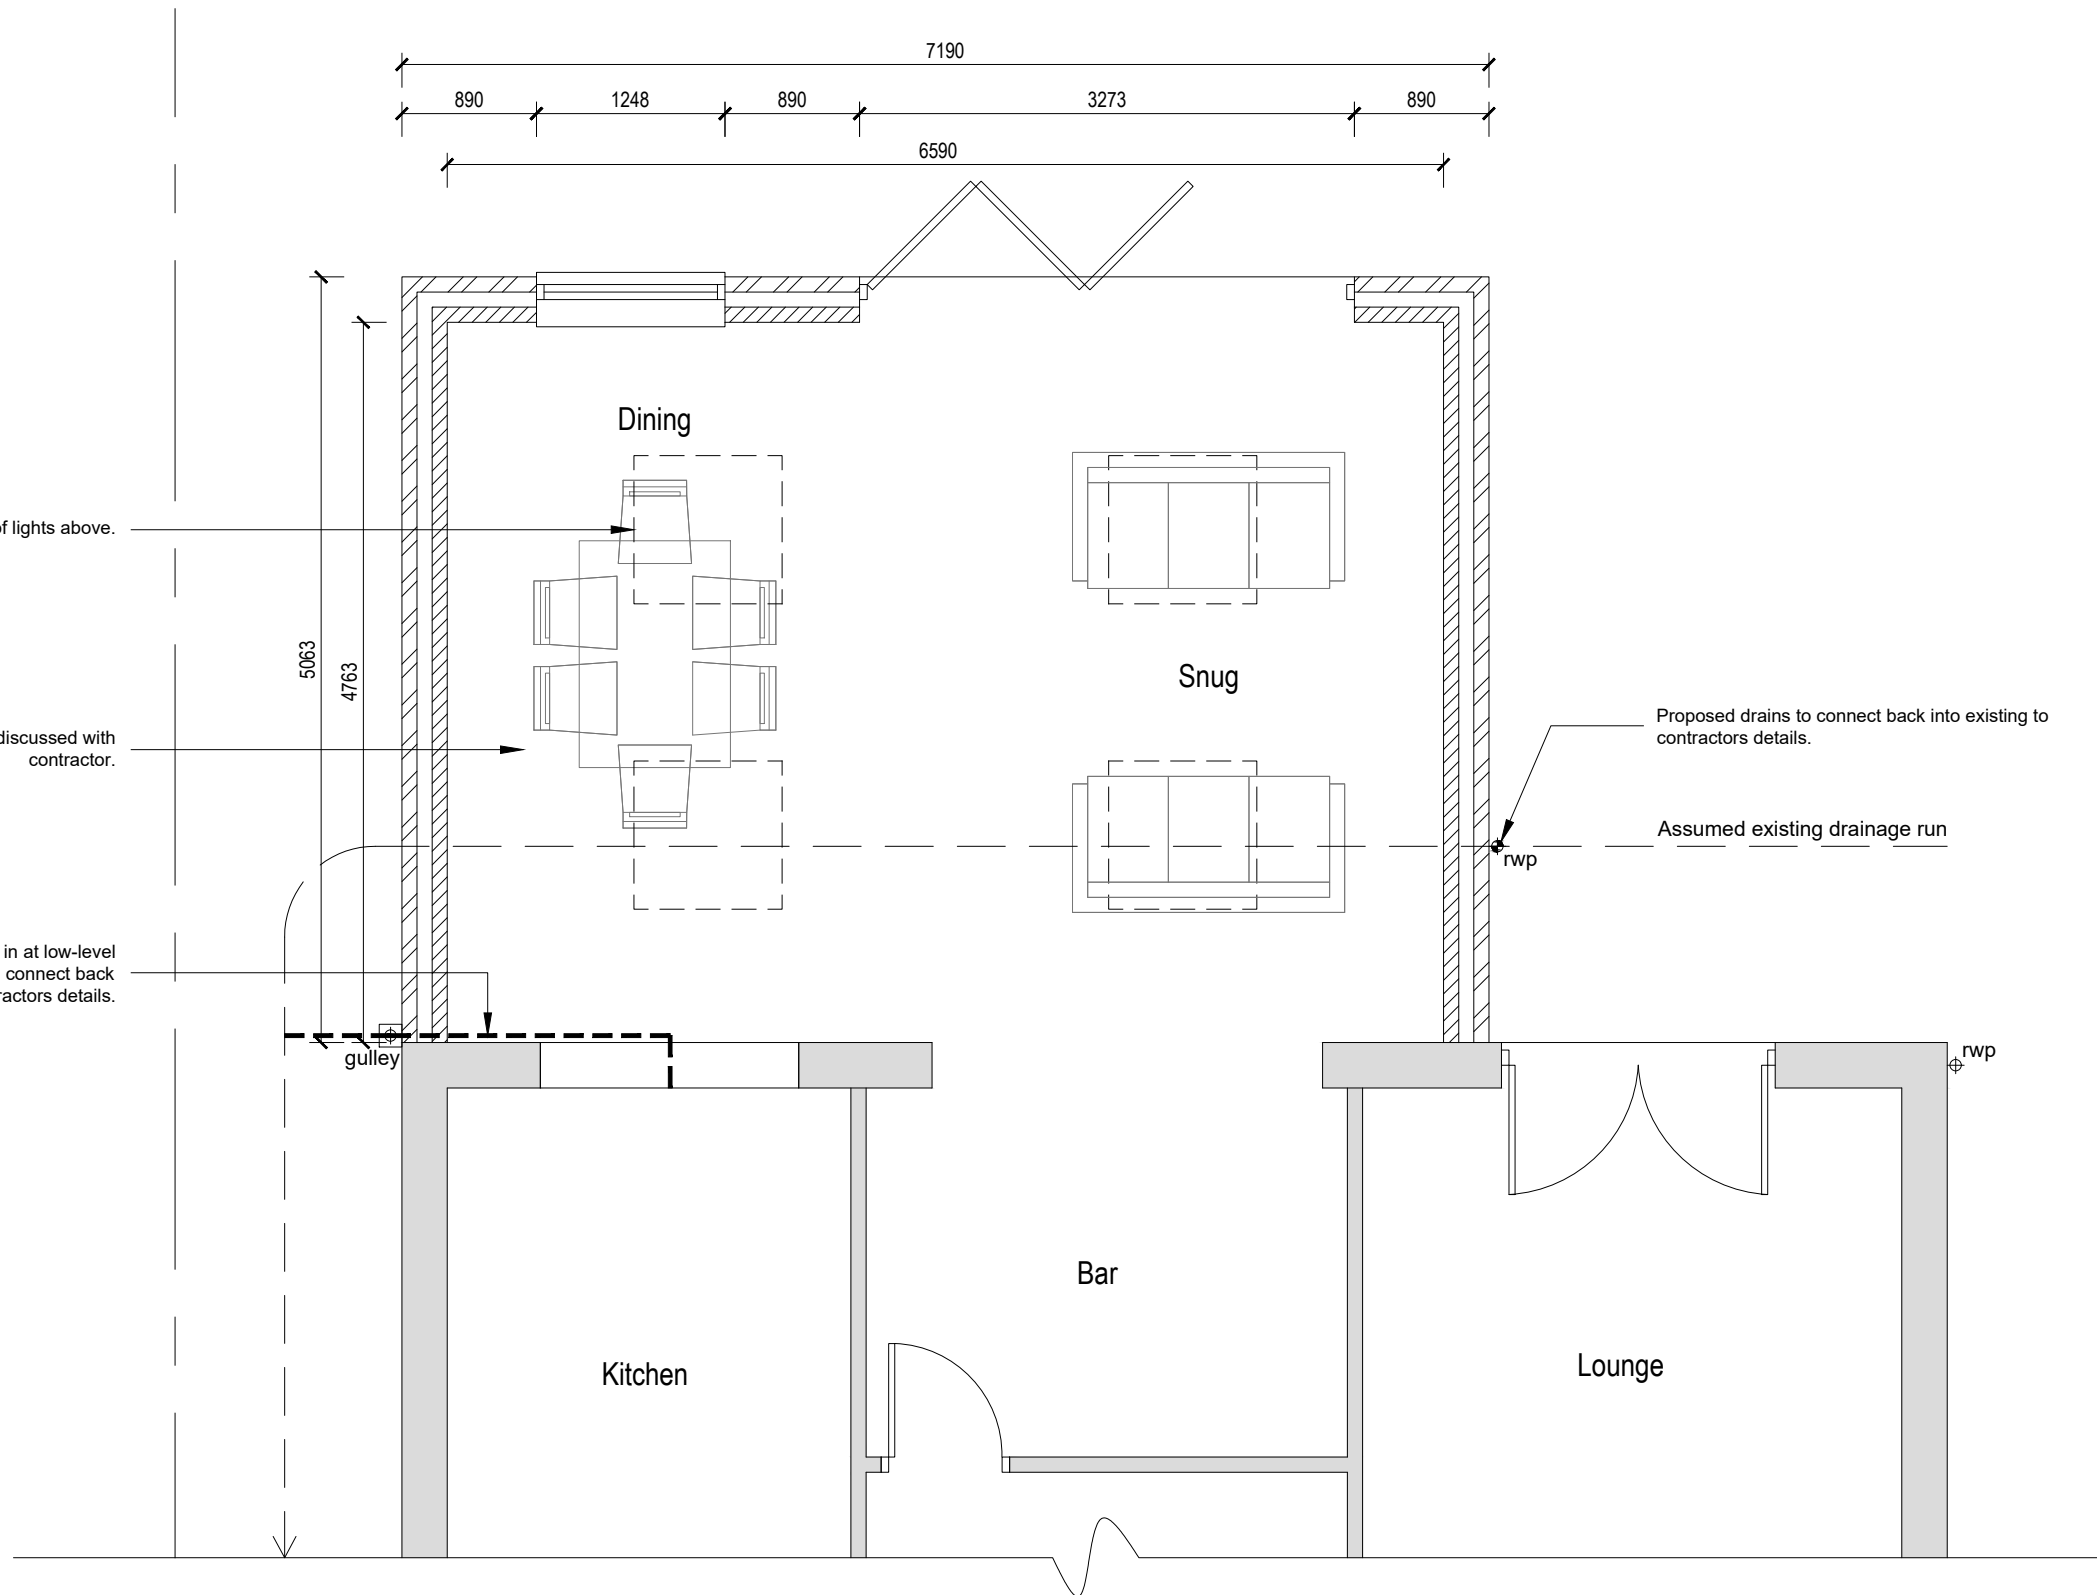

Proposed GF Plan

0m 1 2 3m

DO NOT SCALE FROM THIS DRAWING.
This drawing is to be read in conjunction with all related drawings. All dimensions must be checked and verified on site before commencing any work or material production. The originator should be notified immediately of any discrepancy.

Ronson
building design
Tel: 07926826016
craig@ronsonbuildingdesign.co.uk

Rev	Date	Description
-----	------	-------------

Issued For : INFORMATION PURPOSES ONLY

Client
-

Project
9 Okehampton Close
Radcliffe
M26 3LT

Scheme - Drawing Title
Proposed Plans

-/ 03 - Date 13-03-2022
Project No. Drawing No. Revision Scale 1:50 @A3

DO NOT SCALE FROM THIS DRAWING.
This drawing is to be read in conjunction with all related drawings. All dimensions must be checked and verified on site before commencing any work or material production. The originator should be notified immediately of any discrepancy.



Ronson
building design

Tel: 07926826016
craig@ronsonbuildingdesign.co.uk




Facing brickwork to match existing.

New window and doors to client specification.

Proposed Rear Elevation



Proposed Side Elevation

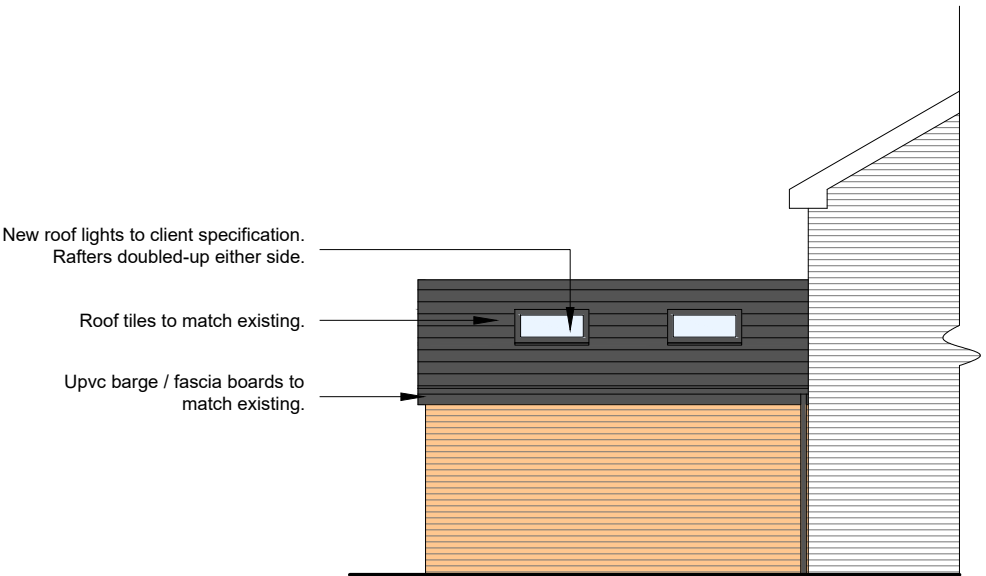

New roof lights to client specification.
Rafters doubled-up either side.

Roof tiles to match existing.

Upvc barge / fascia boards to match existing.

Proposed Side Elevation



Rev	Date	Description
Issued For : INFORMATION PURPOSES ONLY		
Client		
-		
Project		
9 Okehampton Close Radcliffe M26 3LT		
Scheme - Drawing Title		
Proposed Elevations		
- /	04	-
Project No.	Drawing No.	Revision
		Date 13-03-2022
		Scale 1:100 @A3