

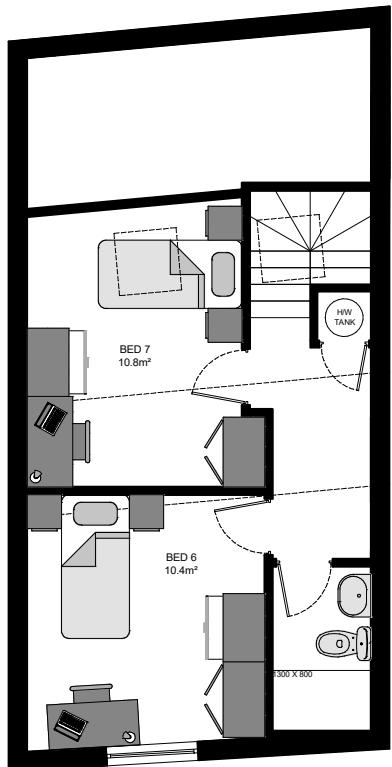


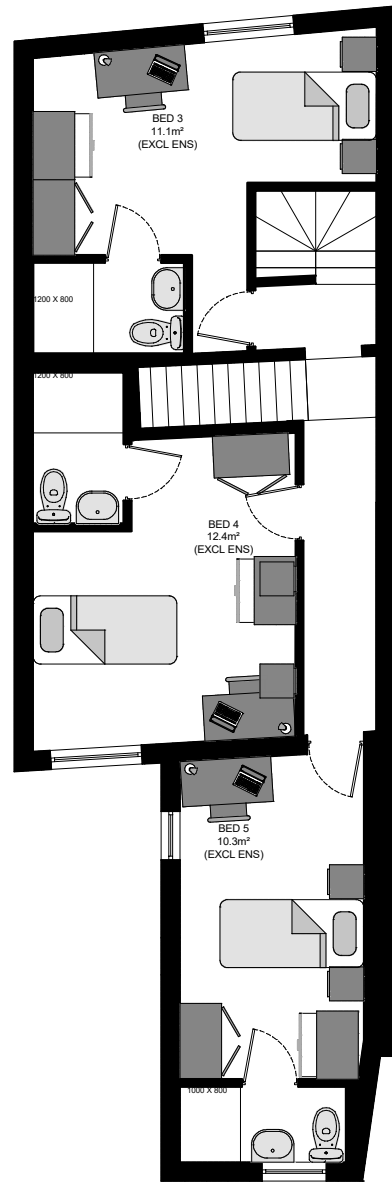



SECOND FLOOR PLAN
(scale 1/100)

FIRST FLOOR PLAN
(scale 1/100)


GROUND FLOOR PLAN AND
SITE LAYOUT (scale 1/100)

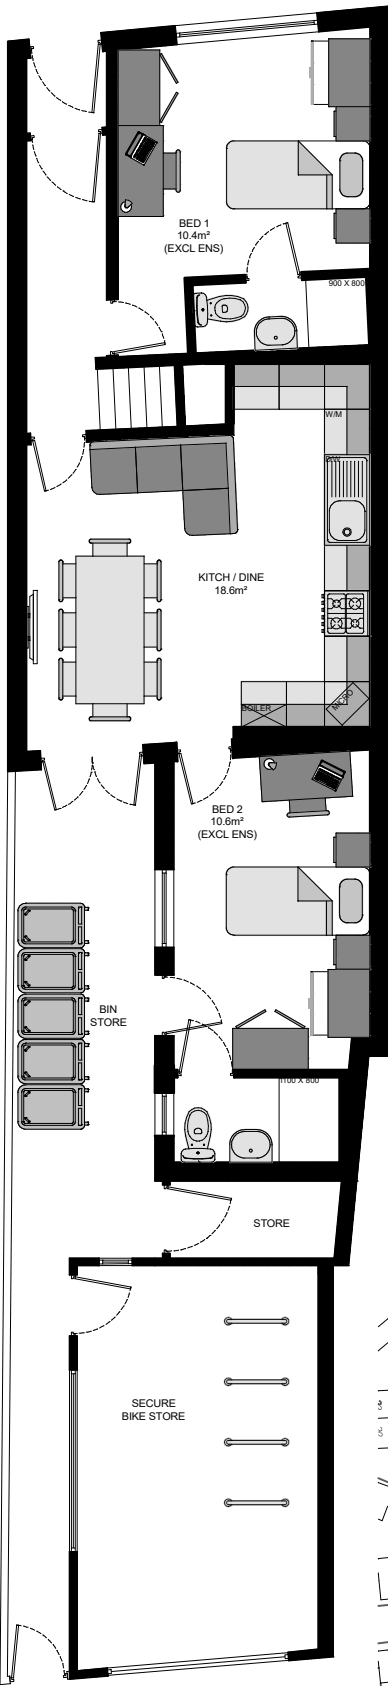


LOCATION PLAN (scale 1/1250)

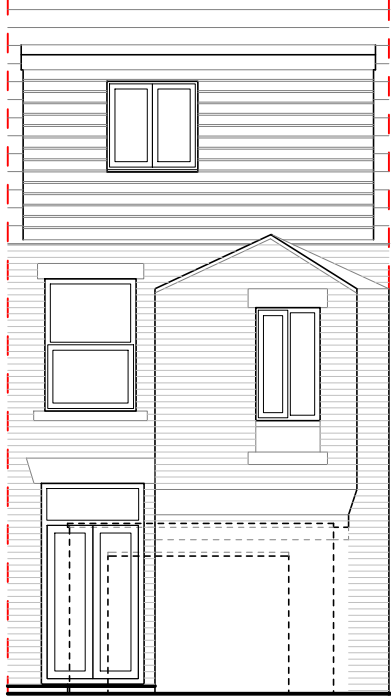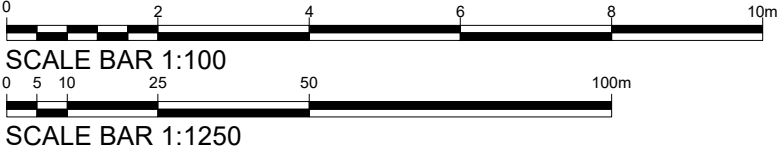

REAR ELEVATION (scale 1/100)

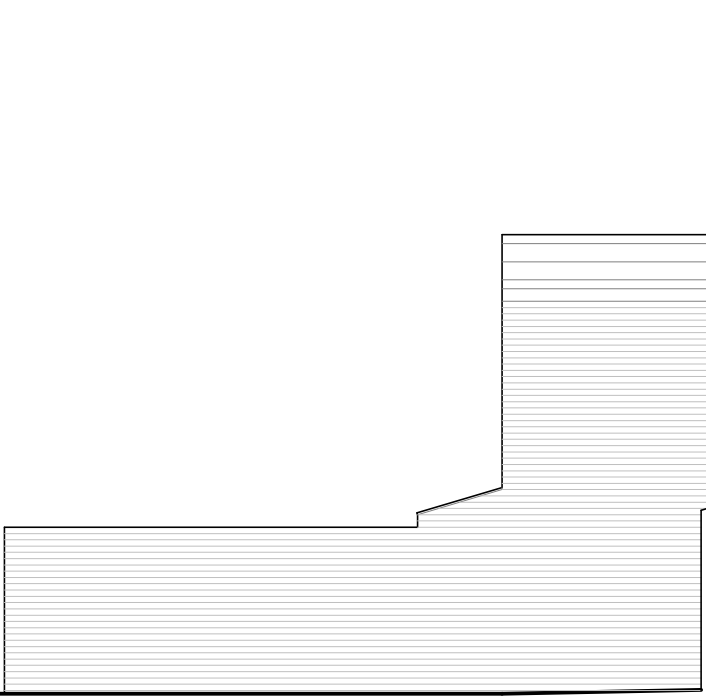

SIDE ELEVATION (scale 1/100)

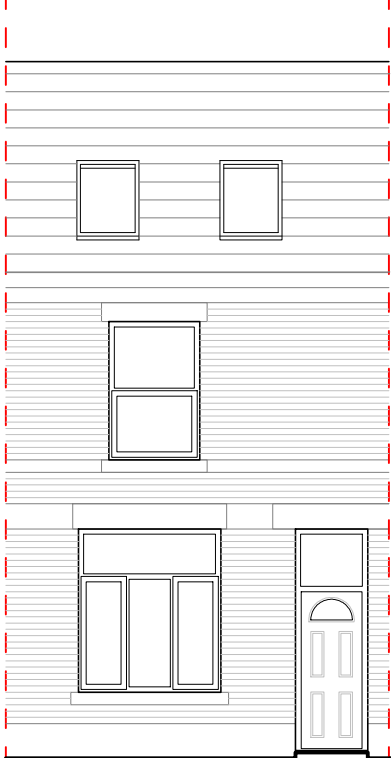

FRONT ELEVATION (scale 1/100)



SIDE ELEVATION (scale 1/100)

REVISION / DESCRIPTION	DRAWN	CHECKED	DATE	PROJECT TITLE
				104 AINS COUGH ROAD BURY BL9 OLS
				PROJECT NUMBER 20191008
				DRAWING TITLE PROPOSED PLANS, ELEVATIONS, SITE LAYOUT AND LOCATION PLAN
				SCALE AS NOTED @A3
				DATE 29/11/22
				DRAWING No. (20)A003
				REVISION -

NOTES

GRANT ERSKINE ARCHITECTS LTD SHALL HAVE NO RESPONSIBILITY FOR ANY USE MADE OF THIS DOCUMENT OTHER THAN FOR THAT WHICH IT WAS PREPARED AND ISSUED.

ALL DIMENSIONS SHOULD BE CHECKED ON SITE.

ANY DRAWING ERRORS OR DIVERGENCES SHOULD BE BROUGHT TO THE ATTENTION OF GRANT ERSKINE ARCHITECTS LTD AT THE ADDRESS SHOWN BELOW.

GRANT ERSKINE ARCHITECTS

Suite 5, 3rd Floor
61 Mosley Street
Manchester
M2 3HZ

07974 099796
0161 236 9761

info@granterskinearchitects.com
www.granterskinearchitects.com

Grant Erskine Architects Limited Reg. No. 07477118