


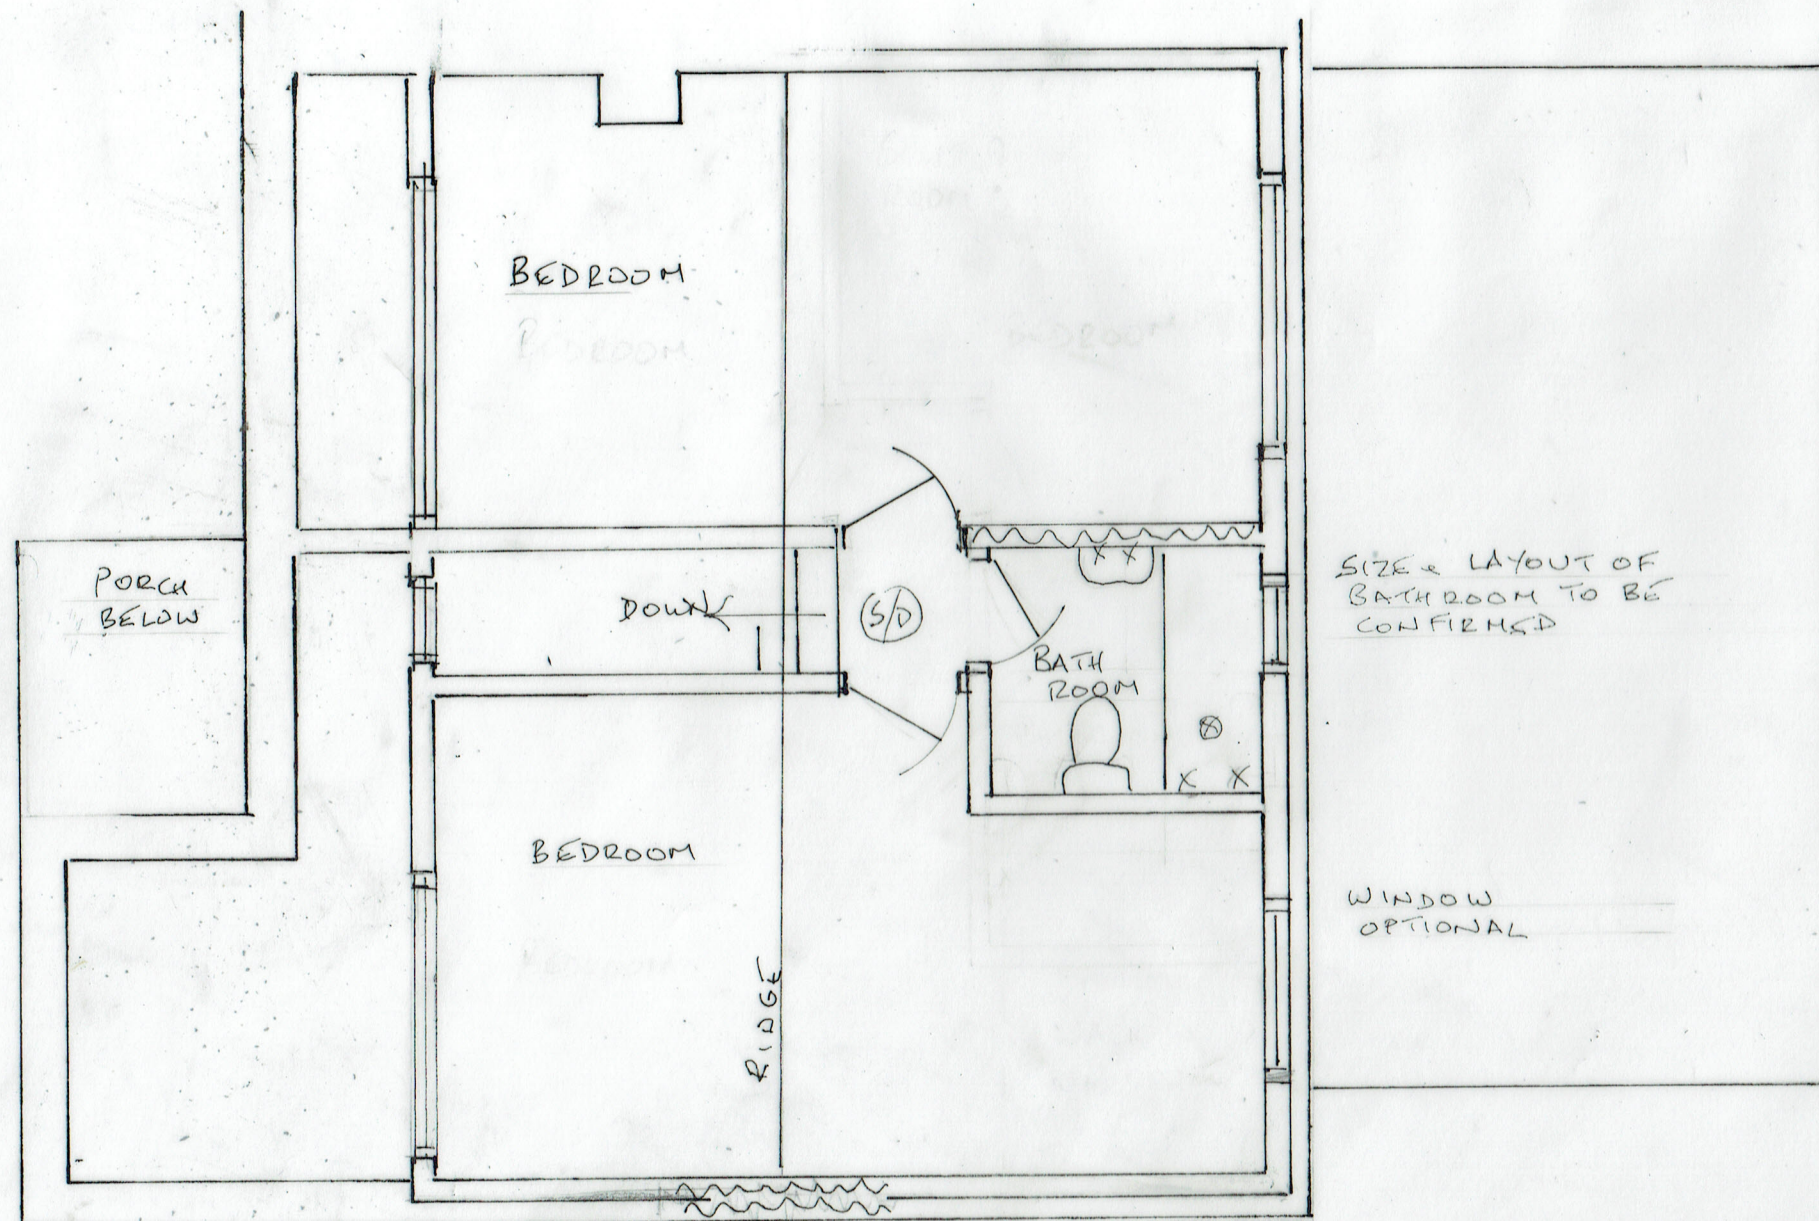

14. PROPOSED FIRST FLOOR PLAN

0 ——— METRES ——— 5
SCALE 1:50 @ A3

29/11/22

22/7/15/04

DORMER EXTENSIONS
5 PENNINE CLOSE, BURY BL8 1QB