



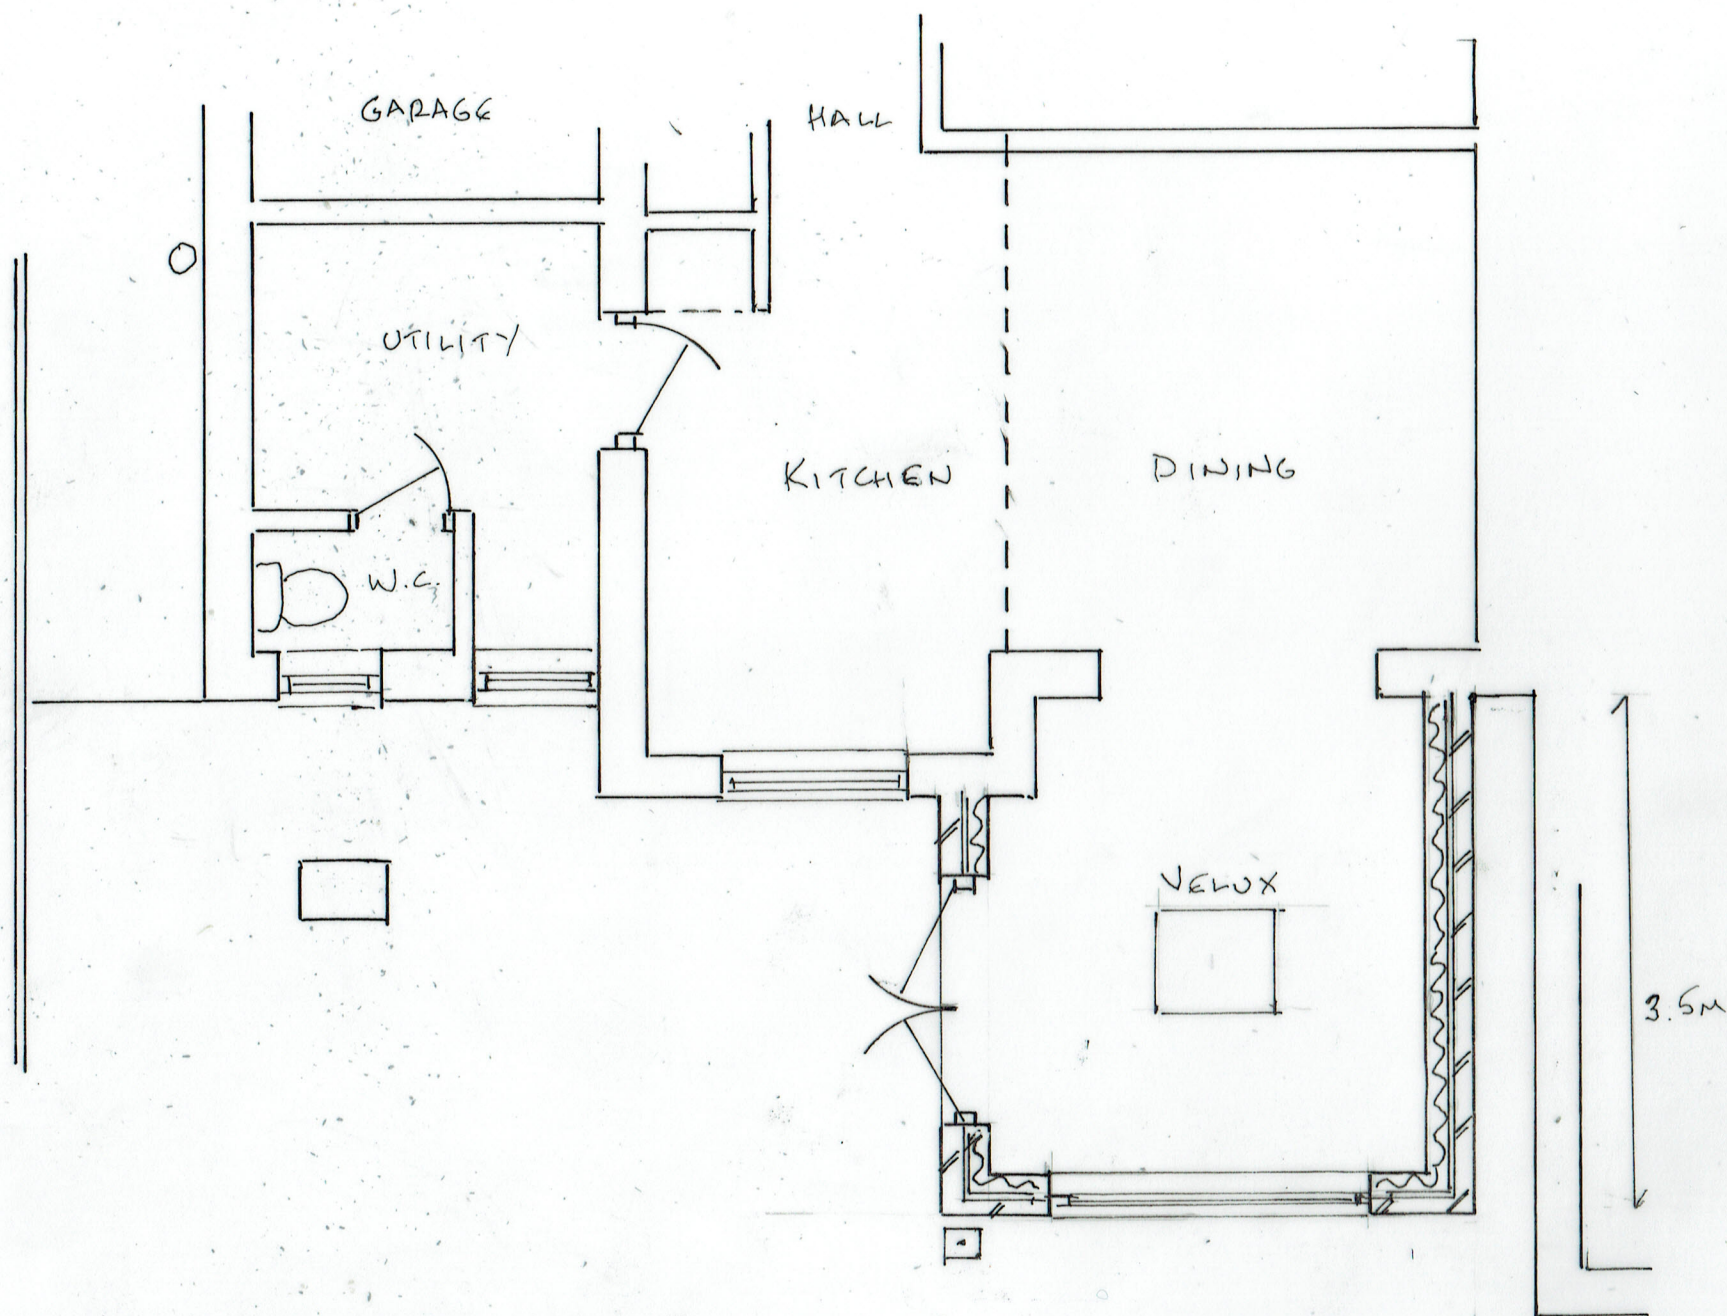

REAR ELEVATION

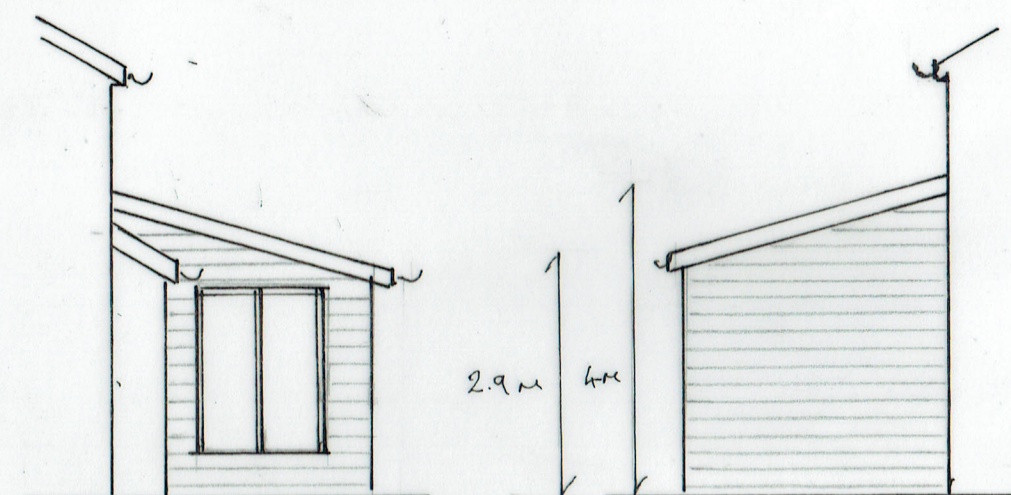

SIDE ELEVATIONS

2/B PROPOSED PLAN

APPLICATION NO. 68896 APPROVED 28/11/2022

24/10/2025 - WIDTH REDUCED

22/109/02B

SINGLE STOREY REAR EXTENSION

33 OAK AVENUE, HOLCOMBE BROOK BLOUAY

0 ————— 5
METRES
0 ————— 5
SCALE 1:50 & 1:100 @ A3