


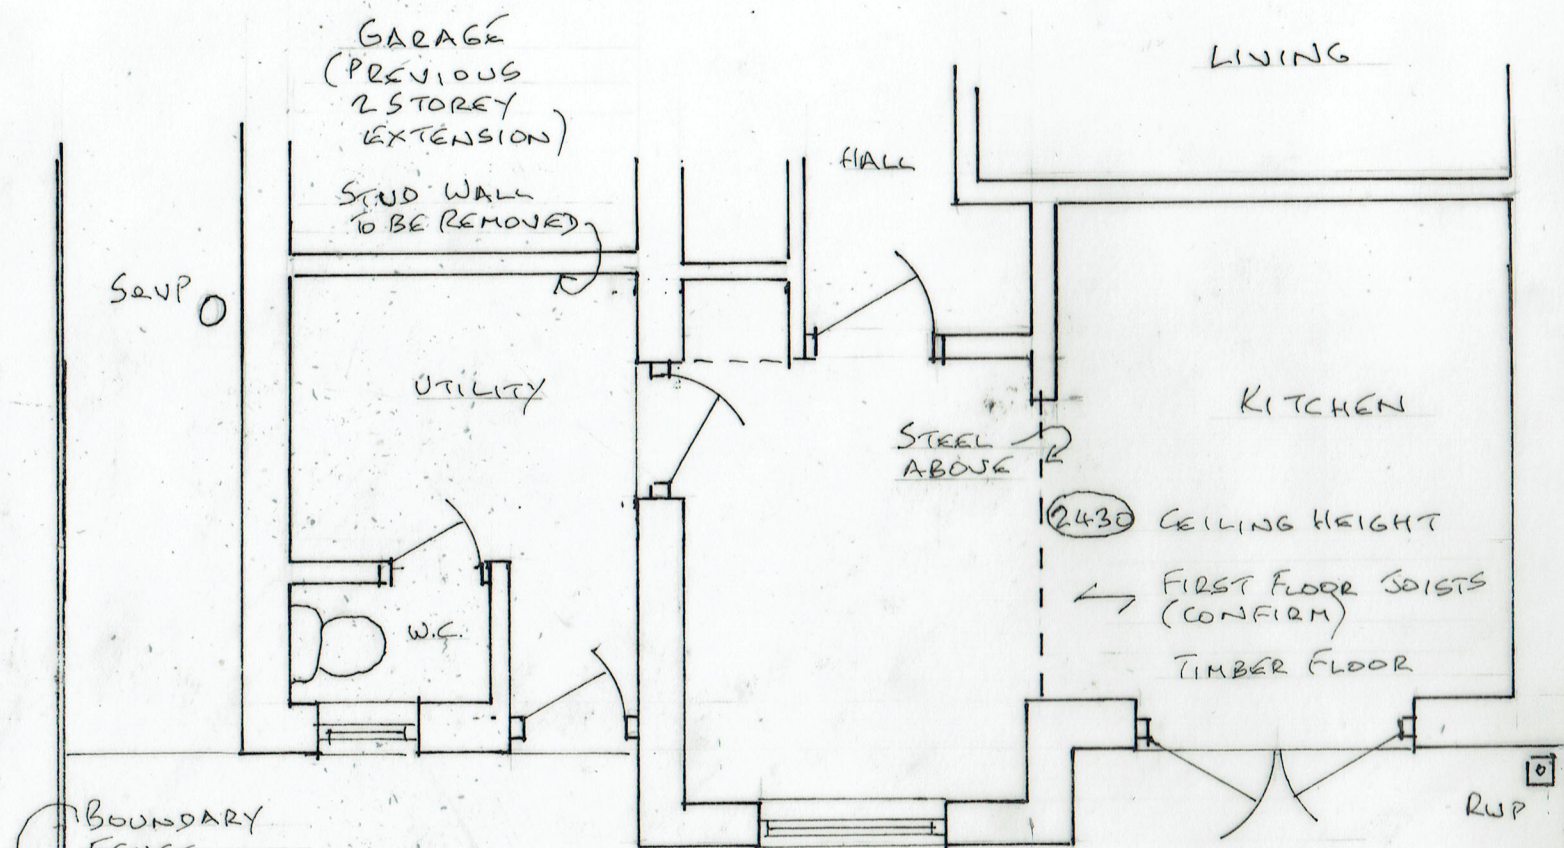


ASSUME  
I.C. UNDER  
DECKING




LOCATION PLAN (1:1250)

0 5  
METRES  
0 5  
SCALE 1:50 & 1:100 @ A3

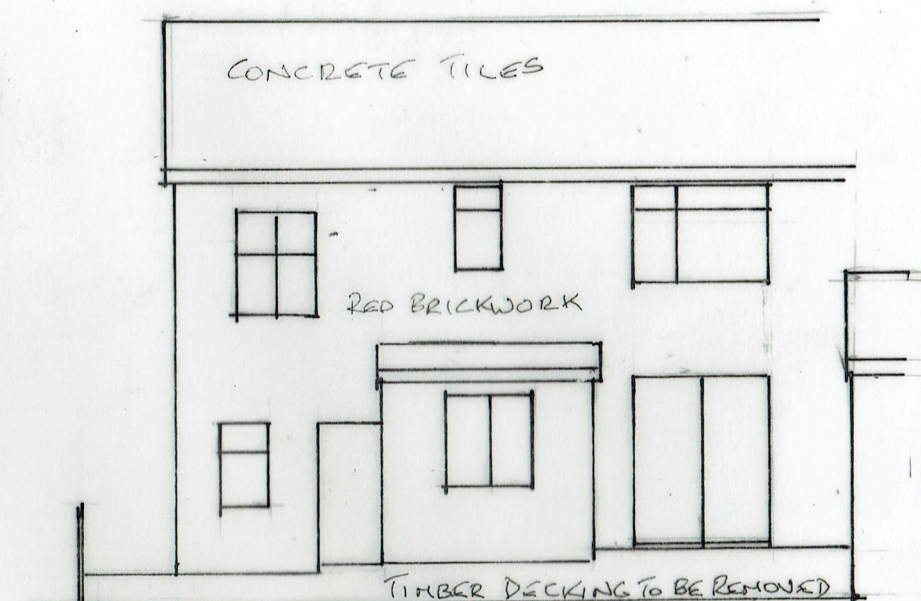

REAR ELEVATION

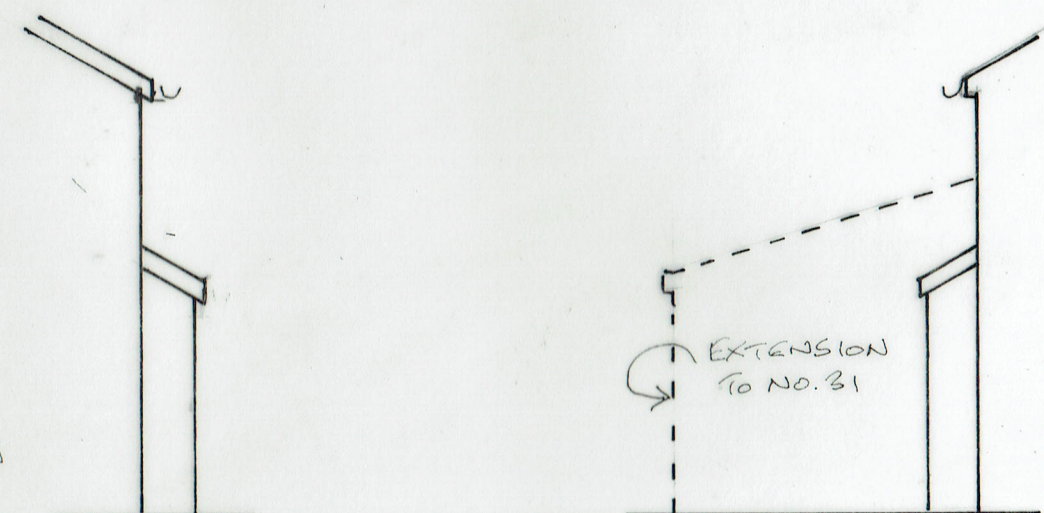

SIDE ELEVATIONS

EXISTING PLAN

12/09/2022

22/10/2021

SINGLE STOREY REAR EXTENSION  
33 OAK AVENUE, HOLCOMBE BROOK BLO 9UY