


PROPOSED GROUND FLOOR PLAN 1:200


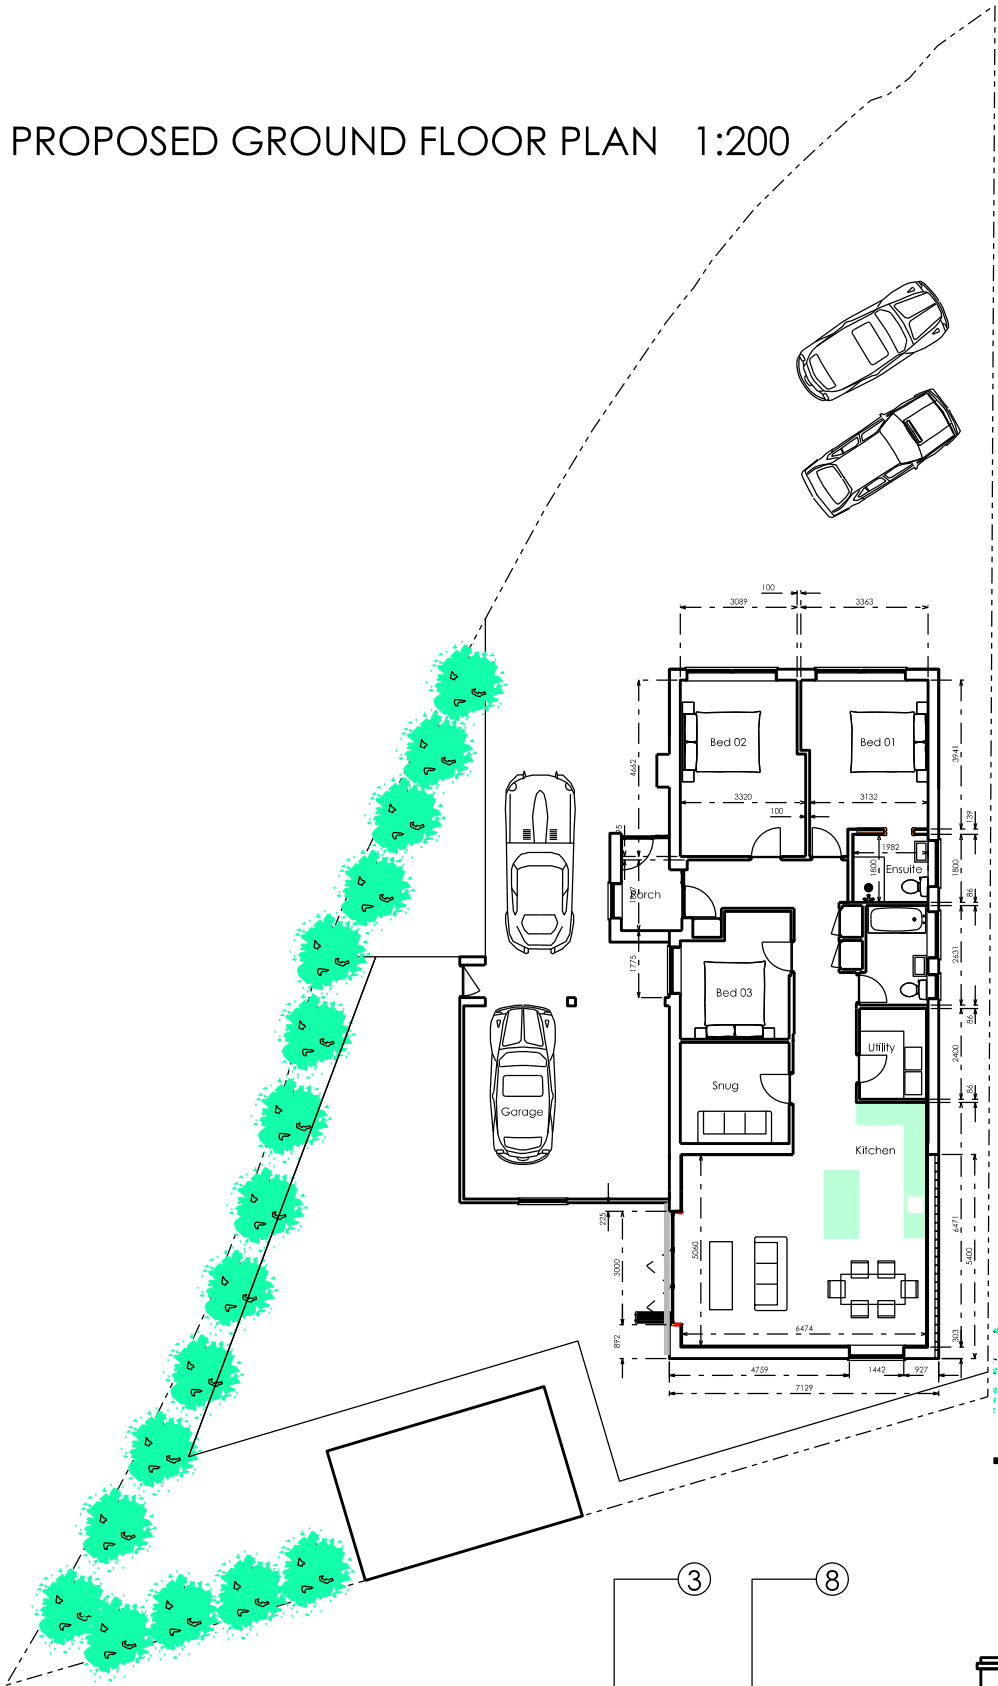


LEGEND

- ① Clay Roof Tiles
- ② Stone walling
- ③ Brown Masonry Brickwork
- ④ Light Grey PVC-u Windows
- ⑤ Oak Front Door
- ⑥ Velux Rooflights
- ⑦ PVC u Fascias and gutters throughout
- ⑧ Flat 3 layer mineral felt roof
- ⑨ Aluminium Bi-Folding Doors
- ⑩ Cedar Cladding


SITE LOCATION

1:1250

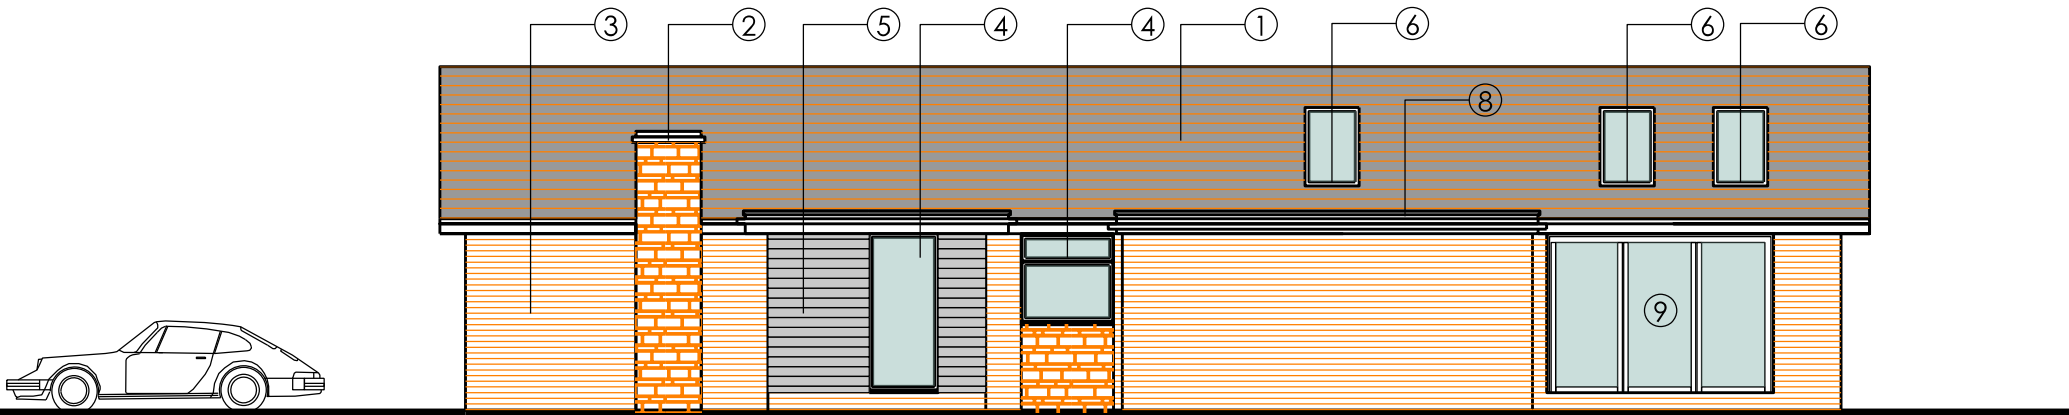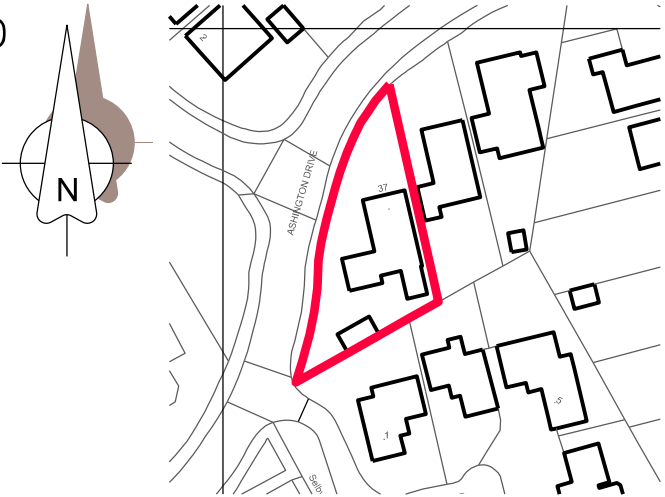


PROPOSED WEST ELEVATION

1:100

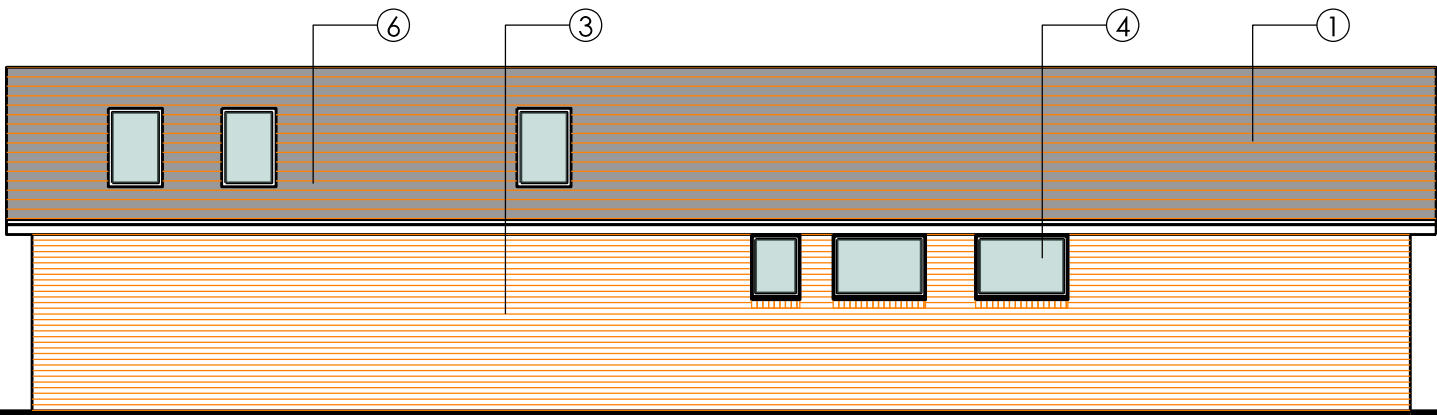


EXISTING EAST ELEVATION

1:100

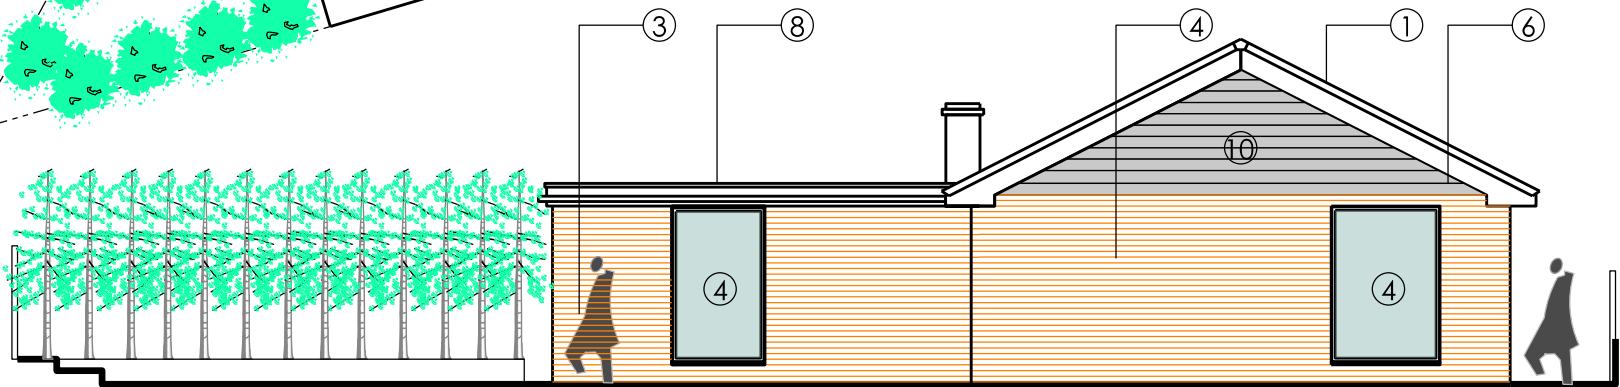

EXISTING SOUTH ELEVATION

1:100

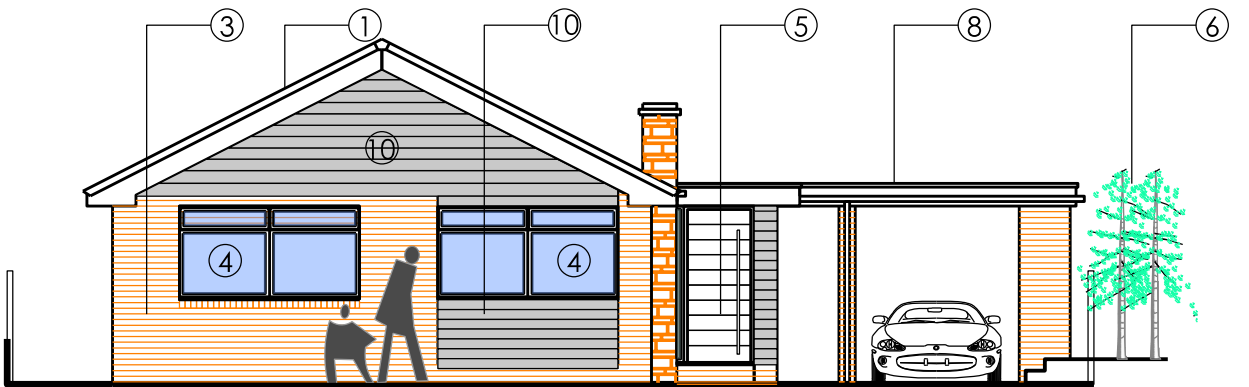


EXISTING NORTH ELEVATION

1:100

Revision	Description	By	Date
C	Re-submission for Planning	SC	29.04.2022

Revision	Description	By	Date

Notes:
DO NOT SCALE. Use figured dimensions only. The contractor is requested to check all dimensions before the work is put in hand. Copyright of this drawing belongs solely to SCA Ltd. This drawing must only be used for the purpose for which it is supplied and its contents must not be reproduced for any purpose without written permission. Areas indicated, or areas calculated from this drawing should be used for valuation purposes or as the basis for development contracts. SCA is a limited company registered in England and Wales. Number 7428841

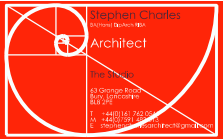

Drawn	SC
Date	AUG 2021
Checked	SC
Date	AUG 2021
Scale	1:1250, 1:200, 1:100 @ A3
Status	Planning

Project	Extension to 37 Ashington Drive
	Bury, BL8 2TS
	For Mr & Mrs Pope
Drg Title	Site Location Plan, Proposed Ground Floor Plan and Proposed Elevations
Drg No	SC2021-251-L(-0)003 Rev C