


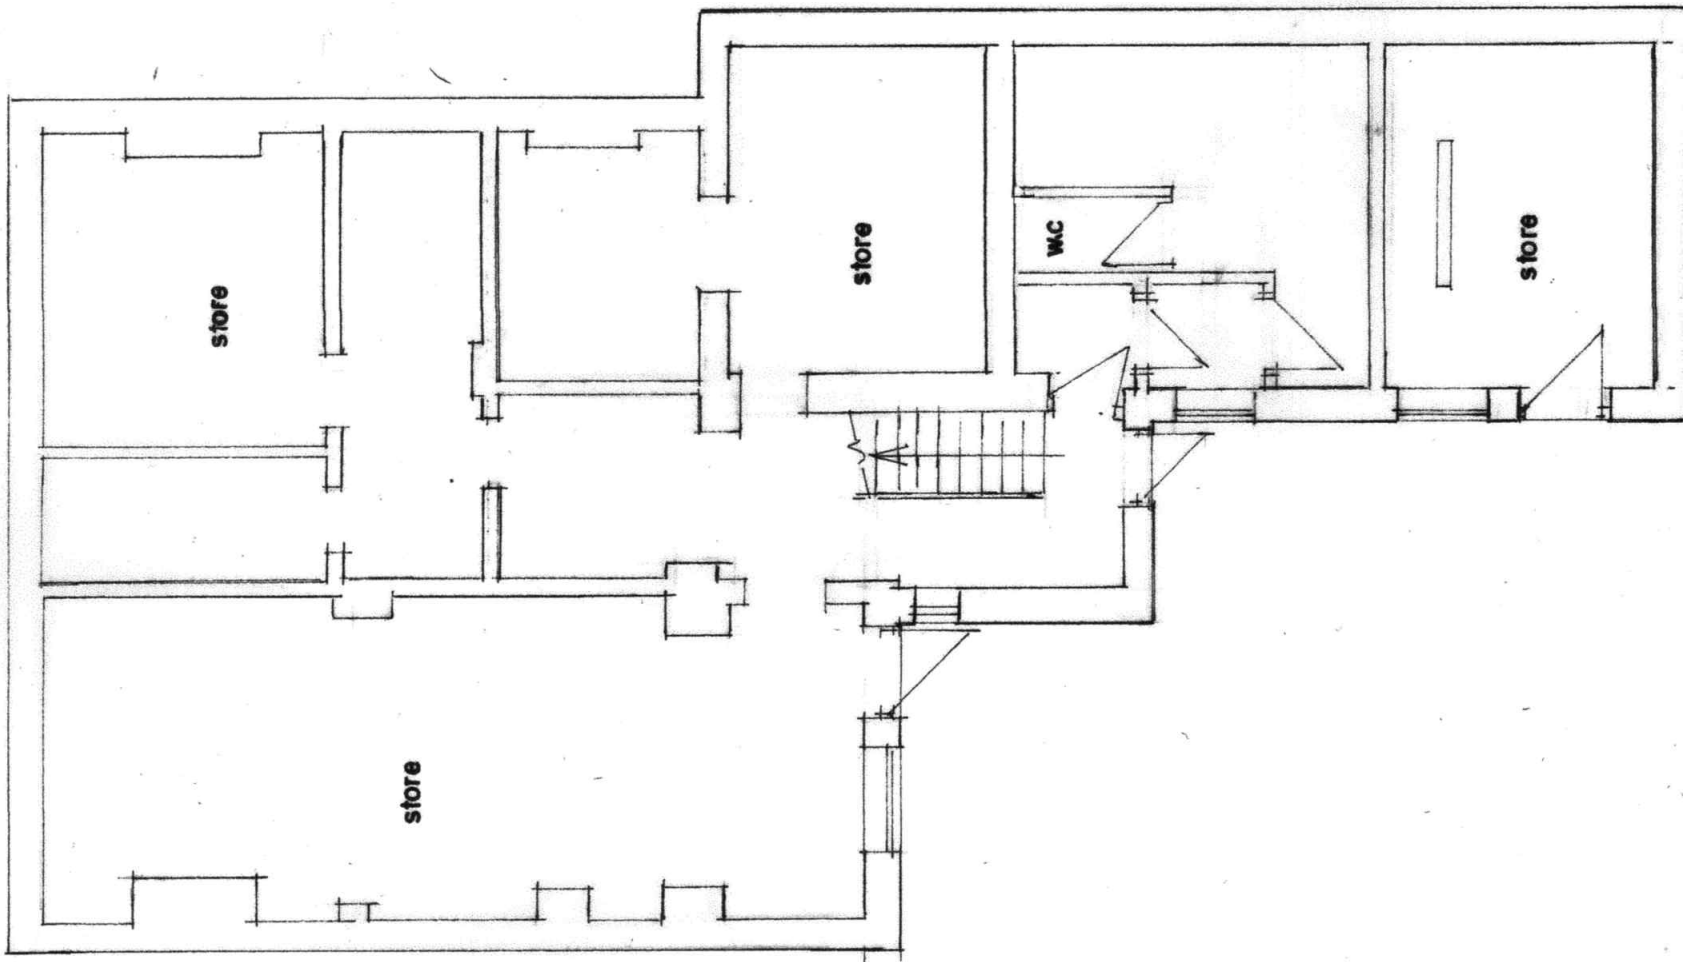

LOWER GROUND FLOOR PLAN
(EXISTING)

BUILDING DESIGN SERVICES M. FAROOQ 418 Bury Road Rochdale OL11 5EU. Tel: 01706 712231 Mob: 07967605763	
PROPOSED CHANGE OF USE FROM PUBLIC HOUSE INTO HMO AT RAILWAY HOTEL 427 AINSWORTH ROAD RADDCLIFFE M26 4HN	
For: Mr AJMAL DAR Plan	2189/1 Scale 1:100