


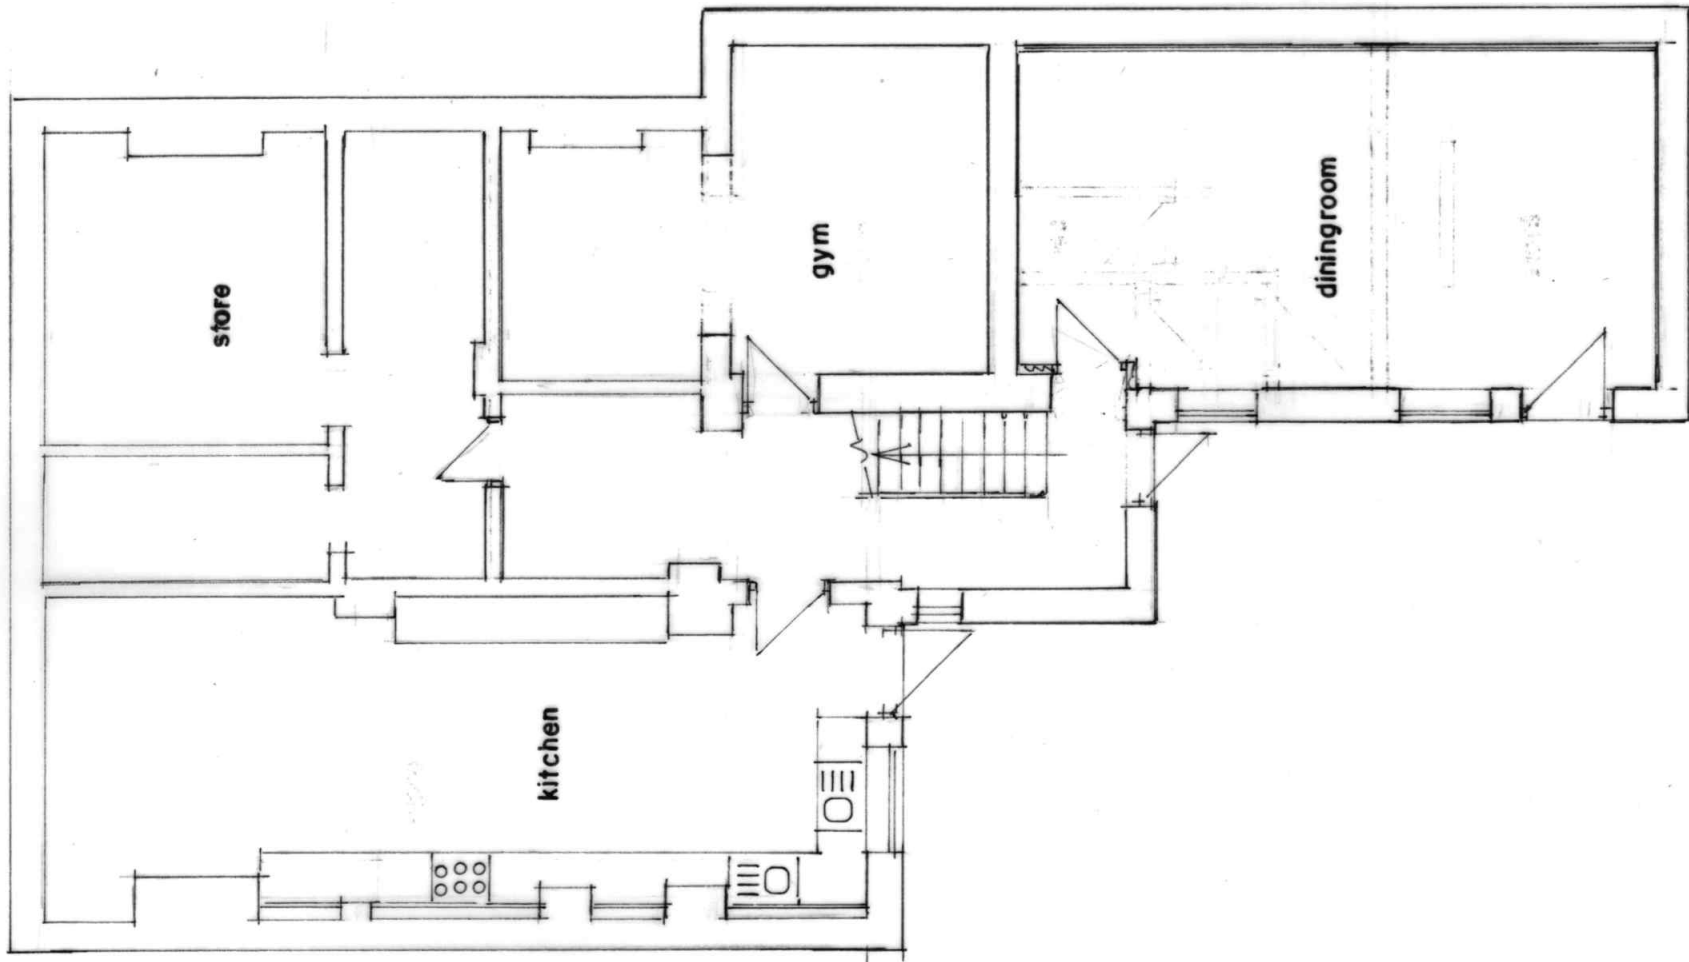

LOWER GROUND FLOOR PLAN
(PROPOSED)

BUILDING DESIGN SERVICES M. FAROOQ		418 Bury Road Rochdale OL11 5EU. Tel: 01706 712231 Mob: 07967605763	
PROPOSED CHANGE OF USE FROM PUBLIC HOUSE INTO HMO AT RAILWAY HOTEL 427 AINSWORTH ROAD RADDCLIFFE M26 4HN		For: Mr AJMAL DAR	
Plan		Scale 1:100	2189/4