



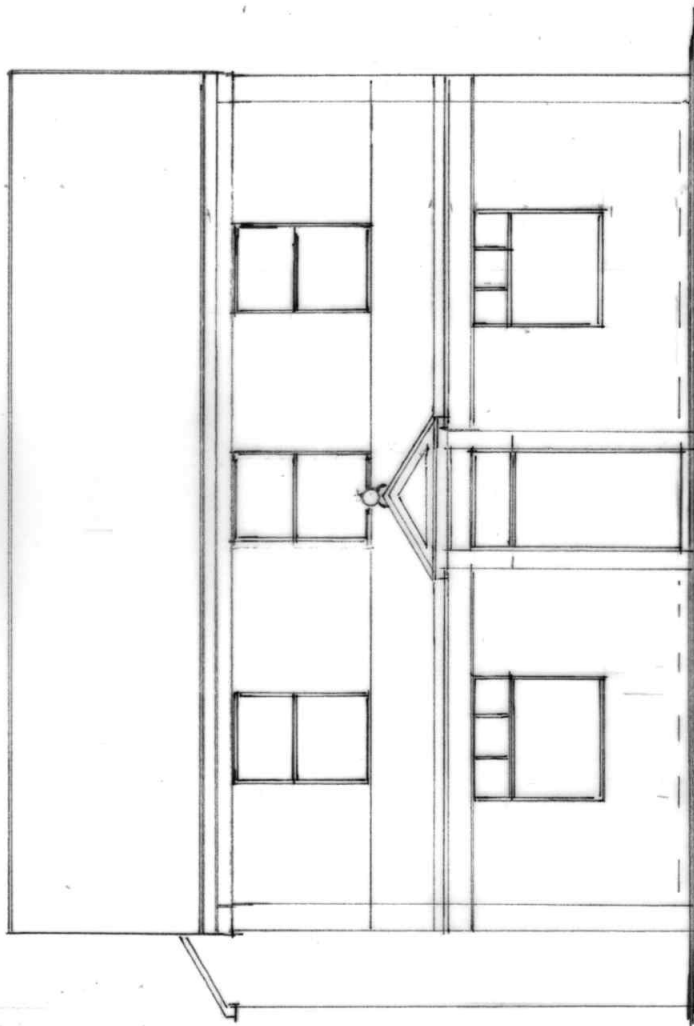


FRONT ELEVATION
(PROPOSED)

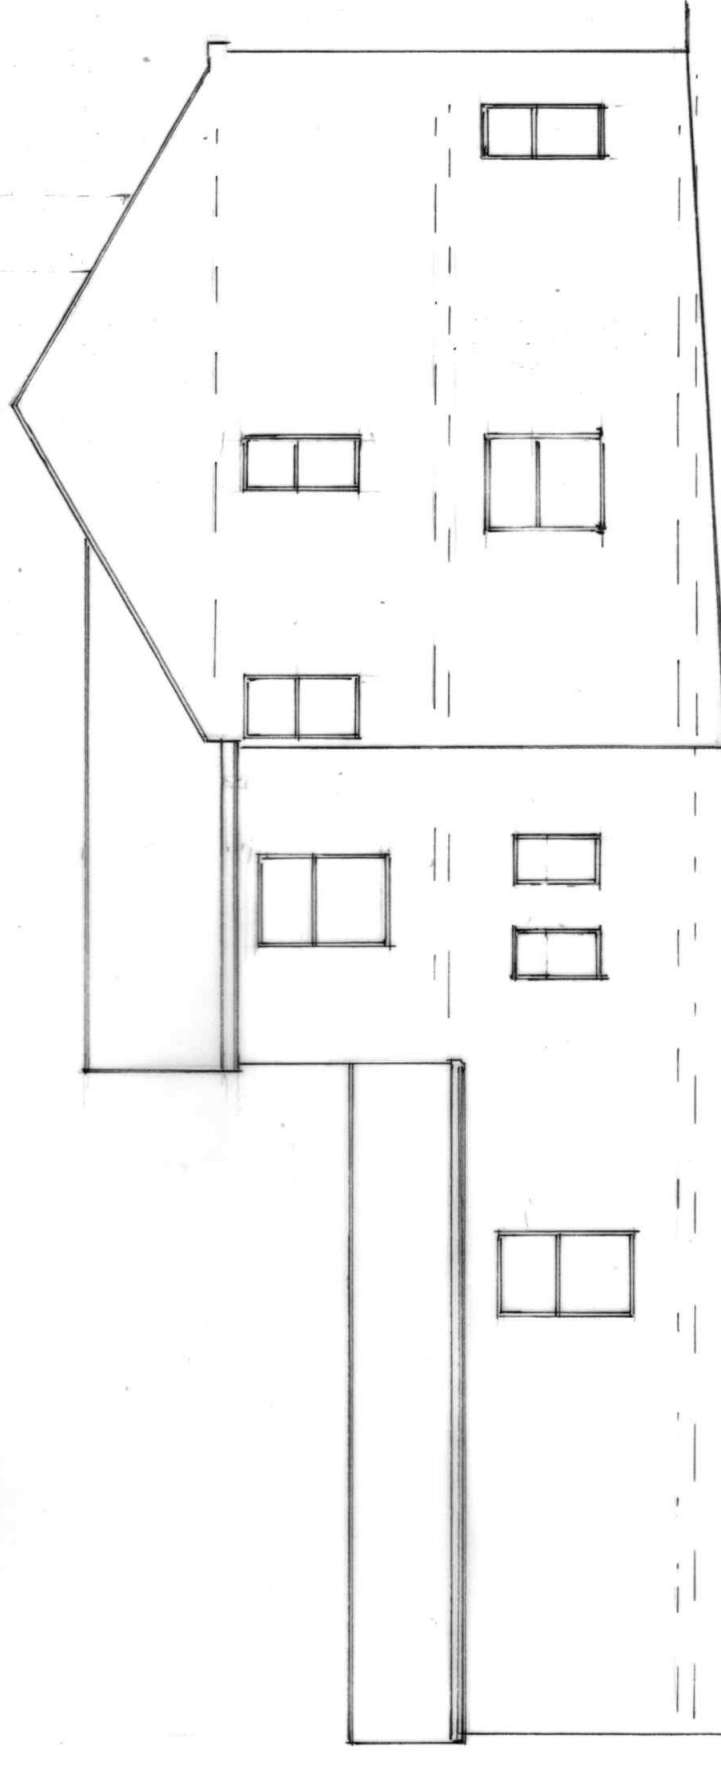

SIDE ELEVATION
(PROPOSED)



REAR ELEVATION
(PROPOSED)

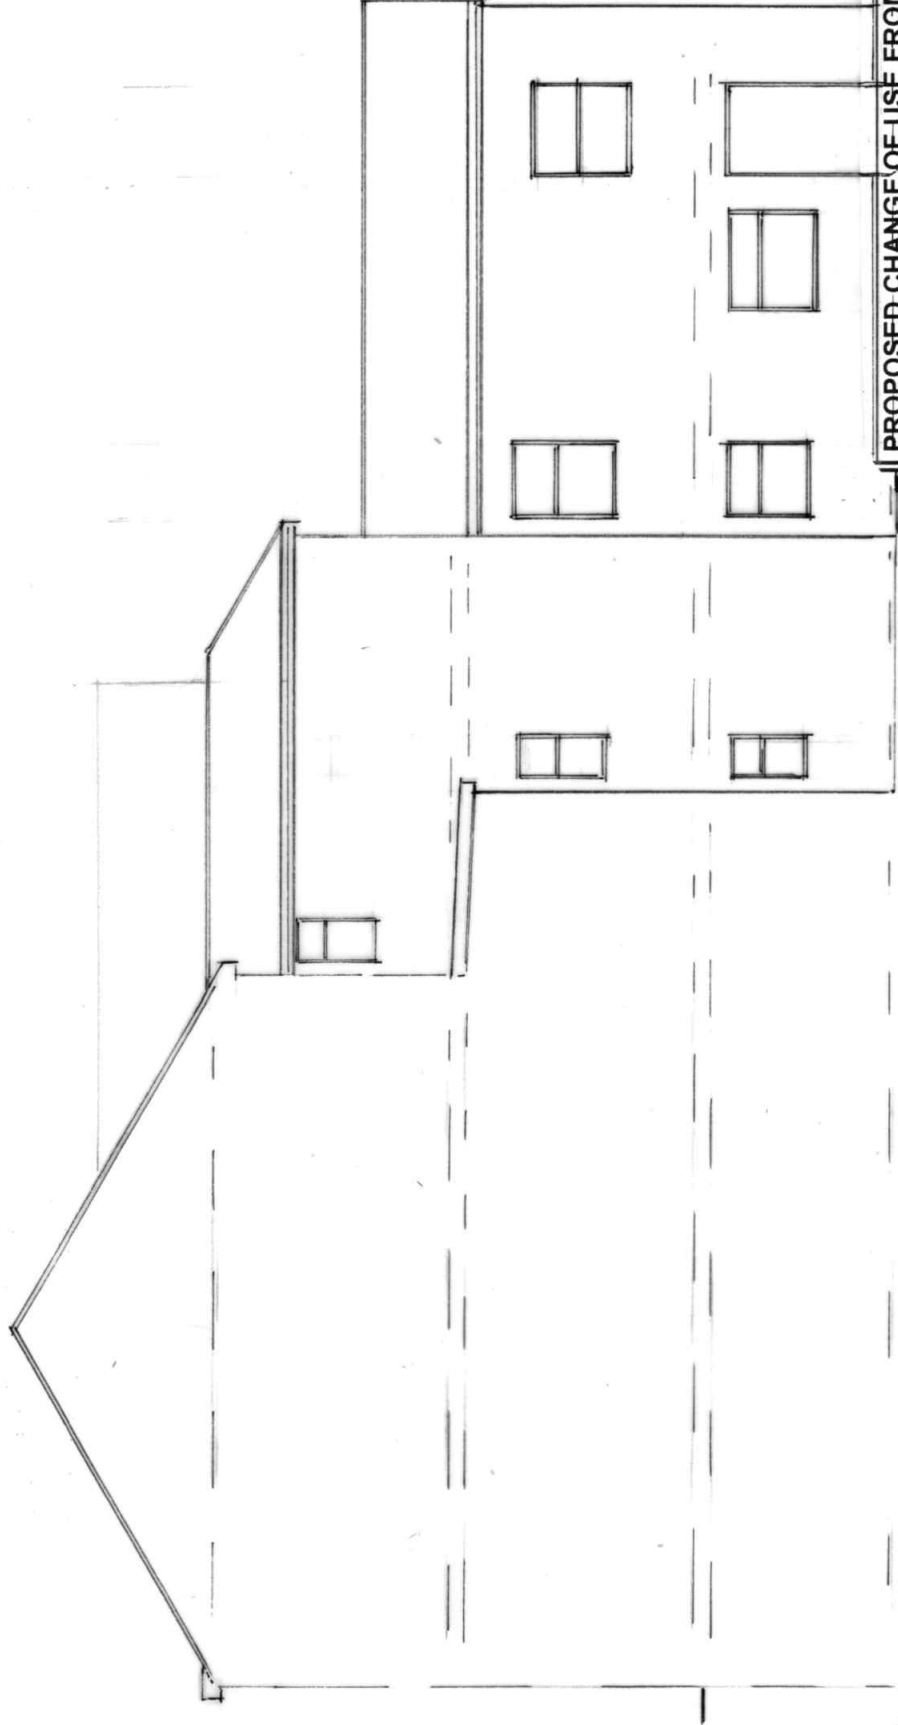

SIDE ELEVATION
(PROPOSED)

PROPOSED CHANGE OF USE FROM PUBLIC HOUSE
INTO HMO AT RAILWAY HOTEL 427 AINSWORTH
ROAD RADDCLIFFE M26 4HN
For: Mr AJMAL DAR
Elevation
Scale 1:100
2189/6