

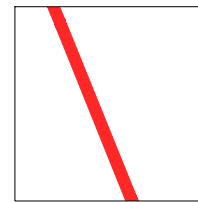


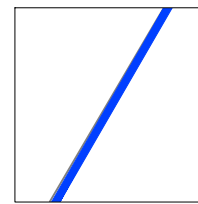

location plan
scale 1:1250

boundary key

-  denotes extent of application site boundary
-  denotes extent of land within the ownership of applicant

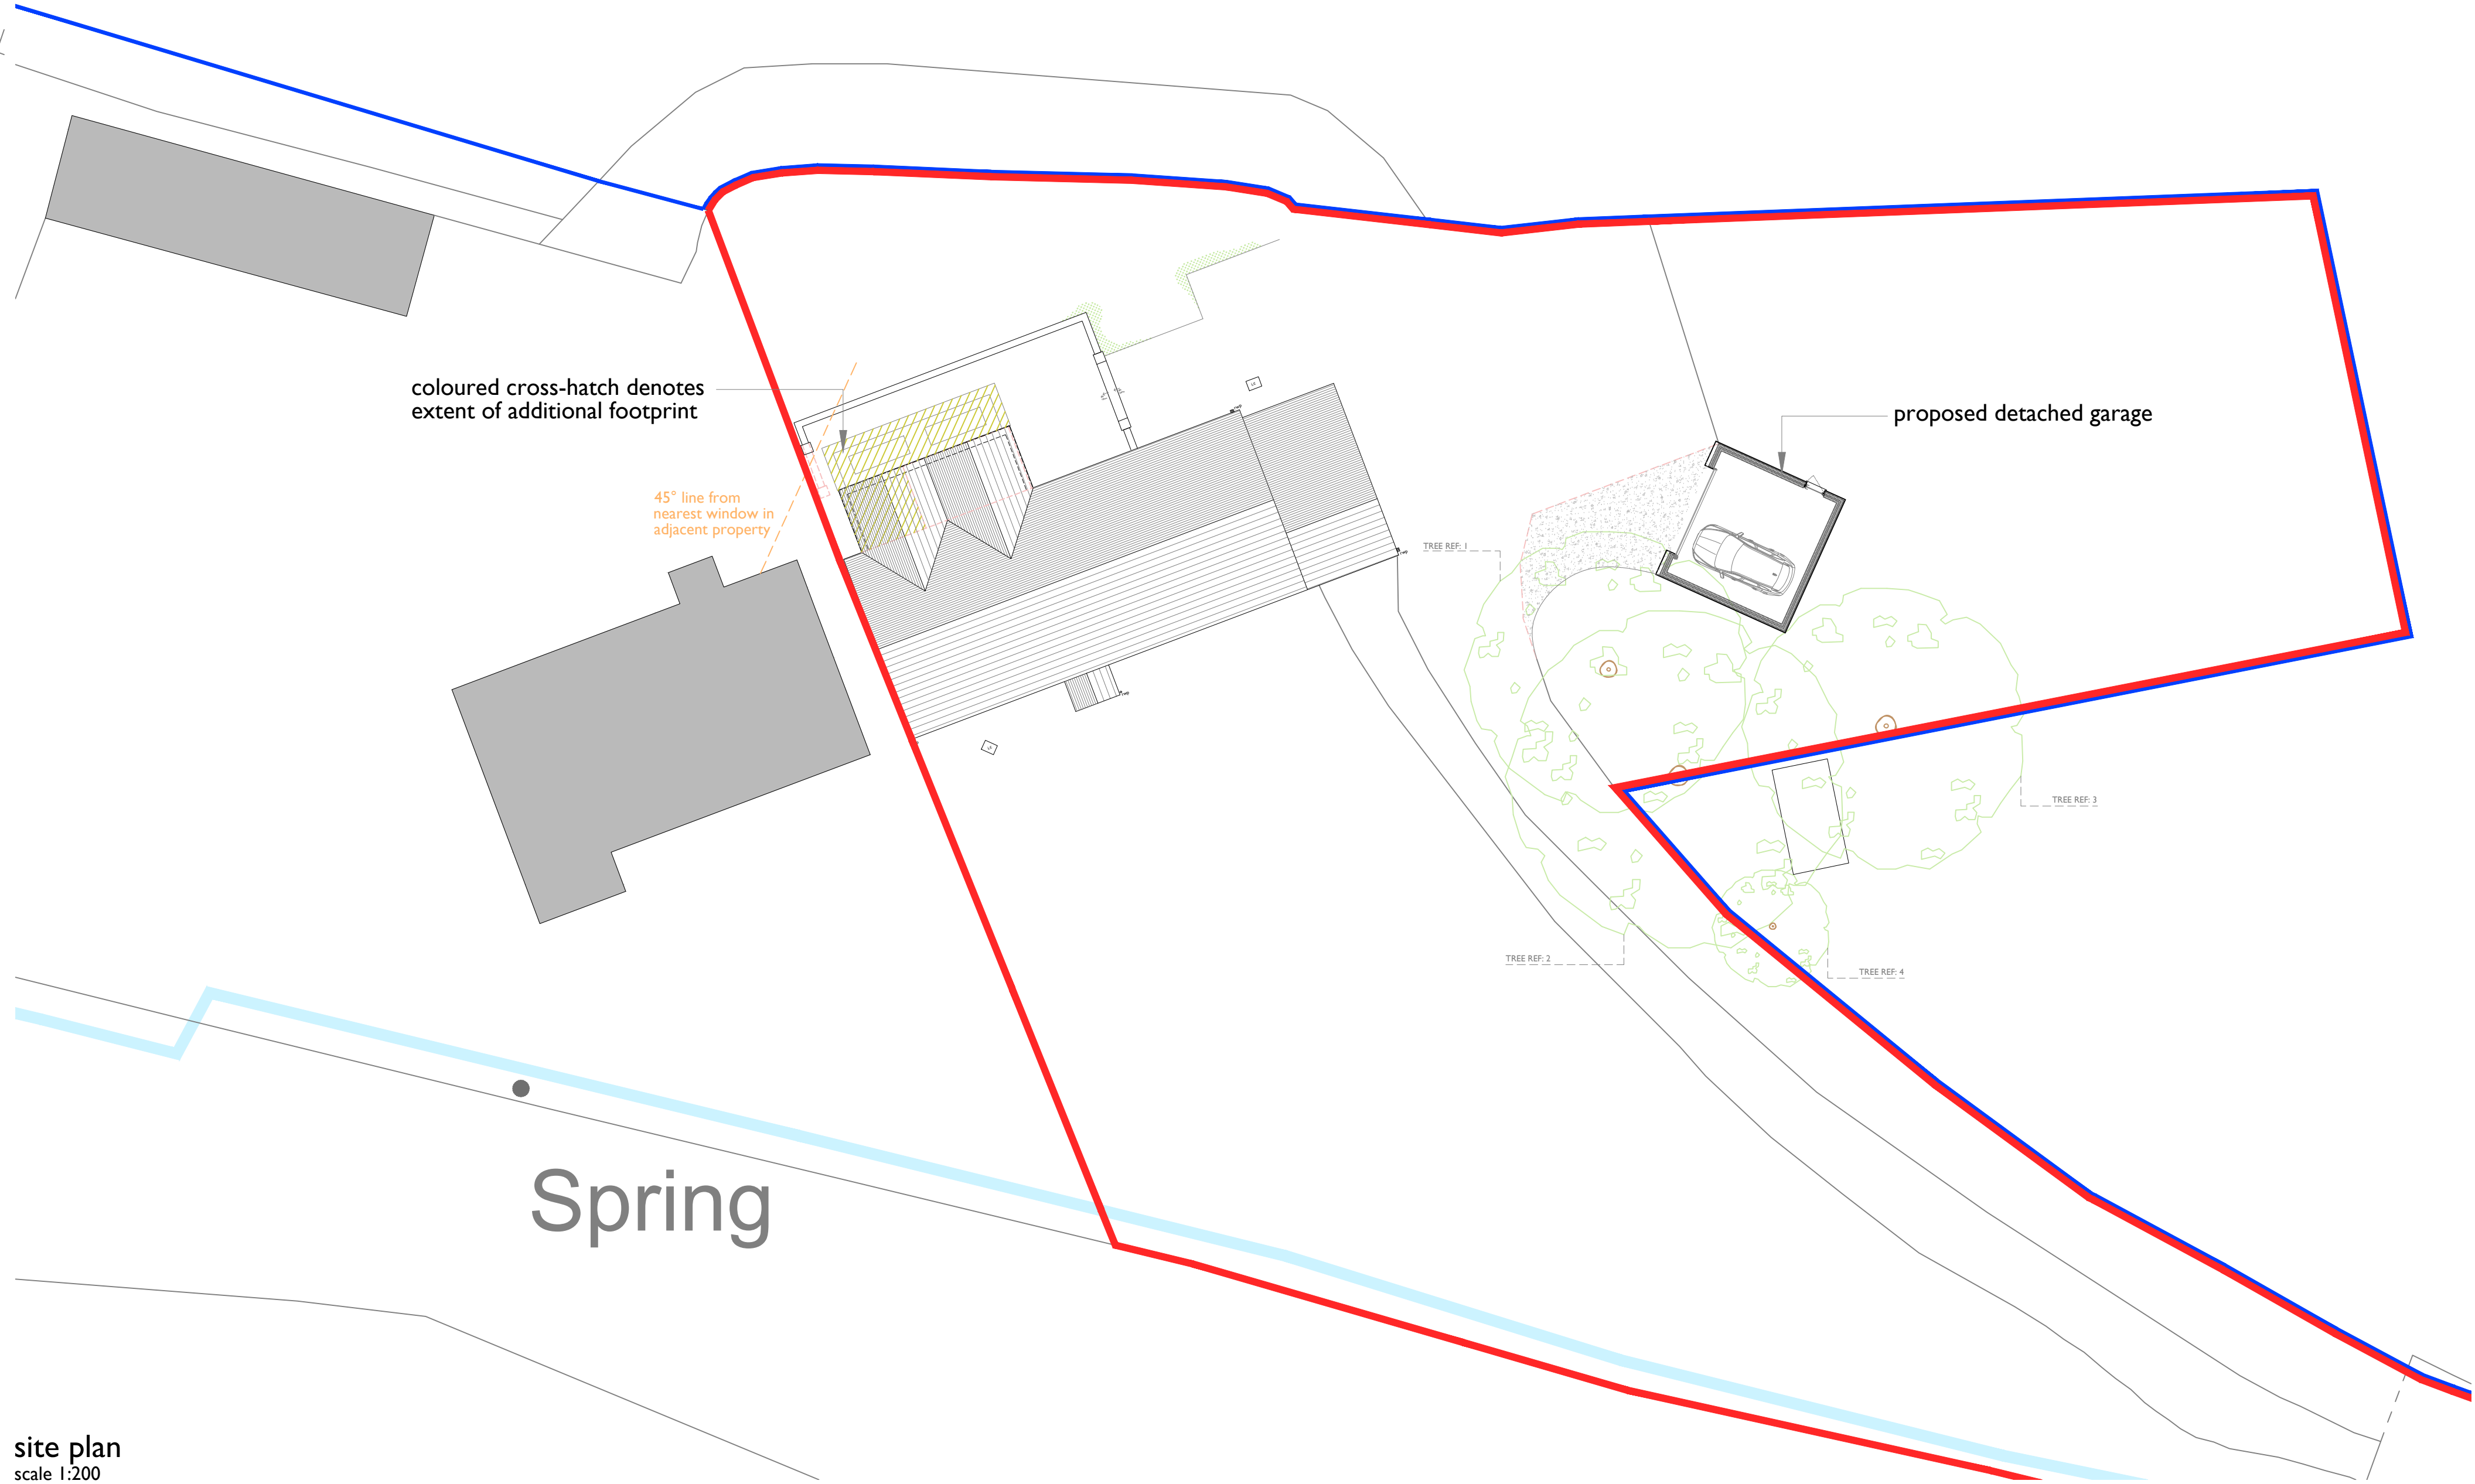

site plan
scale 1:200

site area = 19,582m² | 4.839 acres

	e: james@skyarchitecture.co.uk	Client Martin & Davinia Nally	Drawing Title Proposed Site and Location Plans	Job Number 23021	Date August 2023	Paper Size A1	Revision A - Boundary allocations amended and plans revised to reflect scheme amendments - Nov '23
	t: 07743644720	Site Address 4 Acre Cottage, Harwood Road, Bury, BL8 3PT		Drawing Number 101 revA	Stage Planning	Scale 1:200 / 1250	
	w: www.skyarchitecture.co.uk						