

NOTES

Rev	Date	Comments	By
B	01/07/26	Amendments for planning	SJ

STATUS



Construction

Client
Forward as One CE MAT
Gorsefield Primary School,
Robertson St, Radcliffe,
Manchester M26 4DW


Project Title
SBN Alterations & Associated
Works

Drawing Title
Existing Floor &
Proposed Demolition Plan

Scale 1:50 @A1	Drawn by SJ	Date April 2026
Job no. 2604-05	Drawing no. CA 02	Revision no. B

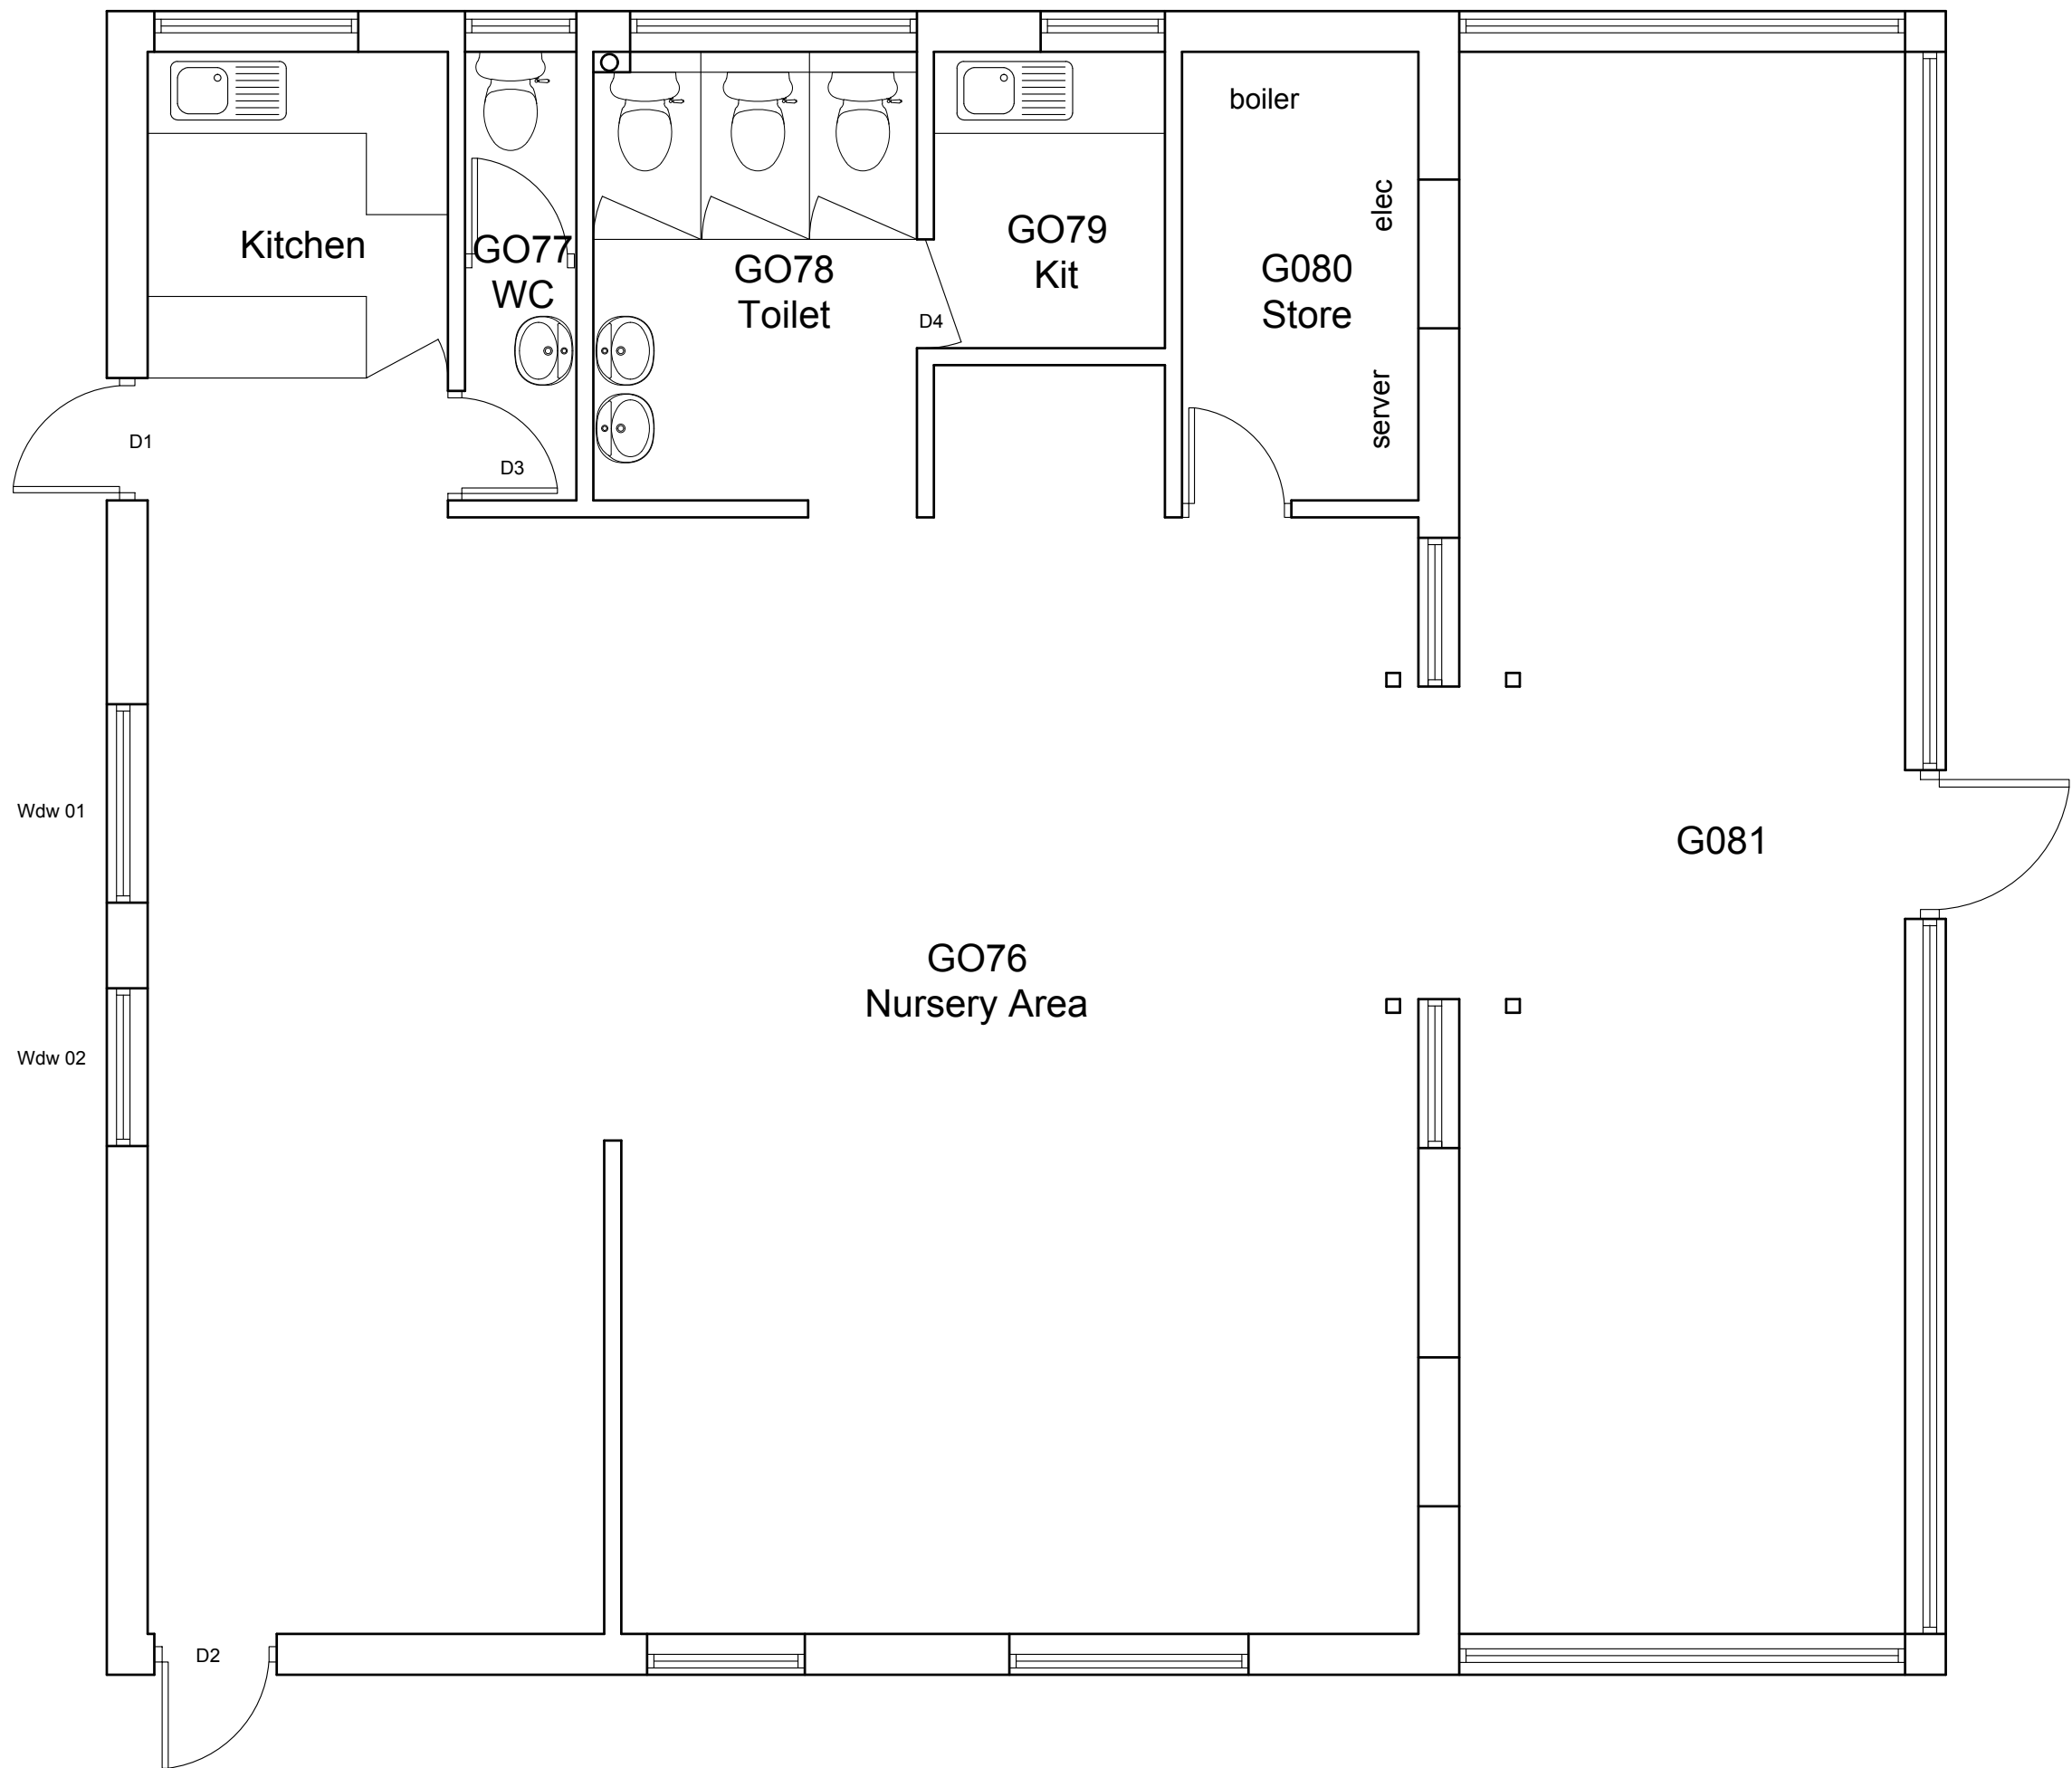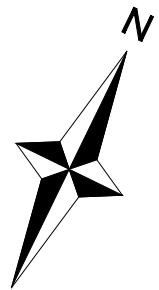

Existing Floor Plan
1:50 @A1

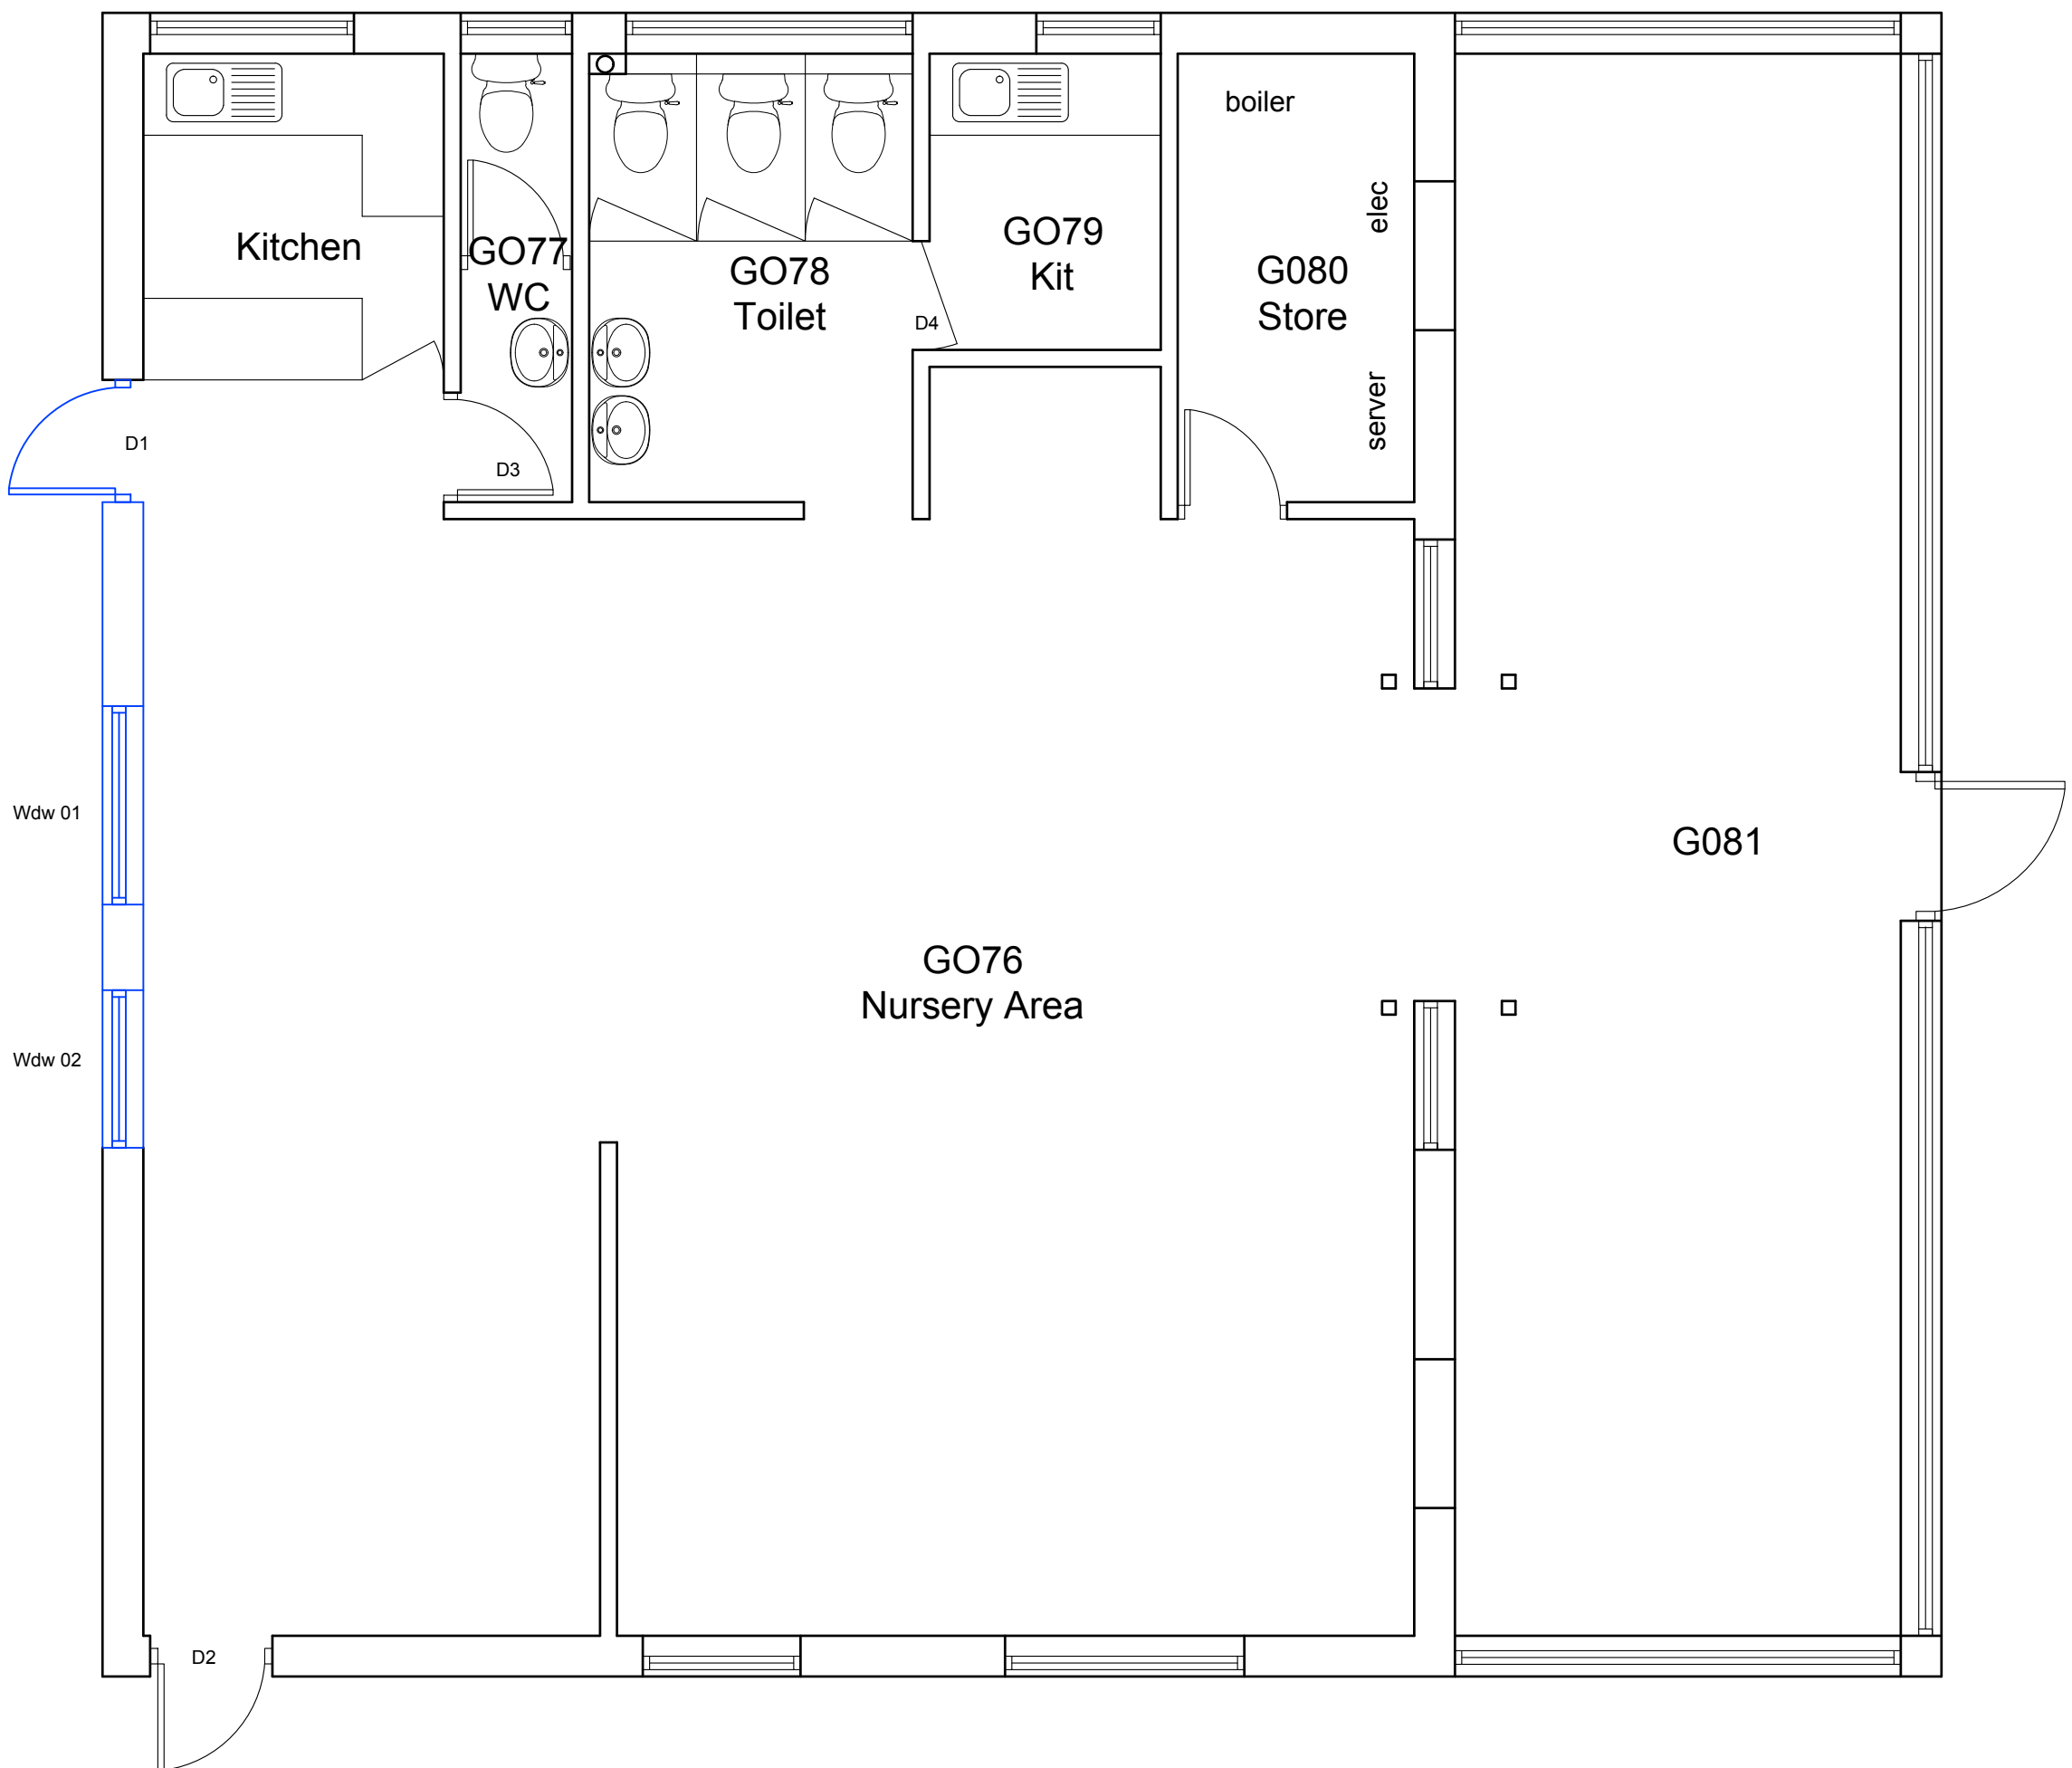

Demolition Plan
1:50 @A1