



NOTES

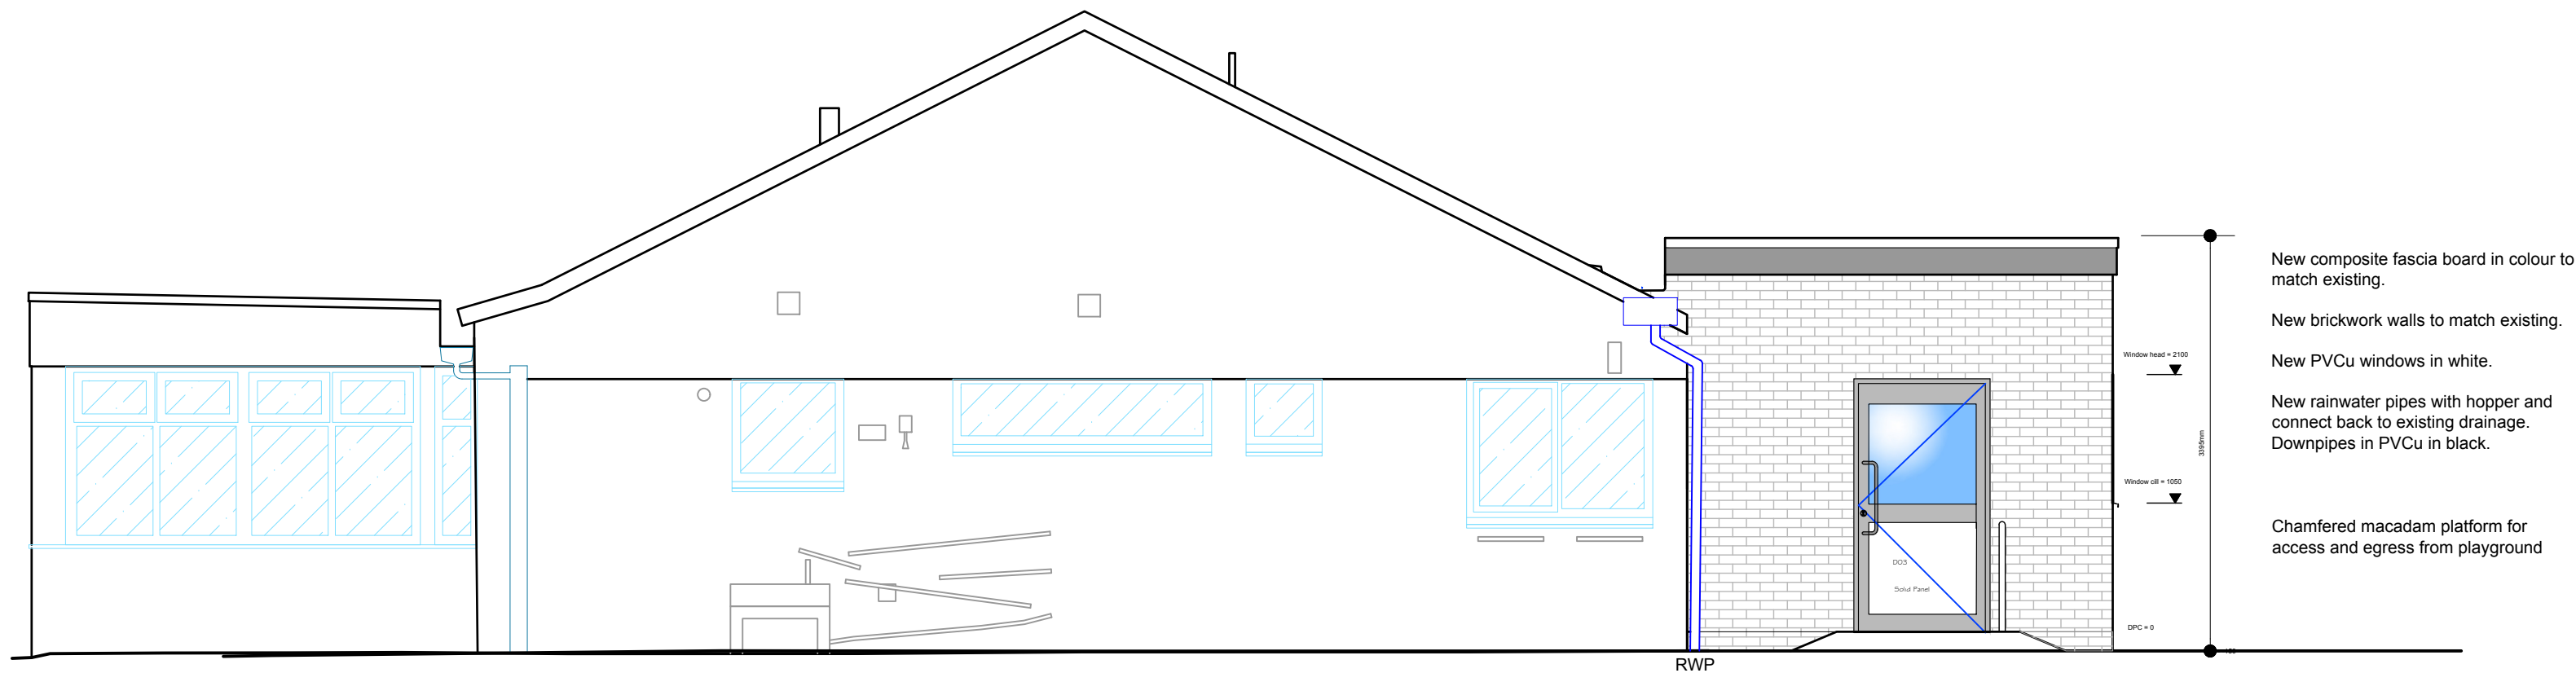


Datum 80.00m

North Elevation
1:50 @A1

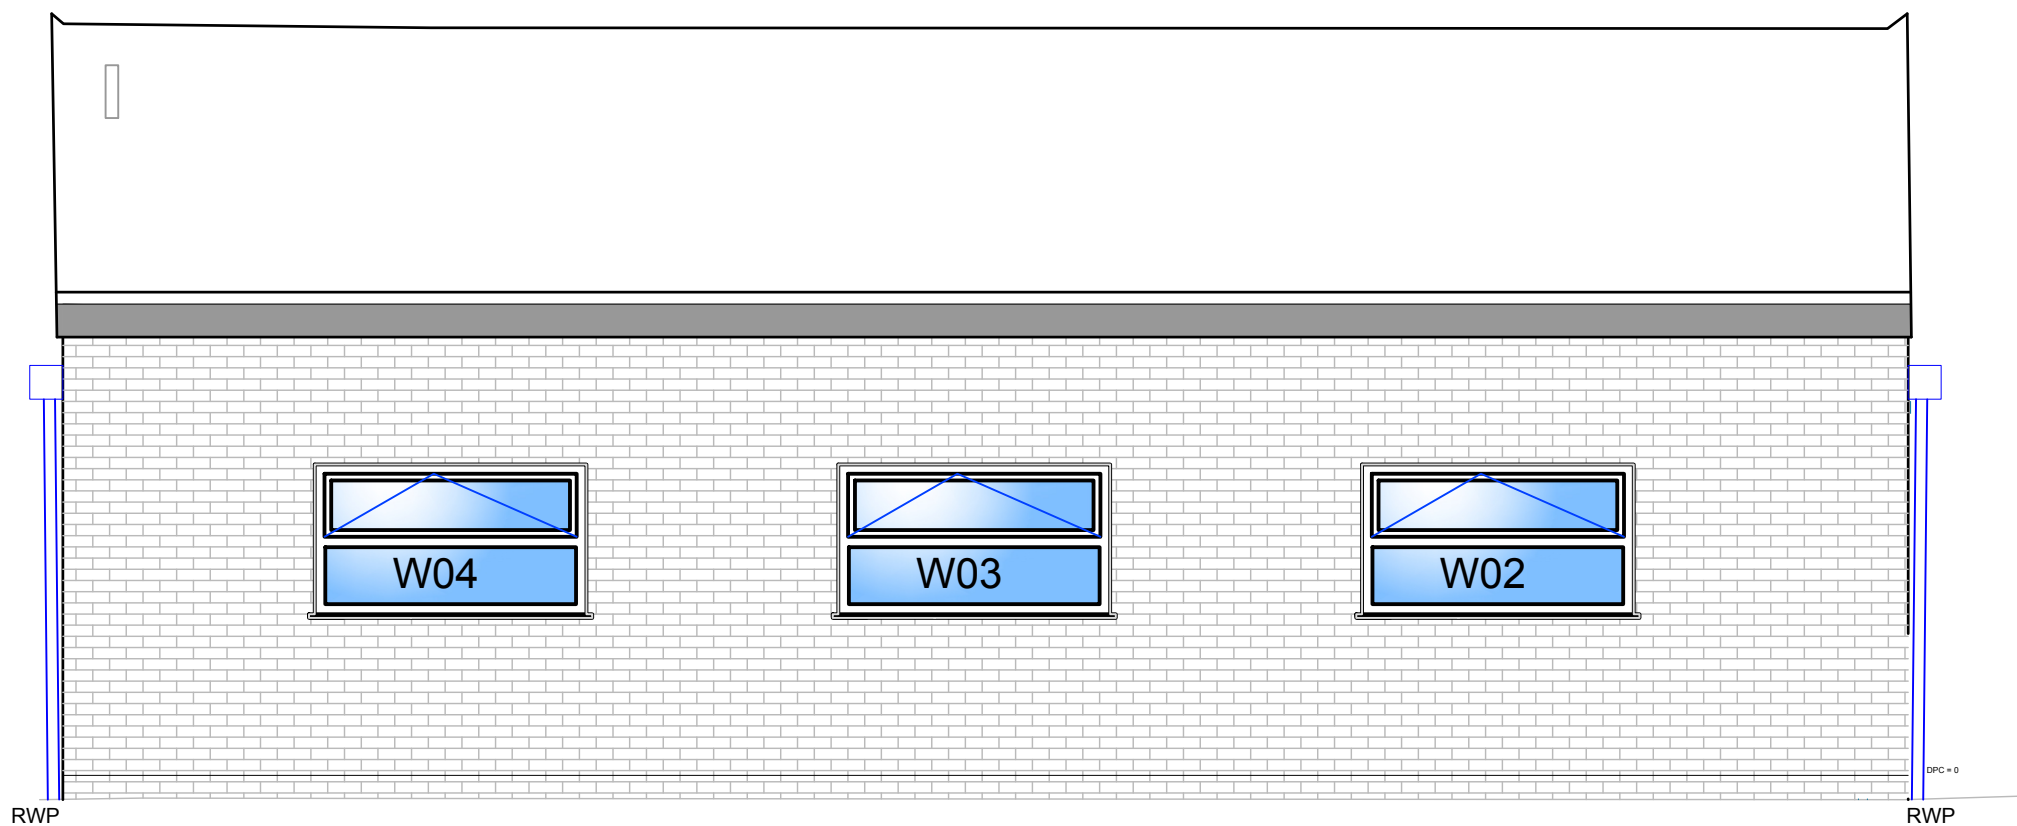


Datum 80.00m

West Elevation
1:50 @A1

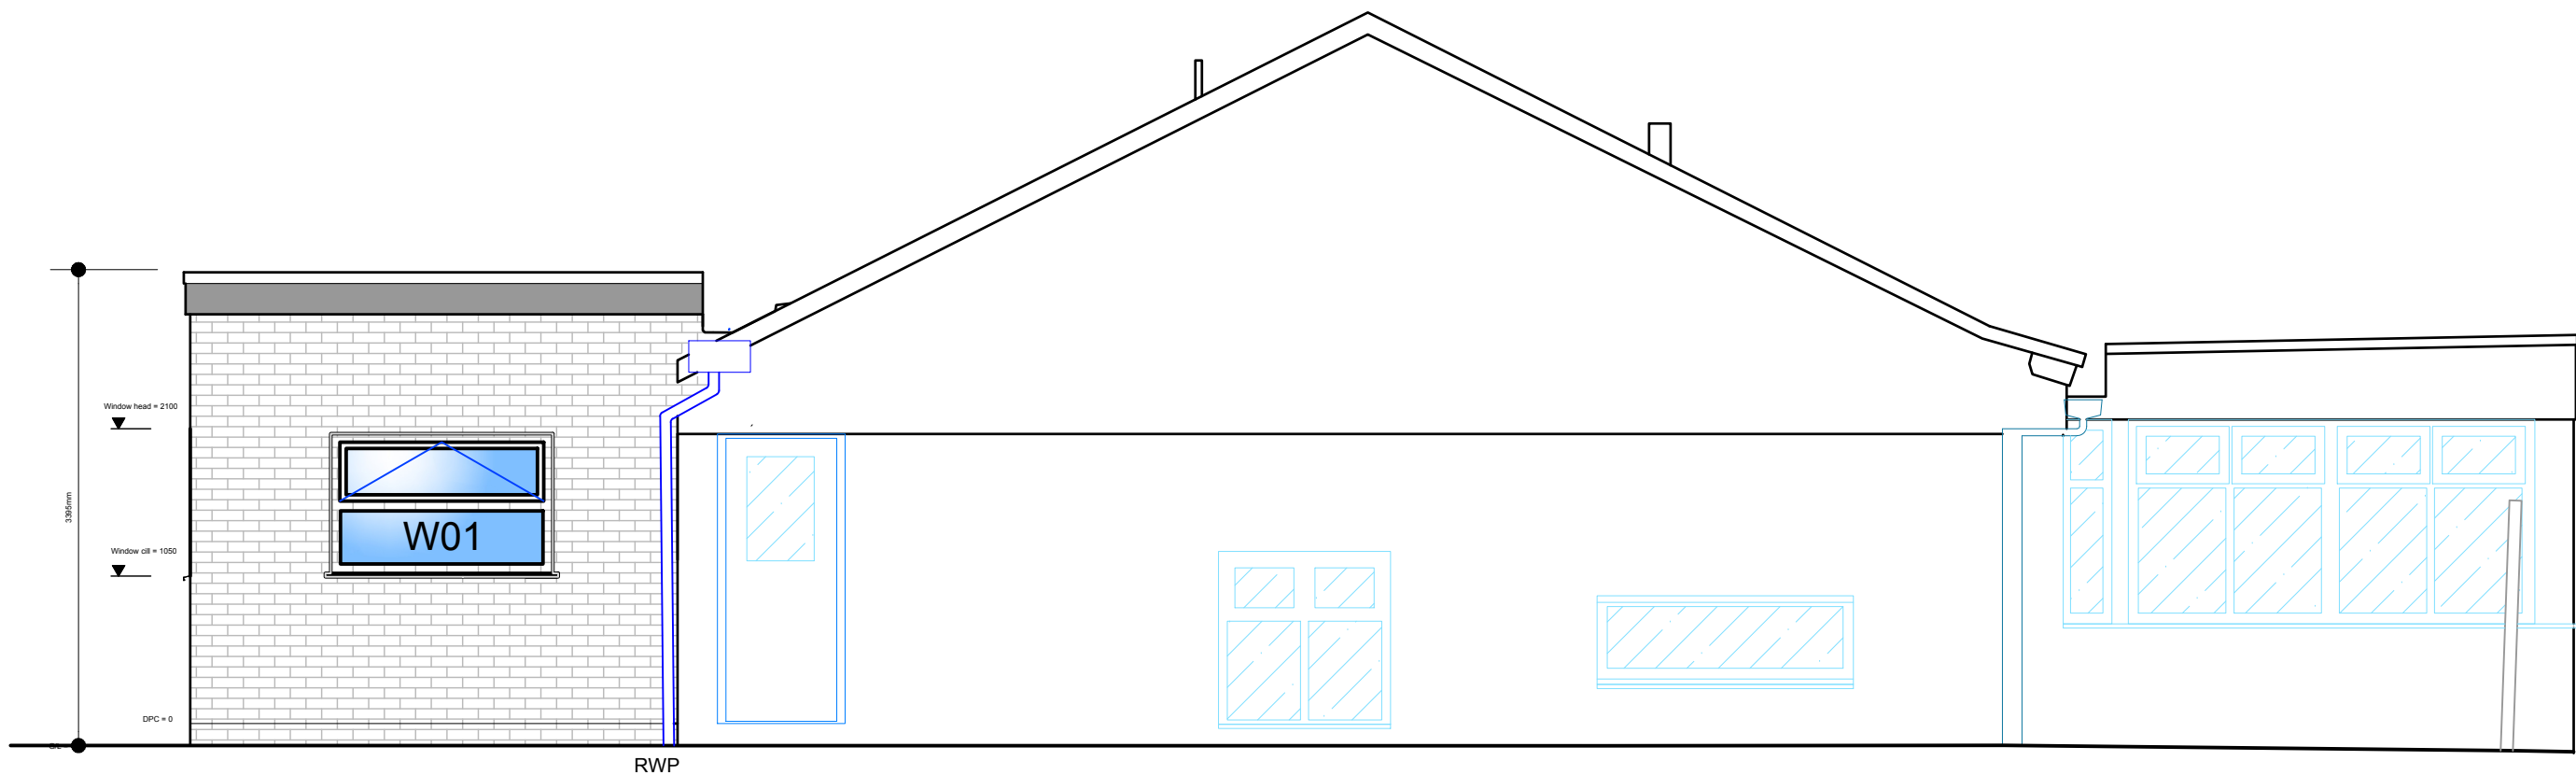


Datum 80.00m

South Elevation
1:50 @A1

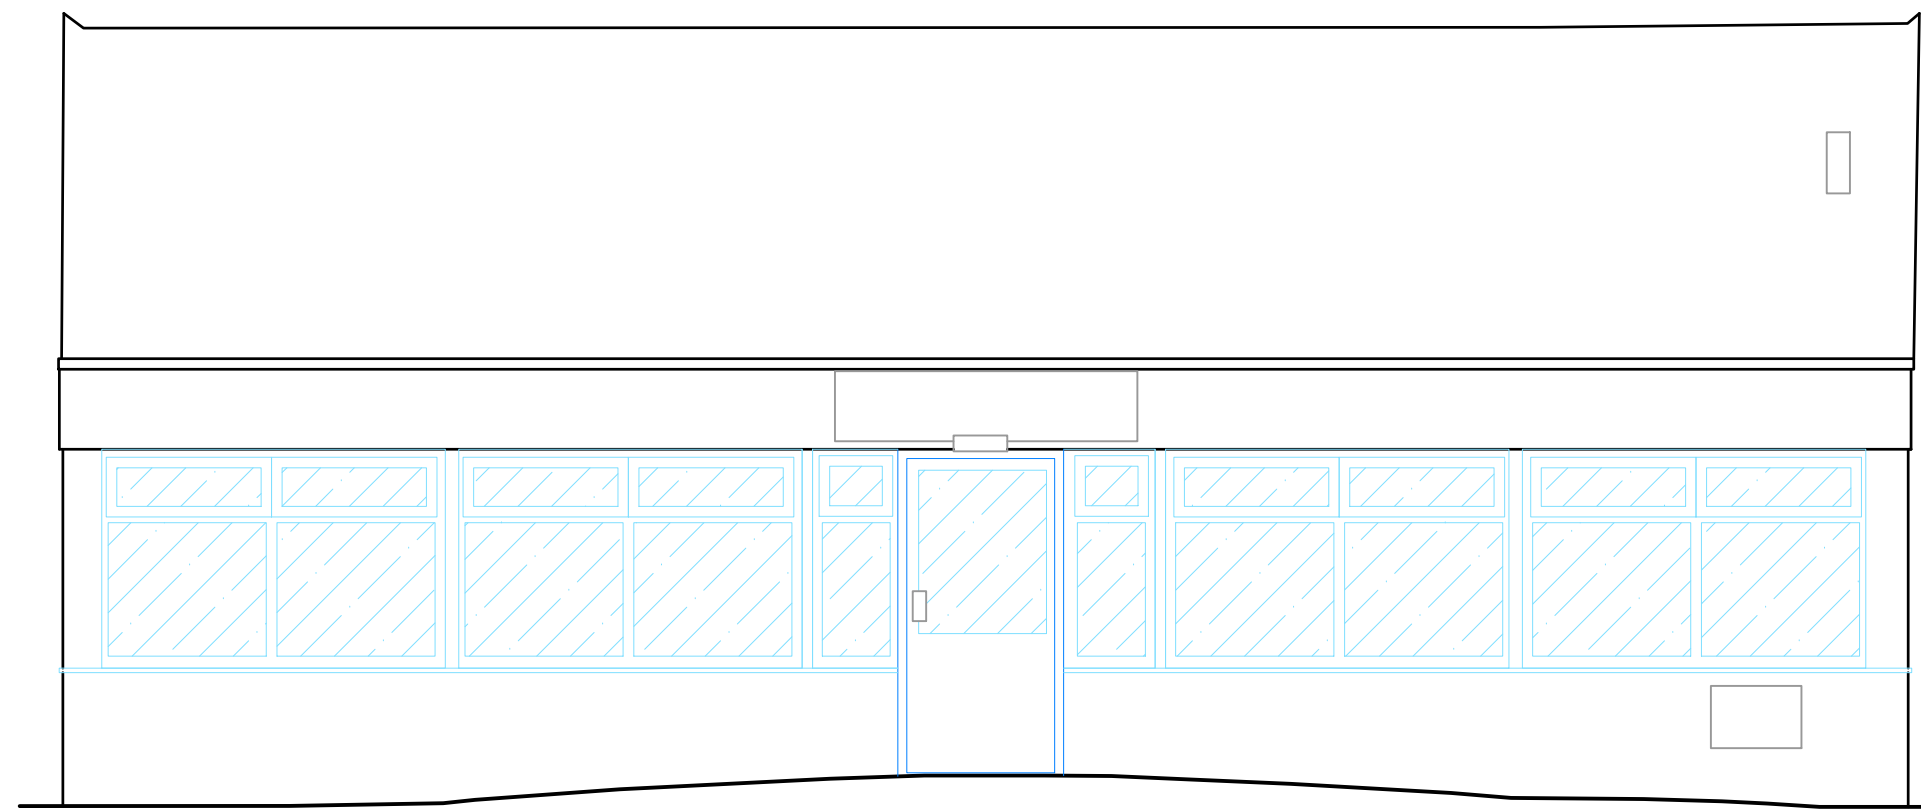

Datum 80.00m

East Elevation
1:50 @A1

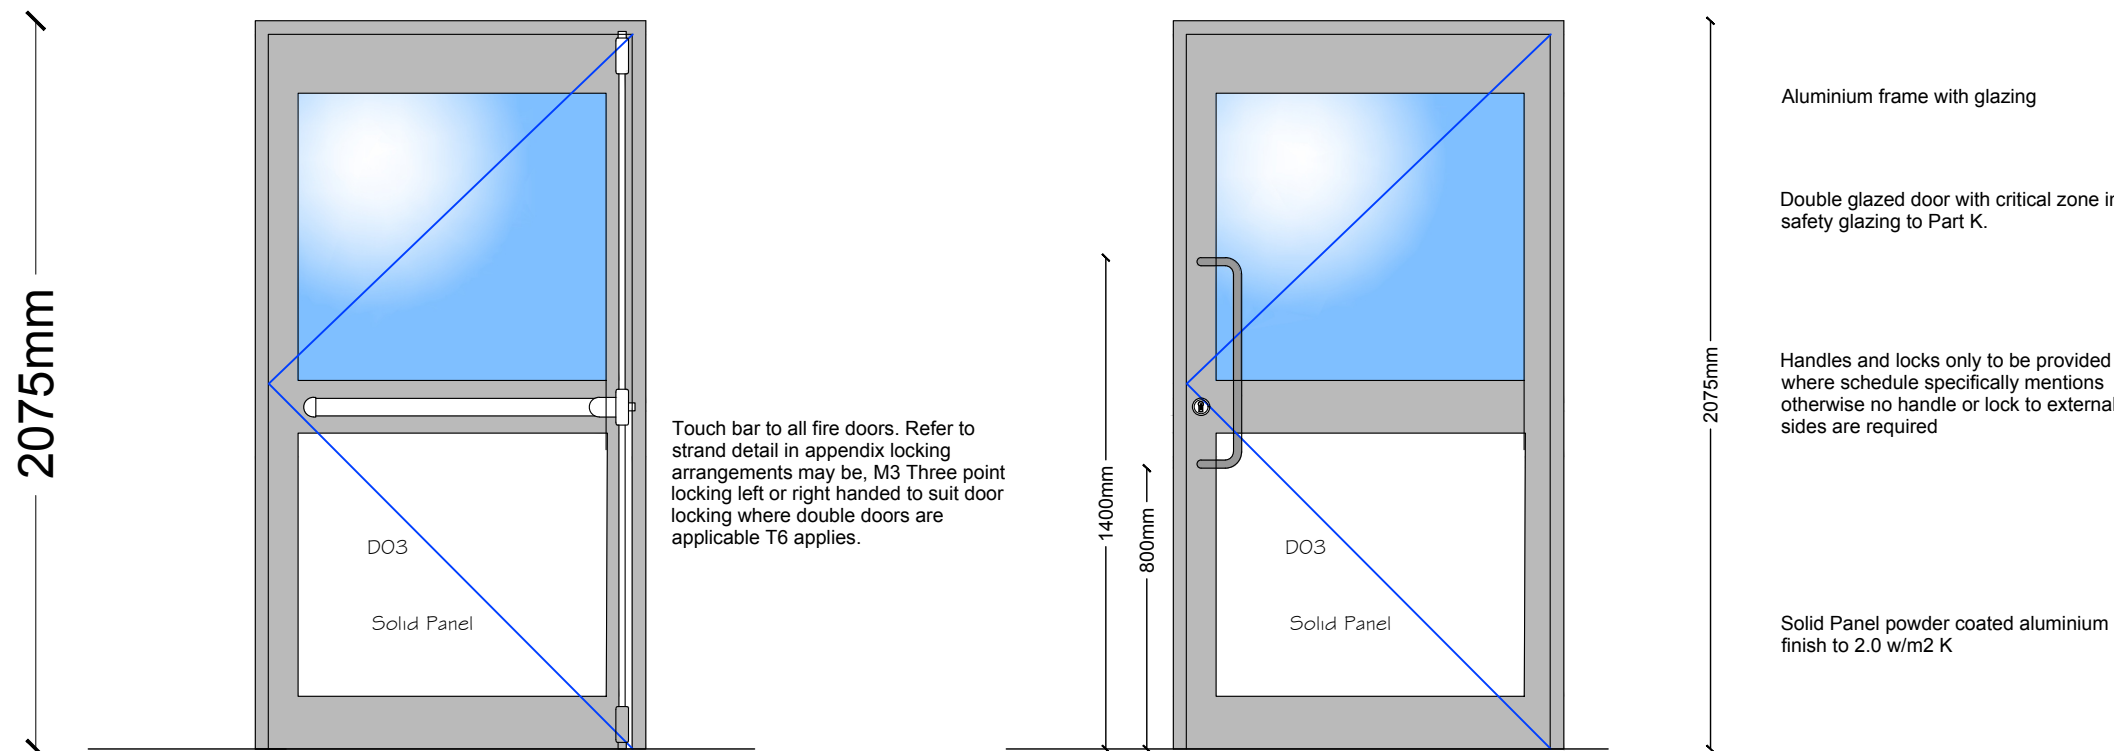

Typical new Aluminium
External Door Inside Face

Typical new Aluminium
External Door Outside Face

Rev	Date	Comments	By
B	02/07/26	Amendments for planning	SJ

STATUS

Construction

Client
Forward as One CE MAT
Gorsefield Primary School,
Robertson St, Radcliffe,
Manchester M26 4DW

Project Title
SBN Alterations & Associated
Works

Drawing Title
Proposed Elevations

Scale 1:50 @A1	Drawn by SJ	Date April 2026
Job no. 2604-05	Drawing no. CA 11	Revision no. B