



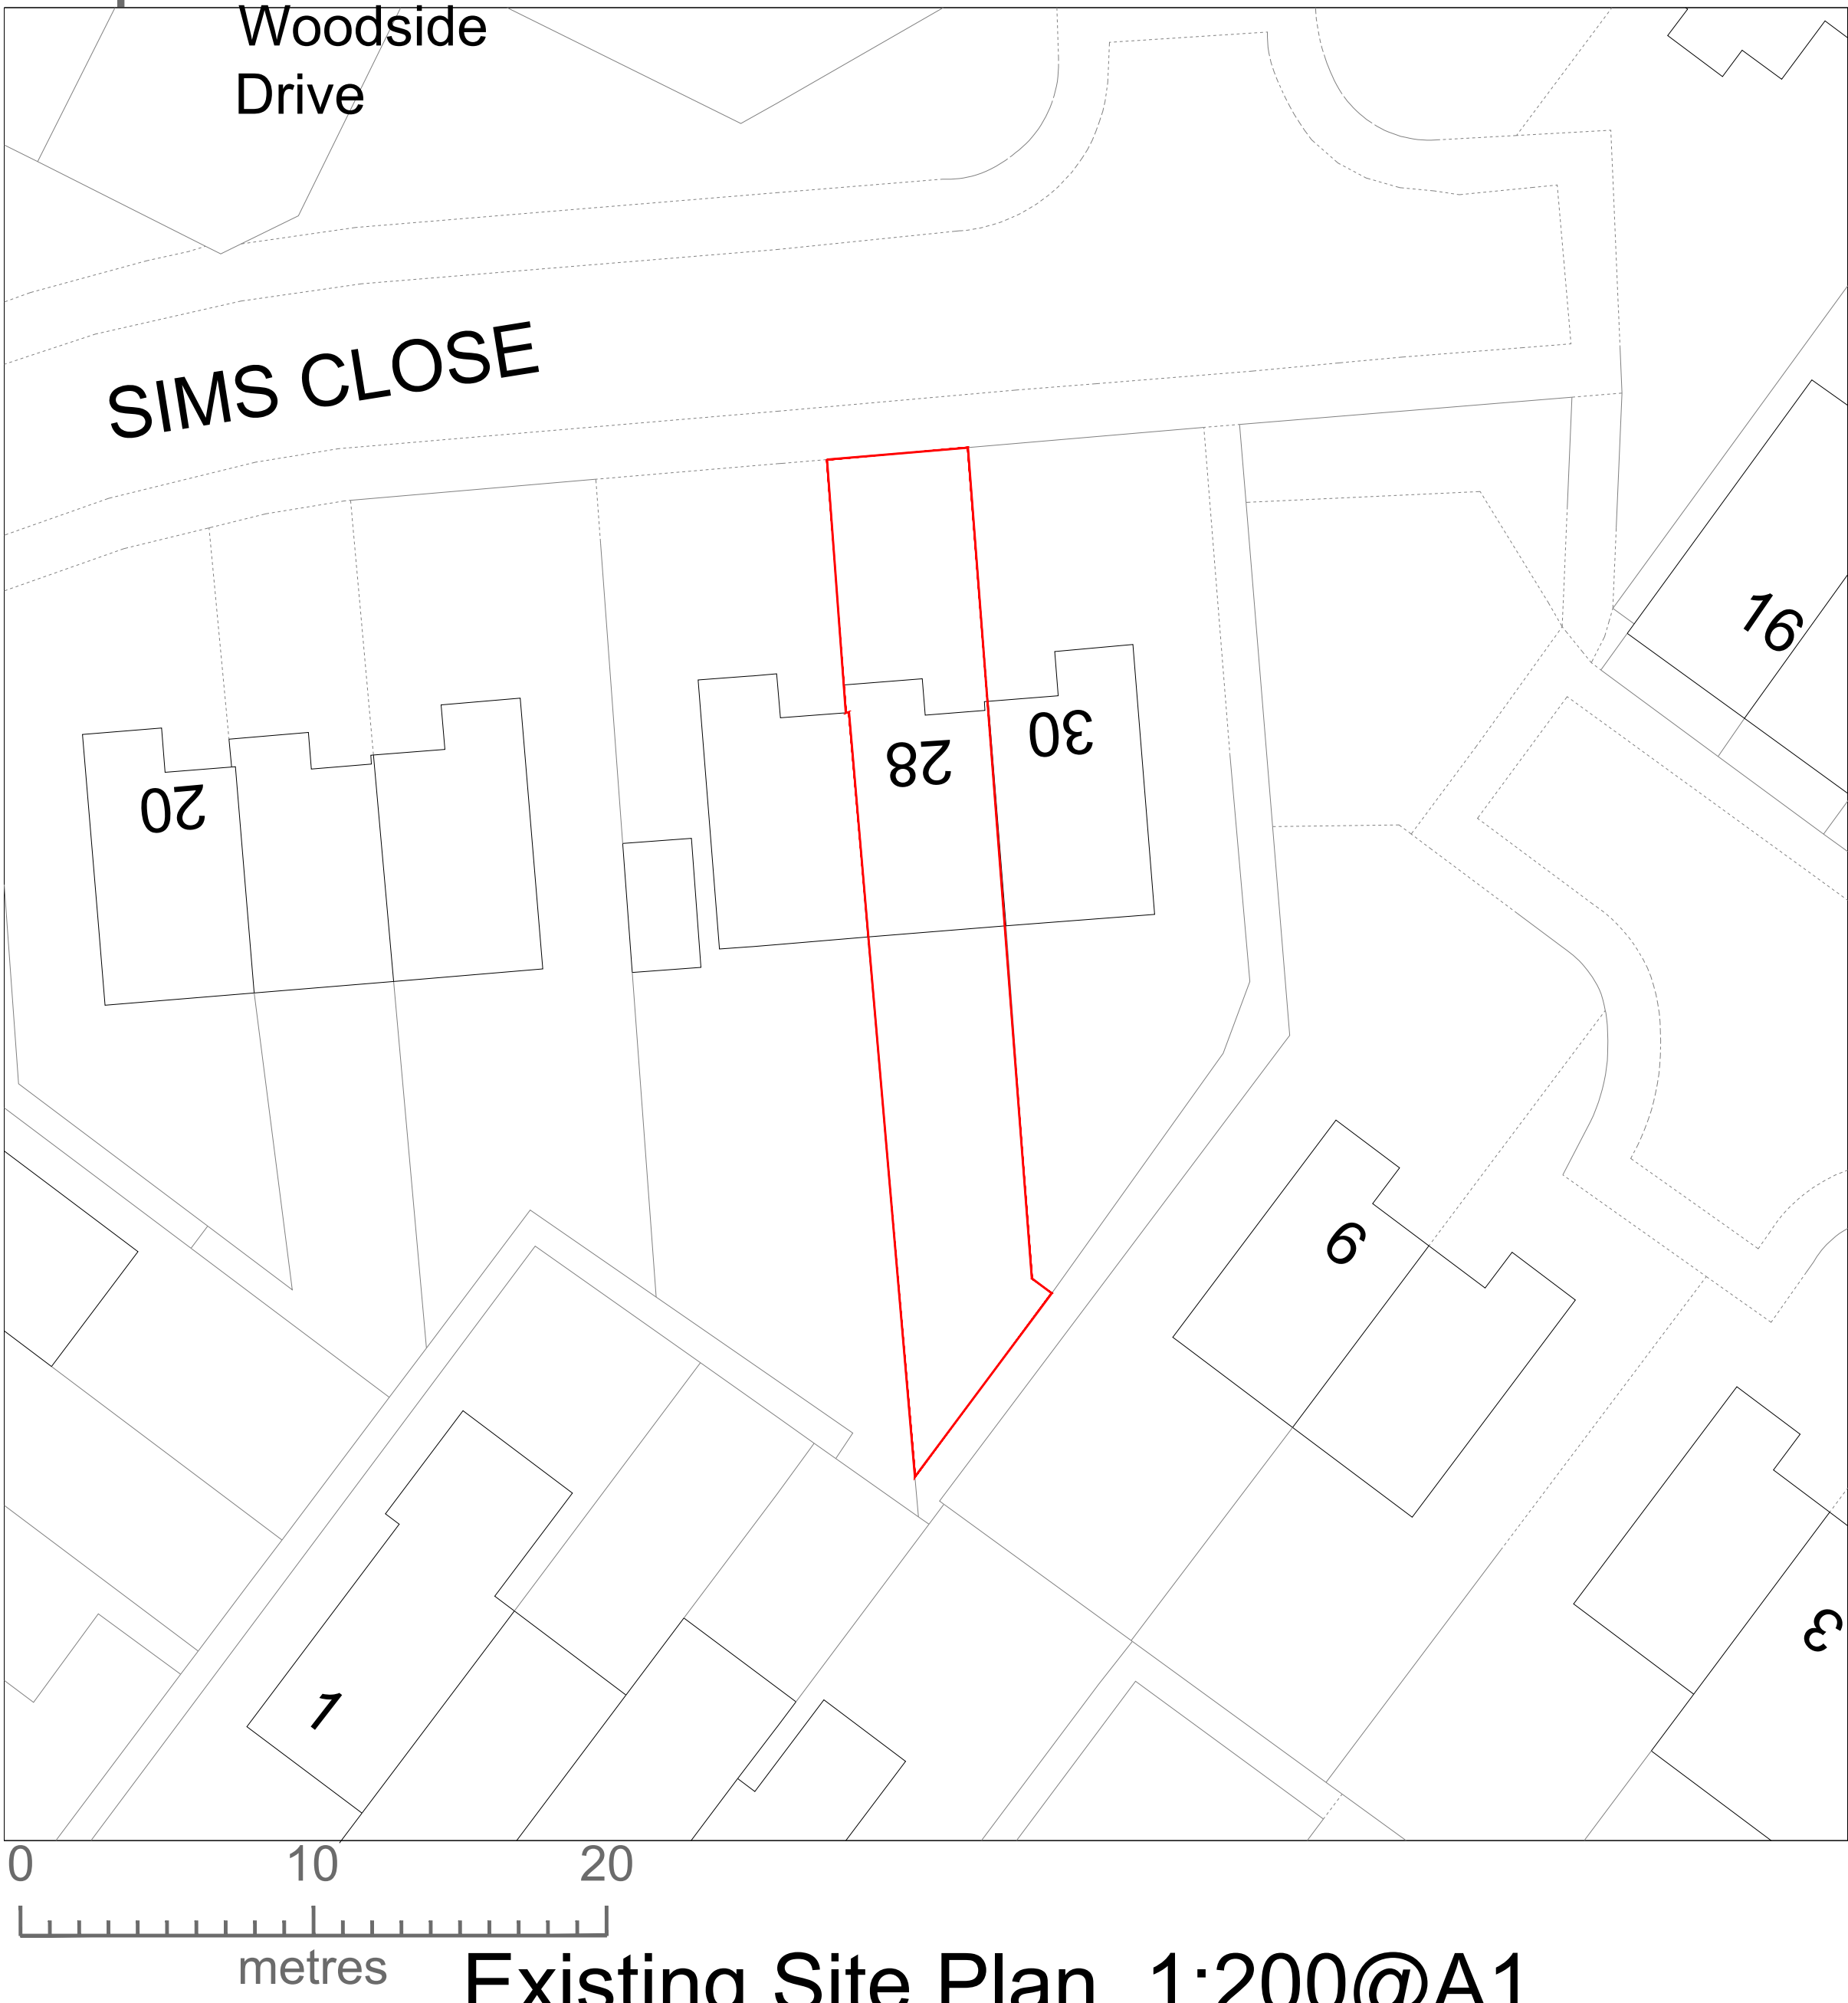

Existing Site Plan 1:200@A1

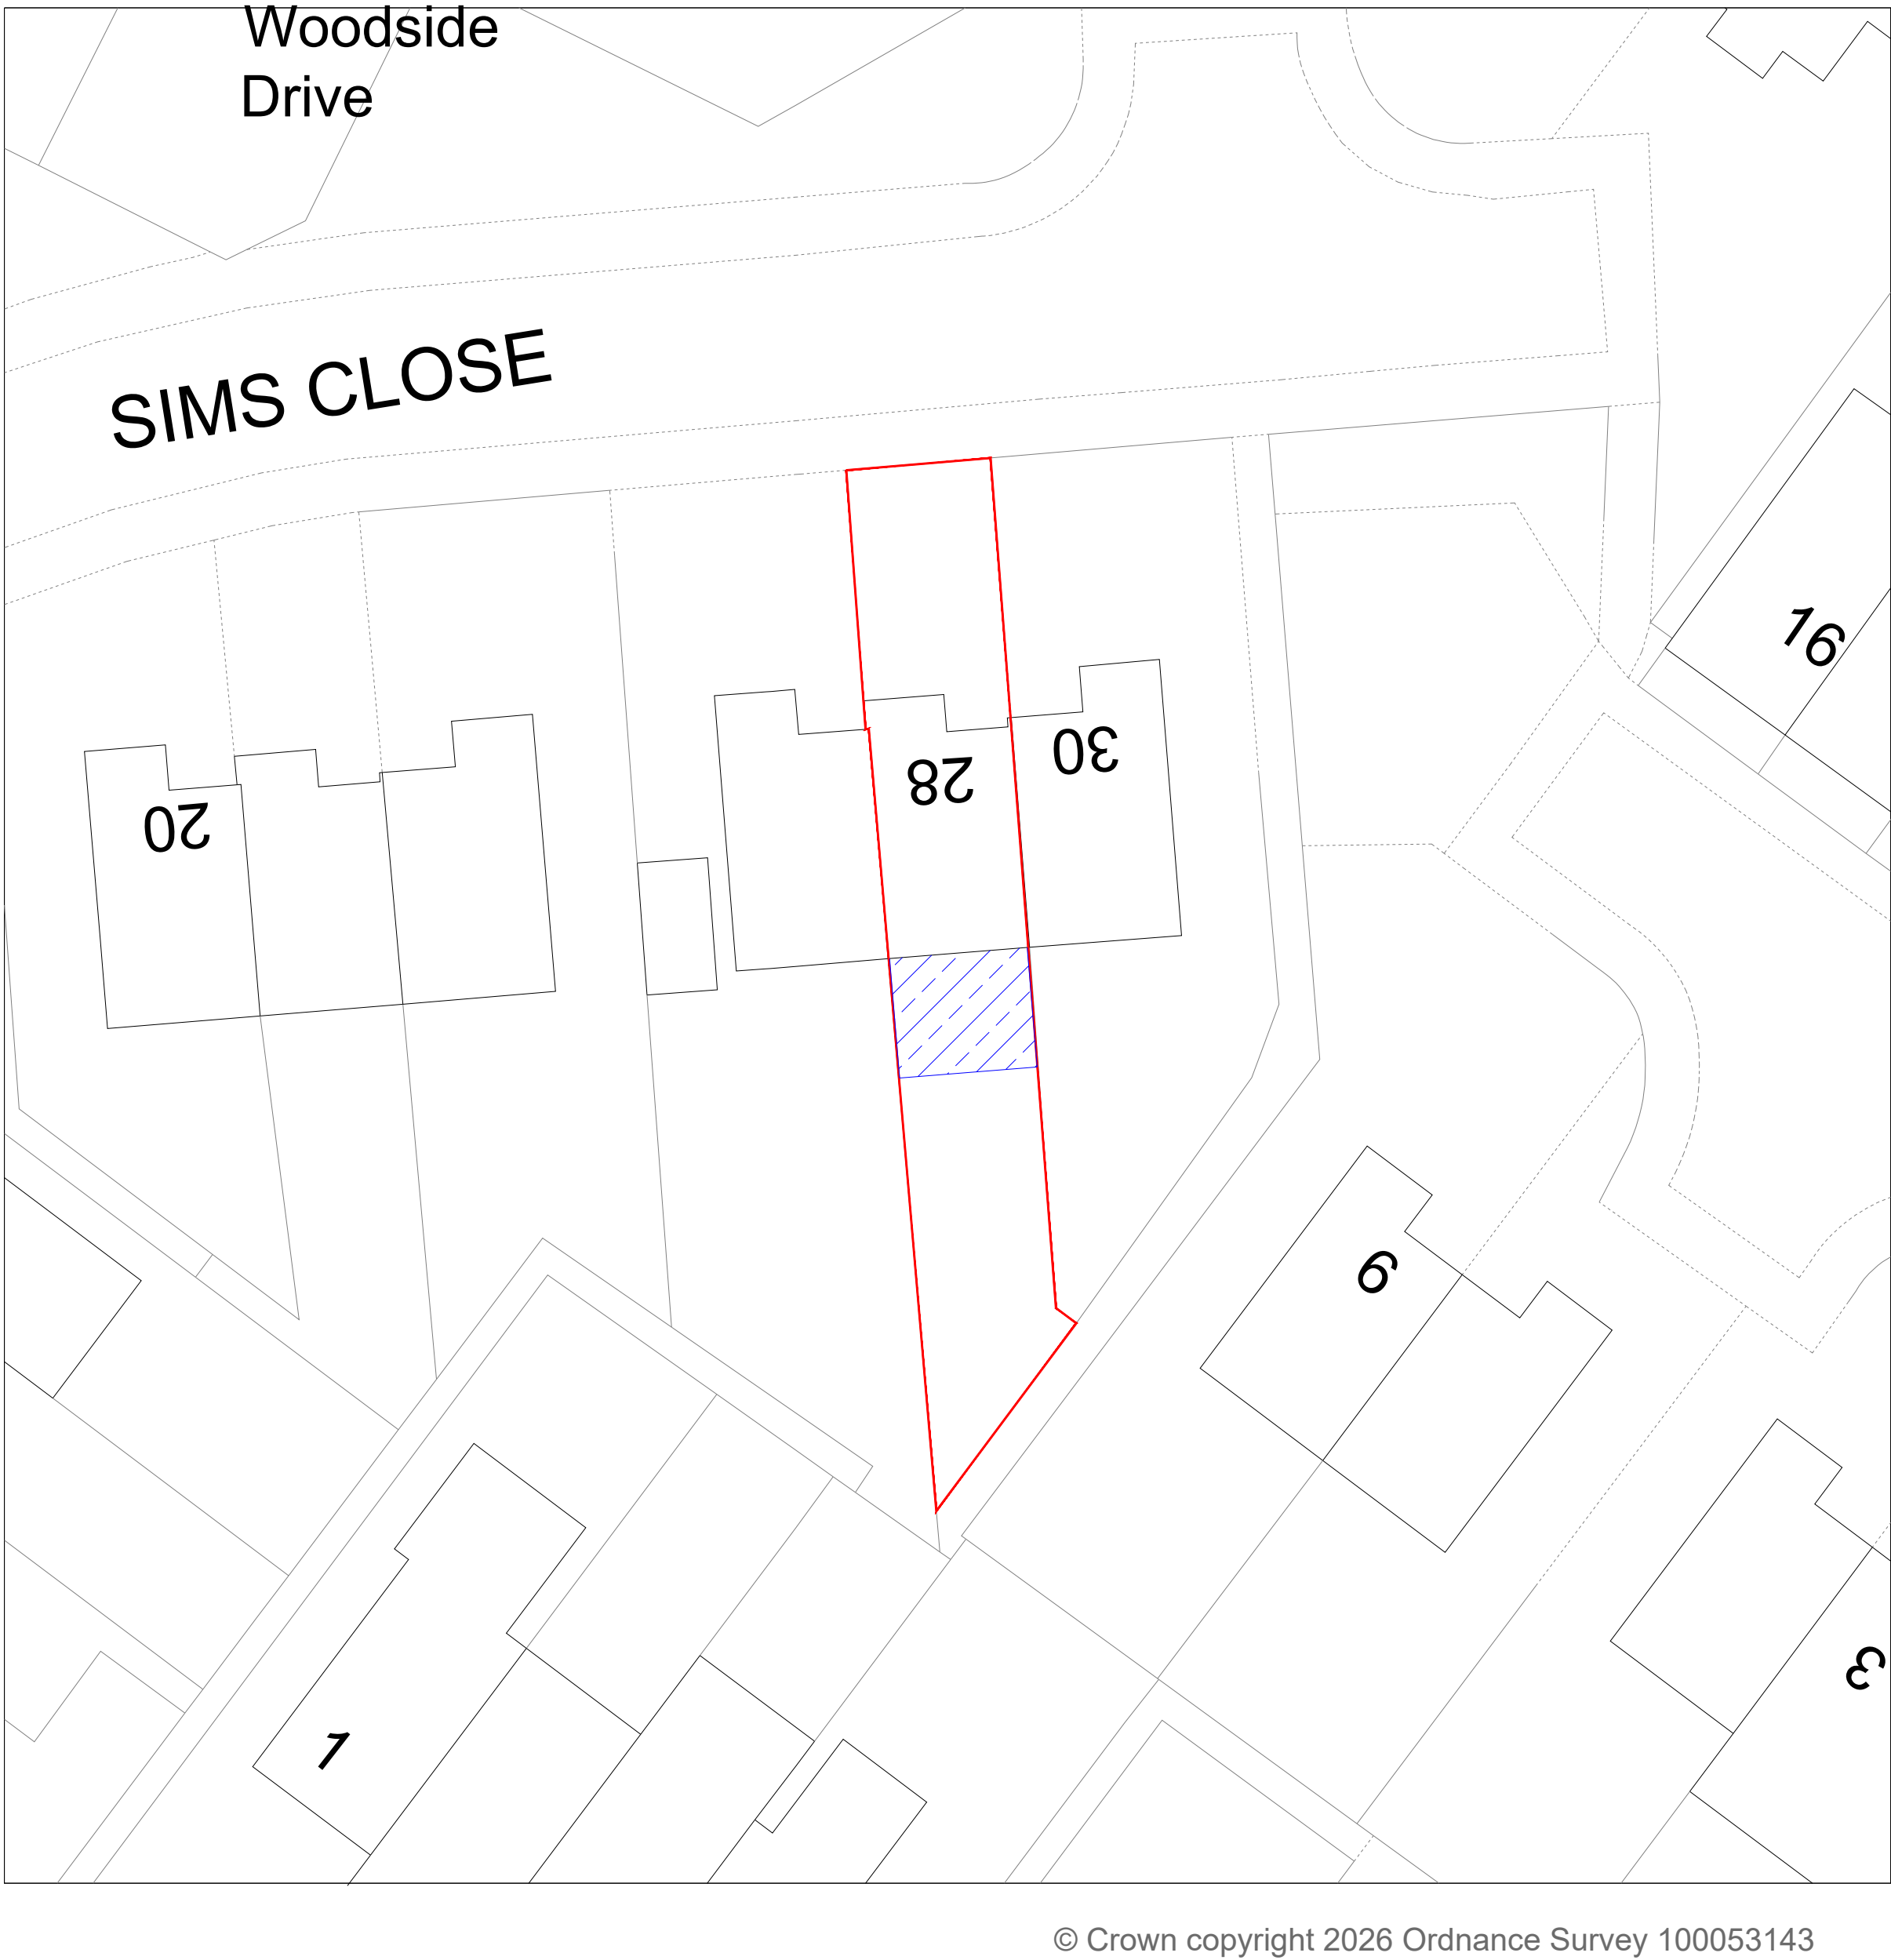


Proposed Site Plan 1:200@A1

Legend

- Property Boundary
- Proposed New Structure

N

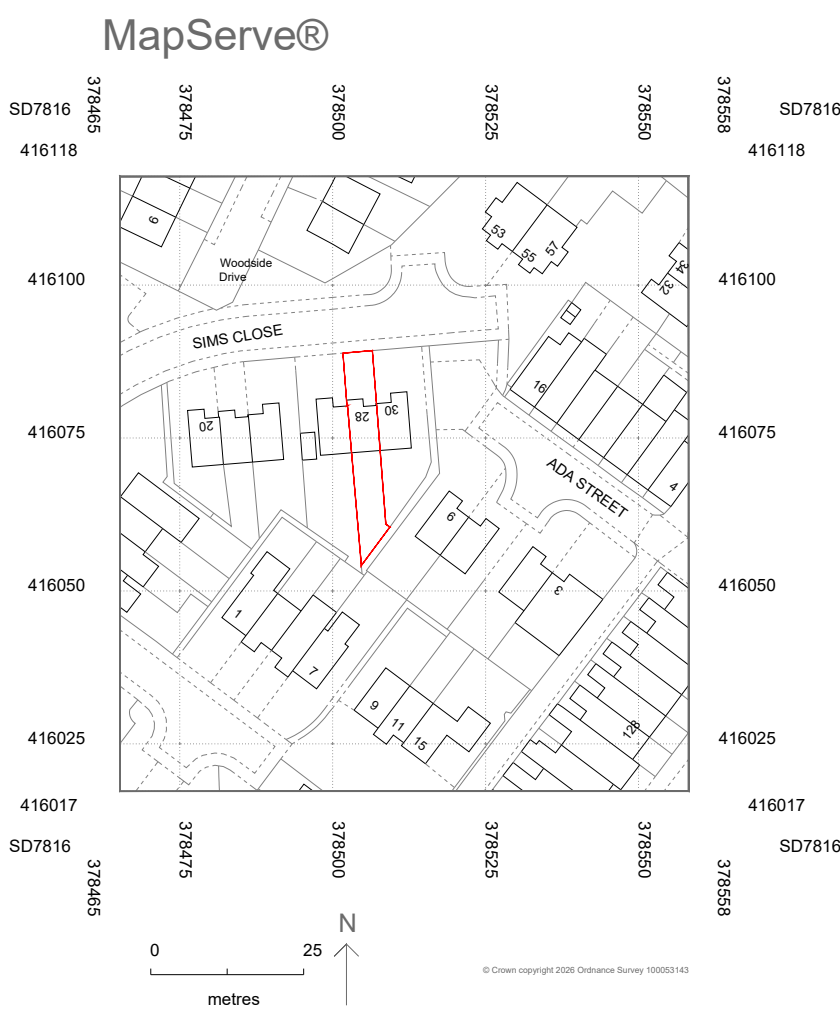

Location Plan 1:1250@A1

01	Dormer Removed	07/07/26	
Rev. No.	Revision note.	Date.	
Title:	Location Plan, Existing and Proposed Site Plans		
Project:	28 Sims Close, Ramsbottom, BL0 9NT		
Client:	Lindsay & Hayley Parker-Kenny 28 Sims Close, Ramsbottom, BL0 9NT		
Scale:	Designed:	Drawn:	Date:
Indicated	AW	JW	27/06/2026
Drawing No. JCBD-26-574 - 6. Rev01			
J C Building Design Ltd Tel: 01706 599352 / 07824 871086 enquiries@jcbuildingdesign.co.uk			