




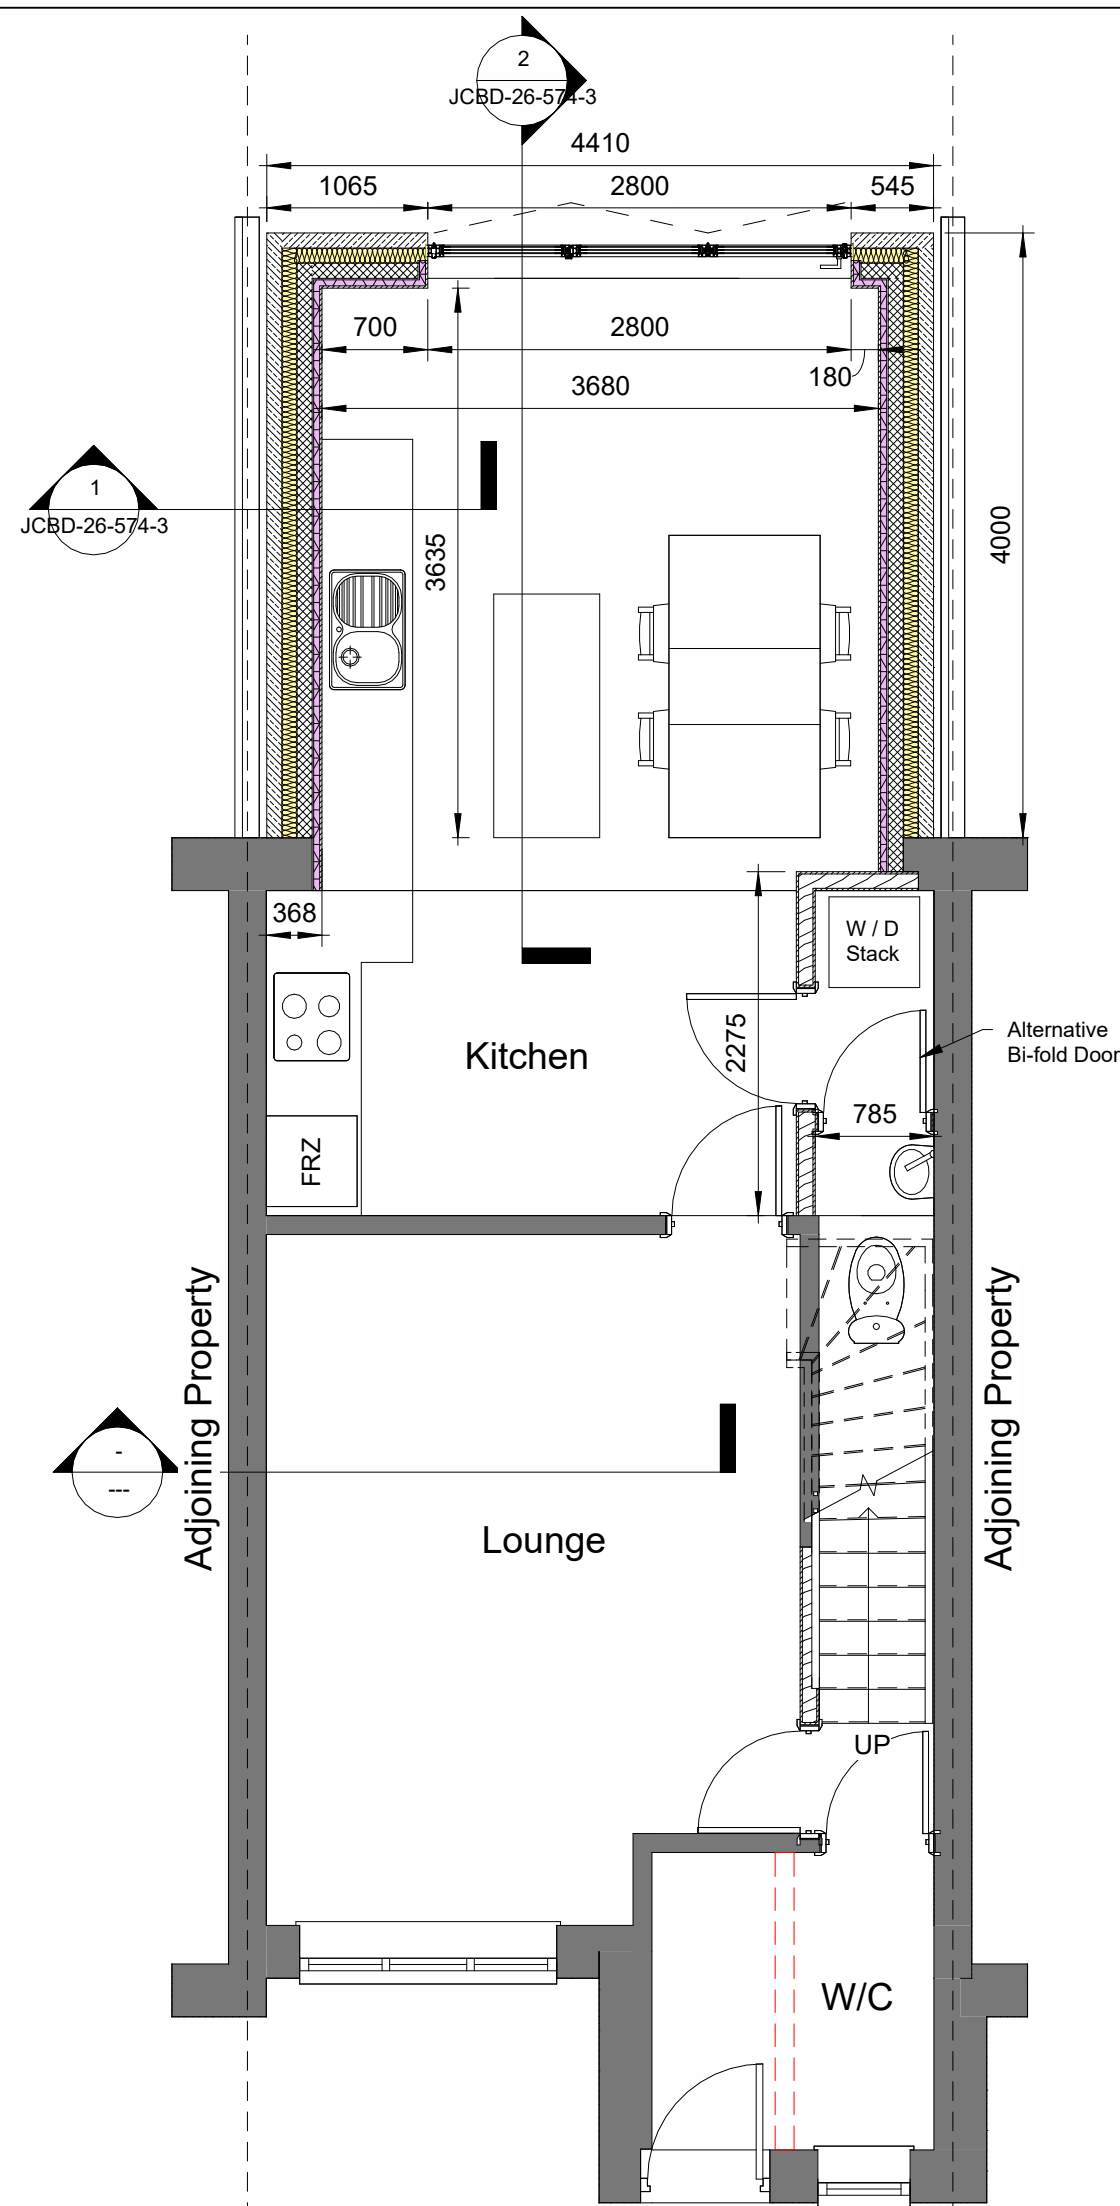

1 Proposed Ground Floor Plan

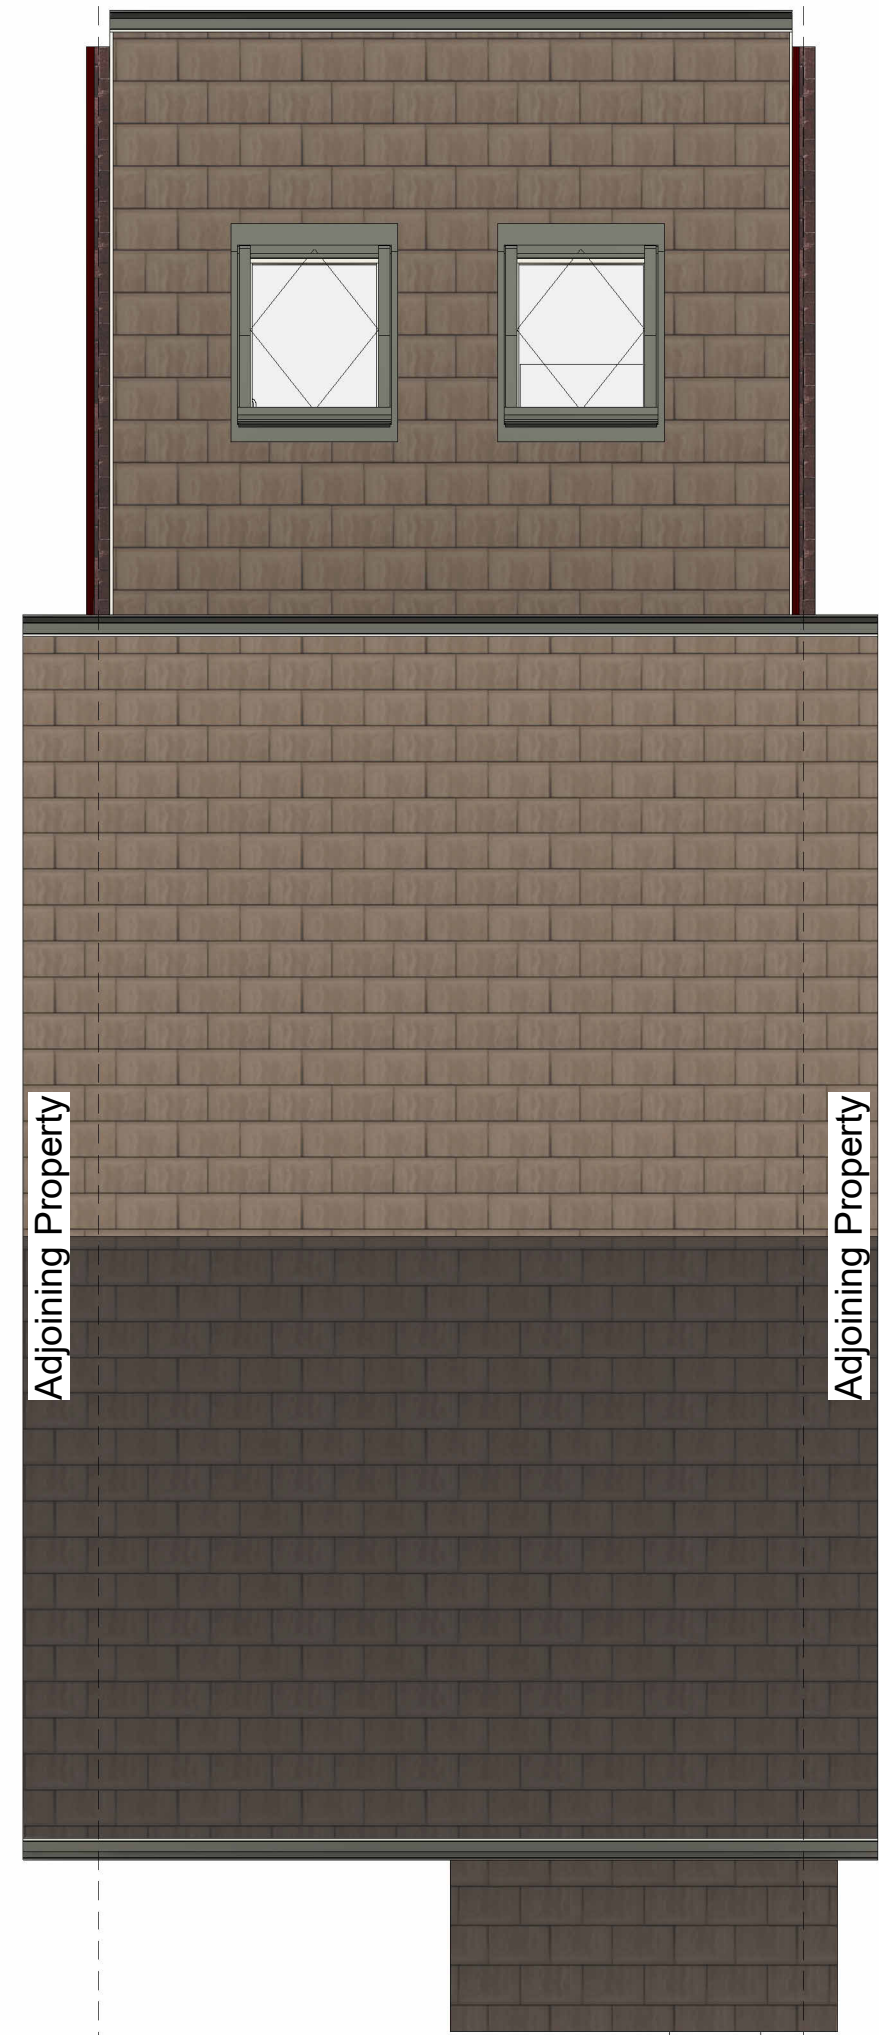

2 Proposed Roof Layout

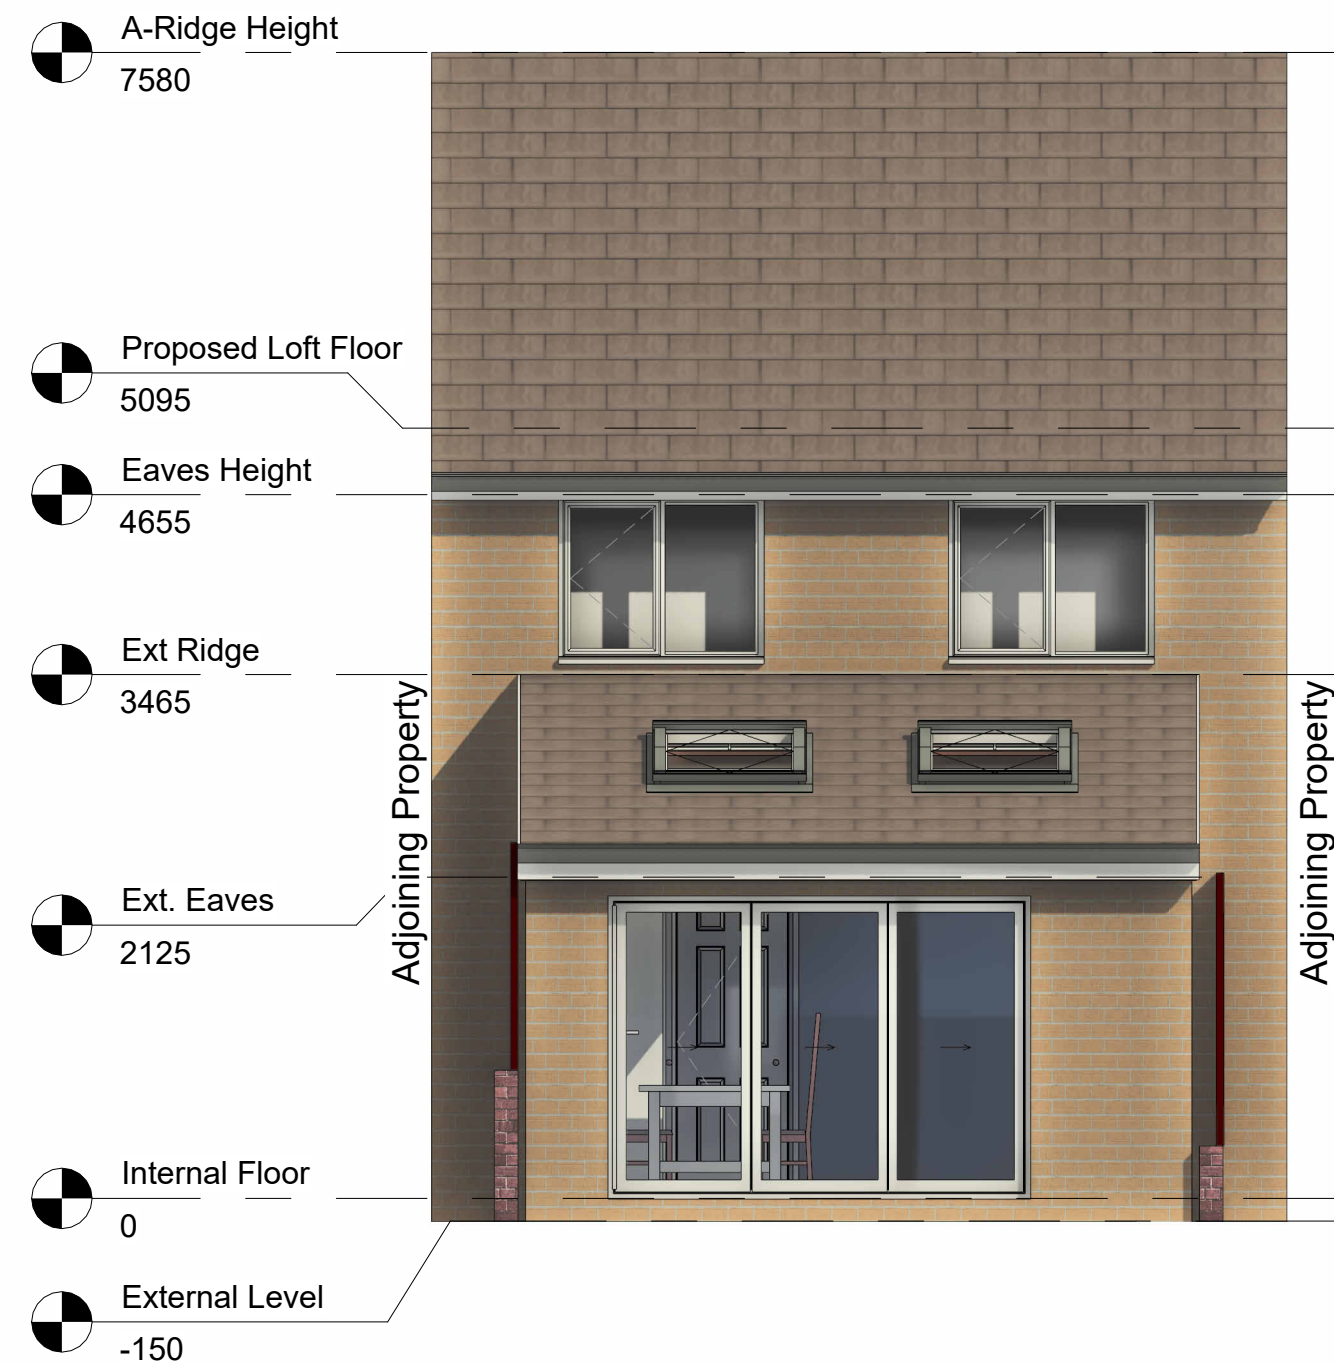


3 Proposed Rear Elevation




4 Proposed Rear Image



5 Proposed Front Elevation

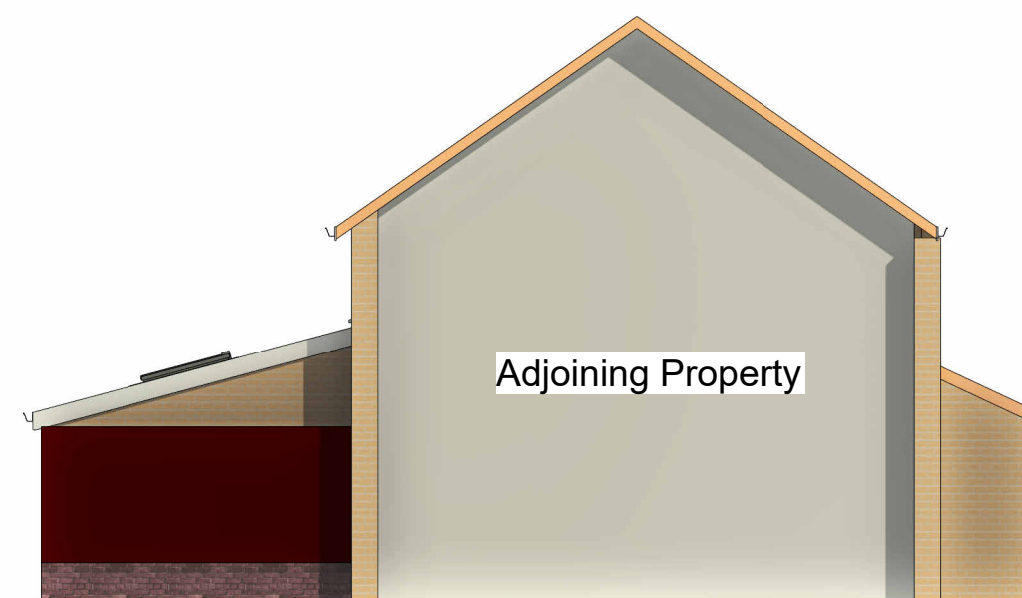

6 Proposed LHS Gable Elevation

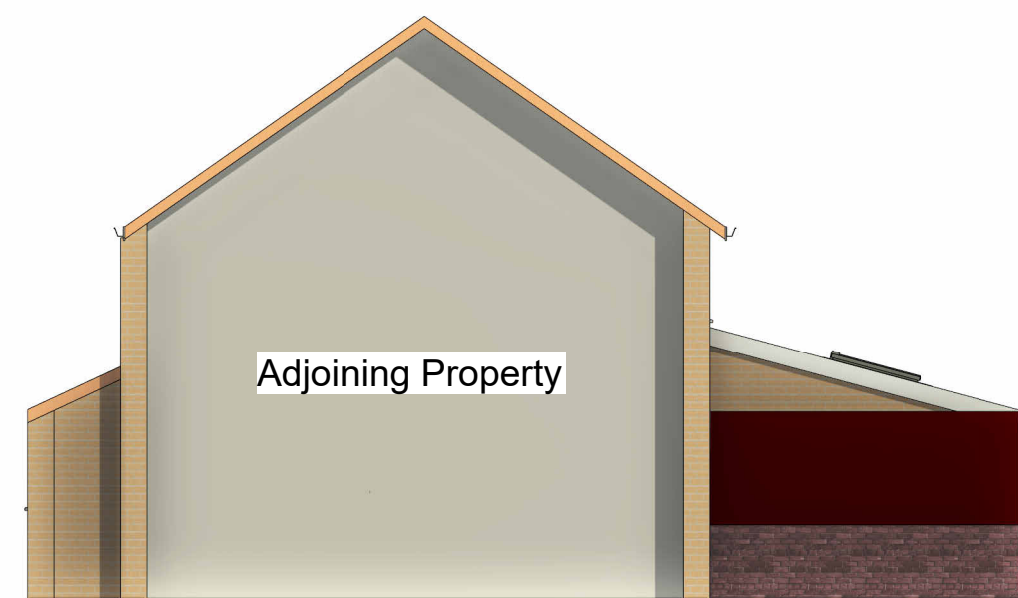

7 Proposed RHS Gable Elevation

02	Dormer Removed	07/07/26
01	Dormer Layout & Ground Floor Revised	28/06/26
00	Initial Issue	20/05/26
Rev. No.	Revision Description	Rev. Date

Title: Proposed Floor Plan, Elevations and Roof Layout

Project: 28 Sims Close,
Ramsbottom,
BL0 9NT

Client: Lindsay & Hayley Parker-Kenny
28 Sims Close,
Ramsbottom,
BL0 9NT

Scale (@ A1)	Drawn By:	Checked By:	Date:	Project Number:
As indicated	JW	AW	20/05/26	574

Drawing Number	Revision Number
JCBD-26-574-2	02