


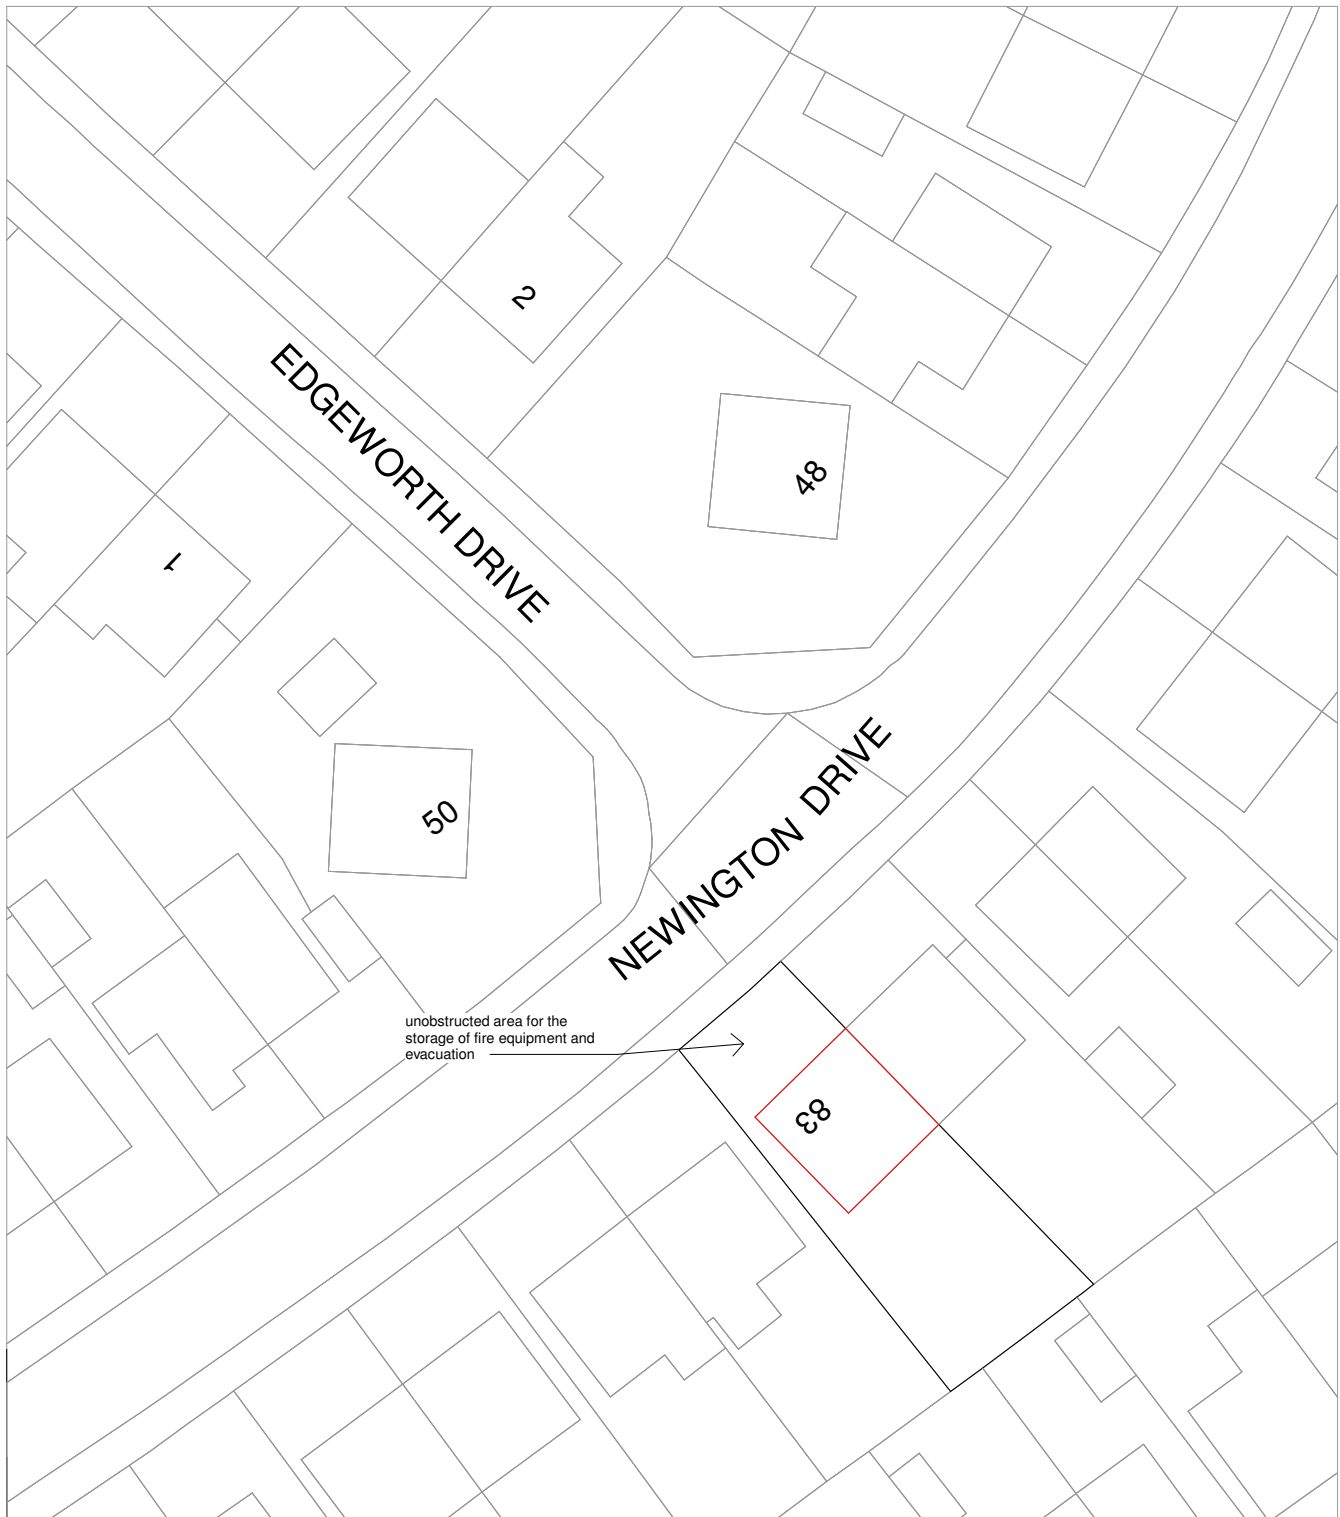


© Crown copyright and database rights 2020 OS 100042766

Development
Property boundary

Site Plan

1 : 500

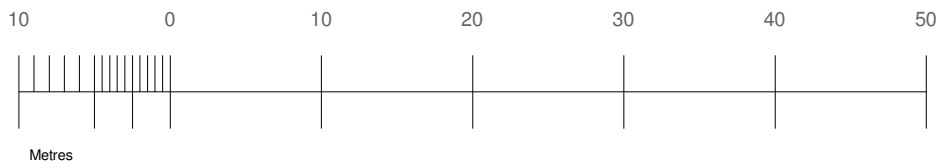

 EXTENSION PLANS Extension Plans. Ealing Cross, 85 Uxbridge Rd, London W5 5BW	83 Newington Drive Bury BL8 2DZ	Carl Settle			
	PROJECT ADDRESS:	CLIENT:	01.02.2023	1:500	R00
		Date:	Scale (@ A4)	Rev. Date	Rev.
PROJECT: Extensino of rear dormer	SITE PLAN	Drawn by: FH	ND-R00-PR-101		
		Checked by: JH			
	DRAWING TITLE:	DRAWING NUMBER:			