



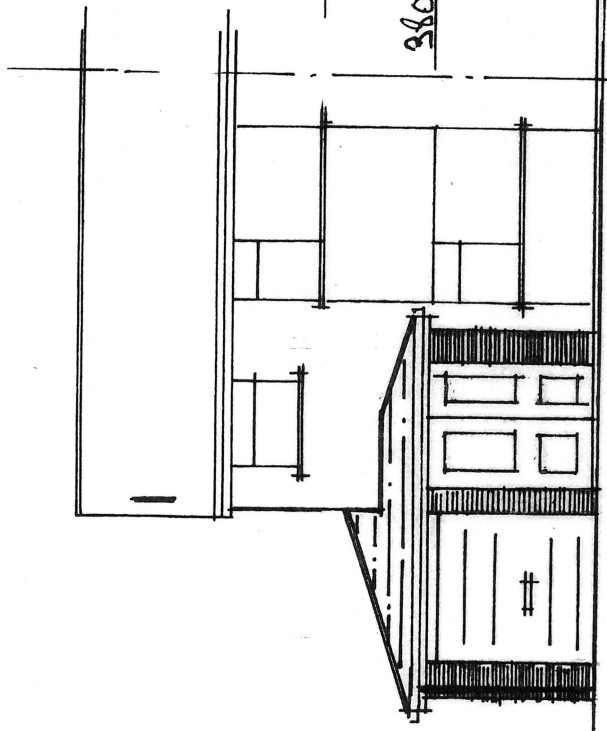


Proposed Front Elevation

4900

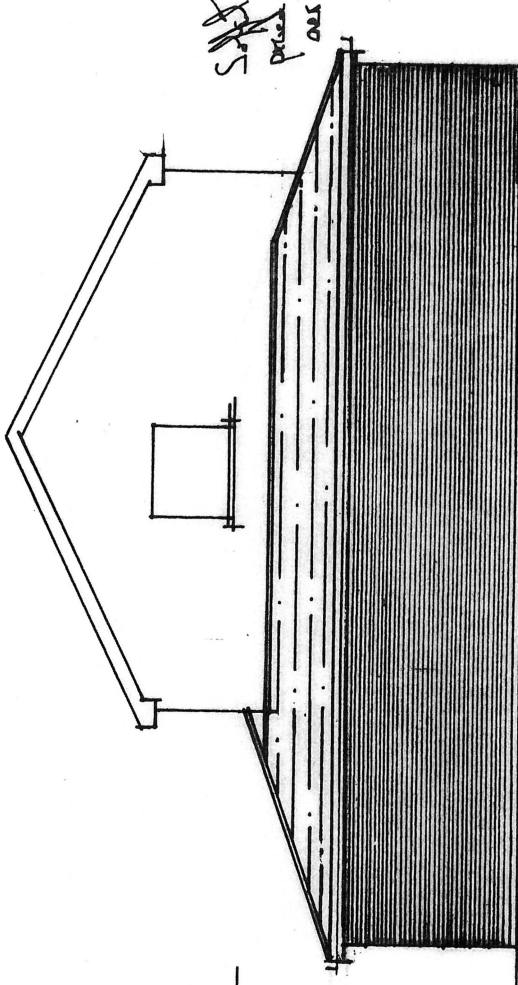

Proposed Gable Elevation


11600

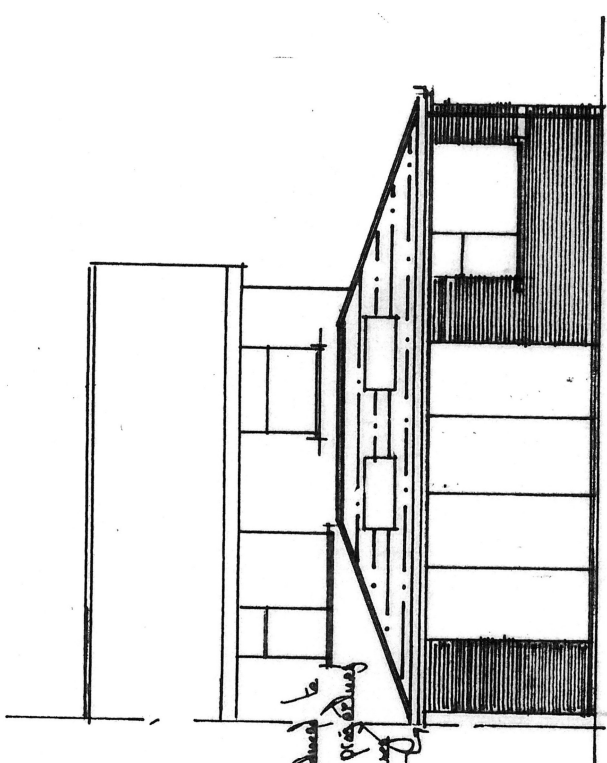


Proposed Rear Elevation

8250

Soft to be added to
pitch after planning
over boundary

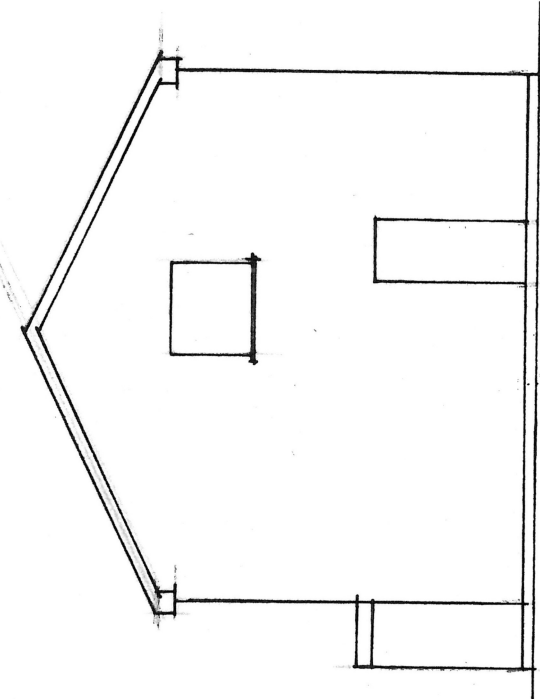

Existing Side Elevation

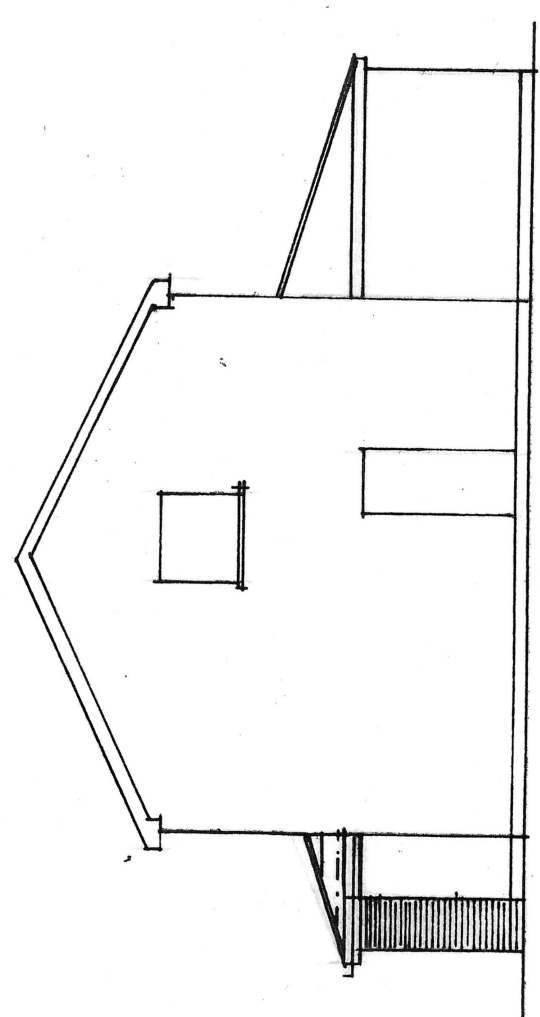

Proposed Side Elevation

METRES
0 1 2

SCALE 1:50

METRES
0 1 2

SCALE 1:100

REV	DATE	AMENDMENTS	BY
Harry Jackson Surveyors Limited Unit 4A Farmworth Park Industrial Estate Wellington Street, Farmworth, Bolton BL4 7BY Tel: 01204 701740 Mobile: 07931 321879			
CUBIT			
21 Hampton Grove			
Gusy B19 6PT			
PROJECT Real Side and Front Extension			
TITLE Building Regulation and Town			
County Planning application			
DRAWING No. 21/12/11/10/12			
Scales 1:100 DATE 12/12/11			
DRAWN BY HJ SHEET SIZE A3			
CHECKED BY JJ COPYRIGHT ©			