




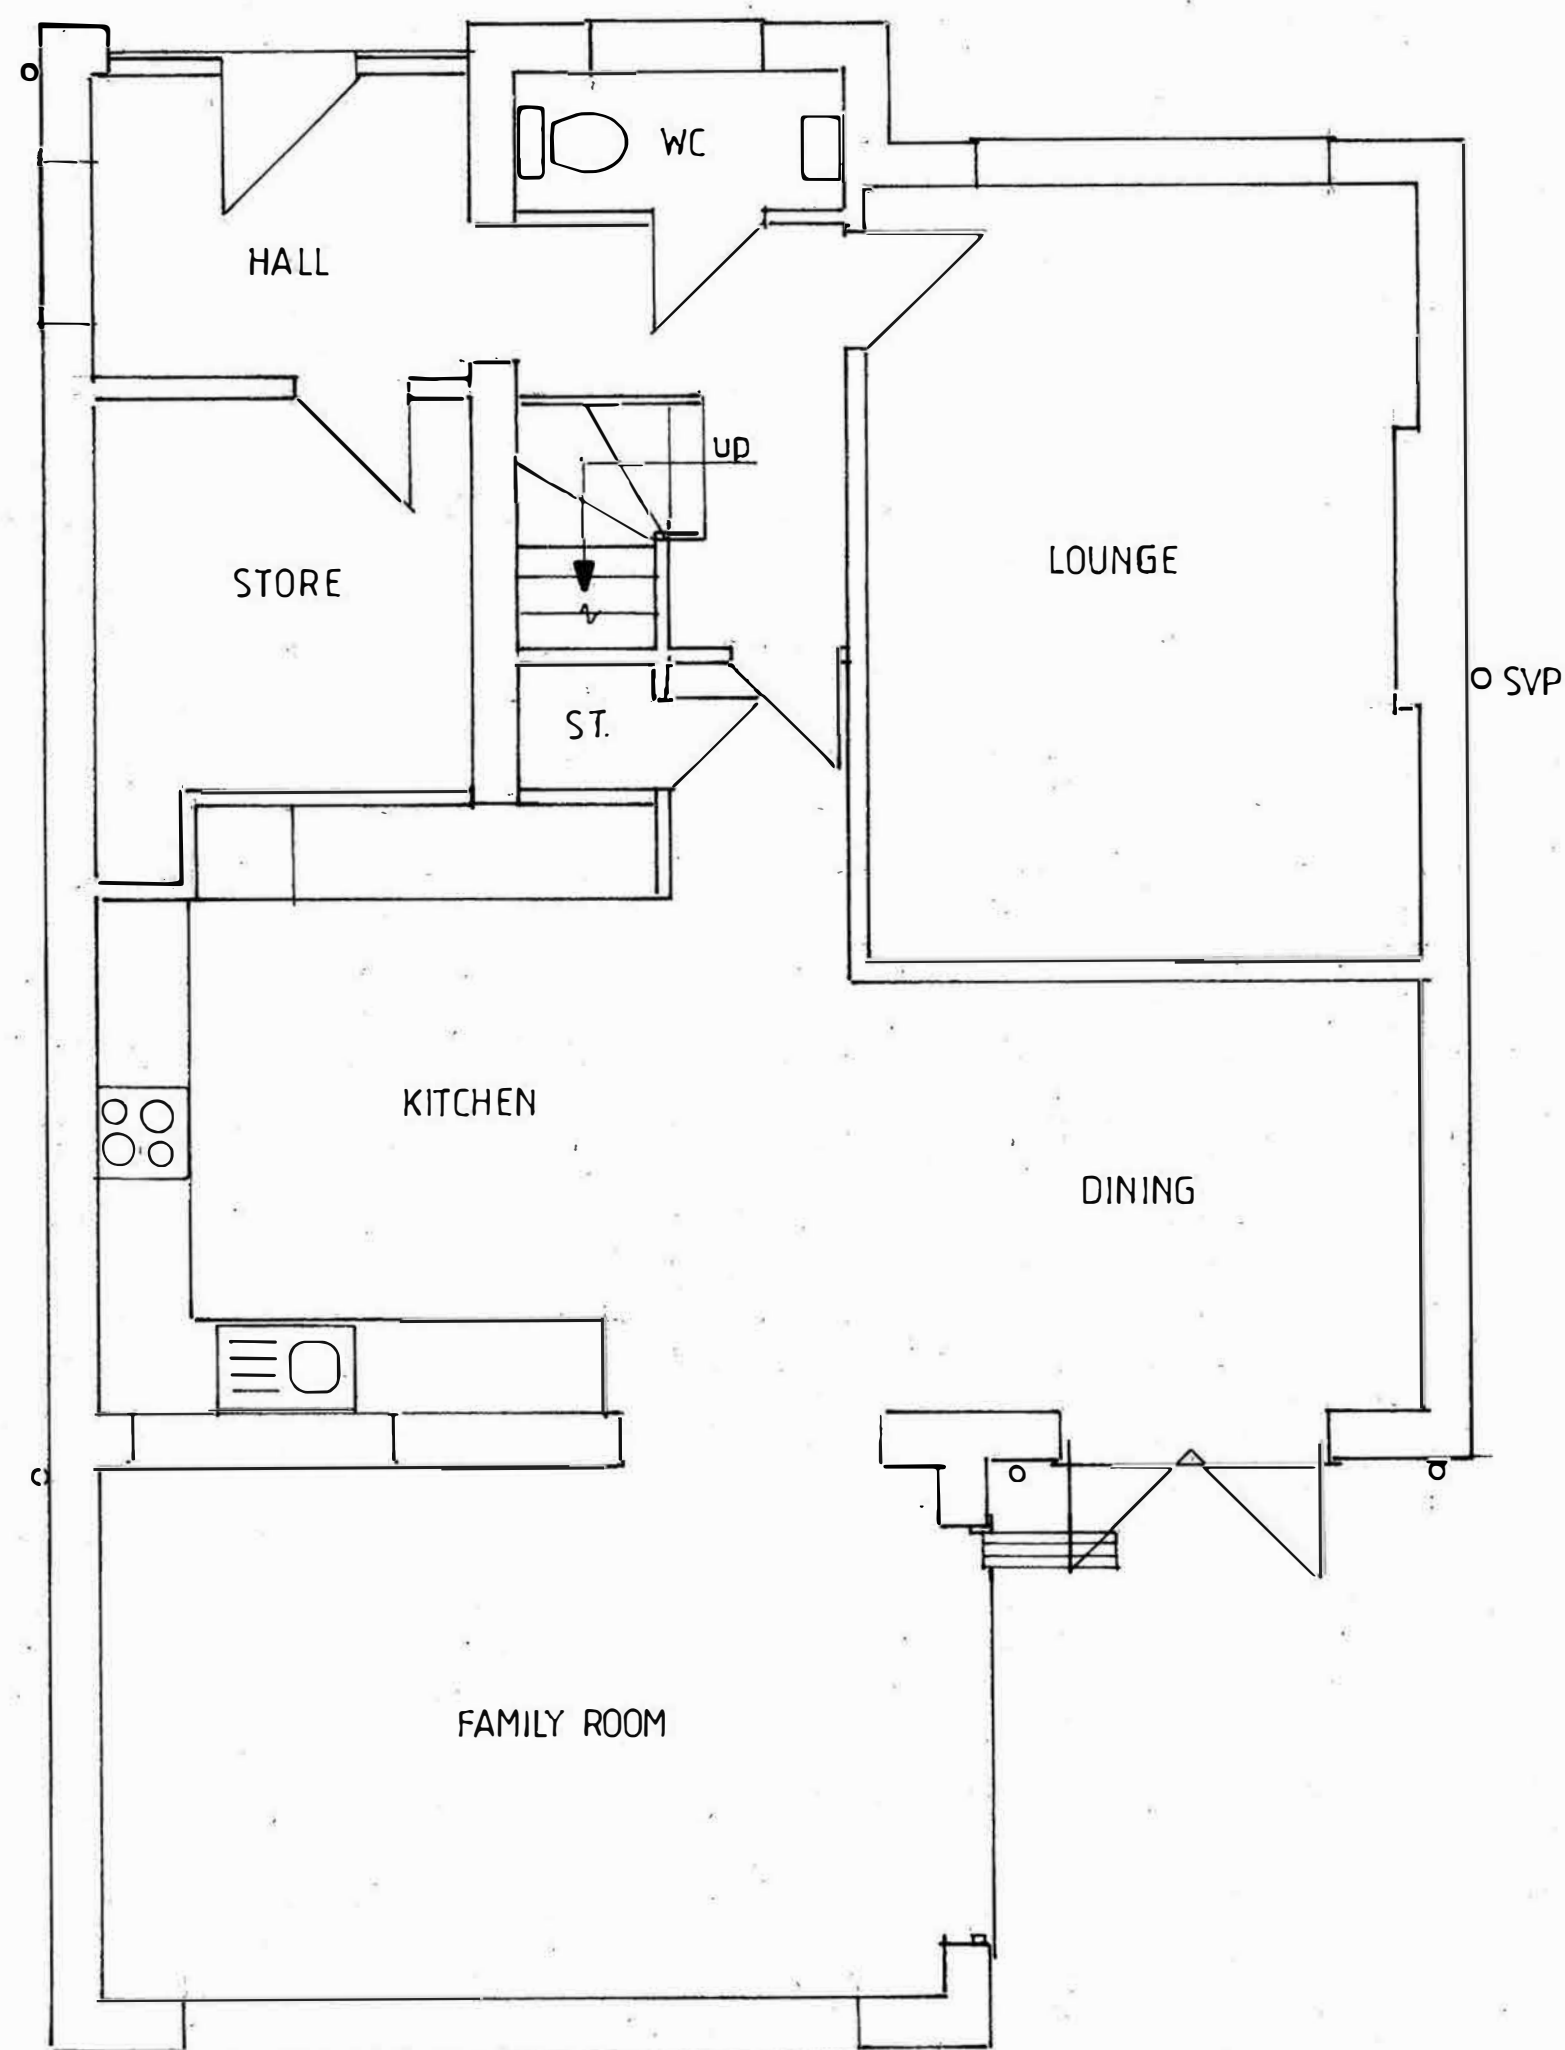


GROUND FLOOR PLAN

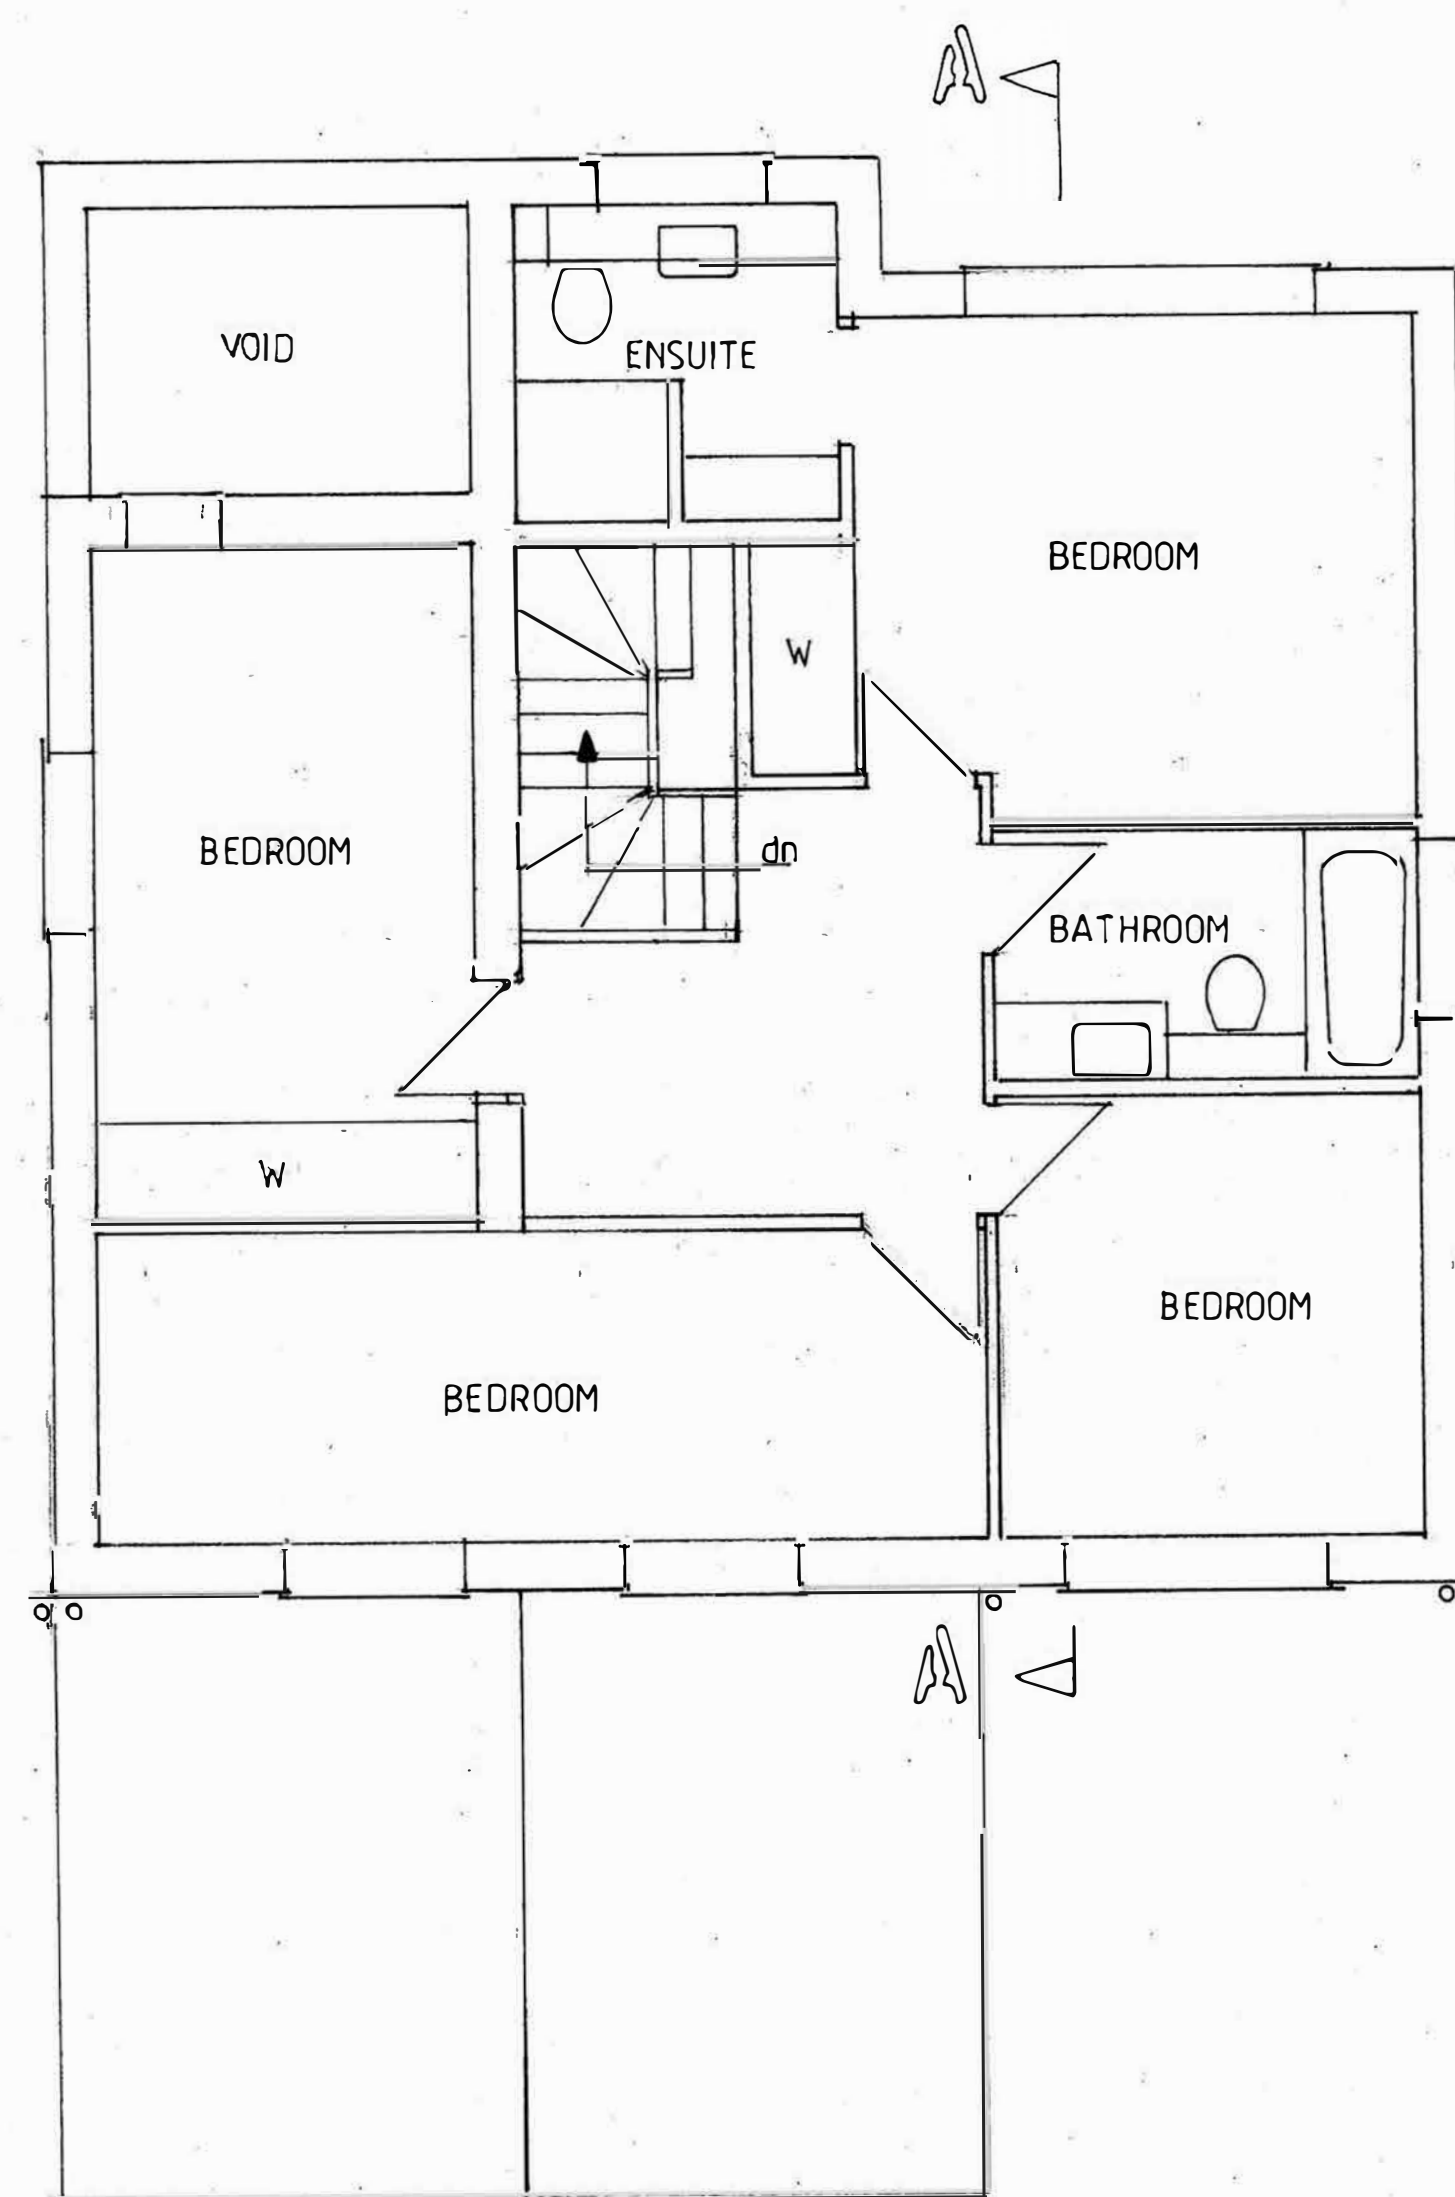


FIRST FLOOR PLAN

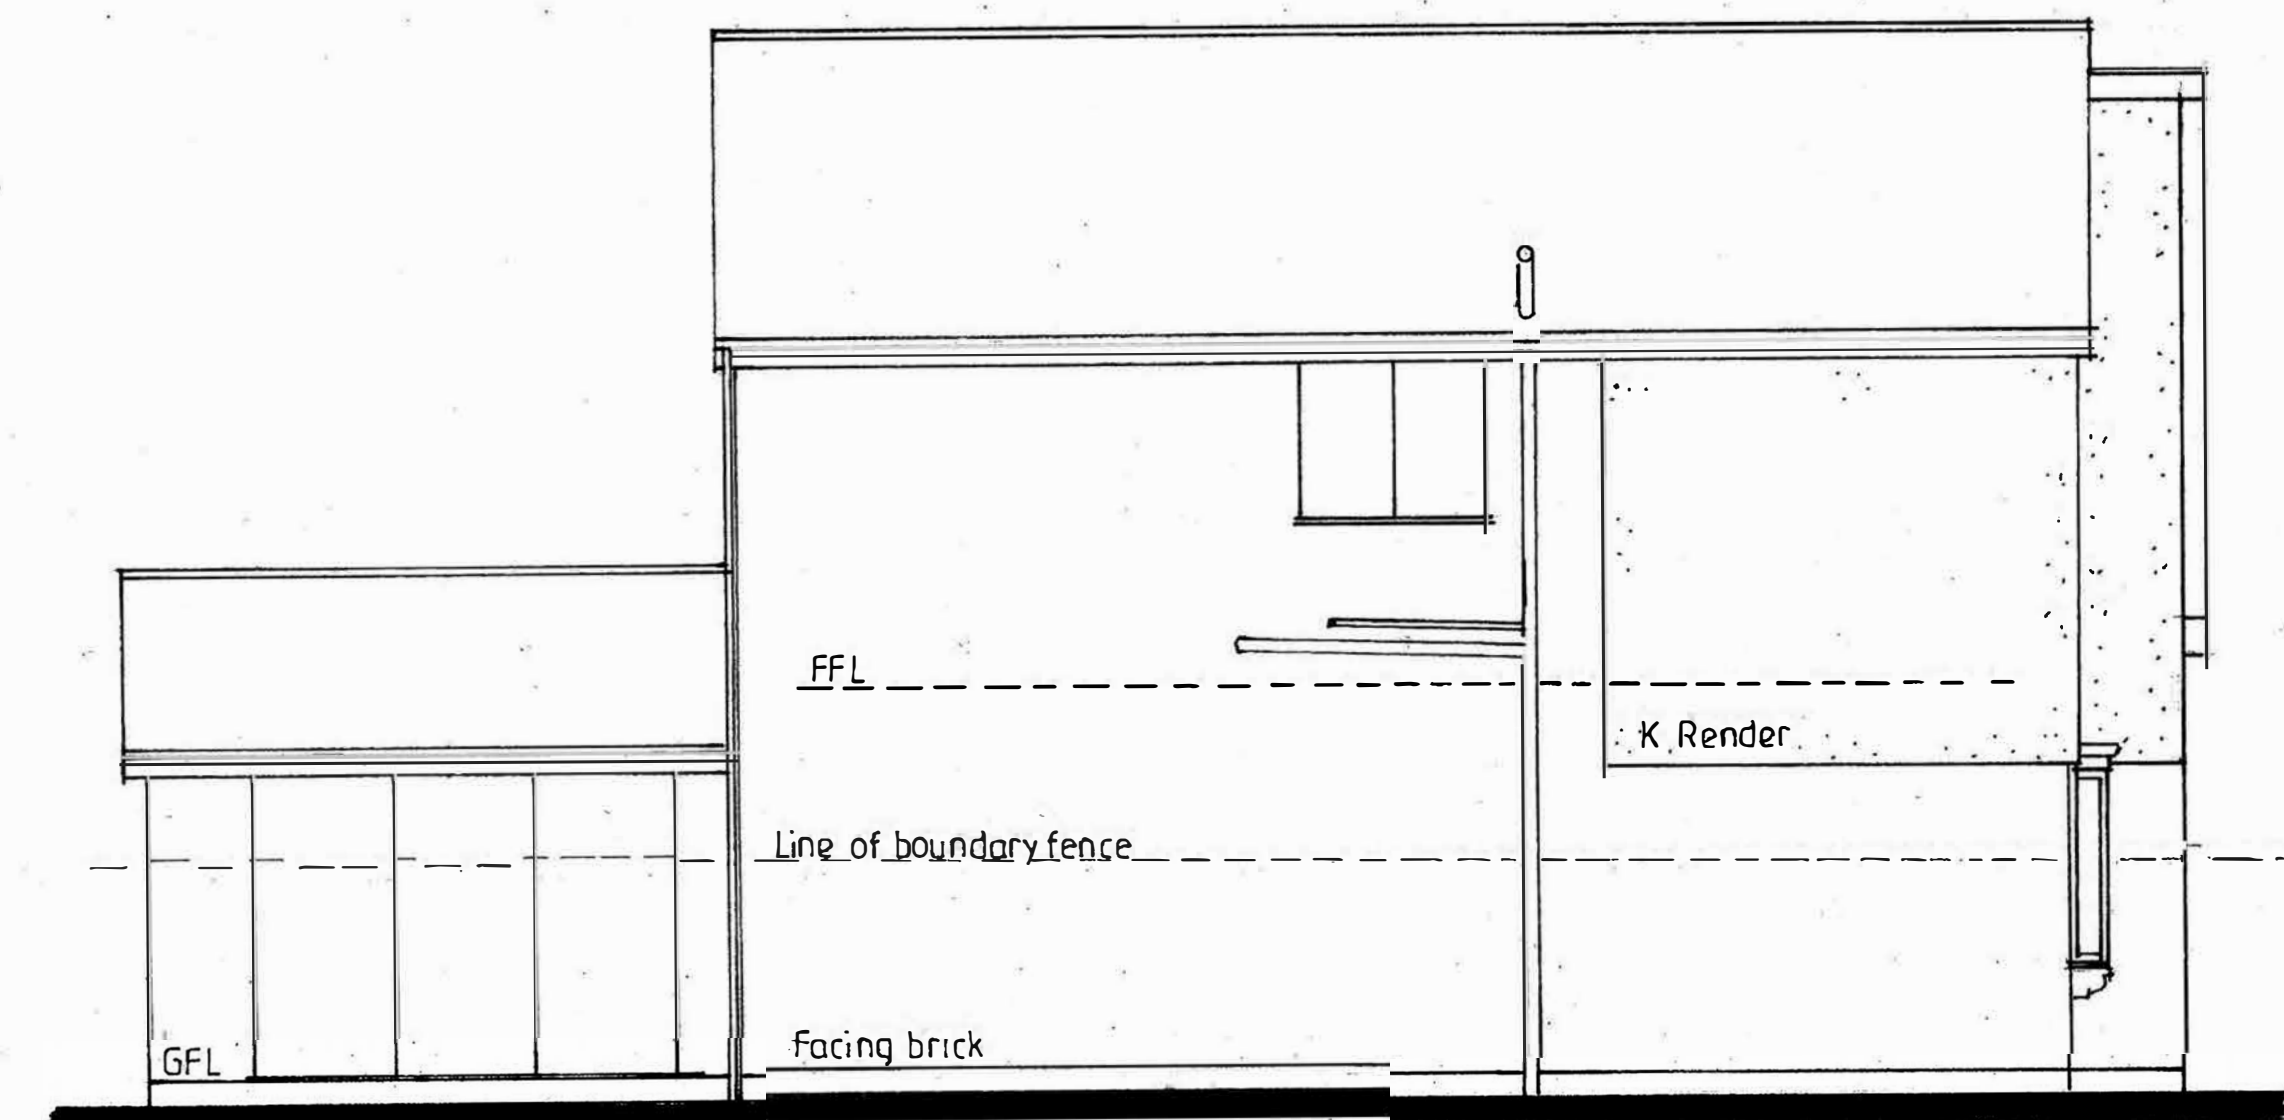

SIDE ELEVATION

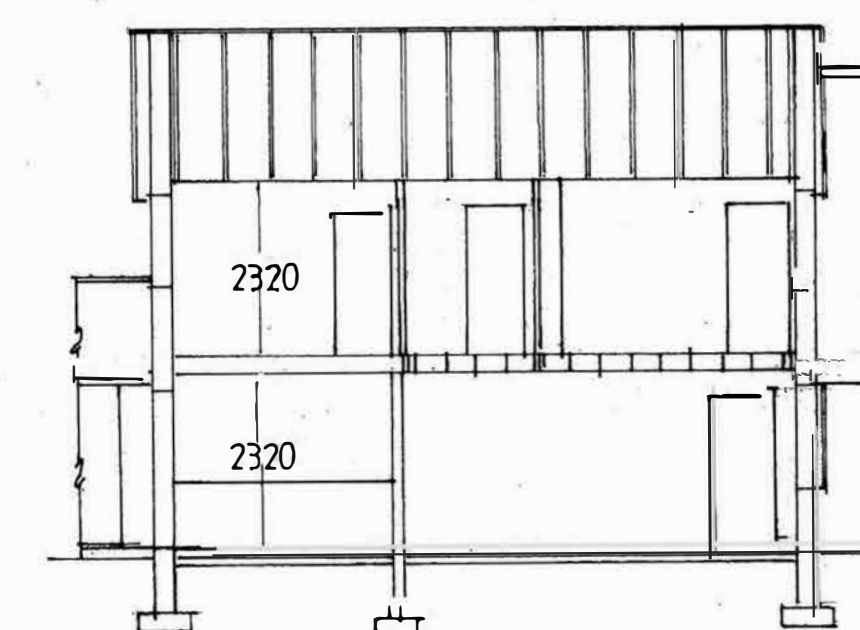


SECTION A A 1:100

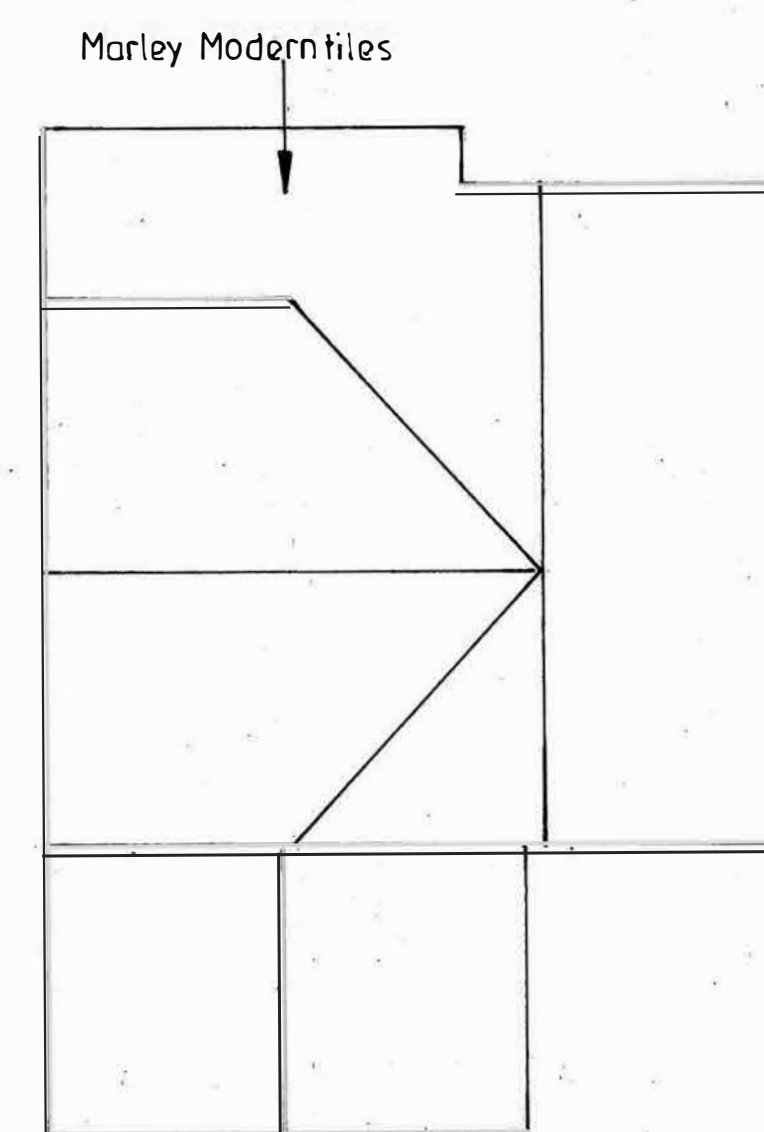




ROOF PLAN 1:100

EXISTING DRAWINGS 1:50

REAR ELEVATION

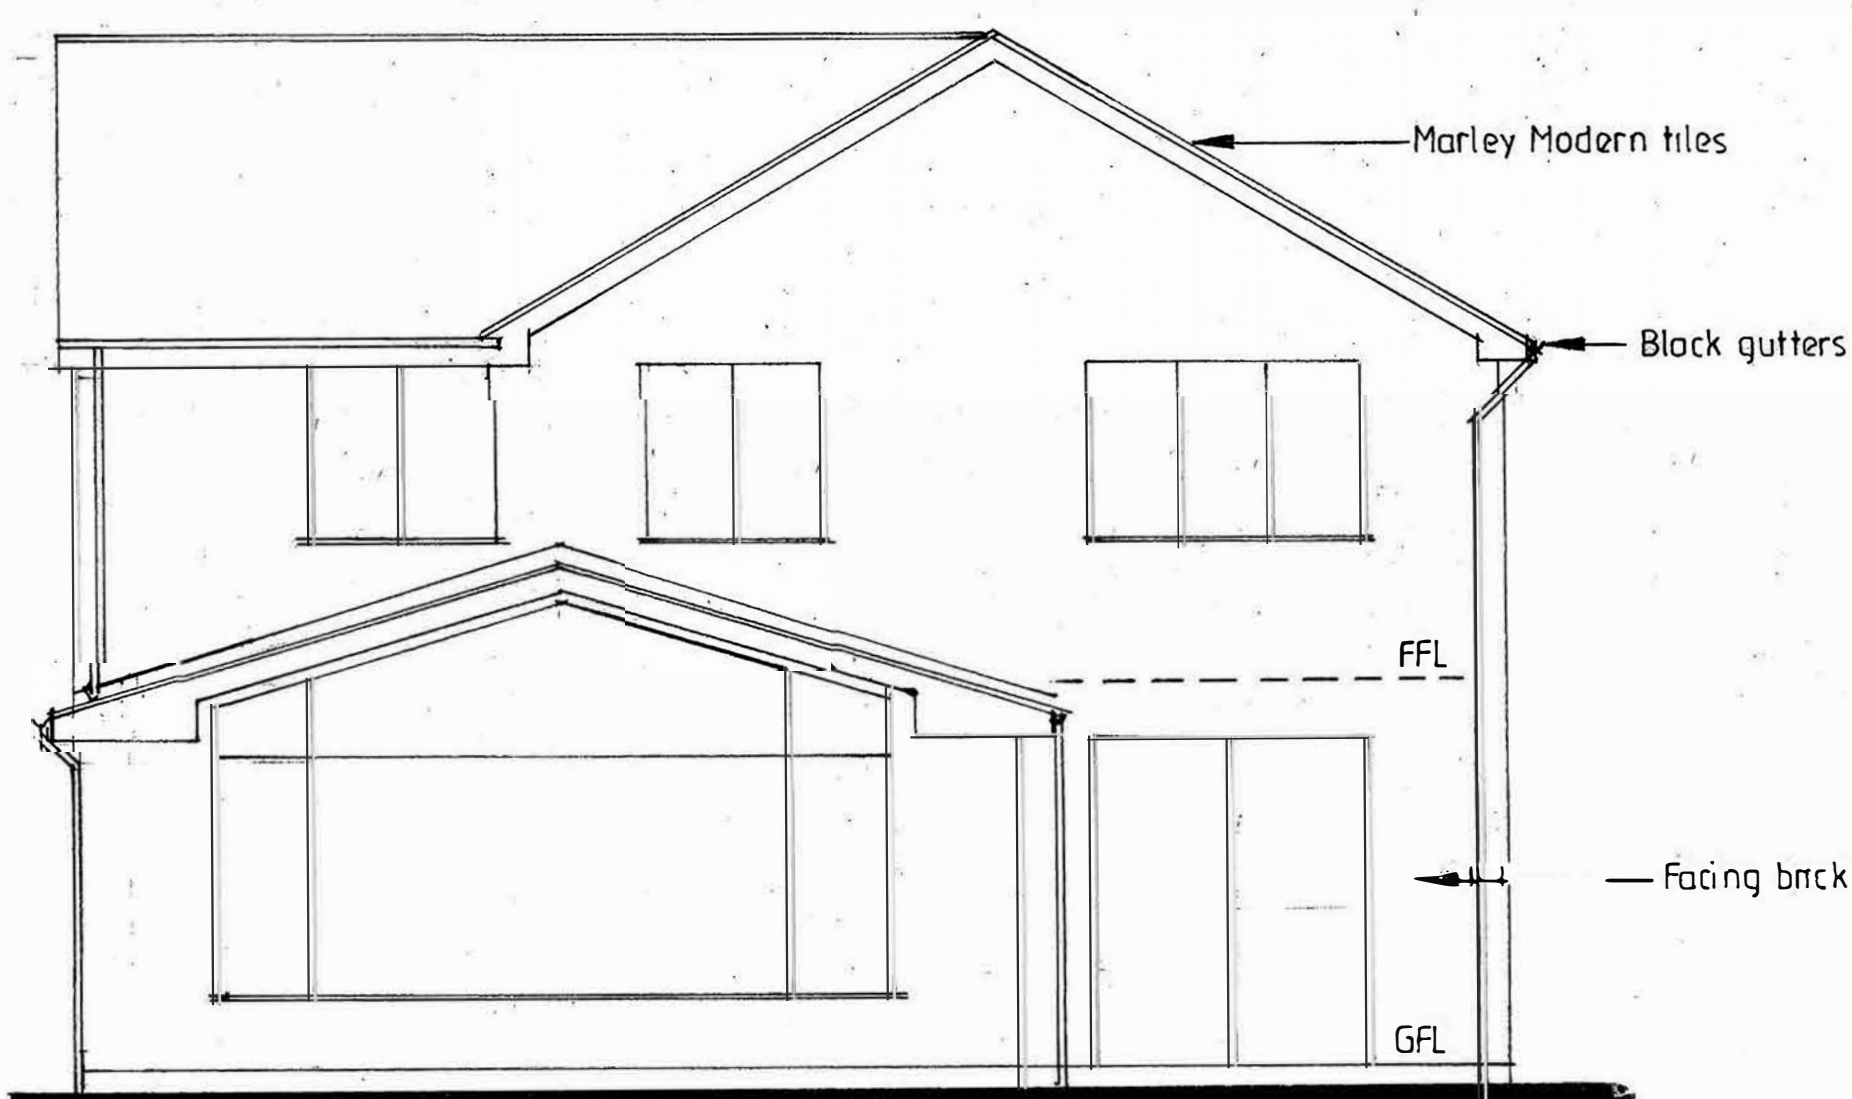

FRONT ELEVATION

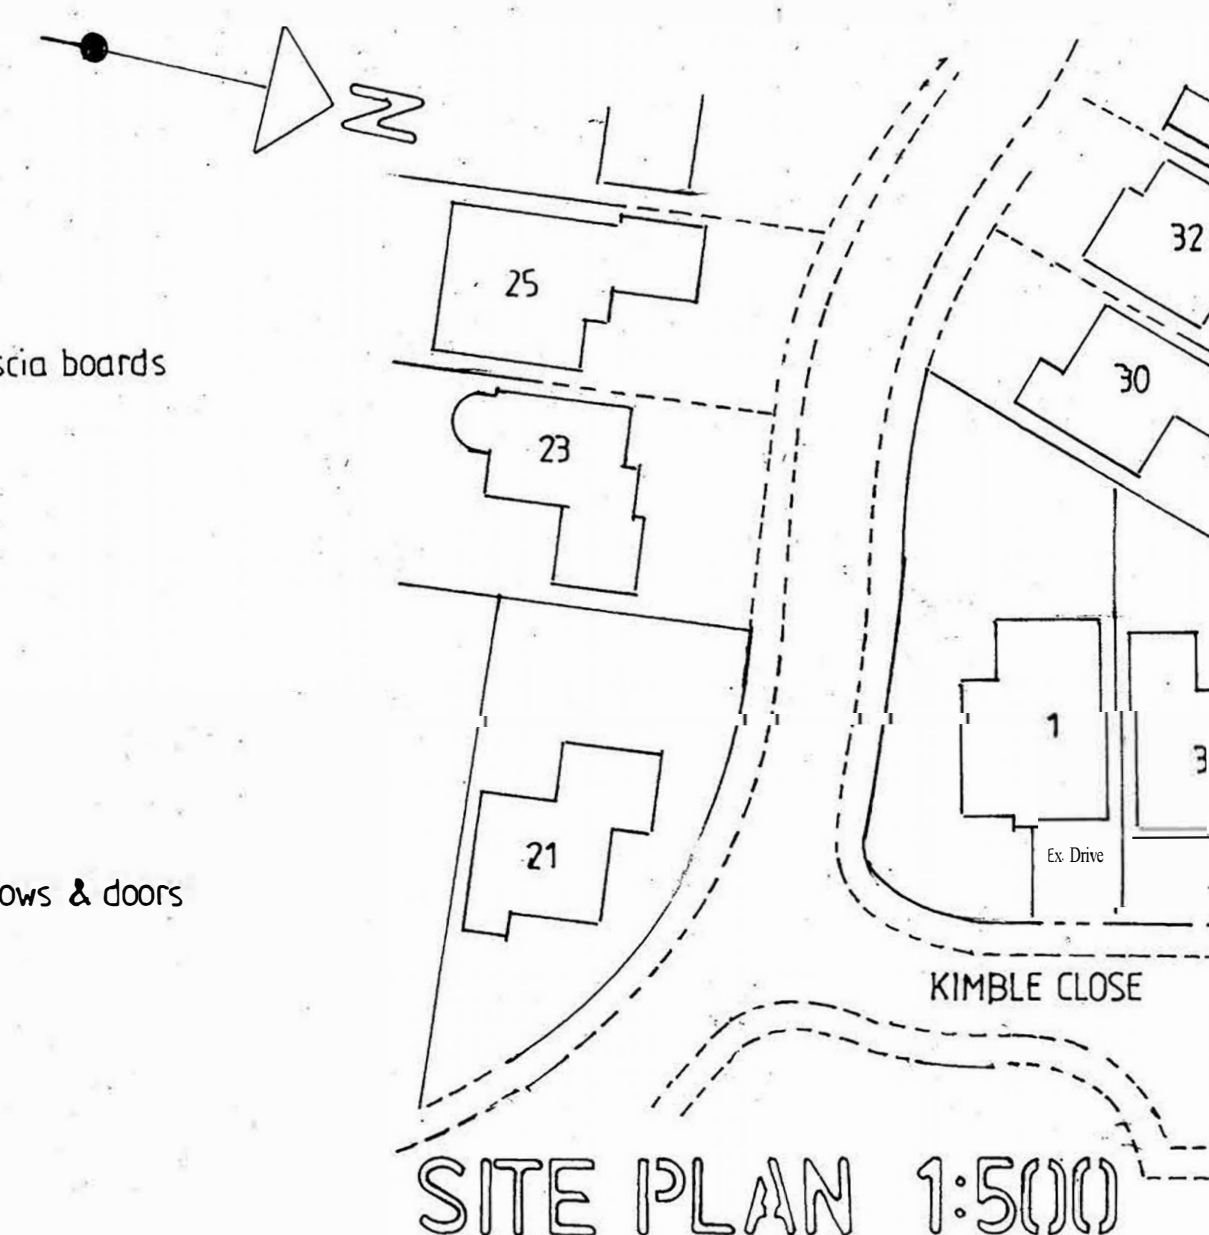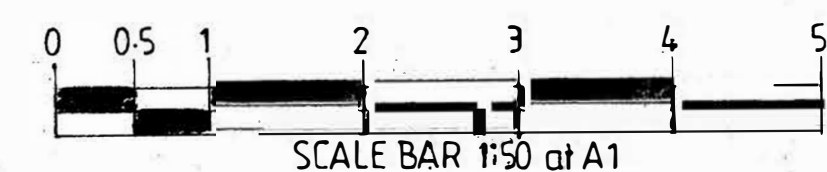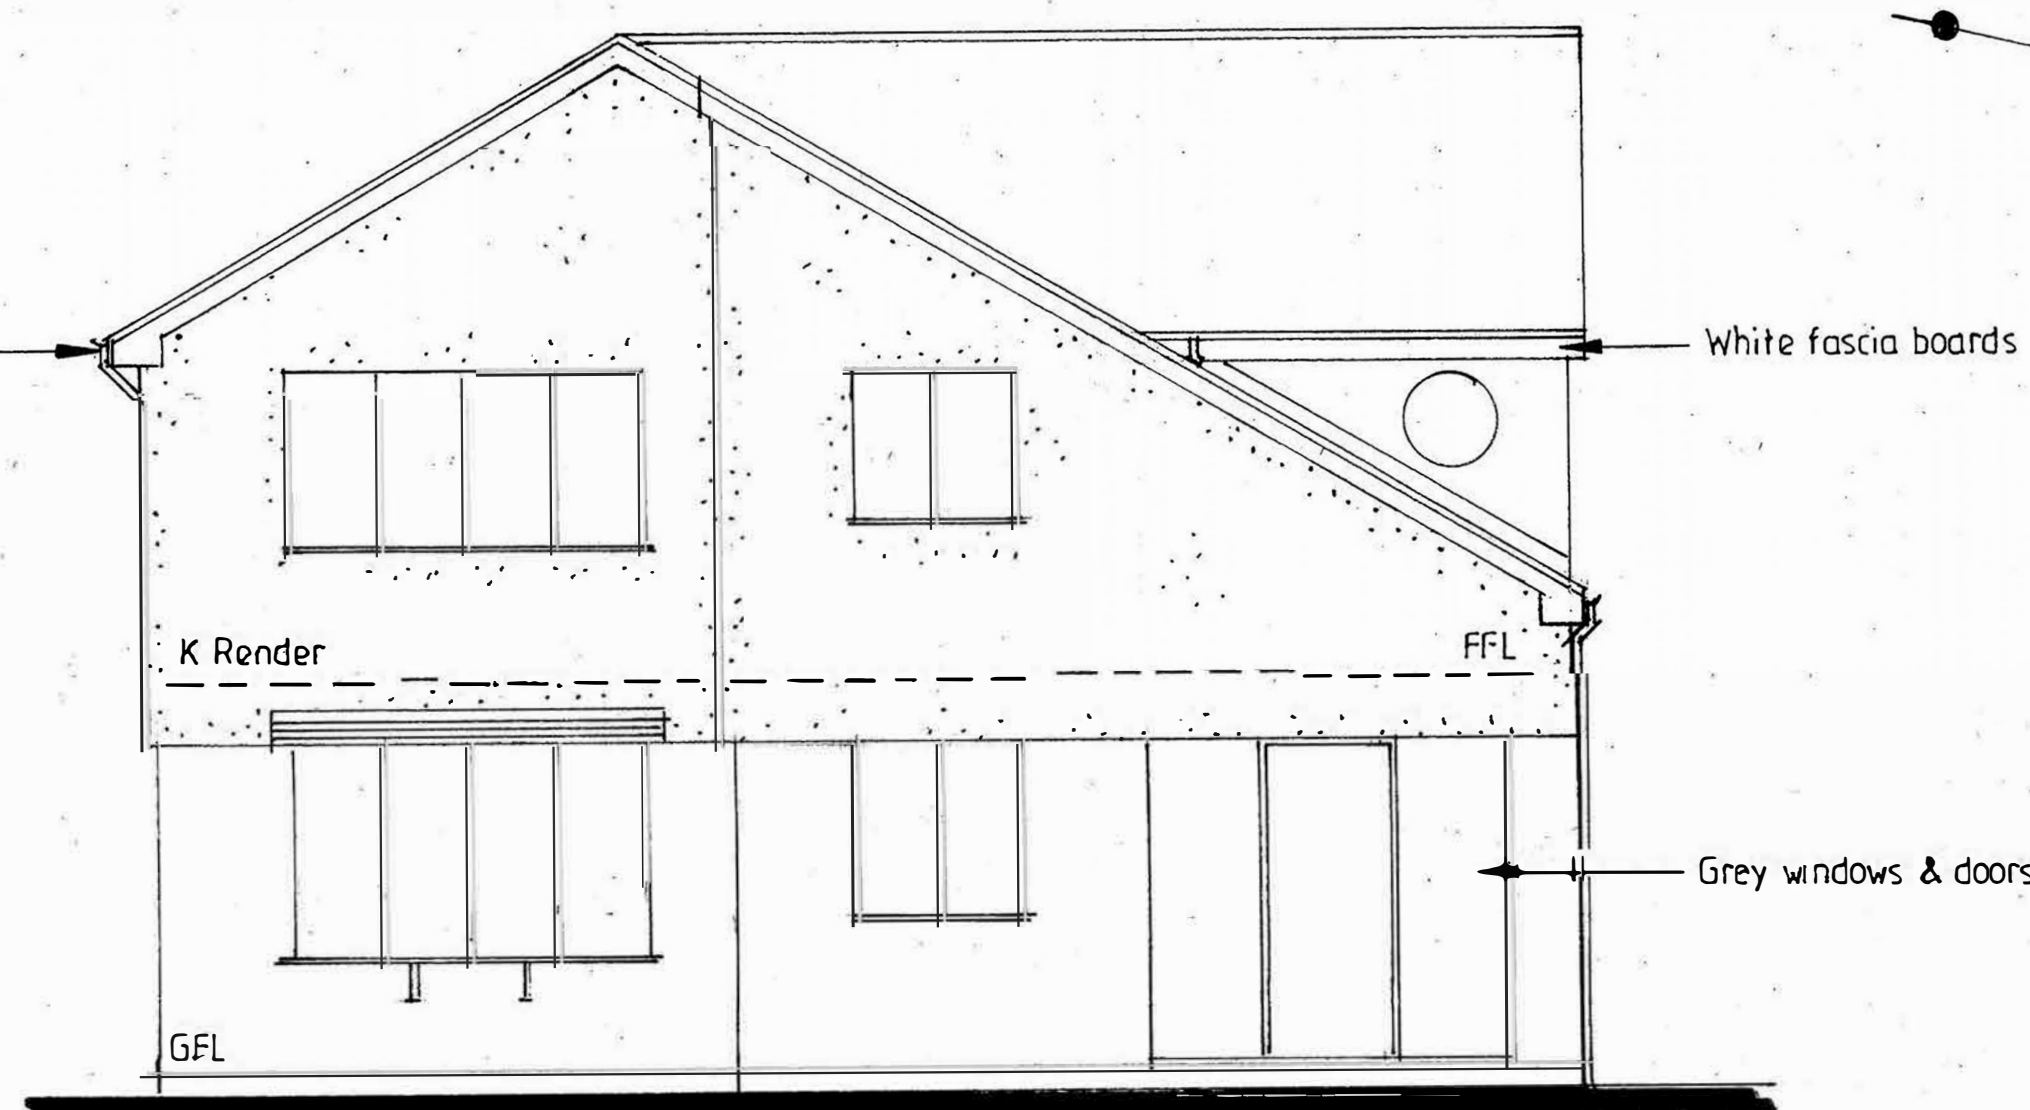

SITE PLAN 1:500

PROPOSED TWO - STOREY EXTENSION TO SIDE

FOR MR & MRS M MAGUIRE
AT 1 KIMBLE CLOSE
GREENMOUNT
BL8 4QQ

ADRIAN HUGHES
ARCHITECTURAL SERVICES

SCALE 1:50 1:100
DATE APR. 2025

DRAWING NO.
1/8/2025