




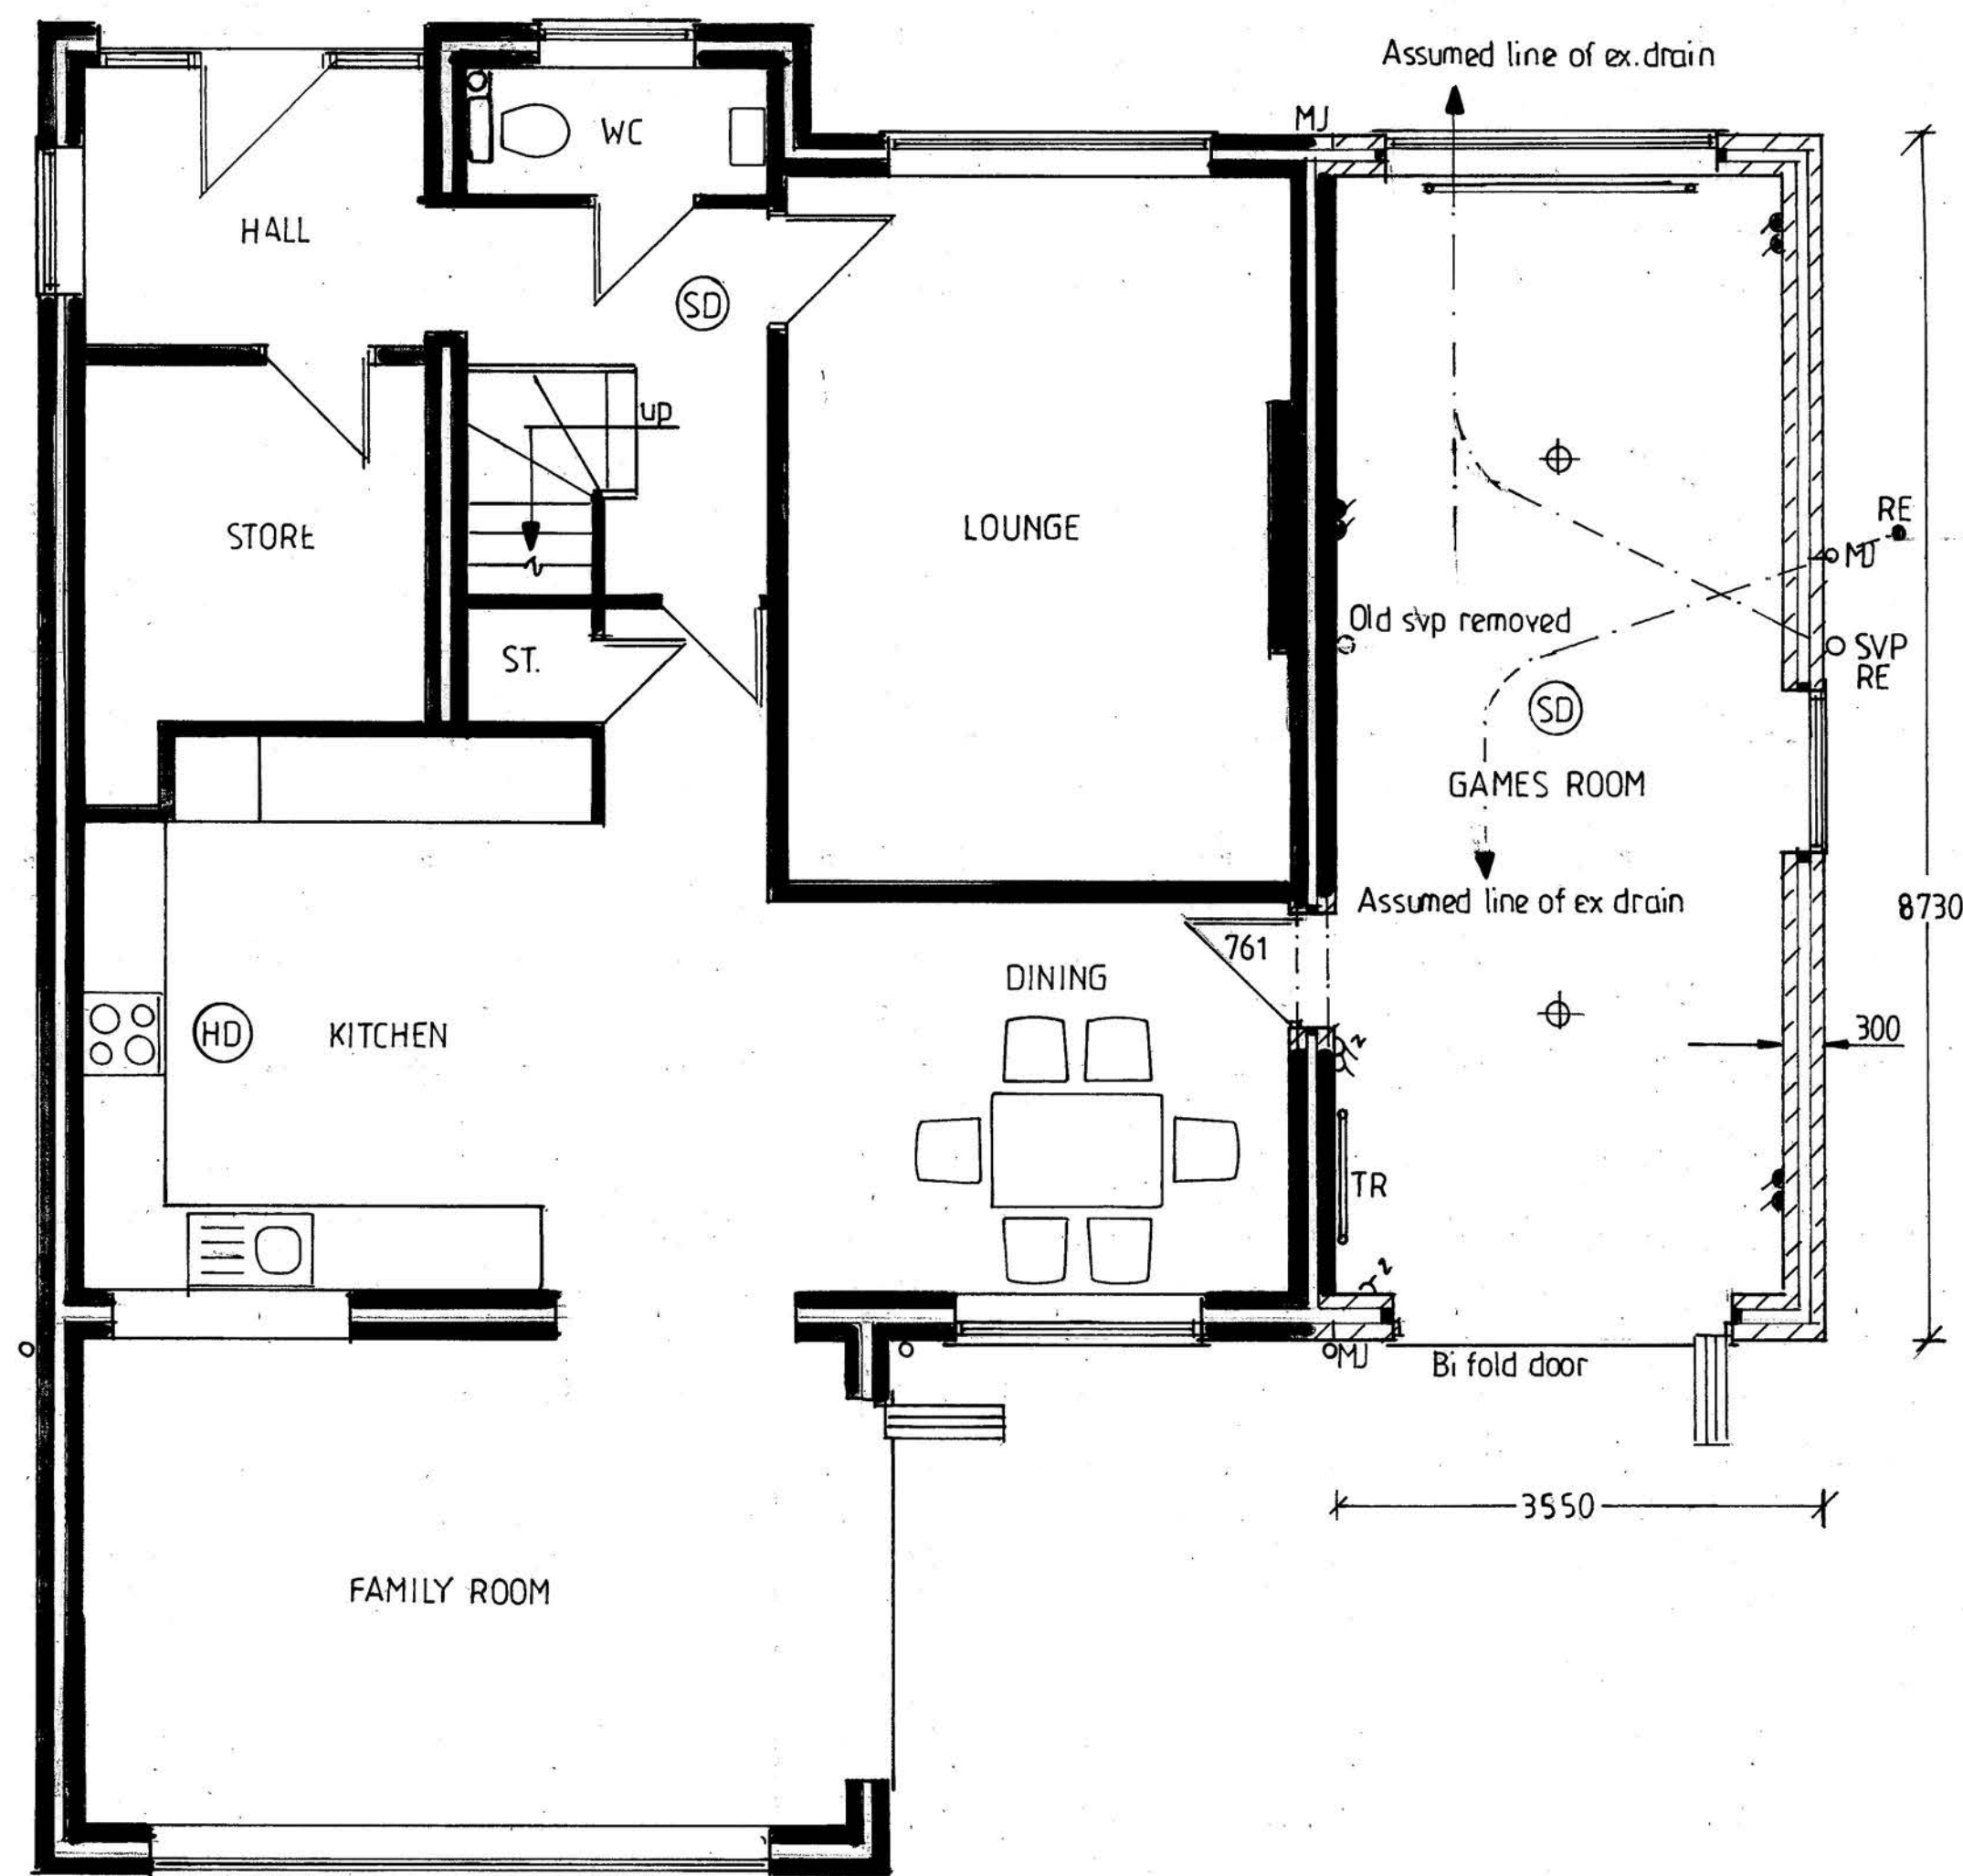


GROUND FLOOR PLAN

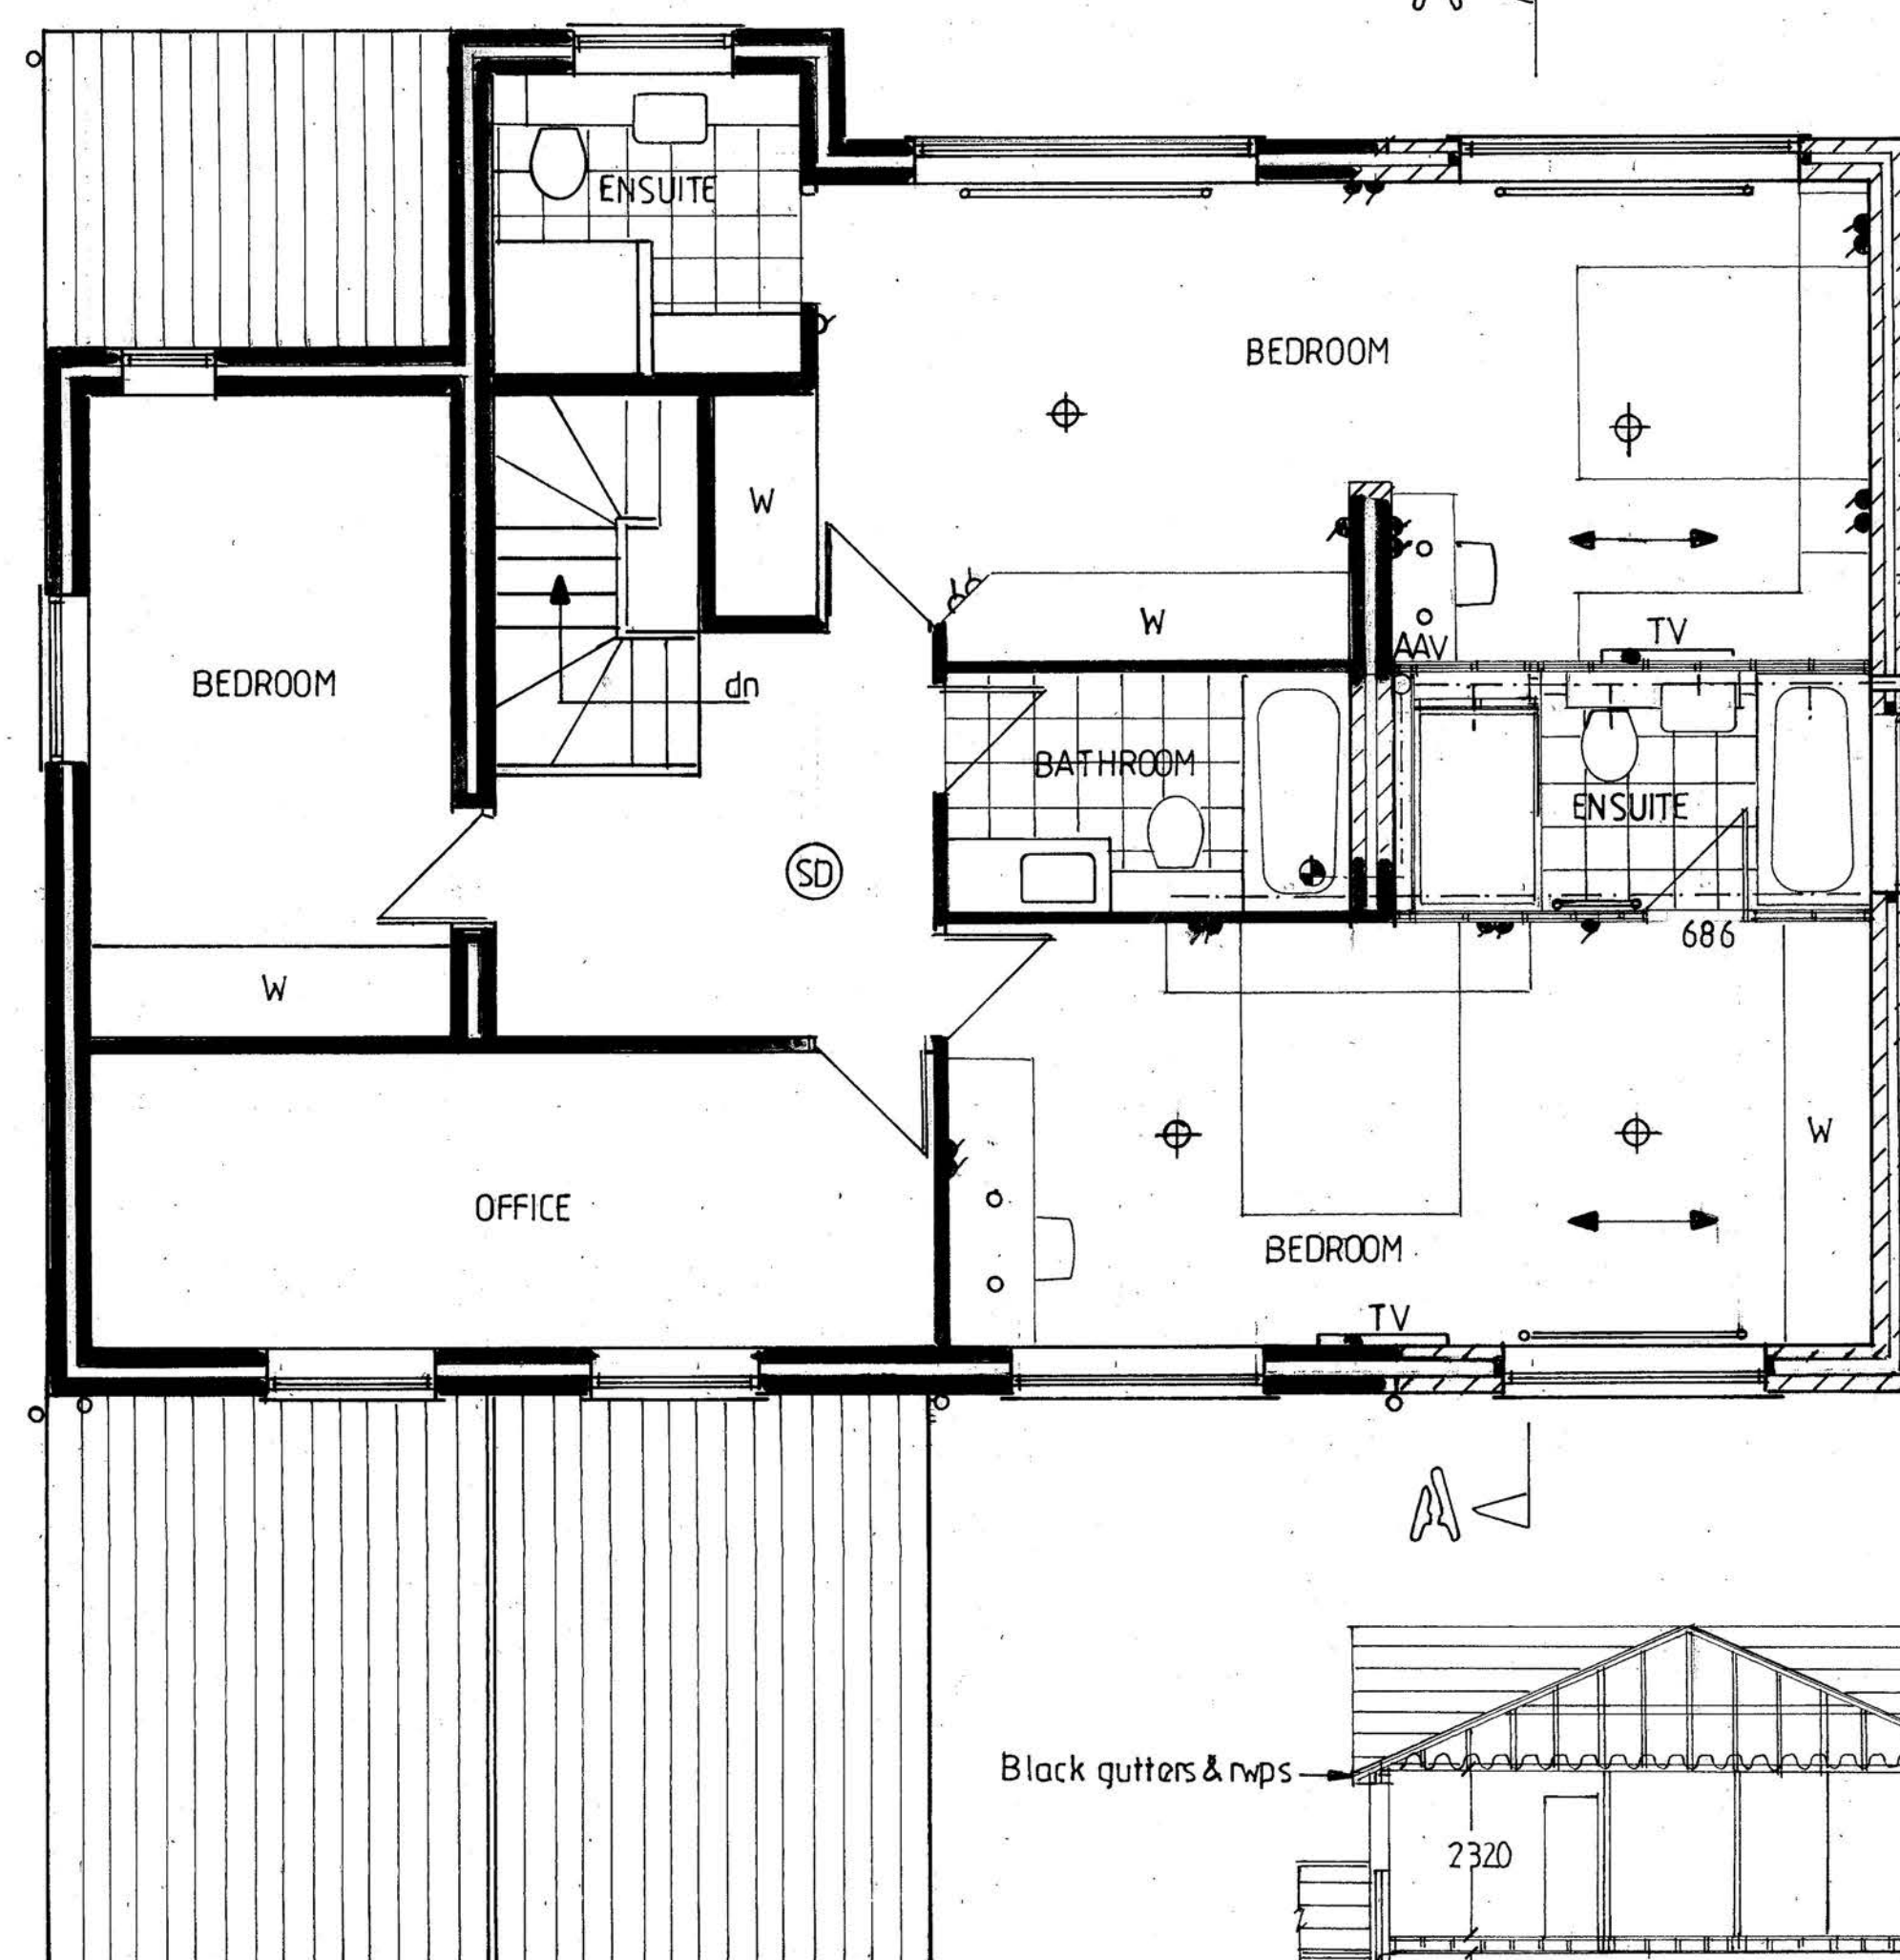



FIRST FLOOR PLAN

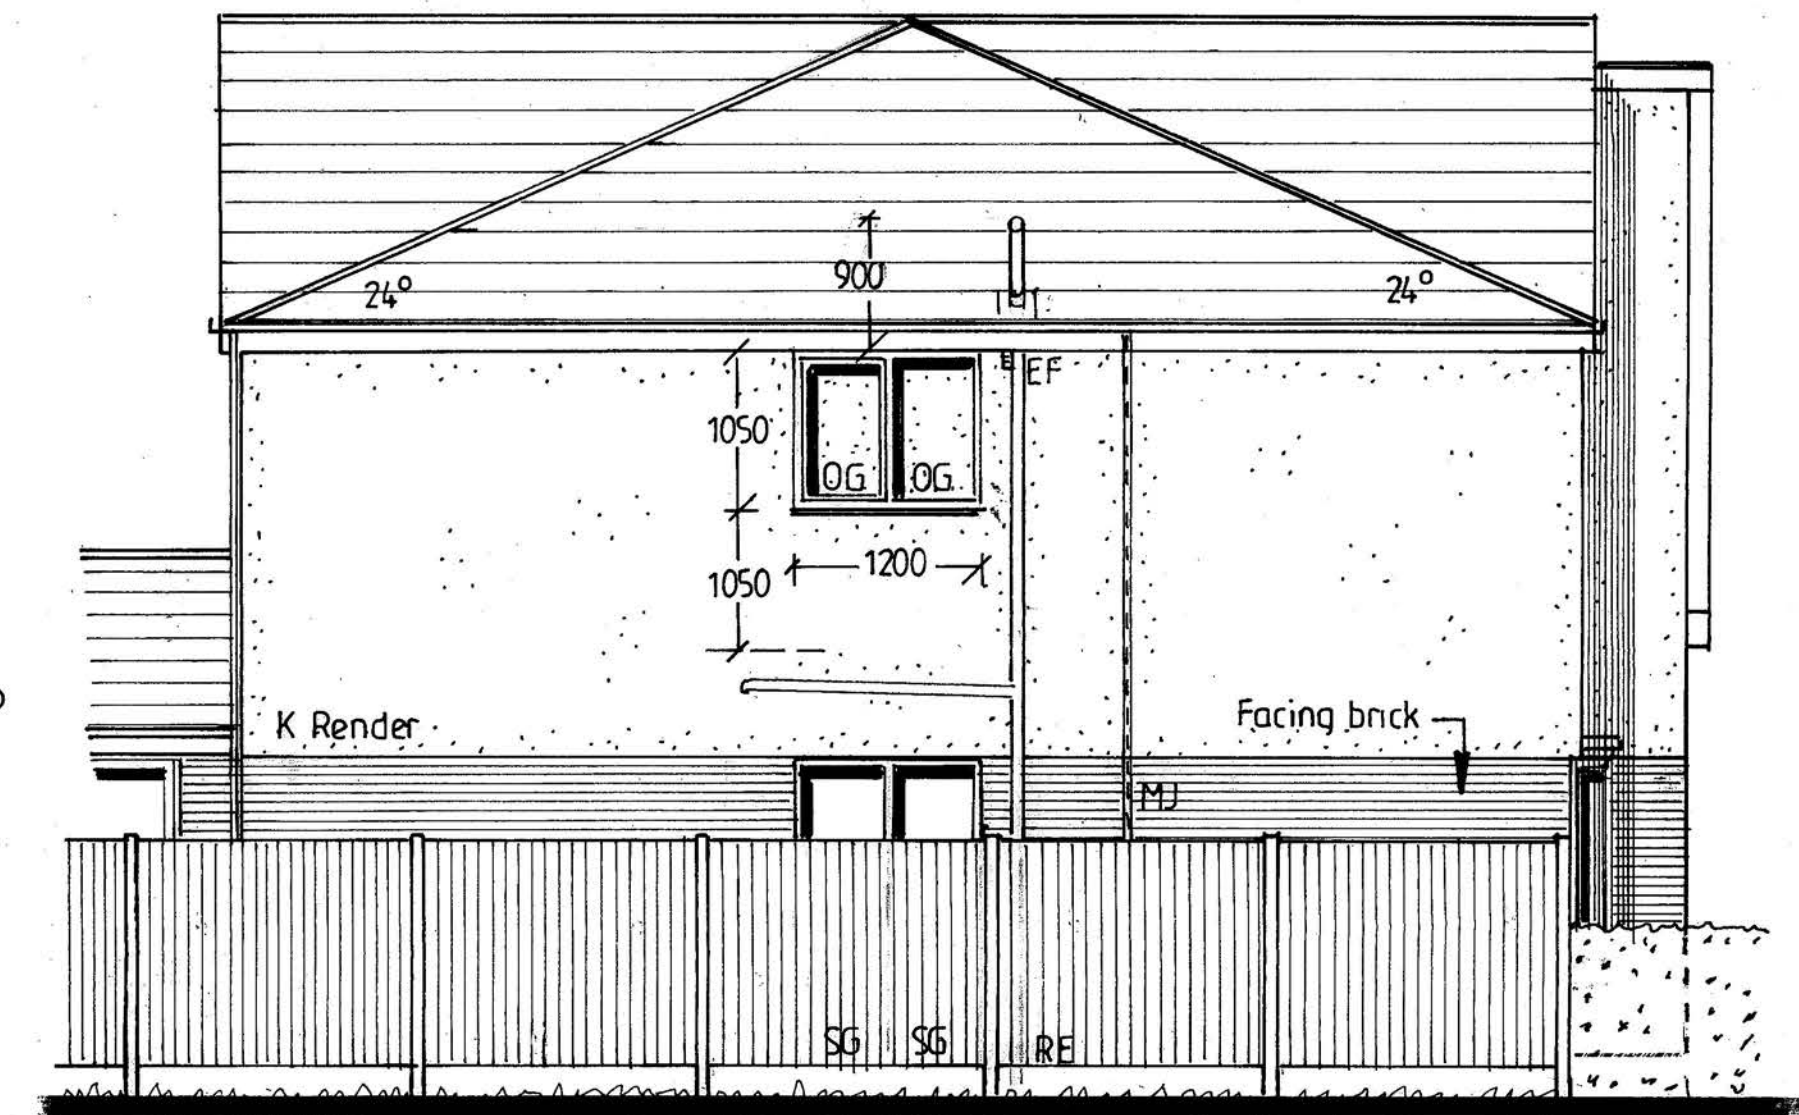

SIDE ELEVATION

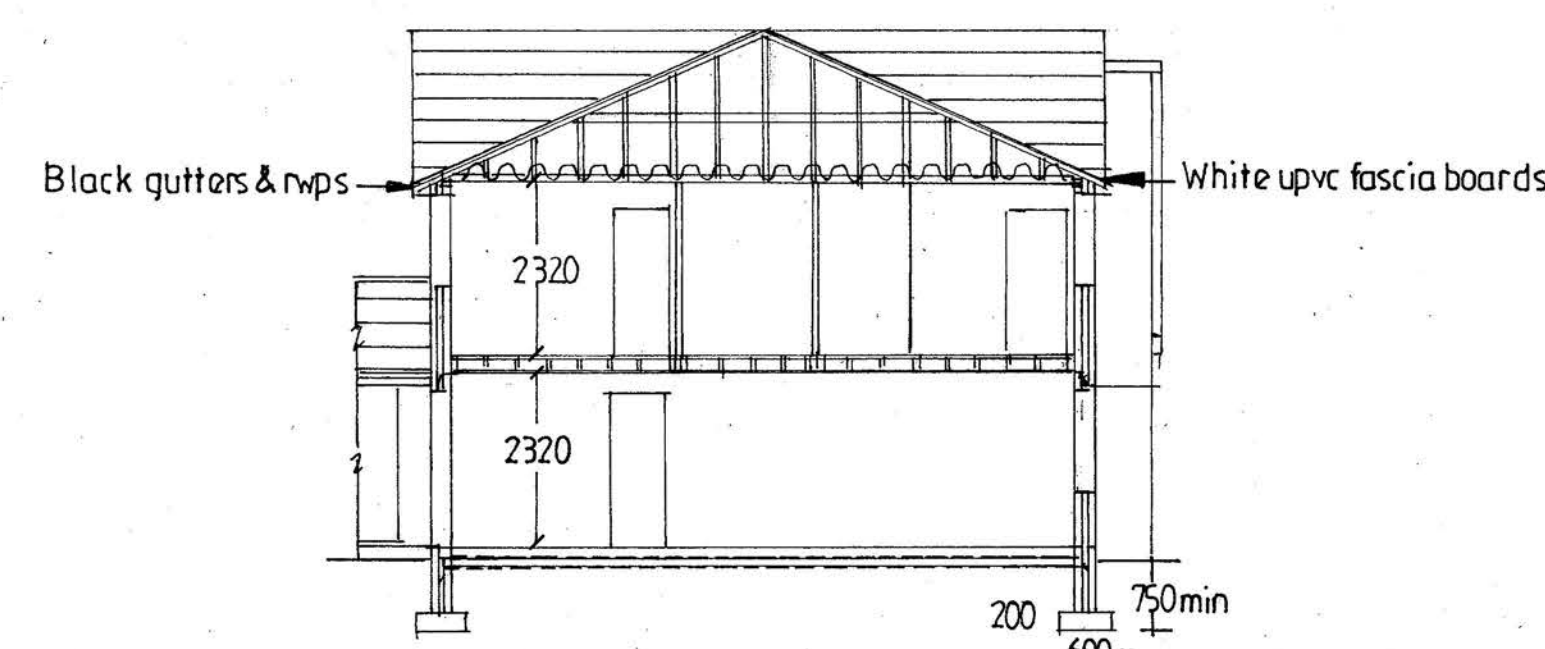


SECTION A-A 1:100

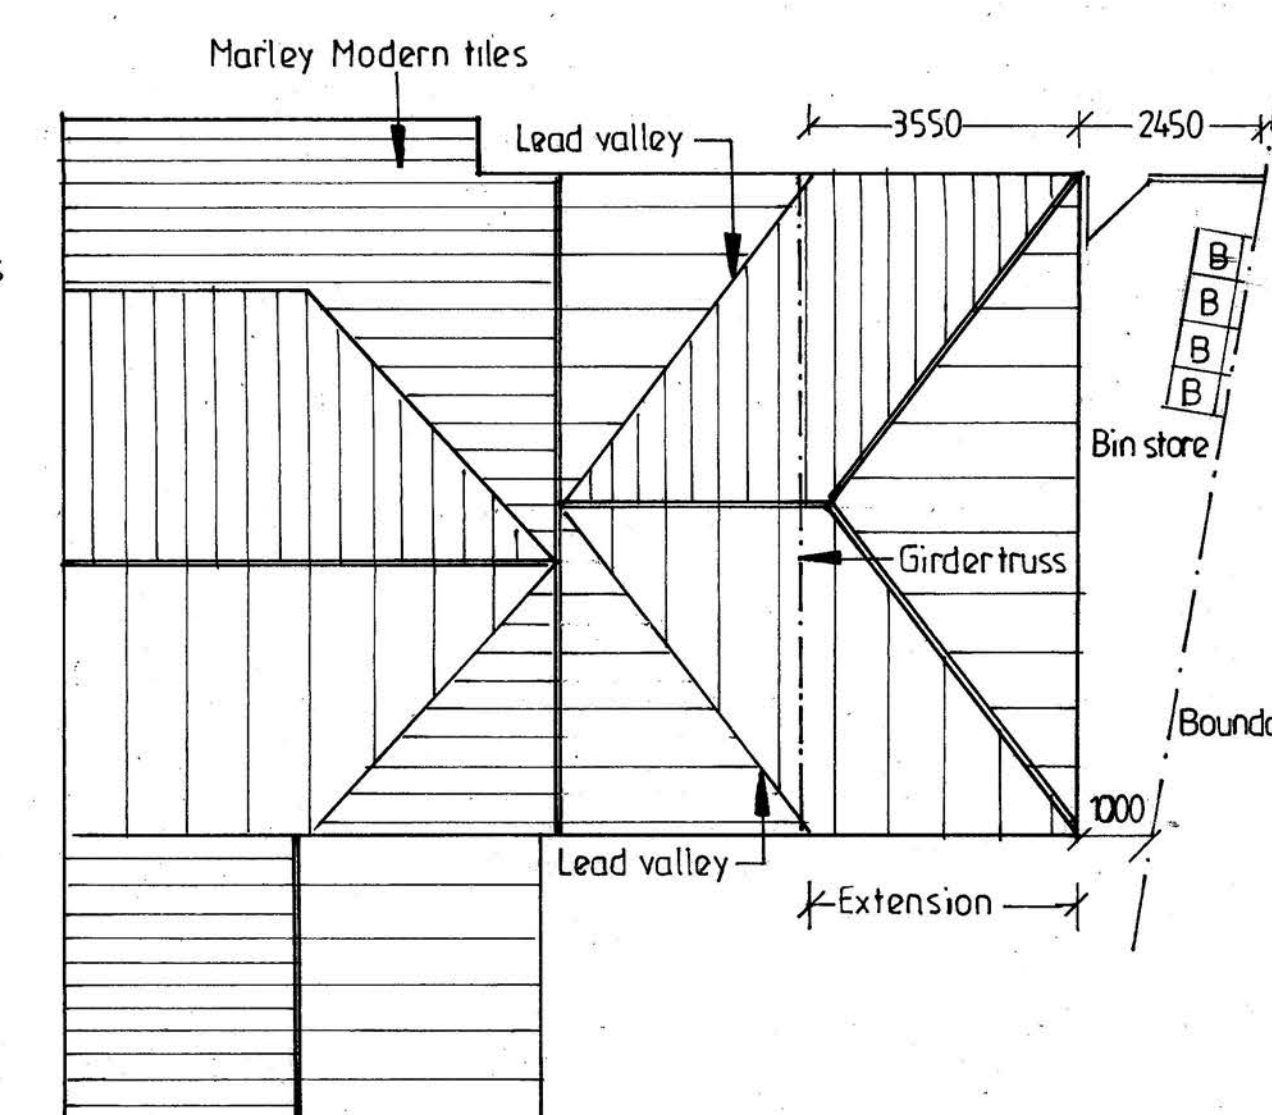
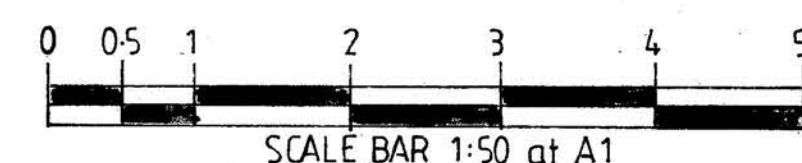


ROOF PLAN 1:100

REAR ELEVATION

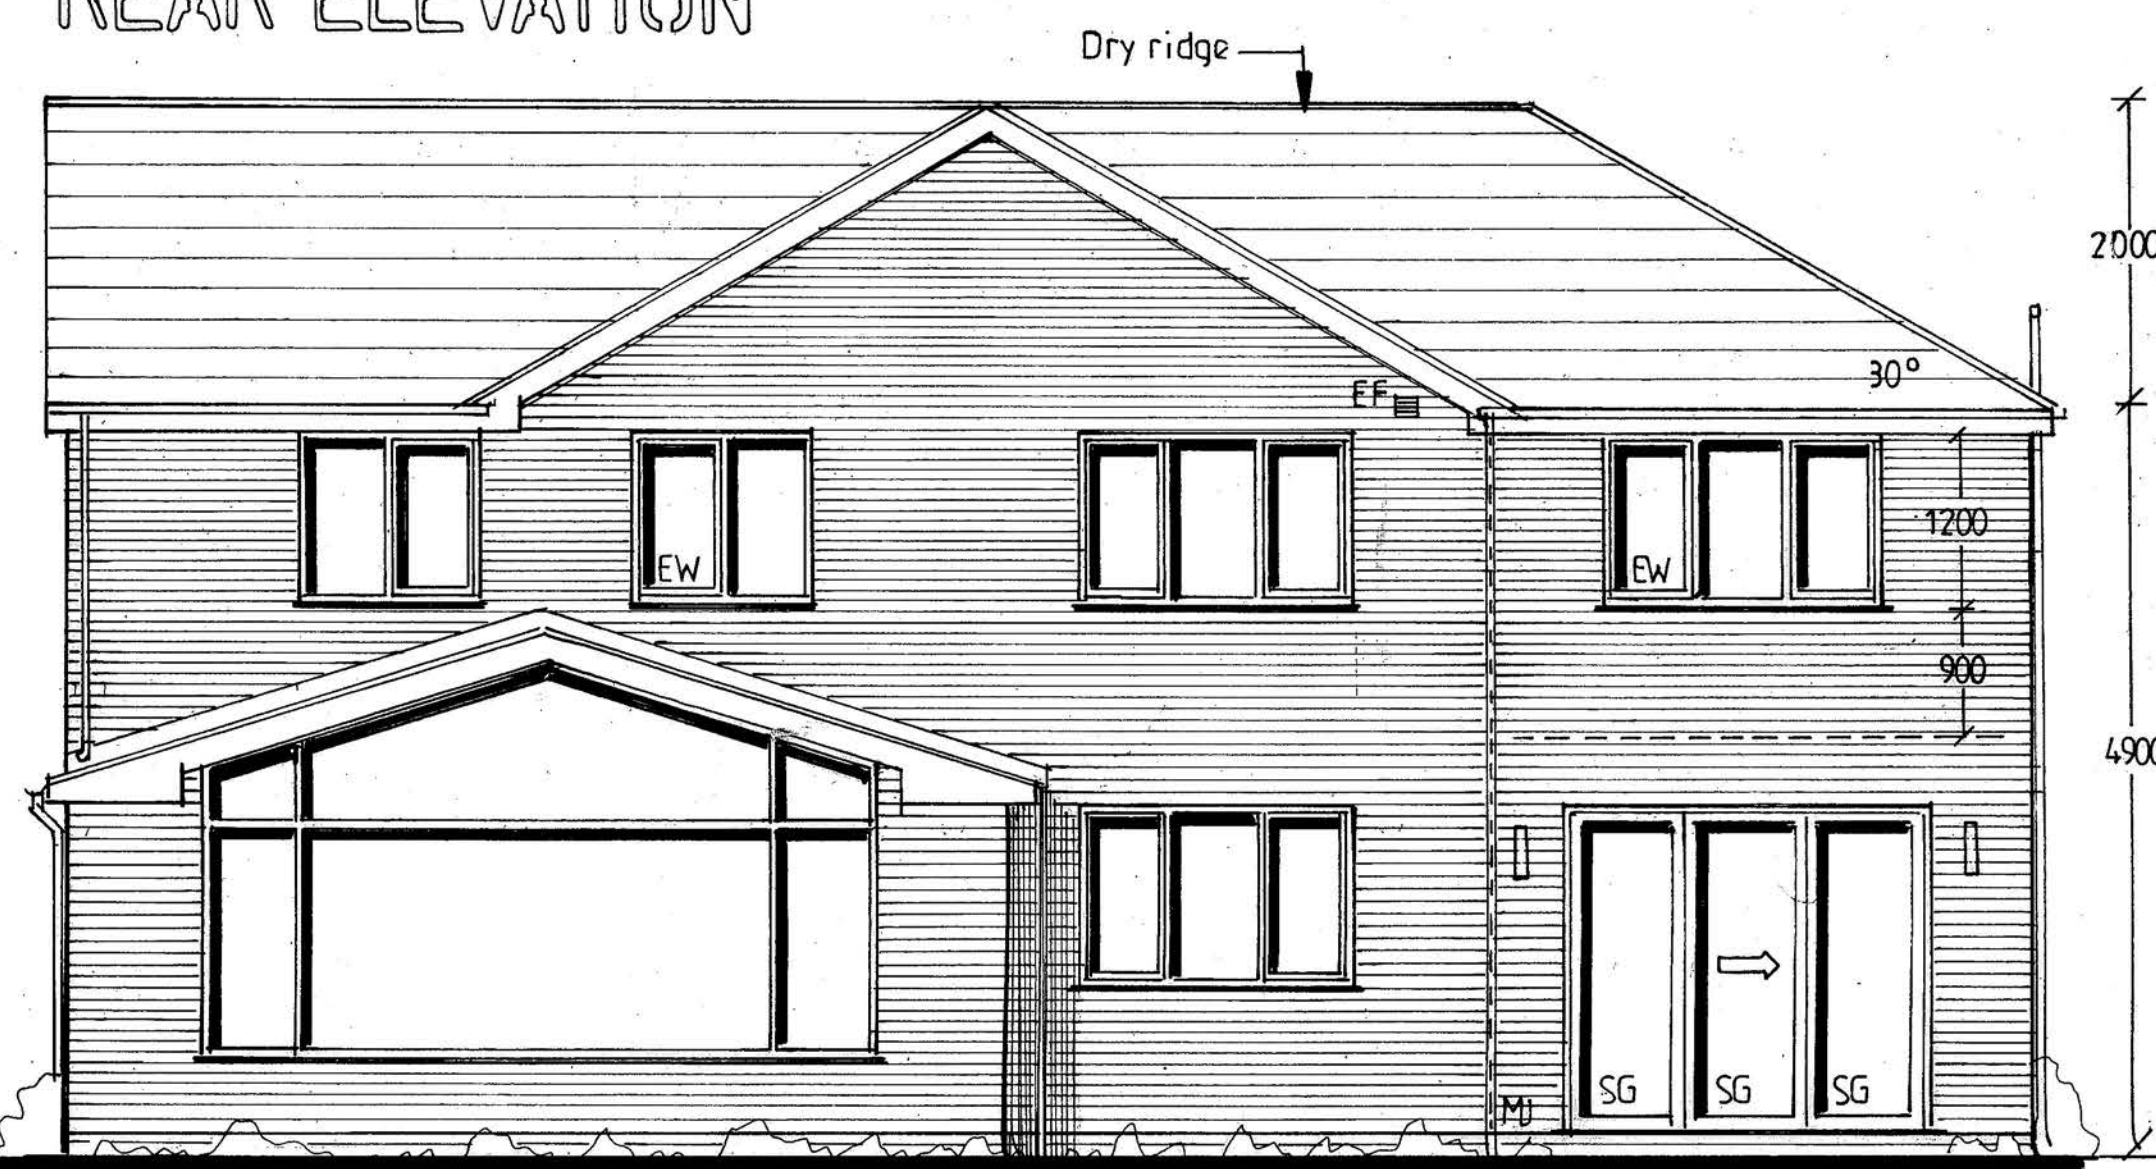

FRONT ELEVATION

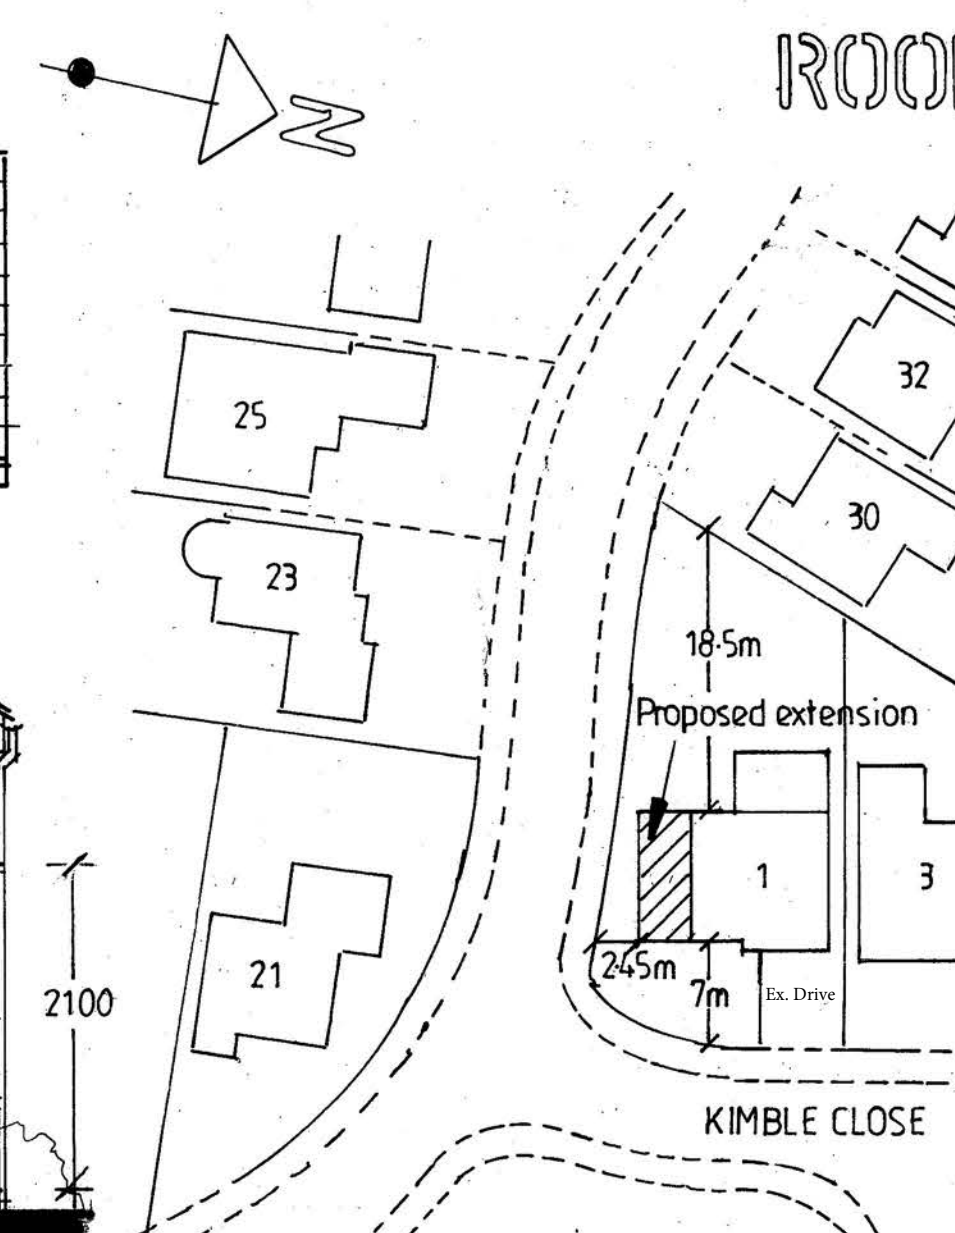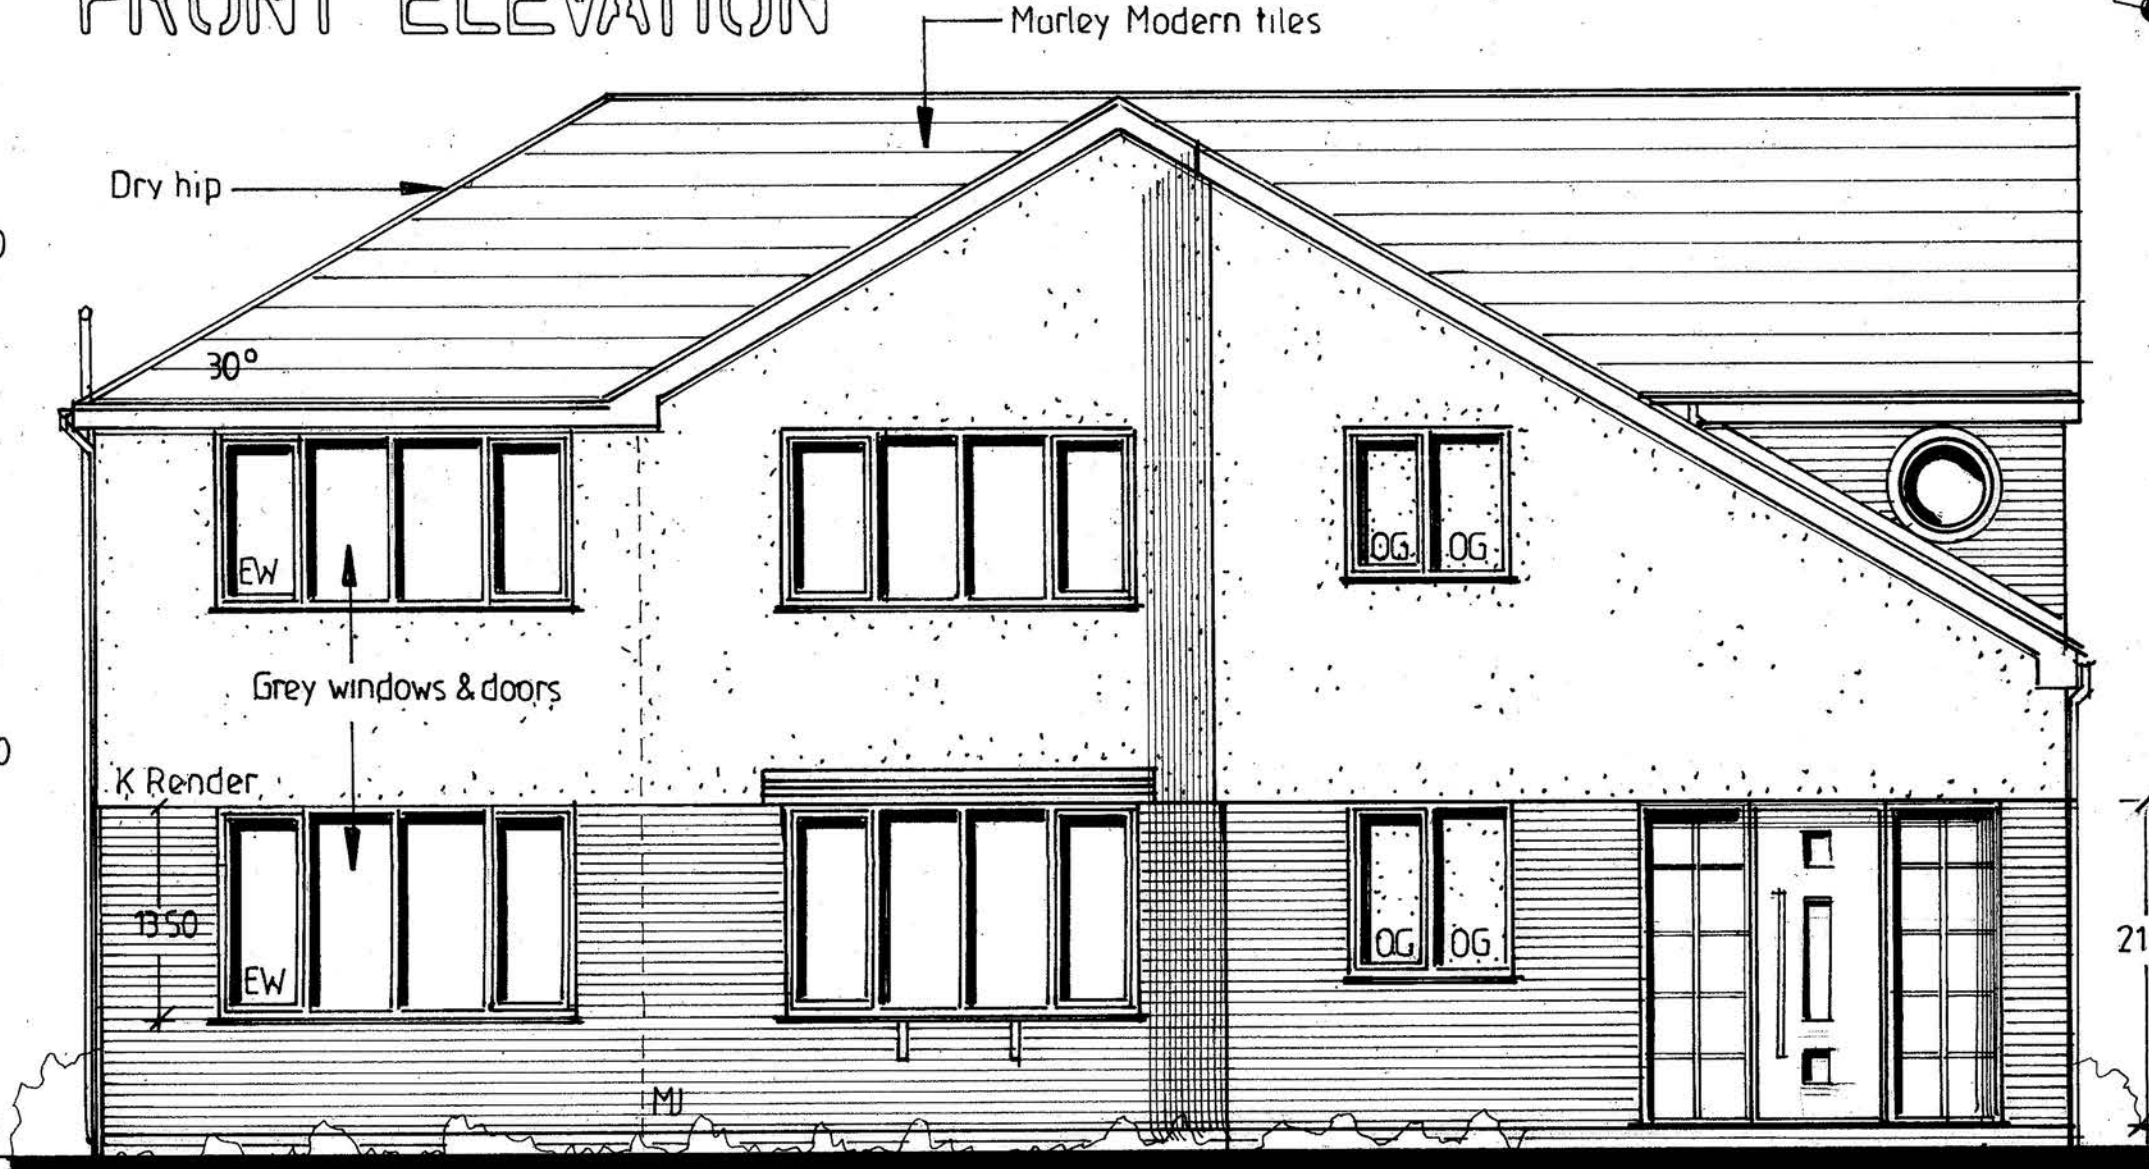

SITE PLAN 1:500

PROPOSED TWO -
STOREY EXTENSION
TO SIDE

FOR MR & MRS M MAGUIRE
AT 1 KIMBLE CLOSE
GREENMOUNT
BL8 4QQ

ADRIAN HUGHES
ARCHITECTURAL SERVICES

SCALE 1:50 1:100
DATE APR. 2025

DRAWING NO.
2/8/2025