


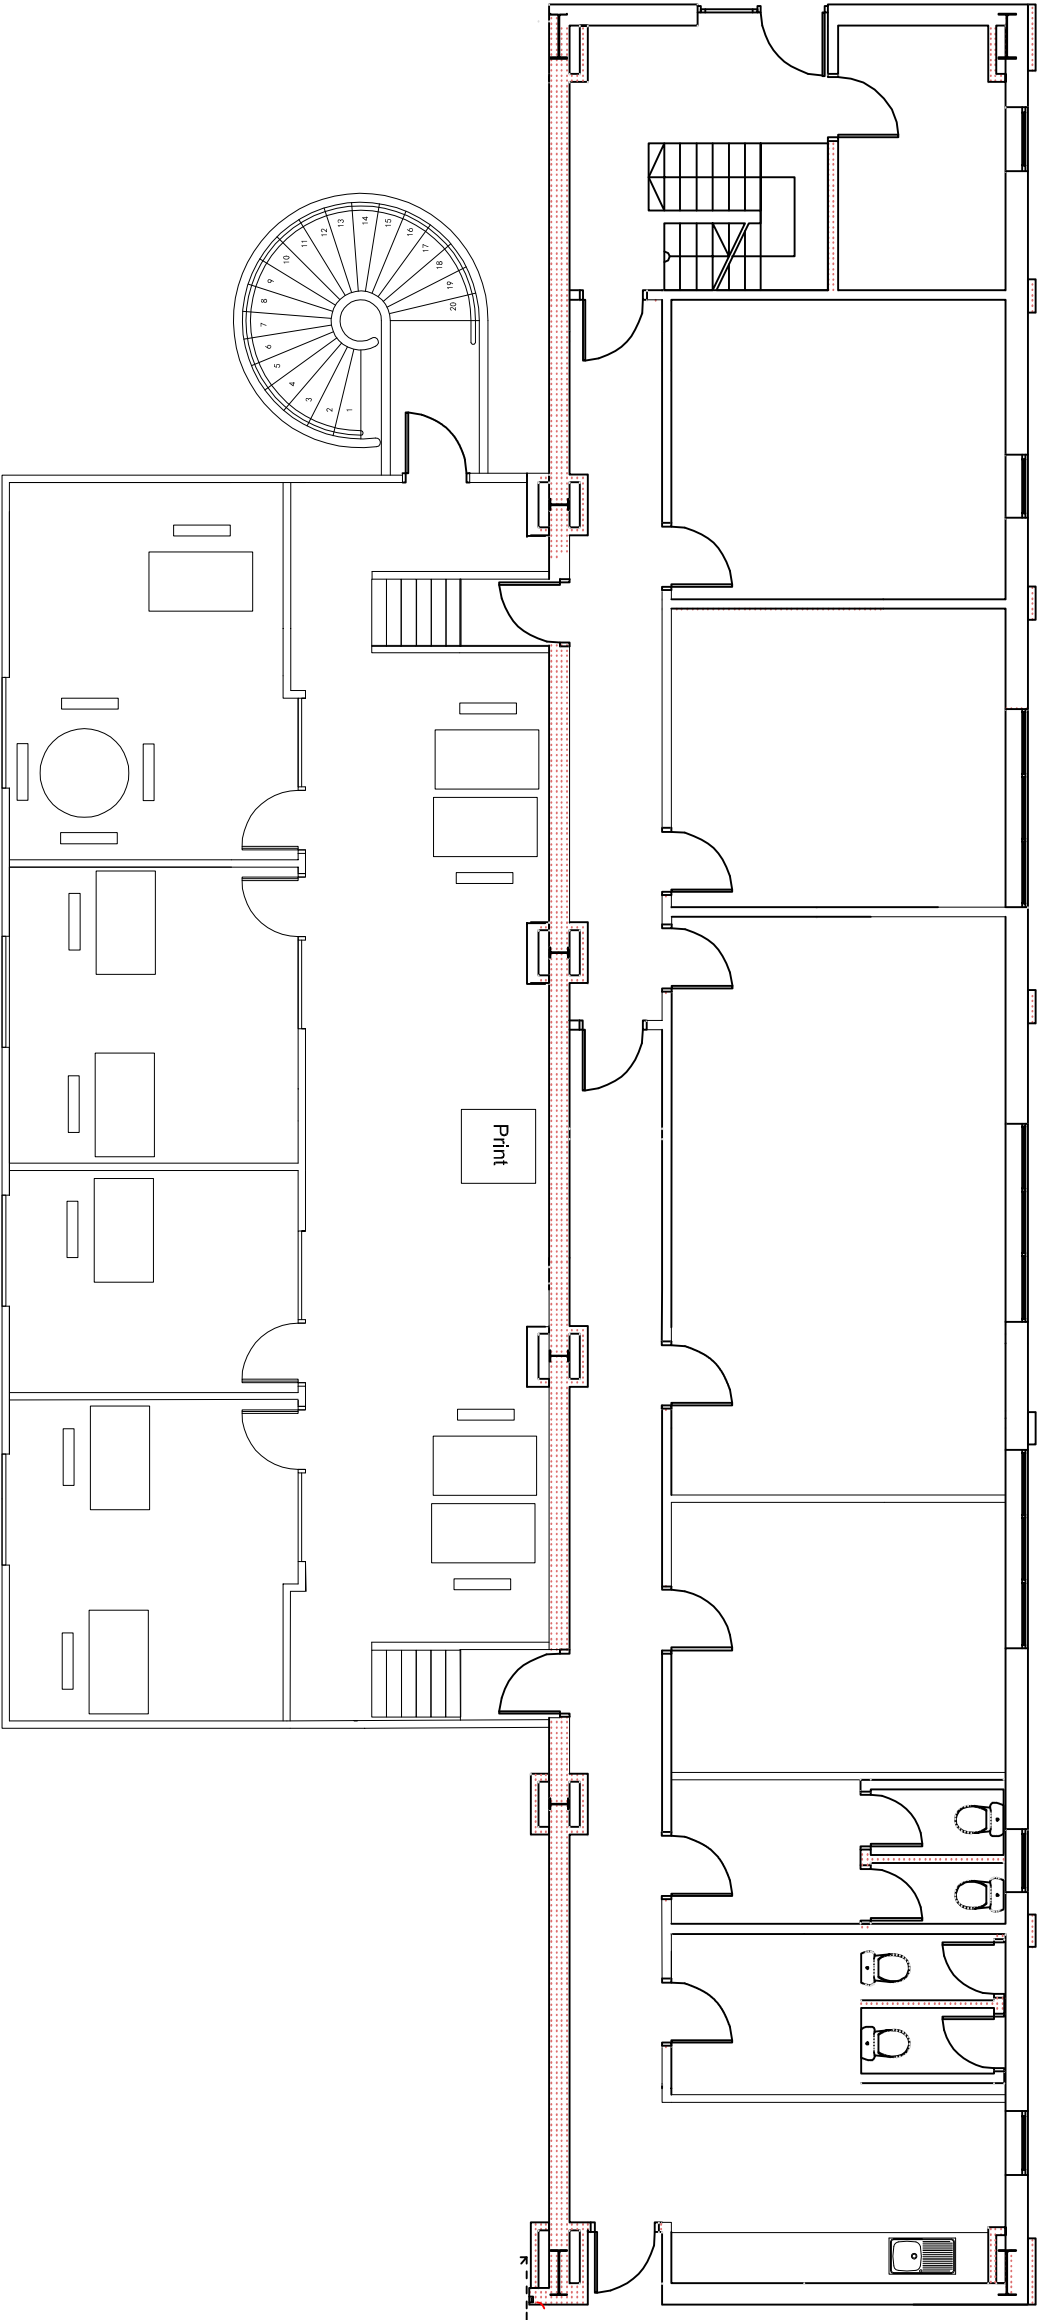

Proposed Upper Level Office
floor Plan 1-100

Proposed lower
floor offices



6th June 2022
Version 1
All dims mm
Drawing No.
BUR005
Geodis Bldg, Roach Bank Rd, Bury BL9 8RQ
Stuart Adair stuart.adair@thedx.co.uk
 DELIVERED EXACTLY™
1:100 @ A3