




 **Existing Site Plan**
1 : 200



Do not scale from this drawing

Do not scale from the drawings. Use figured dimensions only. The contractor is requested to check all dimensions on site prior to work beginning. Any discrepancies within the drawings should be reported prior to commencement of works. It is assumed that all works on this drawing will be carried out by a competent contractor, working where appropriate to an approved method statement.

This drawing is copyright and owned by Whitebox Architecture and is for use on this site only, unless contractually stated otherwise.

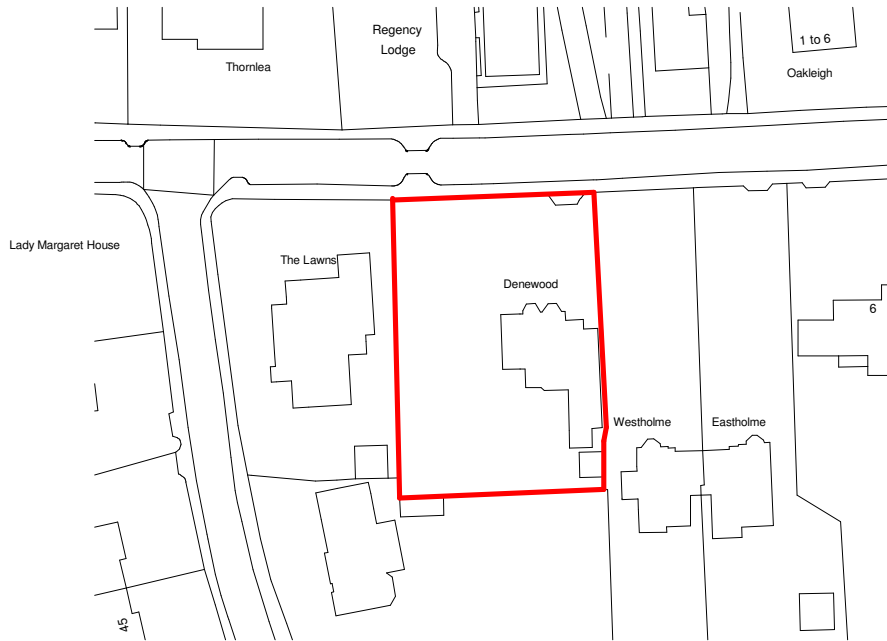

Ordnance Survey, (c) Crown Copyright 2021. All rights reserved. Licence number 100022432

 **Site Location Plan**
1 : 1250

PLANNING

WhiteBox Architecture

RIBA Architects & Interior Designers

studio@whiteboxarchitecture.com www.whiteboxarchitecture.com

8 Church Hill,
Knutsford,
WA16 6DH

t: +44 1565 754 500

project

Denewood, Prestwich

drawing title

Existing Site Plan

scale	date	drawn	checked
As indicated@A1Aug '21		Author	Checker
job number	drawing number	revision	

2635


01



Do not scale from this drawing

Do not scale from the drawings. Use figured dimensions only. The contractor is requested to check all dimensions on site prior to work beginning. Any discrepancies within the drawings should be reported prior to commencement of works. It is assumed that all works on this drawing will be carried out by a competent contractor, working where appropriate to an approved method statement.

This drawing is copyright and owned by Whitebox Architecture and is for use on this site only, unless contractually stated otherwise.

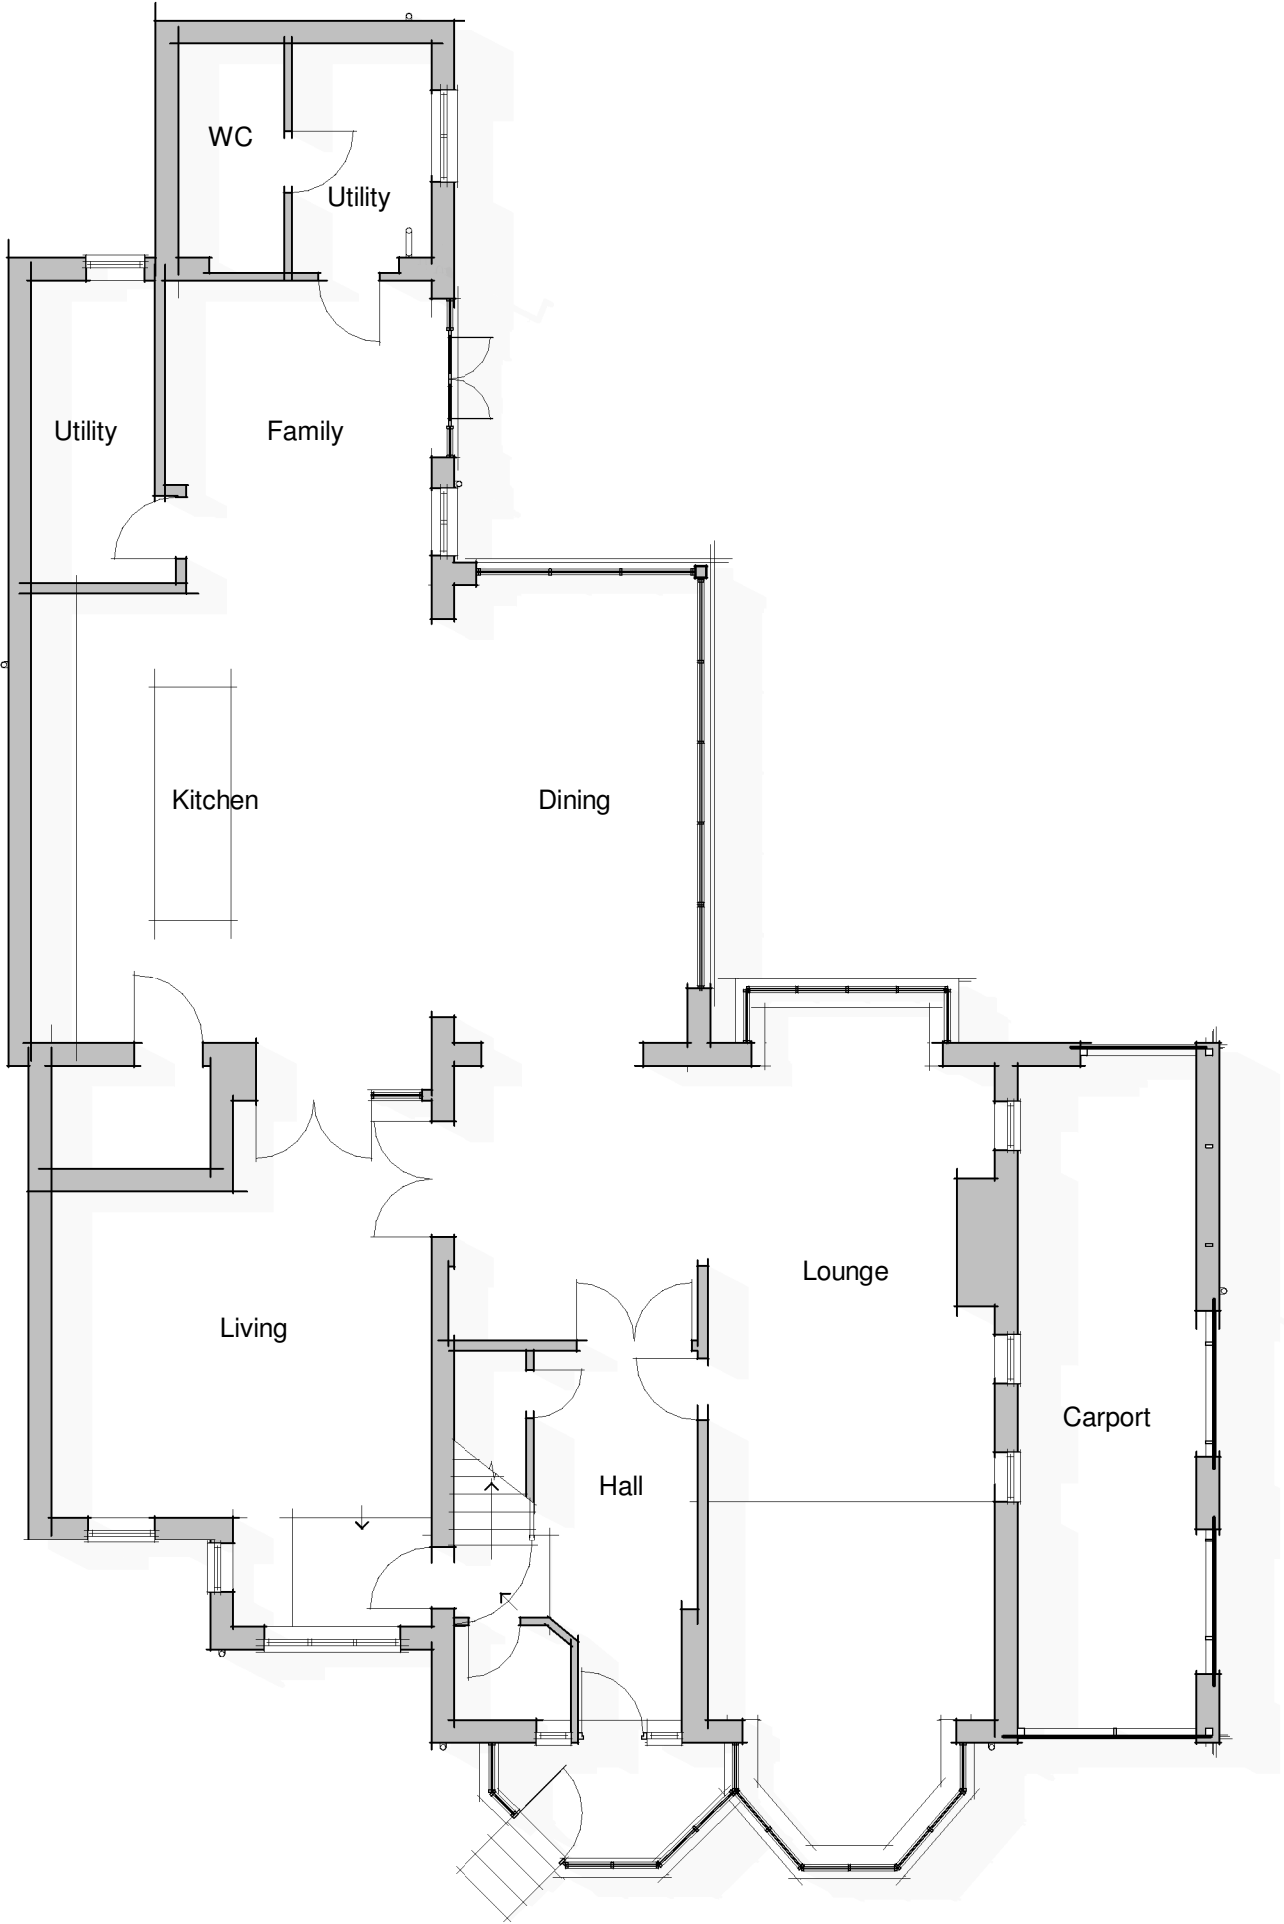

 **Existing Ground Floor**
1 : 100

PLANNING

WhiteBox Architecture

RIBA Architects & Interior Designers

studio@whiteboxarchitecture.com www.whiteboxarchitecture.com

8 Church Hill,
Knutsford,
WA16 6DH

t: +44 1565 754 500

project

Denewood, Prestwich

drawing title

Existing Ground Floor Plan

scale	date	drawn	checked
1 : 100@A1	Aug '21	Author	Checker
job number	drawing number	revision	

2635


02



Do not scale from this drawing

Do not scale from the drawings. Use figured dimensions only. The contractor is requested to check all dimensions on site prior to work beginning. Any discrepancies within the drawings should be reported prior to commencement of works. It is assumed that all works on this drawing will be carried out by a competent contractor, working where appropriate to an approved method statement.

This drawing is copyright and owned by Whitebox Architecture and is for use on this site only, unless contractually stated otherwise.

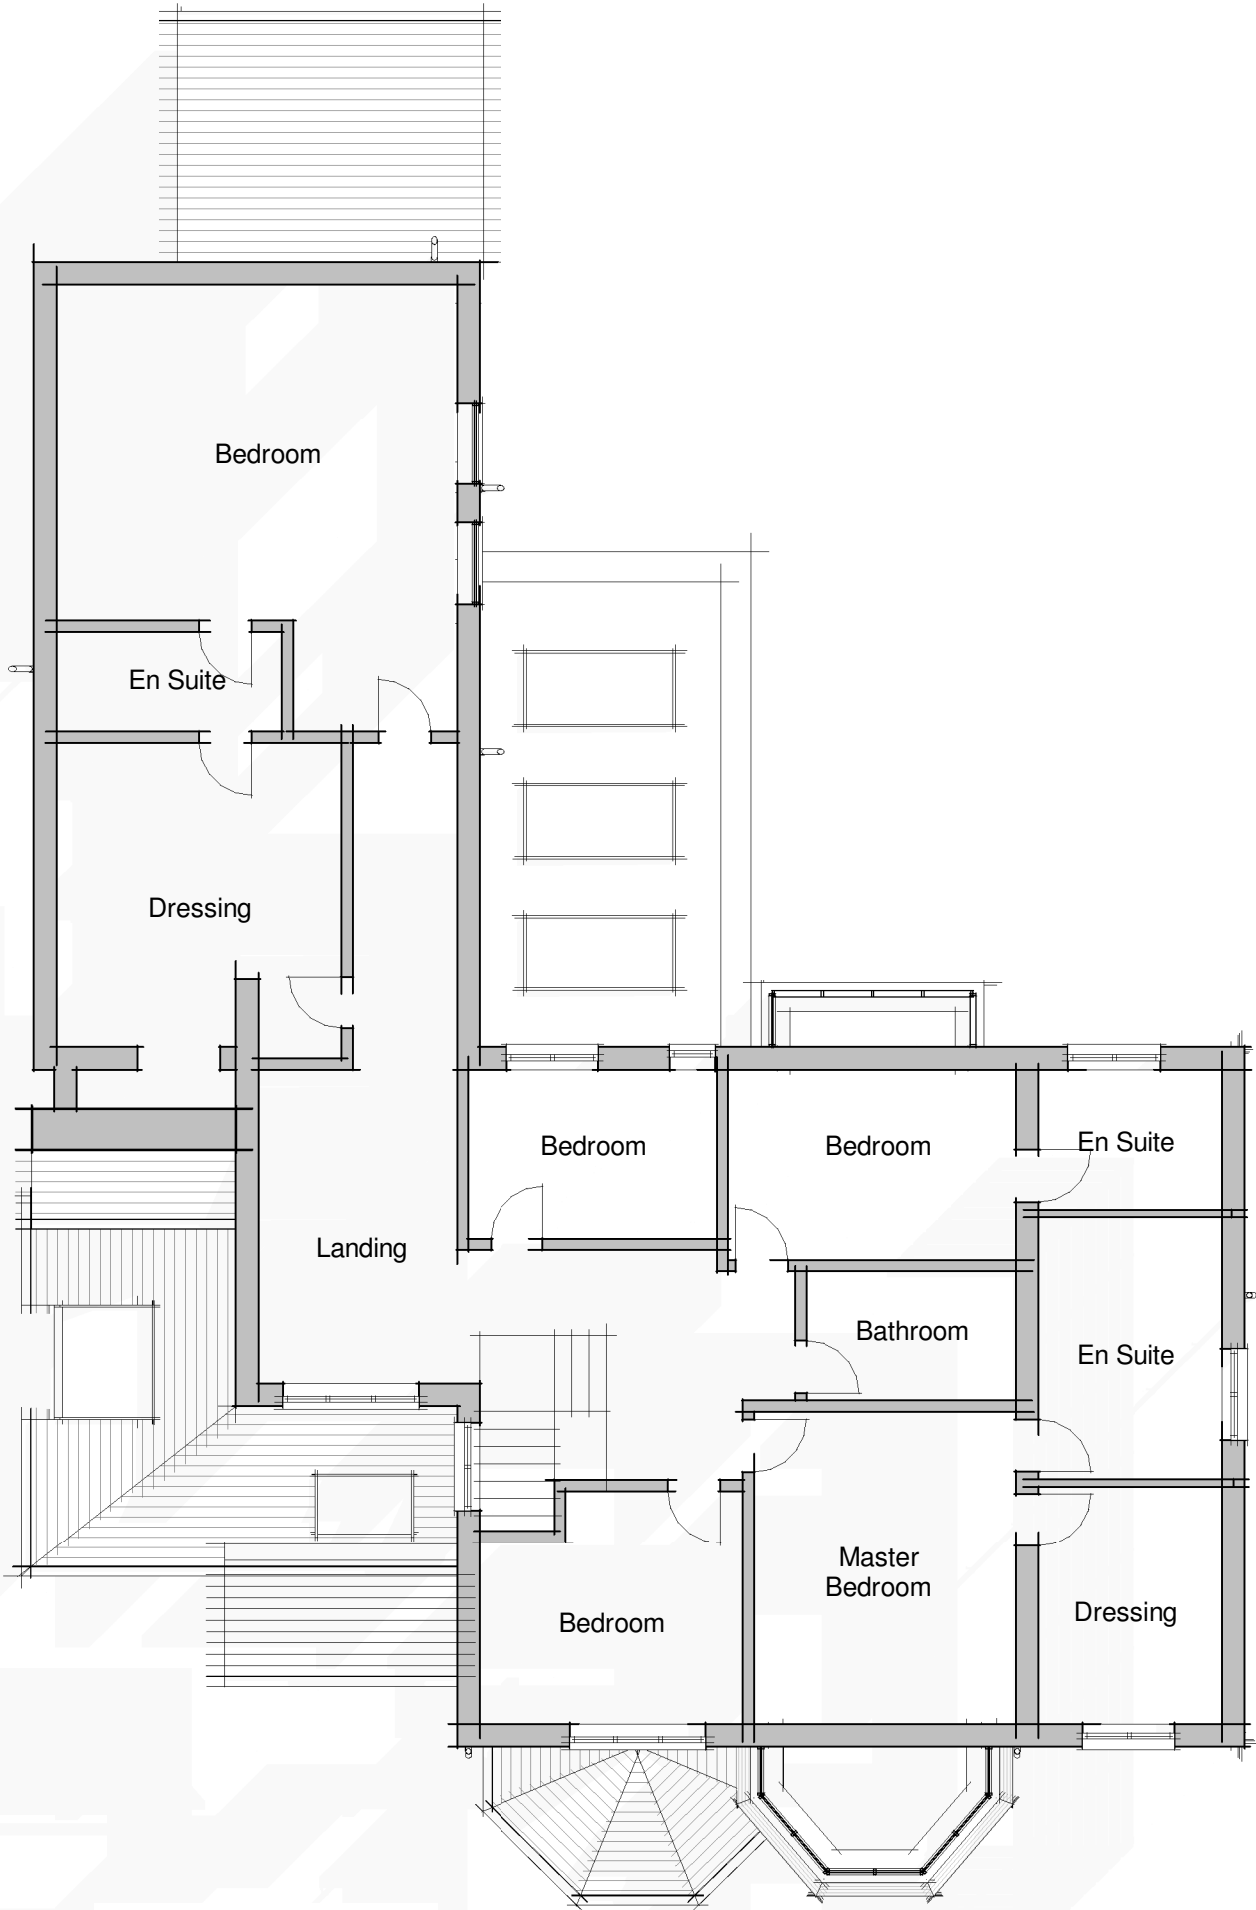

 Existing First Floor
1 : 100

PLANNING

WhiteBox Architecture

RIBA Architects & Interior Designers

studio@whiteboxarchitecture.com www.whiteboxarchitecture.com

8 Church Hill,
Knutsford,
WA16 6DH

t: +44 1565 754 500

project

Denewood, Prestwich

drawing title

Existing First Floor Plan

scale	date	drawn	checked
1 : 100@A1	Aug '21	Author	Checker
job number	drawing number	revision	

2635

03



Do not scale from this drawing

Do not scale from the drawings. Use figured dimensions only. The contractor is requested to check all dimensions on site prior to work beginning. Any discrepancies within the drawings should be reported prior to commencement of works. It is assumed that all works on this drawing will be carried out by a competent contractor, working where appropriate to an approved method statement.

This drawing is copyright and owned by Whitebox Architecture and is for use on this site only, unless contractually stated otherwise.



 Existing Front Elevation
1 : 100



 Existing Rear Elevation
1 : 100

PLANNING

WhiteBox Architecture

RIBA Architects & Interior Designers

studio@whiteboxarchitecture.com www.whiteboxarchitecture.com

8 Church Hill,
Knutsford,
WA16 6DH

t: +44 1565 754 500

project

Denewood, Prestwich

drawing title

Existing Elevations

scale	date	drawn	checked
1 : 100@A1	Aug '21	Author	Checker
job number	drawing number	revision	

2635


04



Do not scale from this drawing

Do not scale from the drawings. Use figured dimensions only. The contractor is requested to check all dimensions on site prior to work beginning. Any discrepancies within the drawings should be reported prior to commencement of works. It is assumed that all works on this drawing will be carried out by a competent contractor, working where appropriate to an approved method statement.

This drawing is copyright and owned by Whitebox Architecture and is for use on this site only, unless contractually stated otherwise.

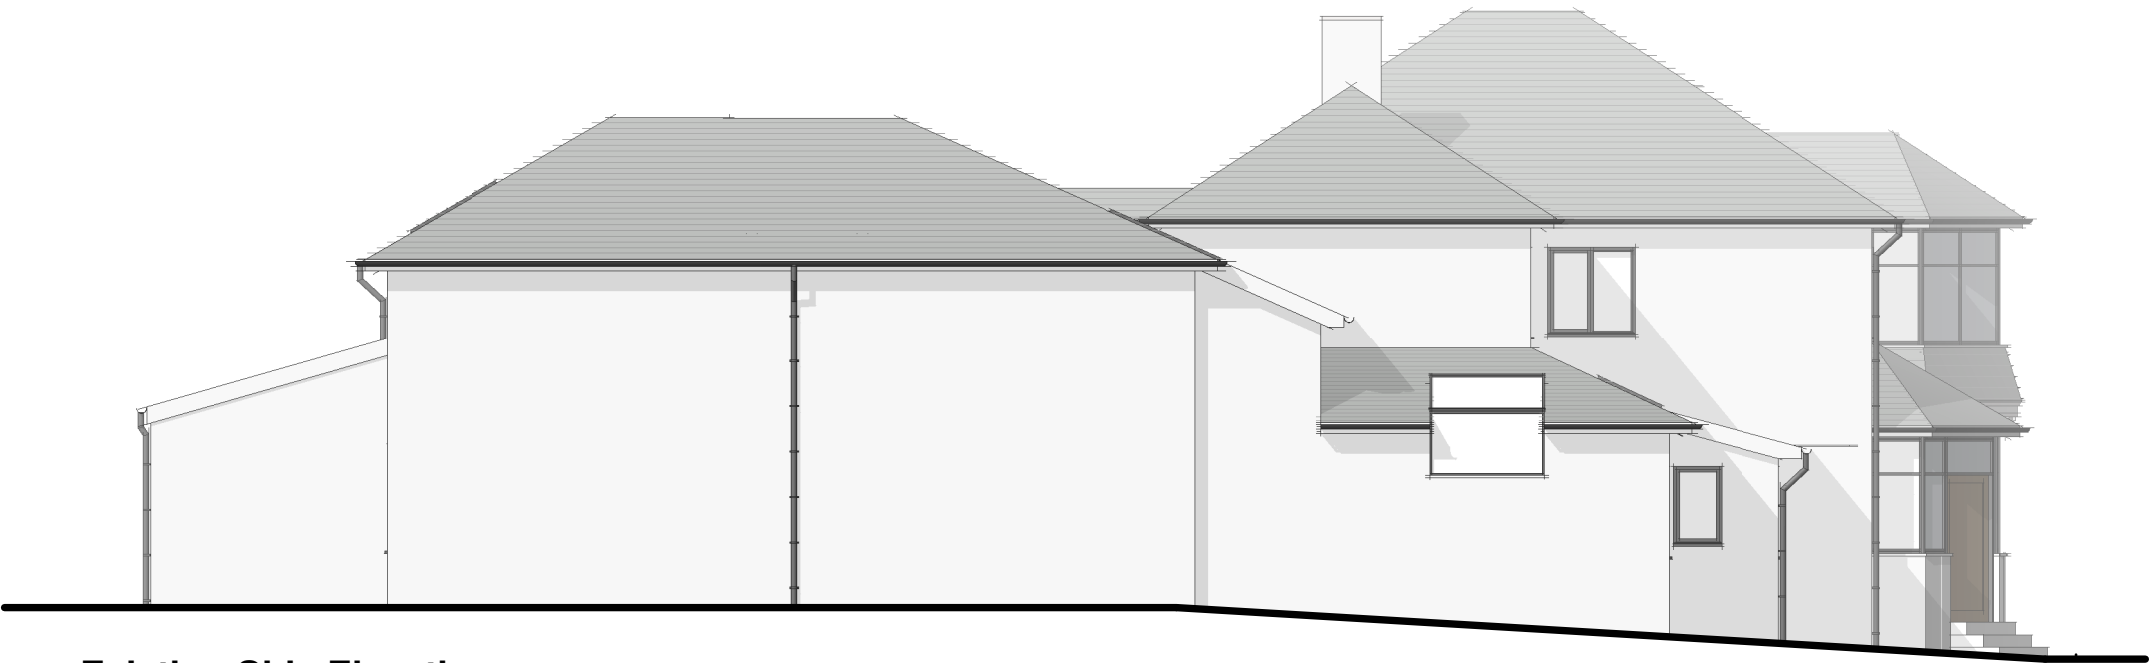

 Existing Side Elevation
1 : 100



 Existing Side Elevation
1 : 100

PLANNING

WhiteBox Architecture

RIBA Architects & Interior Designers

studio@whiteboxarchitecture.com www.whiteboxarchitecture.com

8 Church Hill,
Knutsford,
WA16 6DH

t: +44 1565 754 500

project

Denewood, Prestwich


drawing title

Existing Elevations

scale	date	drawn	checked
1 : 100@A1	Aug '21	Author	Checker
job number	drawing number	revision	

2635

05

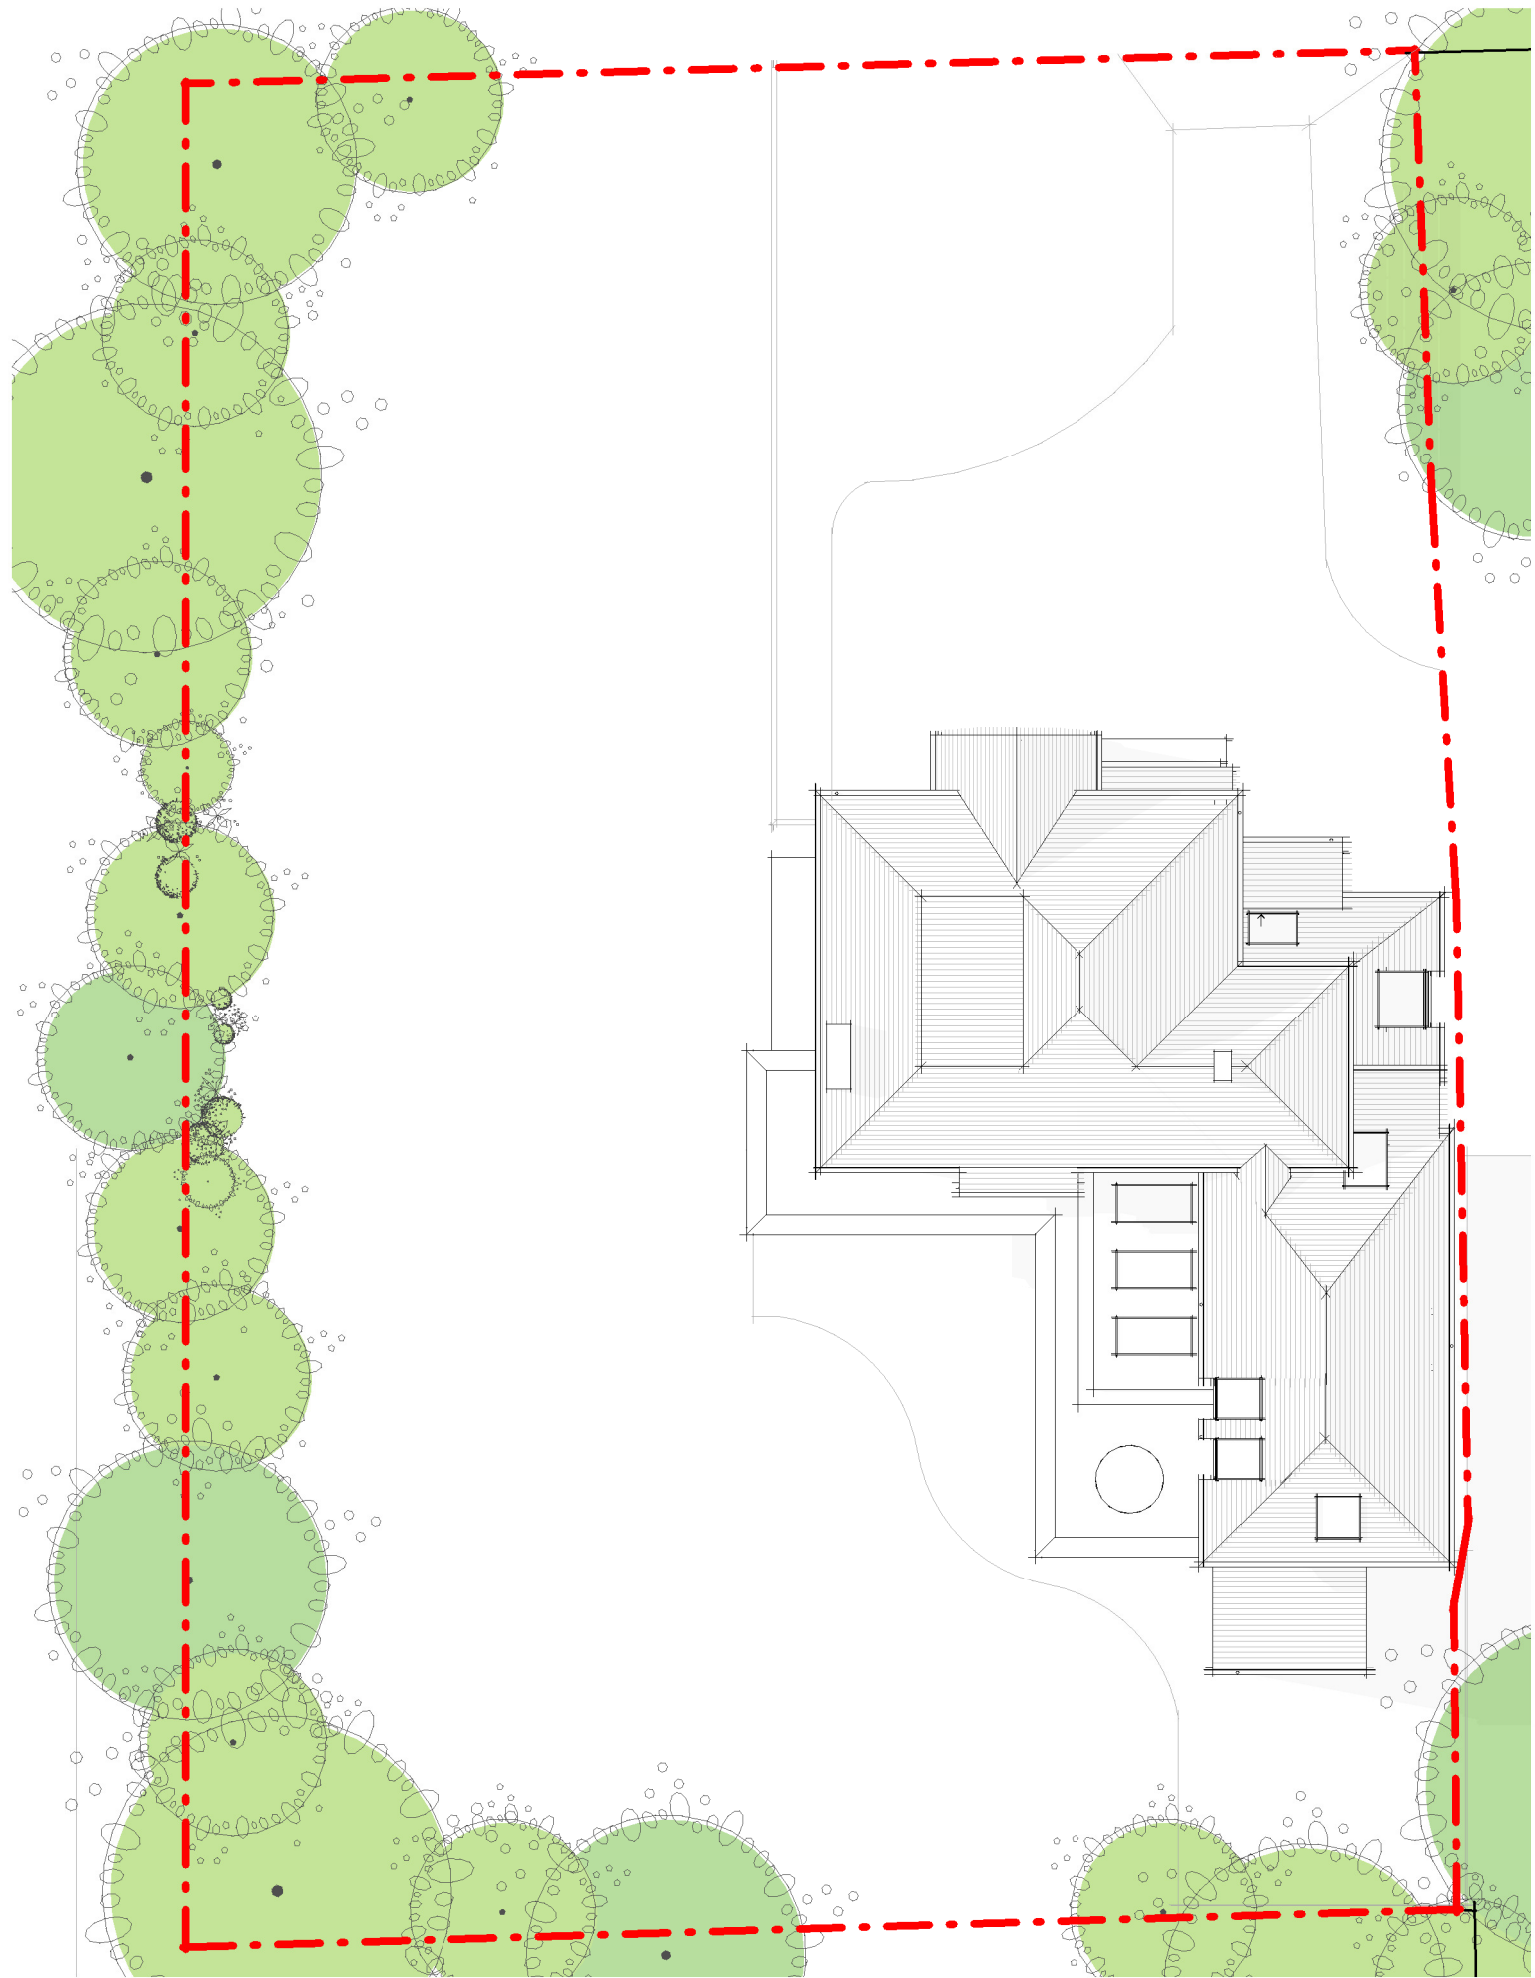

 **Proposed Site Plan**
1 : 200



Do not scale from this drawing

Do not scale from the drawings. Use figured dimensions only. The contractor is requested to check all dimensions on site prior to work beginning. Any discrepancies within the drawings should be reported prior to commencement of works. It is assumed that all works on this drawing will be carried out by a competent contractor, working where appropriate to an approved method statement.

This drawing is copyright and owned by Whitebox Architecture and is for use on this site only, unless contractually stated otherwise.

PLANNING

WhiteBox Architecture

RIBA Architects & Interior Designers

studio@whiteboxarchitecture.com www.whiteboxarchitecture.com

8 Church Hill,
Knutsford,
WA16 6DH

t: +44 1565 754 500

project

Denewood, Prestwich

drawing title

Proposed Site Plan

scale	date	drawn	checked
1 : 200@A1	Aug '21	Author	Checker
job number	drawing number	revision	

2635


06



Do not scale from this drawing

Do not scale from the drawings. Use figured dimensions only. The contractor is requested to check all dimensions on site prior to work beginning. Any discrepancies within the drawings should be reported prior to commencement of works. It is assumed that all works on this drawing will be carried out by a competent contractor, working where appropriate to an approved method statement.

This drawing is copyright and owned by Whitebox Architecture and is for use on this site only, unless contractually stated otherwise.

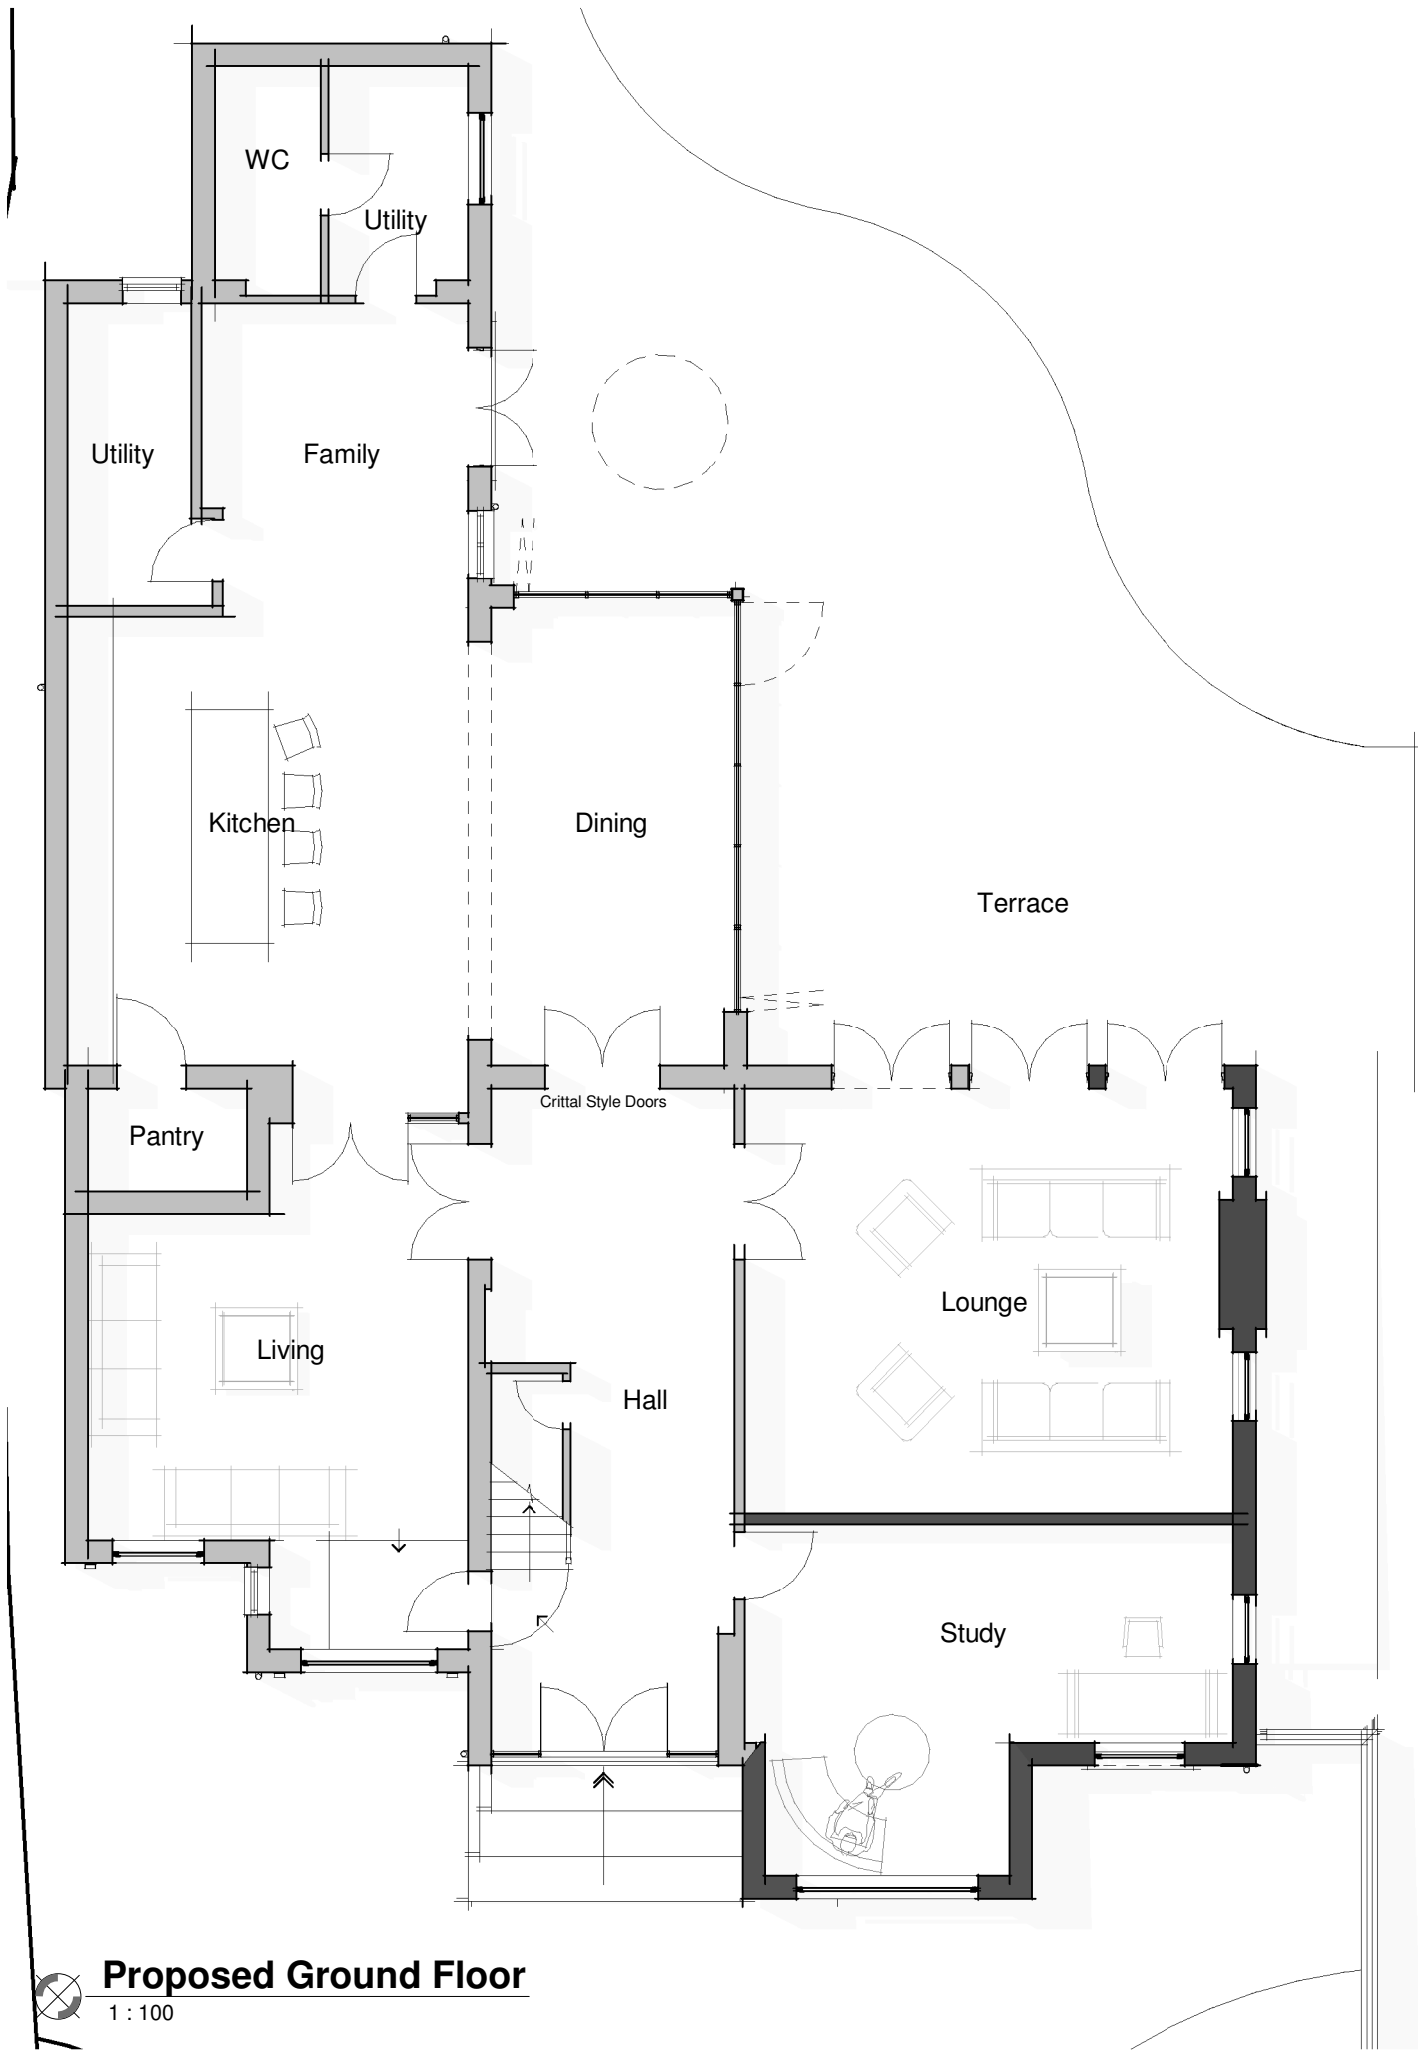

Proposed Ground Floor
1 : 100

PLANNING

WhiteBox Architecture

RIBA Architects & Interior Designers

studio@whiteboxarchitecture.com www.whiteboxarchitecture.com

8 Church Hill,
Knutsford,
WA16 6DH

t: +44 1565 754 500

project

Denewood, Prestwich

drawing title

Proposed Ground Floor Plan

scale	date	drawn	checked
1 : 100@A1	Aug '21	Author	Checker
job number	drawing number	revision	

2635

07



Do not scale from this drawing

Do not scale from the drawings. Use figured dimensions only. The contractor is requested to check all dimensions on site prior to work beginning. Any discrepancies within the drawings should be reported prior to commencement of works. It is assumed that all works on this drawing will be carried out by a competent contractor, working where appropriate to an approved method statement.

This drawing is copyright and owned by Whitebox Architecture and is for use on this site only, unless contractually stated otherwise.



 **Proposed First Floor**
1 : 100

PLANNING

WhiteBox Architecture

RIBA Architects & Interior Designers

studio@whiteboxarchitecture.com www.whiteboxarchitecture.com

8 Church Hill,
Knutsford,
WA16 6DH

t: +44 1565 754 500

project

Denewood, Prestwich

drawing title

Proposed First Floor Plan

scale	date	drawn	checked
1 : 100@A1	Aug '21	Author	Checker
job number	drawing number	revision	

2635

08



Do not scale from this drawing

Do not scale from the drawings. Use figured dimensions only. The contractor is requested to check all dimensions on site prior to work beginning. Any discrepancies within the drawings should be reported prior to commencement of works. It is assumed that all works on this drawing will be carried out by a competent contractor, working where appropriate to an approved method statement.

This drawing is copyright and owned by Whitebox Architecture and is for use on this site only, unless contractually stated otherwise.



Proposed Front Elevation

1 : 100



Proposed Rear Elevation

1 : 100

PLANNING

WhiteBox Architecture

RIBA Architects & Interior Designers

studio@whiteboxarchitecture.com www.whiteboxarchitecture.com

8 Church Hill,
Knutsford,
WA16 6DH

t: +44 1565 754 500

project

Denewood, Prestwich

drawing title

Proposed Elevations

scale	date	drawn	checked
1 : 100@A1	Aug '21	Author	Checker
job number	drawing number	revision	

2635


09



Do not scale from this drawing

Do not scale from the drawings. Use figured dimensions only. The contractor is requested to check all dimensions on site prior to work beginning. Any discrepancies within the drawings should be reported prior to commencement of works. It is assumed that all works on this drawing will be carried out by a competent contractor, working where appropriate to an approved method statement.

This drawing is copyright and owned by Whitebox Architecture and is for use on this site only, unless contractually stated otherwise.

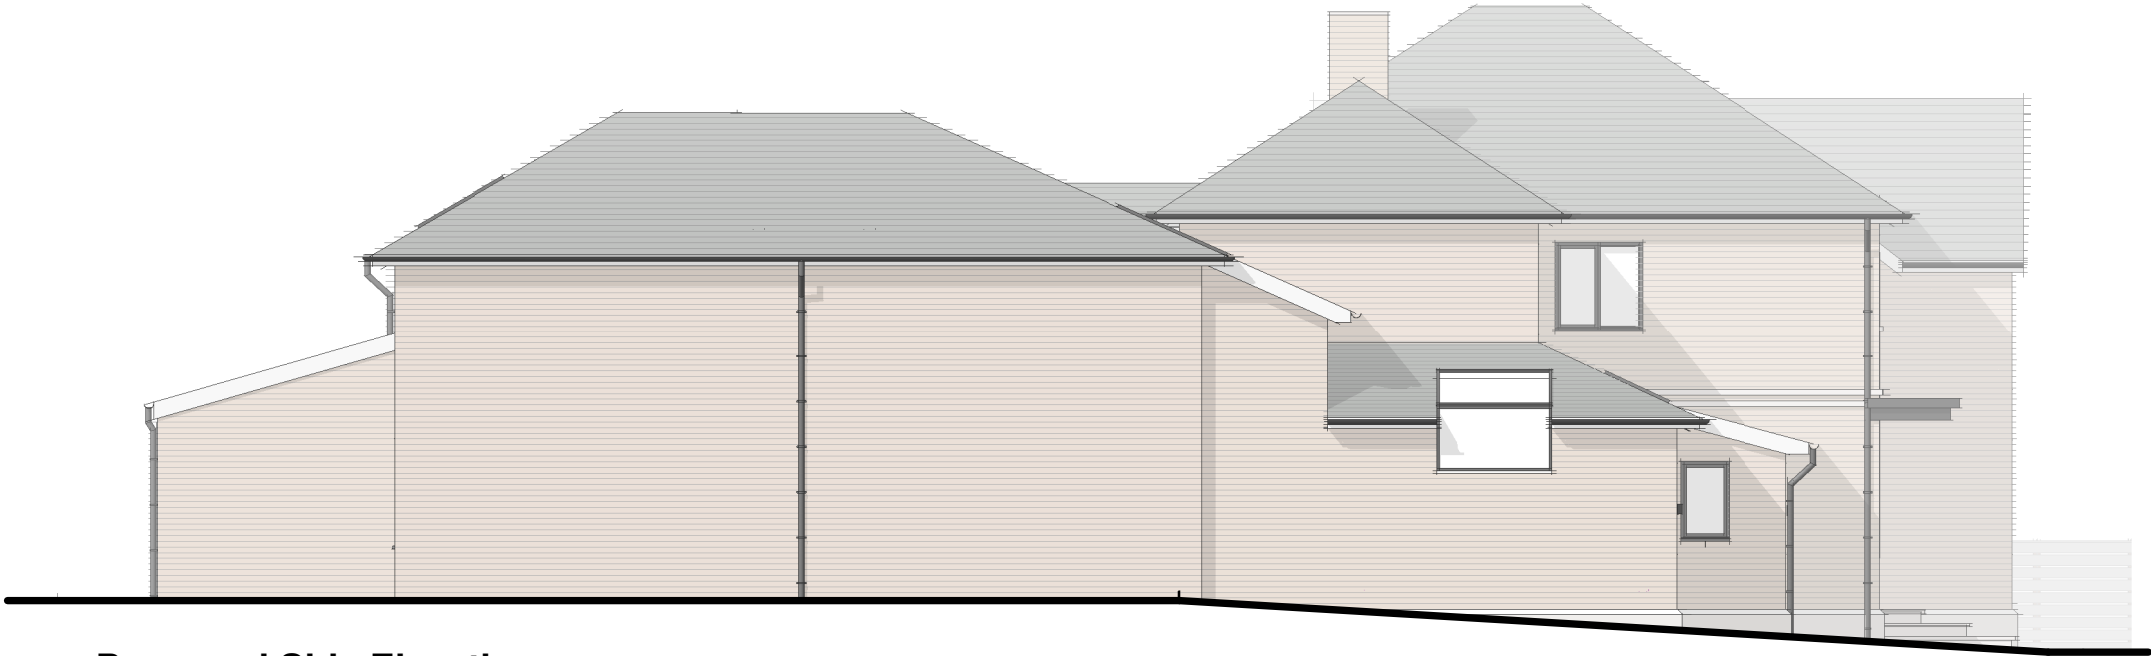

 **Proposed Side Elevation**
1 : 100



 **Proposed Side Elevation 2**
1 : 100

PLANNING

WhiteBox Architecture

RIBA Architects & Interior Designers

studio@whiteboxarchitecture.com www.whiteboxarchitecture.com

8 Church Hill,
Knutsford,
WA16 6DH

t: +44 1565 754 500

project

Denewood, Prestwich

drawing title

Proposed Elevations

scale	date	drawn	checked
1 : 100@A1	Aug '21	Author	Checker
job number	drawing number	revision	

2635

10