




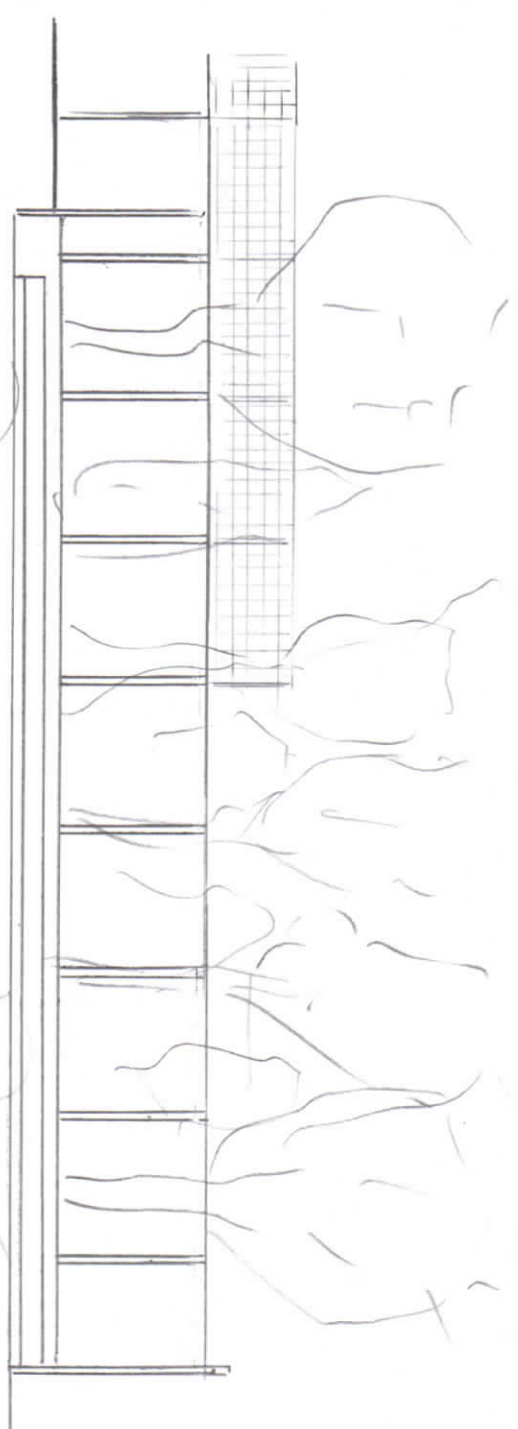

LEAF FENCE ELEVATION

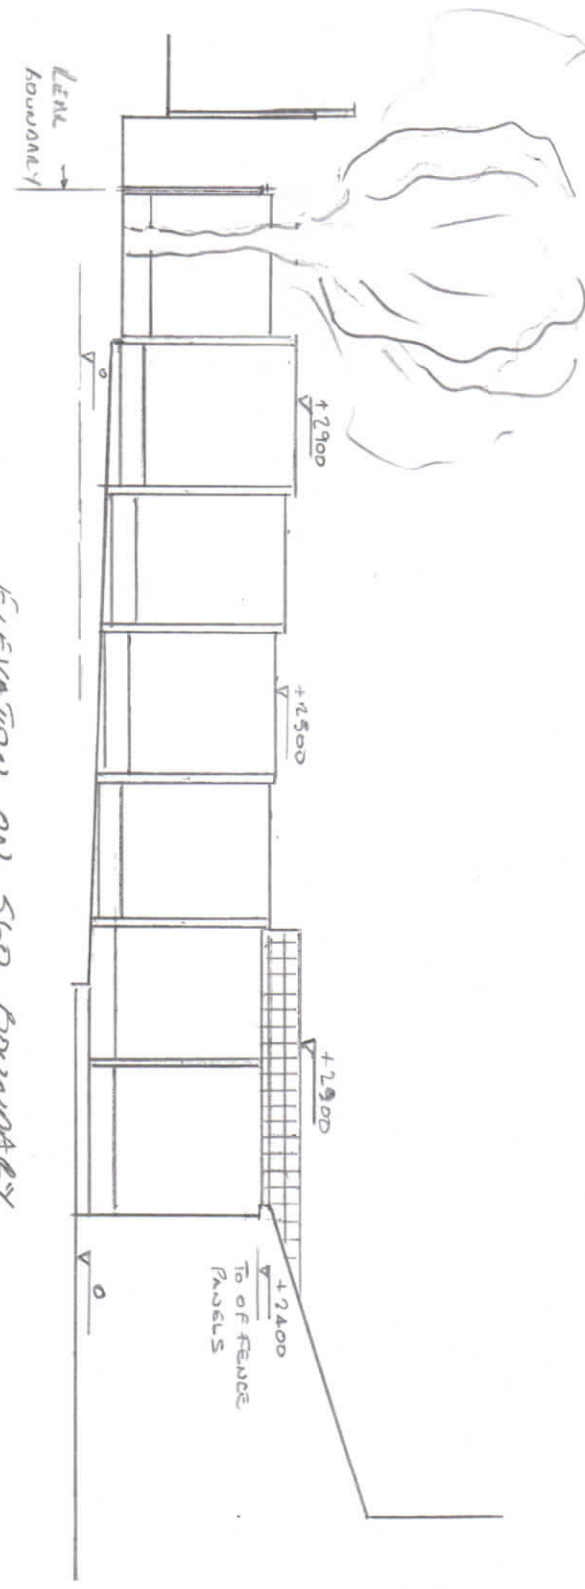

ELEVATION ON SLO BOUNDARY

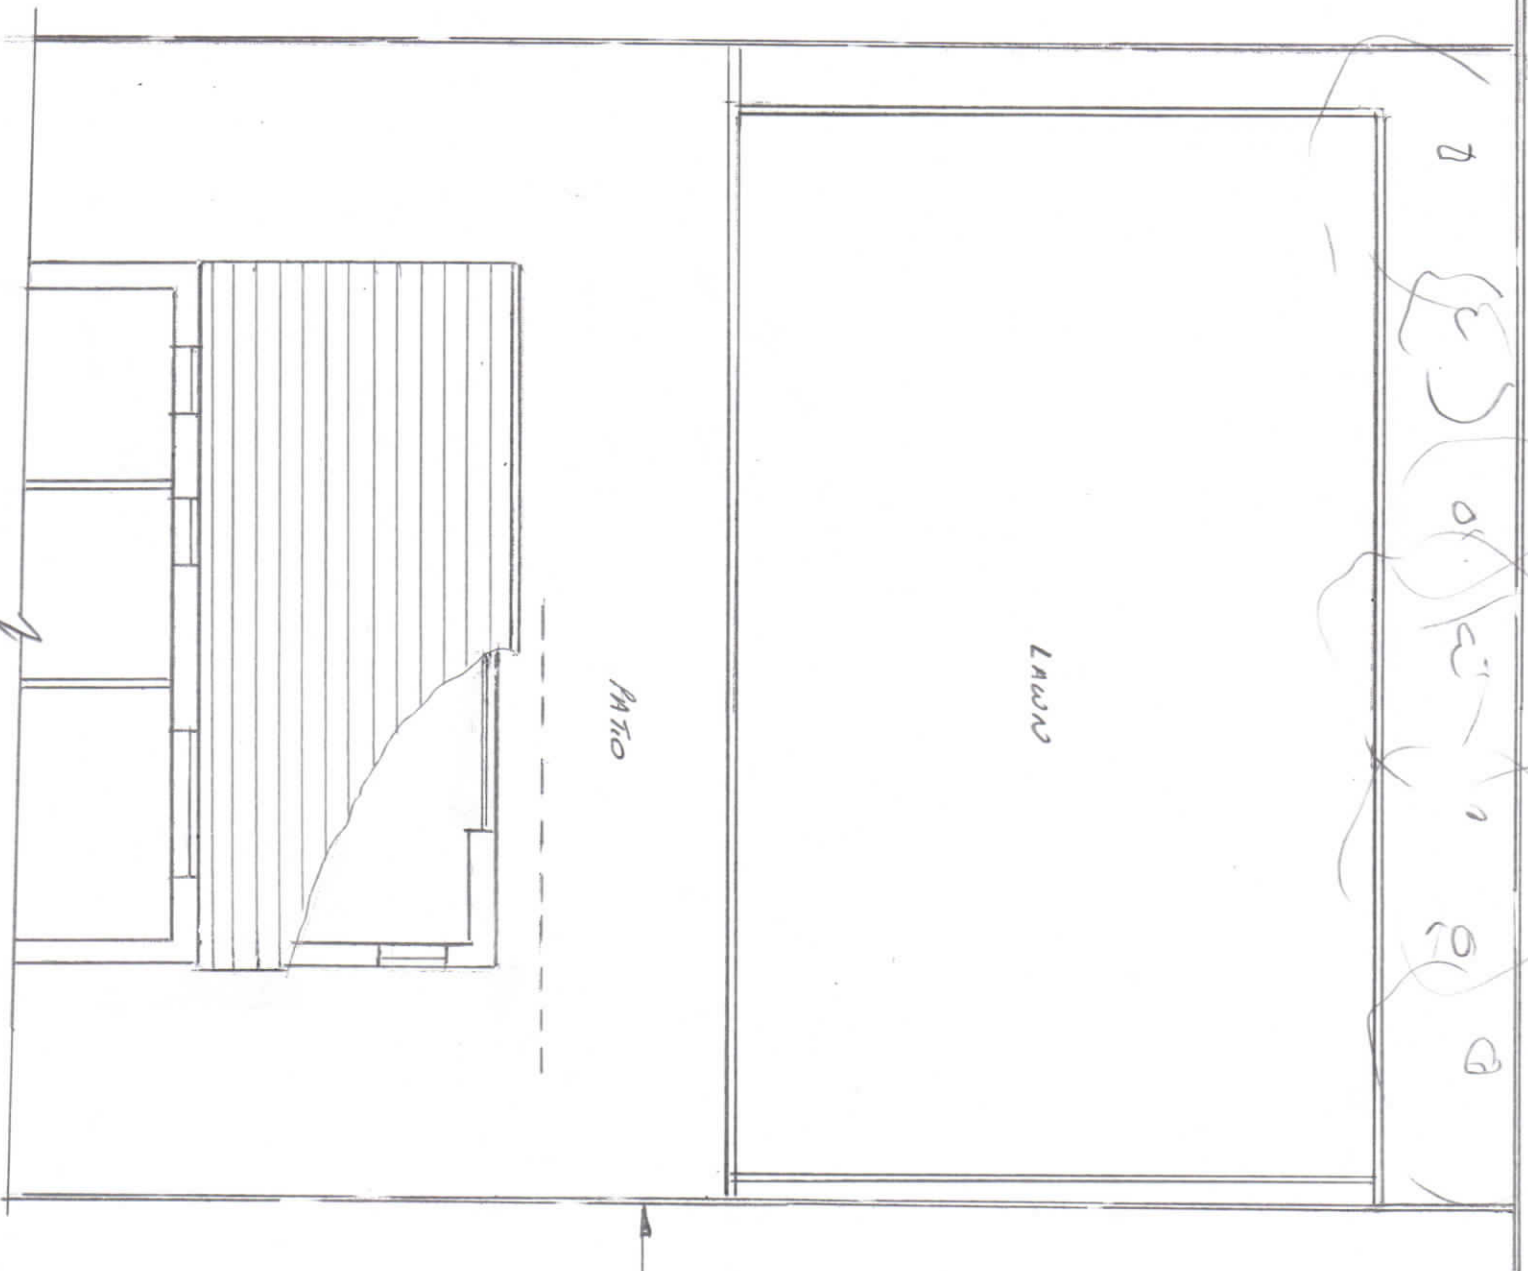


PATIO

LAWN



BOUNDARY TO SLO
BOLTON ROAD

EXISTING GROUND FLOOD PLAN

Thompson Designs	
Tel 0161 705 1458	Mob 07884 318634
Sheet 1	
Existing Plans and Elevations	
562 Bolton Road	
Bury BL8 2DU	
Scale 1:100 @ A3 Date July 2023	

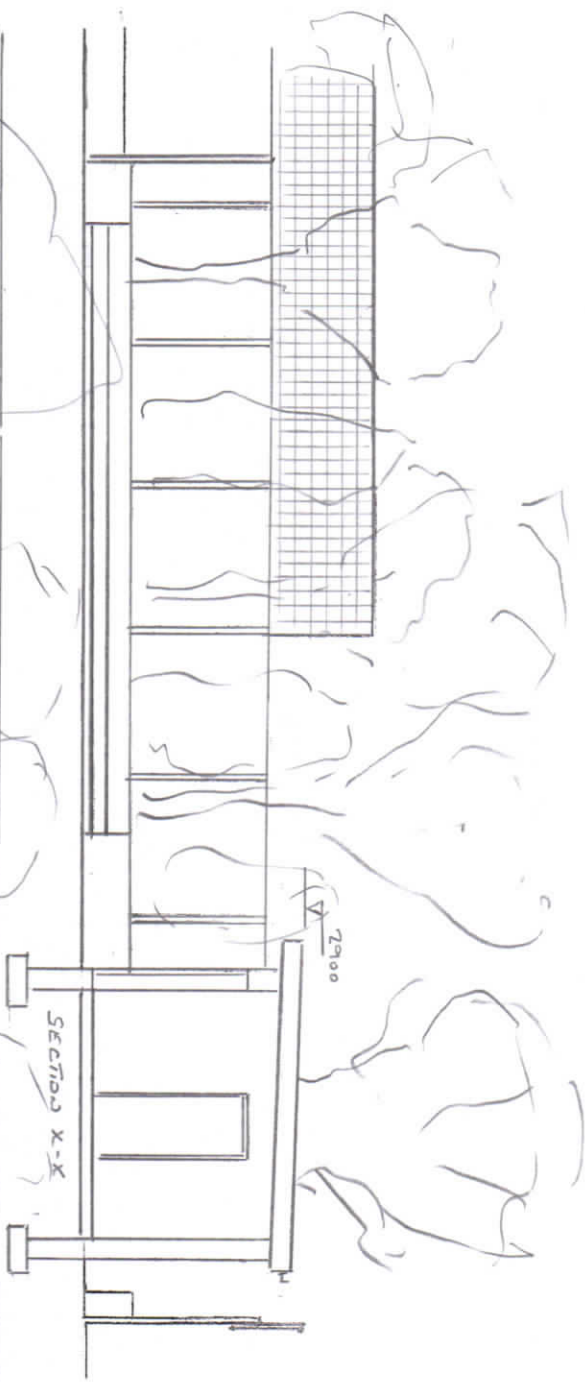


PROPOSED ELEVATIONS TOWARDS 560 BOUNDARY

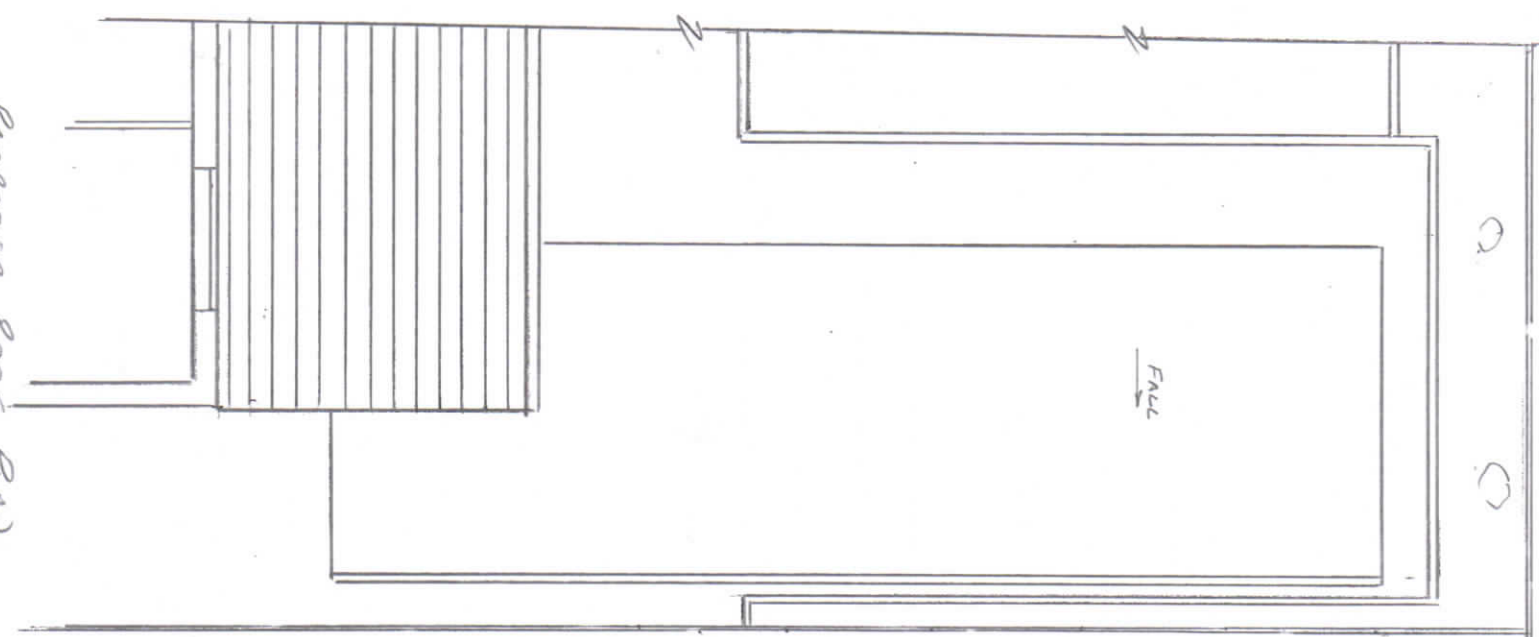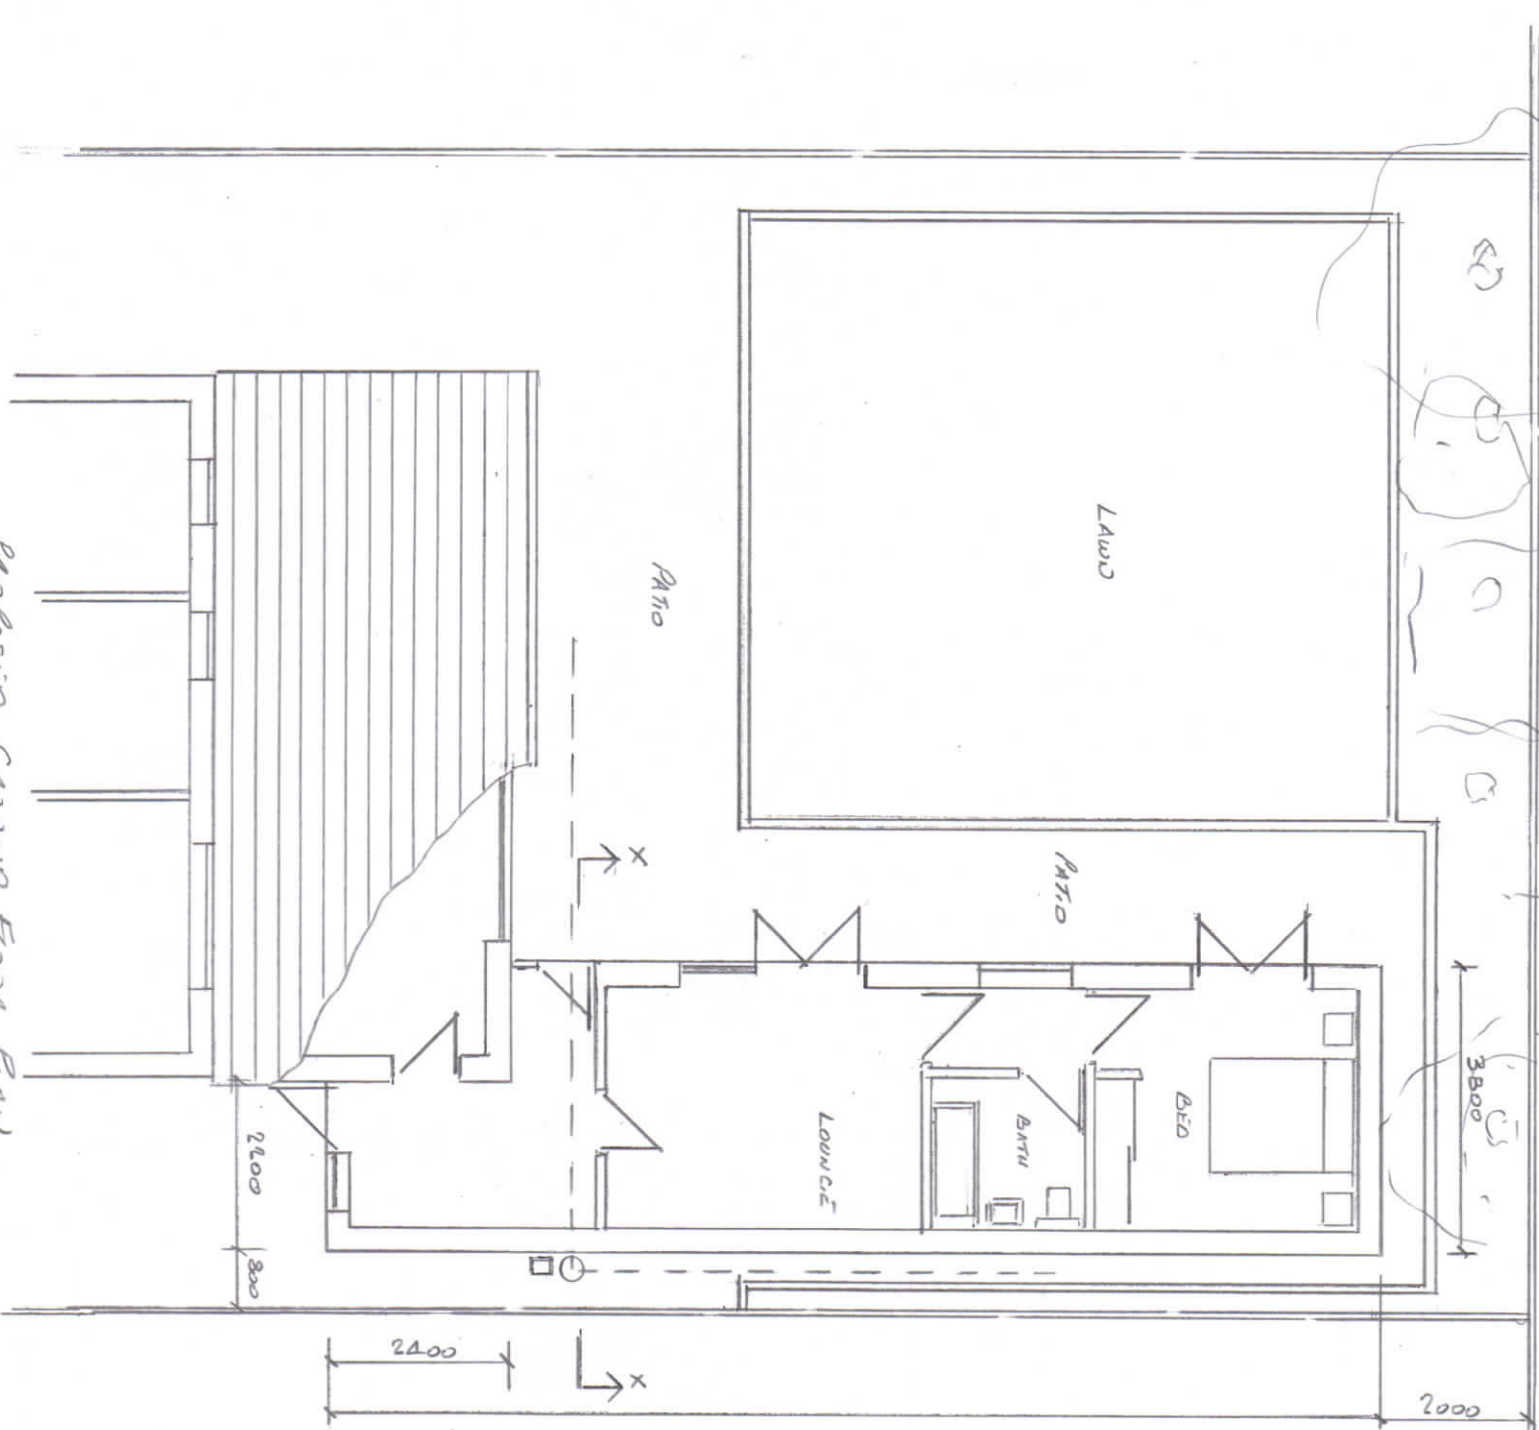

PROPOSED GROUND FLOOR PLAN

PROPOSED ROOF PLAN

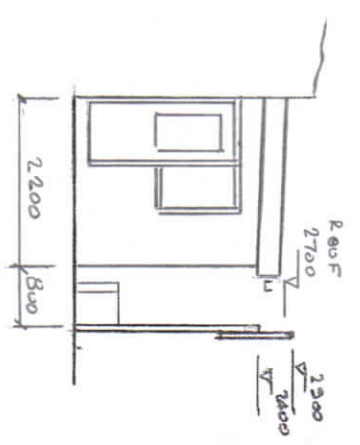

END ELEVATION