
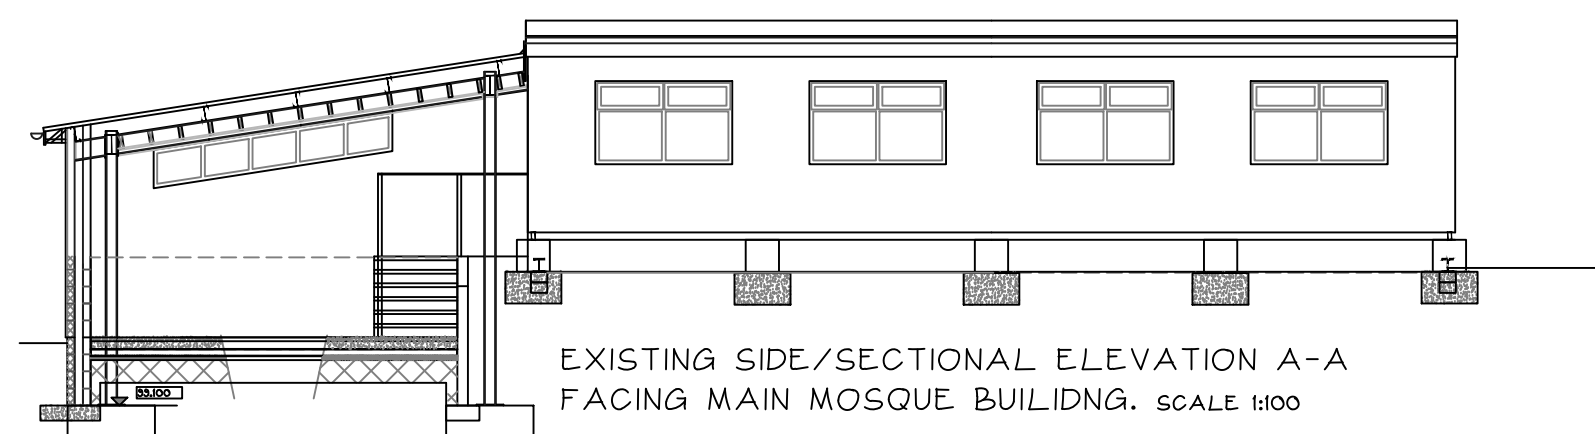
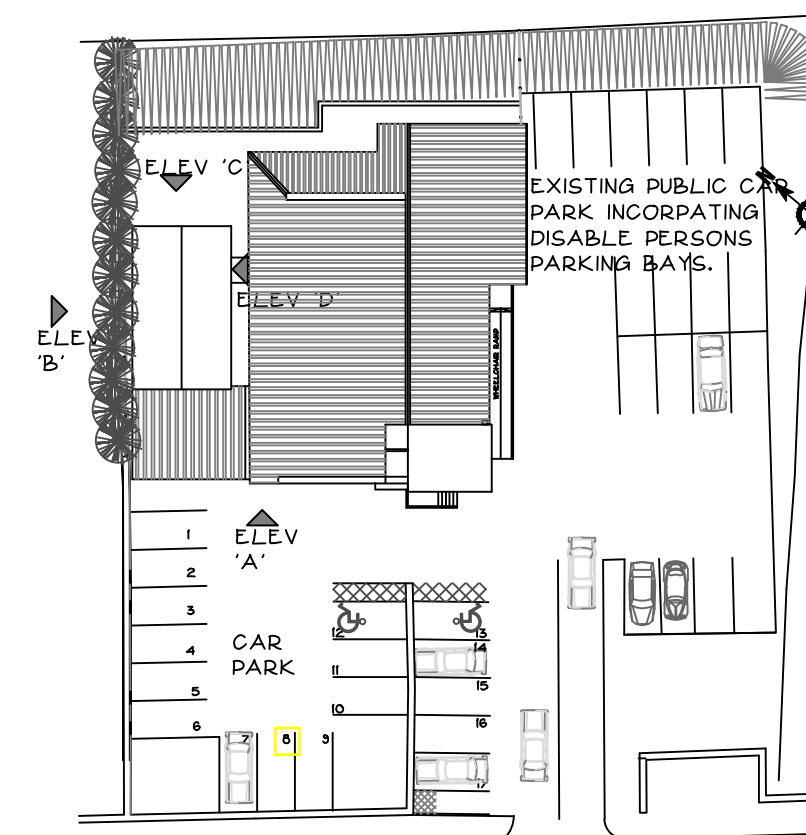
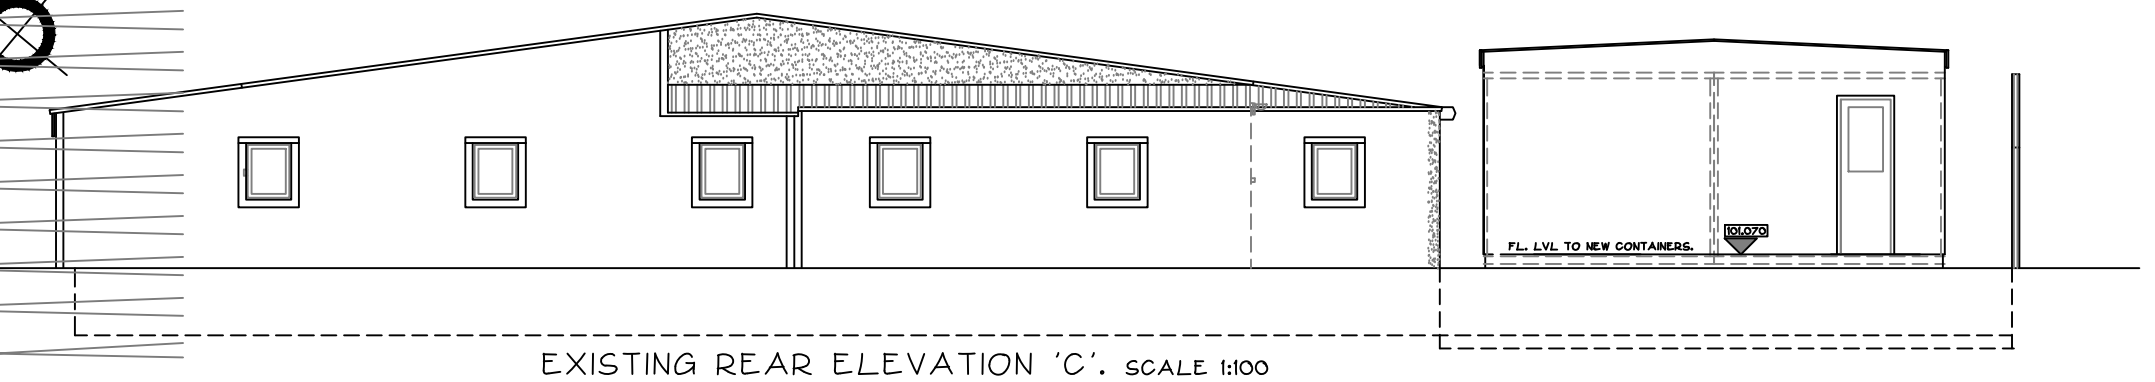
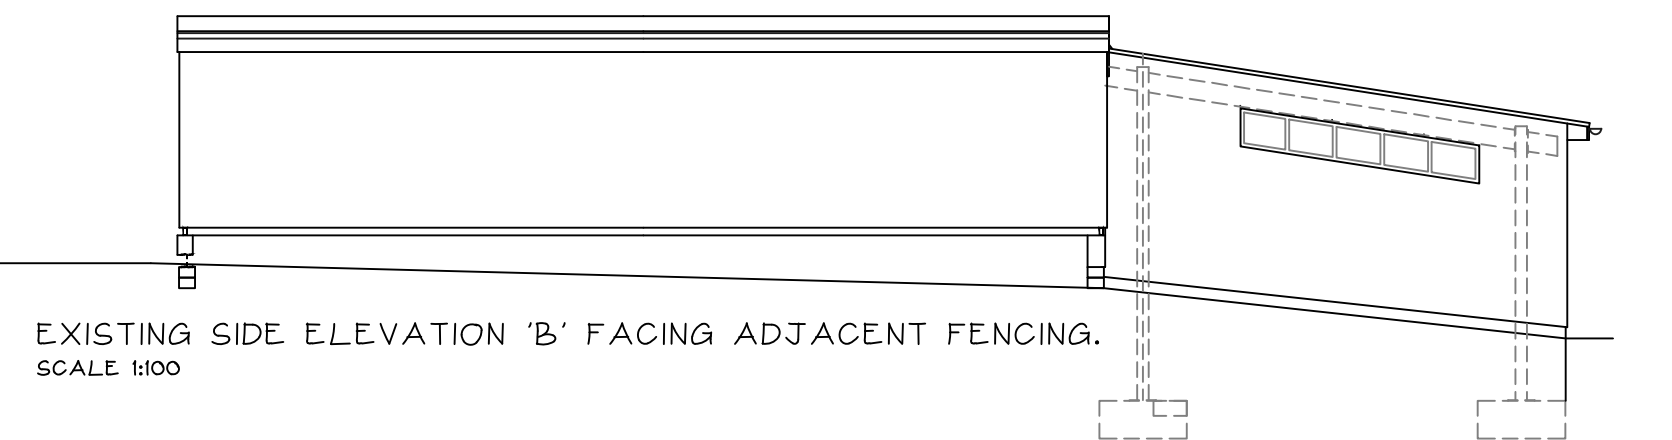
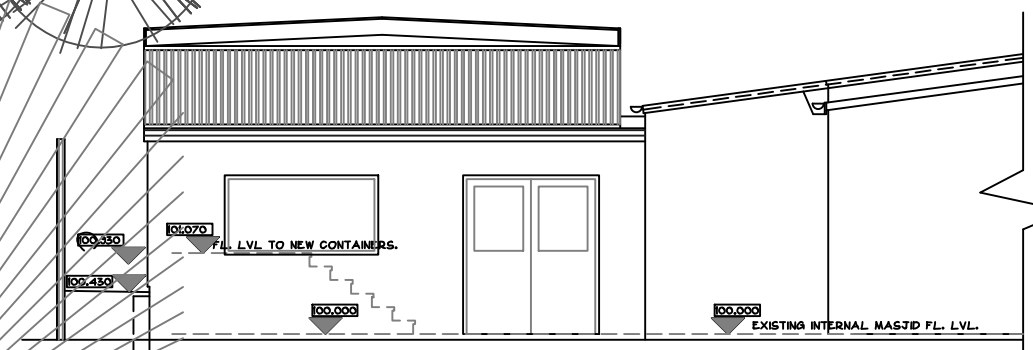


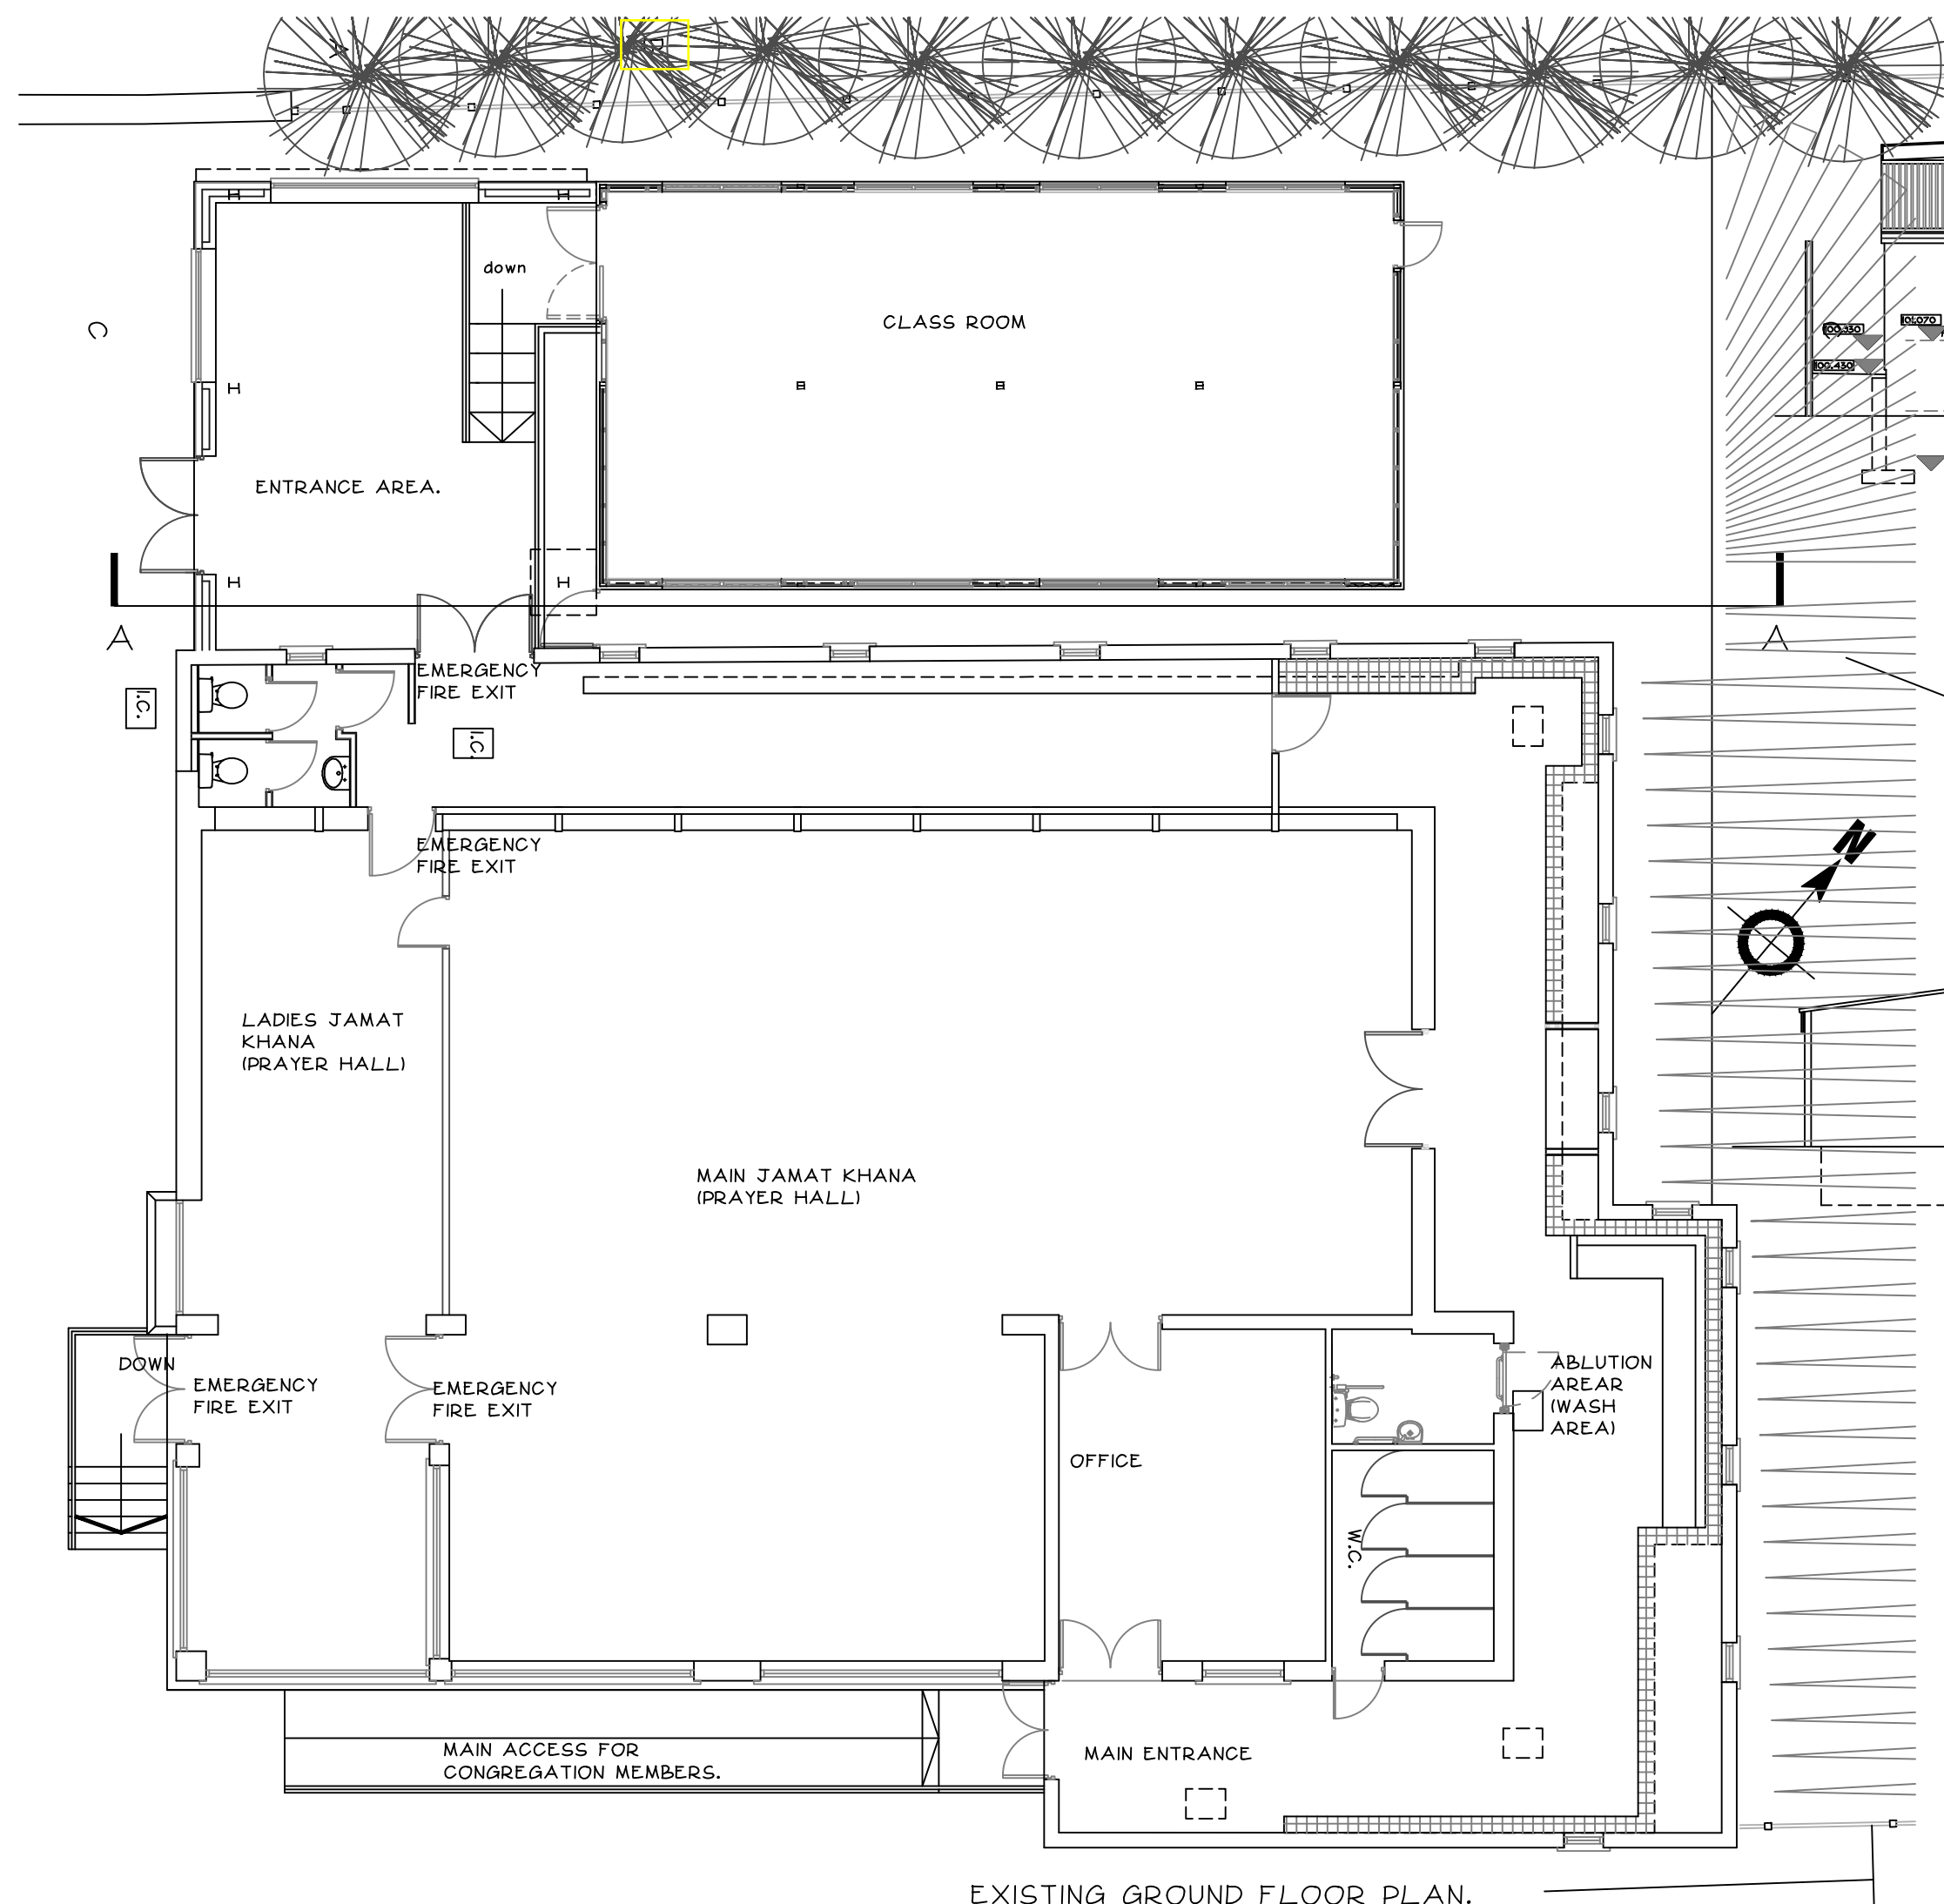

No reliance should be placed upon dimensions which are scaled off this drawing : please see annotations.

[illegible][illegible]

EXISTING GROUND FLOOR PLAN,
EXISTING ELEVATIONS & EXISTING
SITE PLAN.

YOUNUS KHAN
ARCHITECTURAL CONSULTANT

YOUNUS KHAN B.A (HONS) ARCH. DIP. ARCH. DESIGN CONSULTANT
TEL + FAX BLACKBURN 01254 691988. MOBILE 07930 344601

date DEC 2021	drawn by	checked	rev
scale 1:100 , 1:200	project no. 3547	drawing no. 01	