




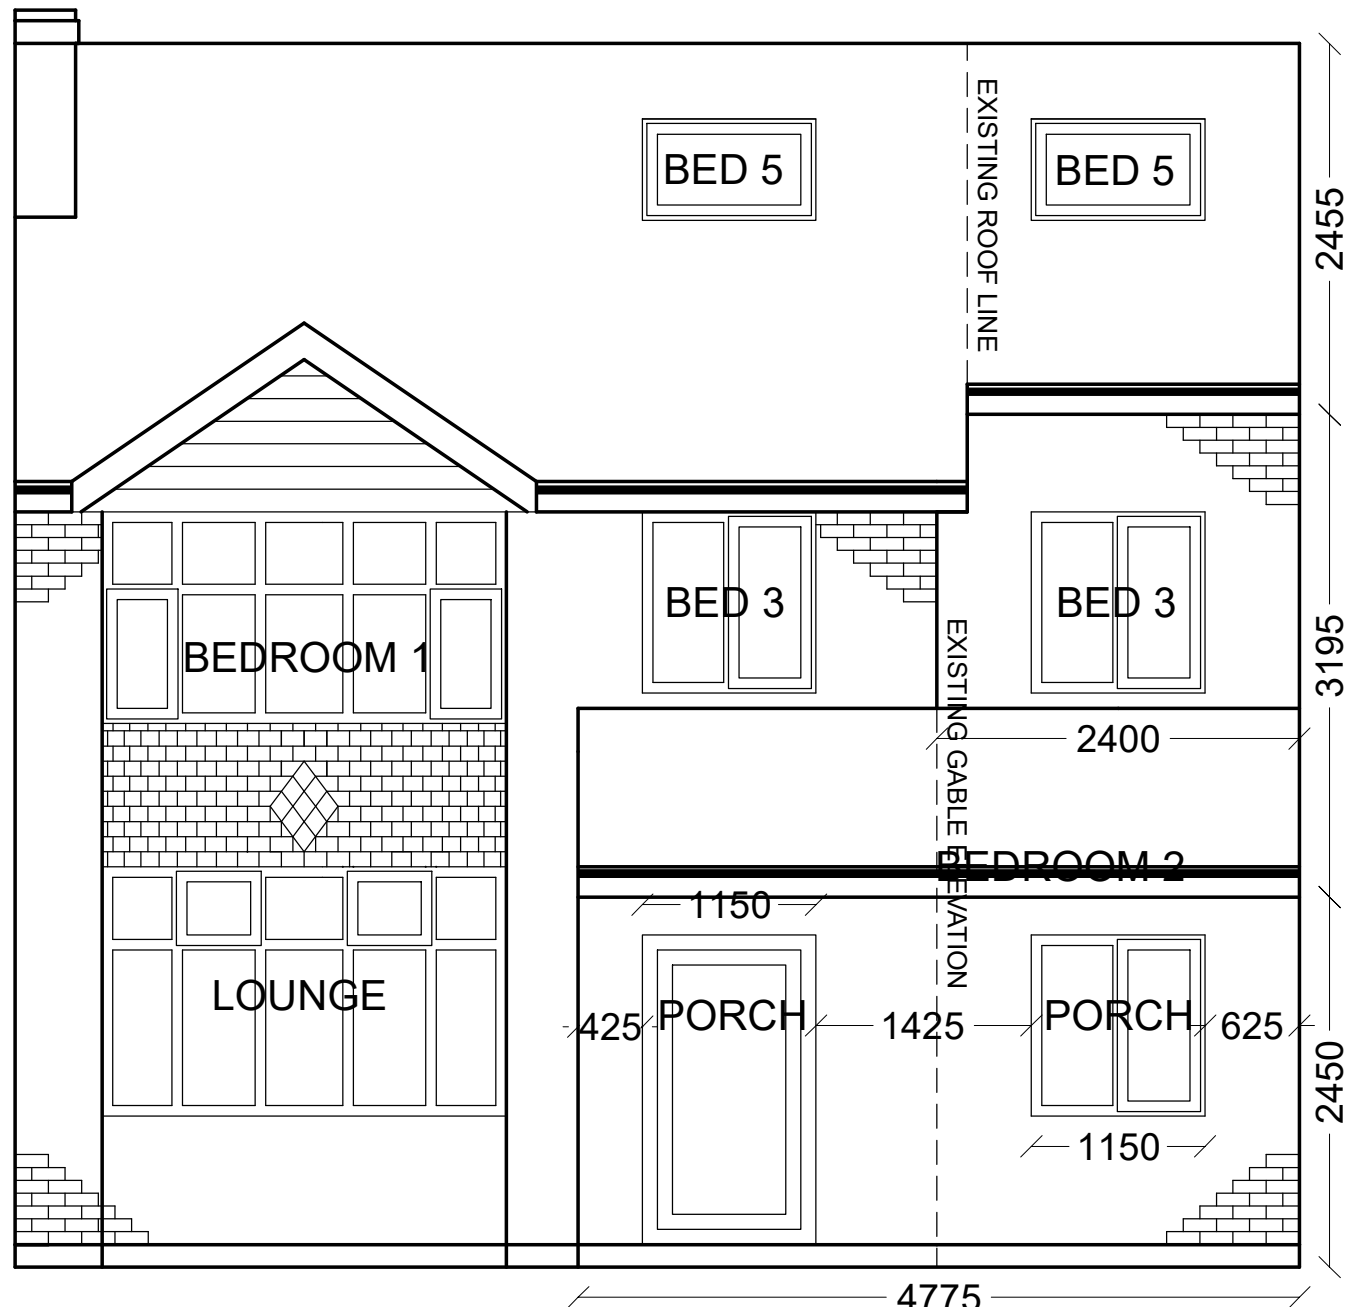


PROPOSED FRONT ELEVATION 1:50

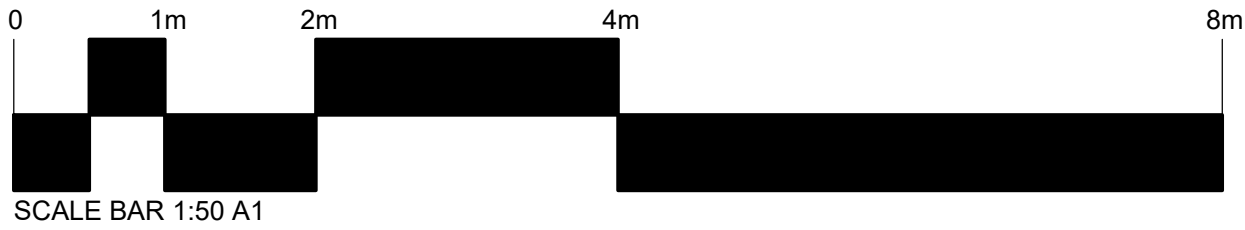


PROPOSED GABLE NO.6 ELEVATION 1:50

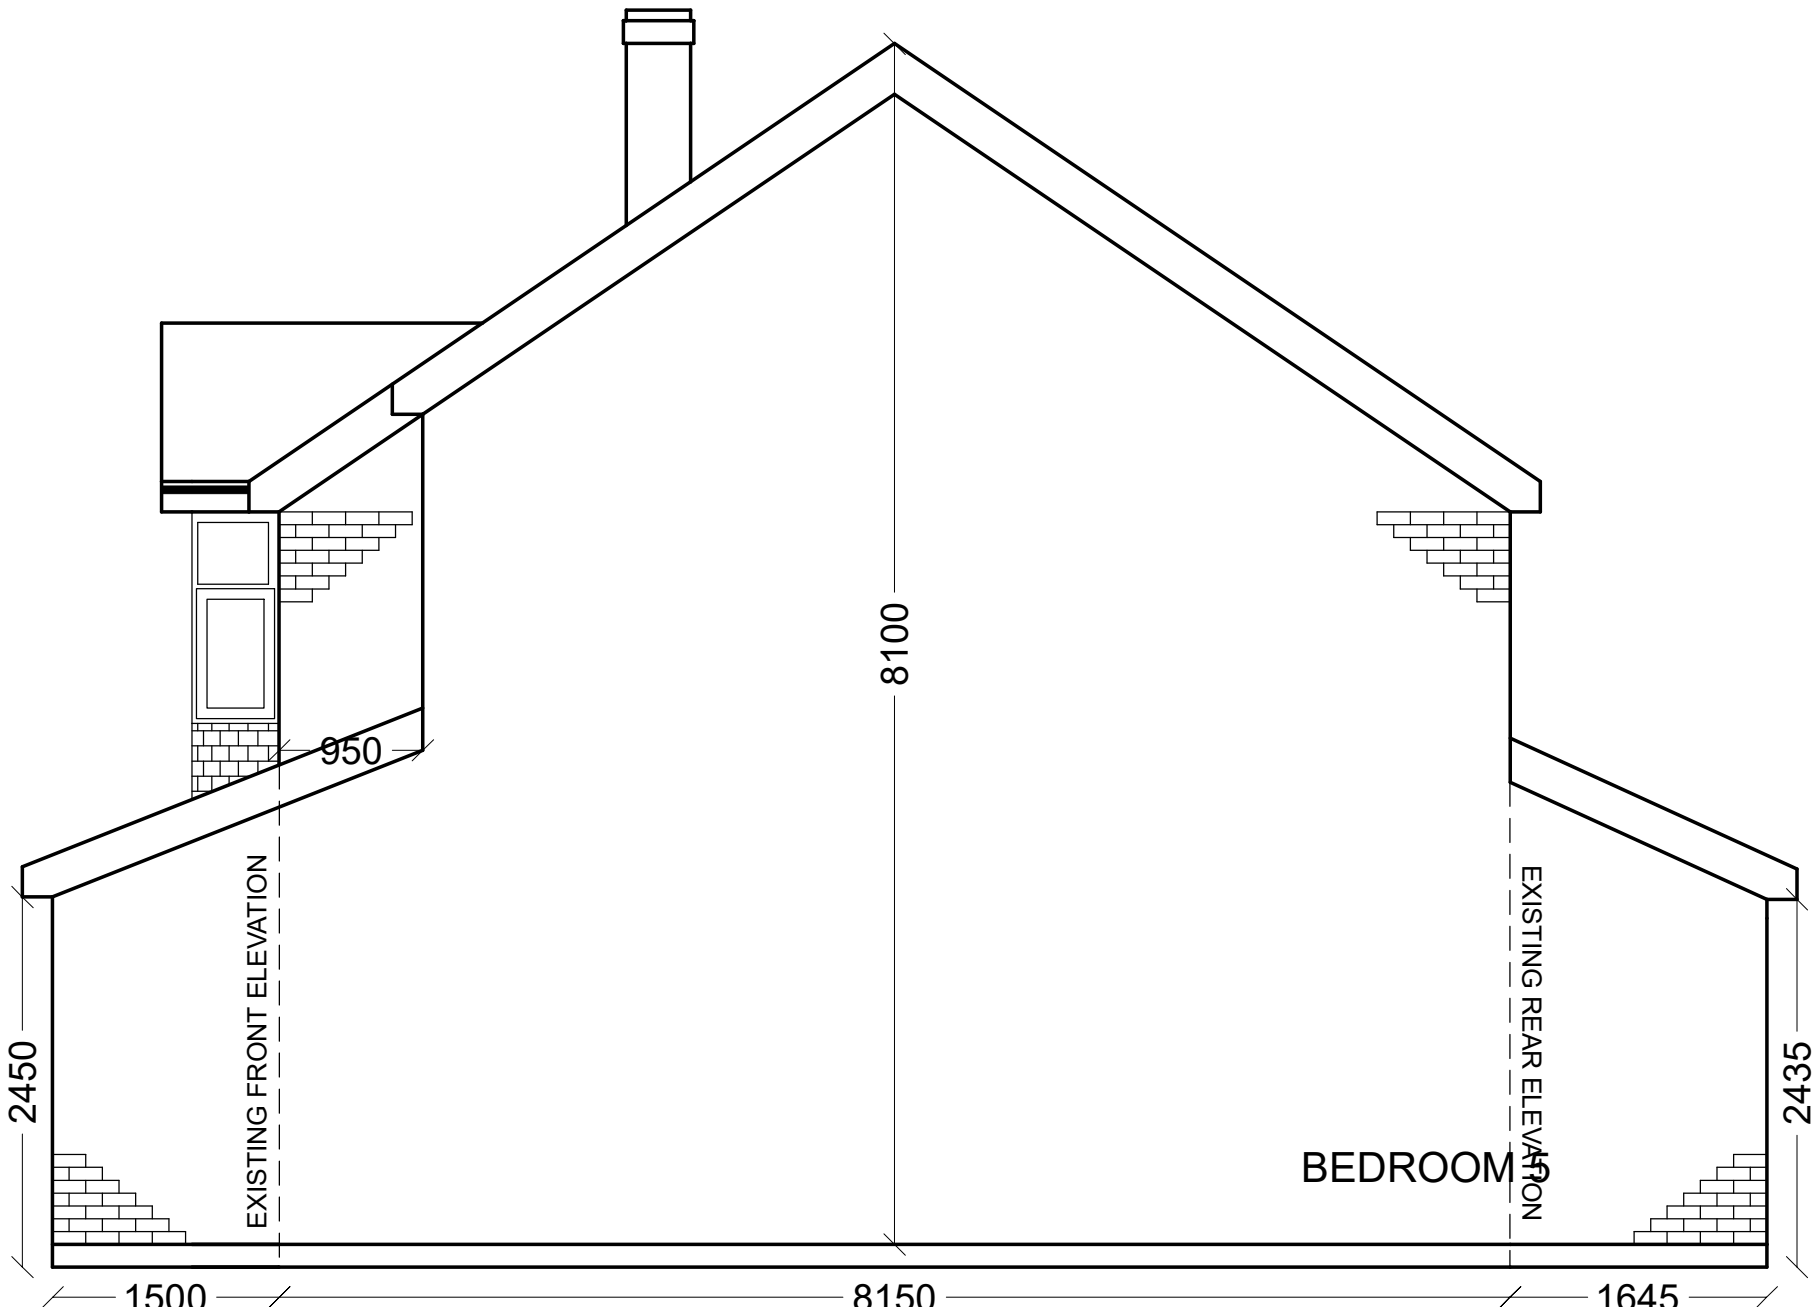


PROPOSED REAR ELEVATION 1:50

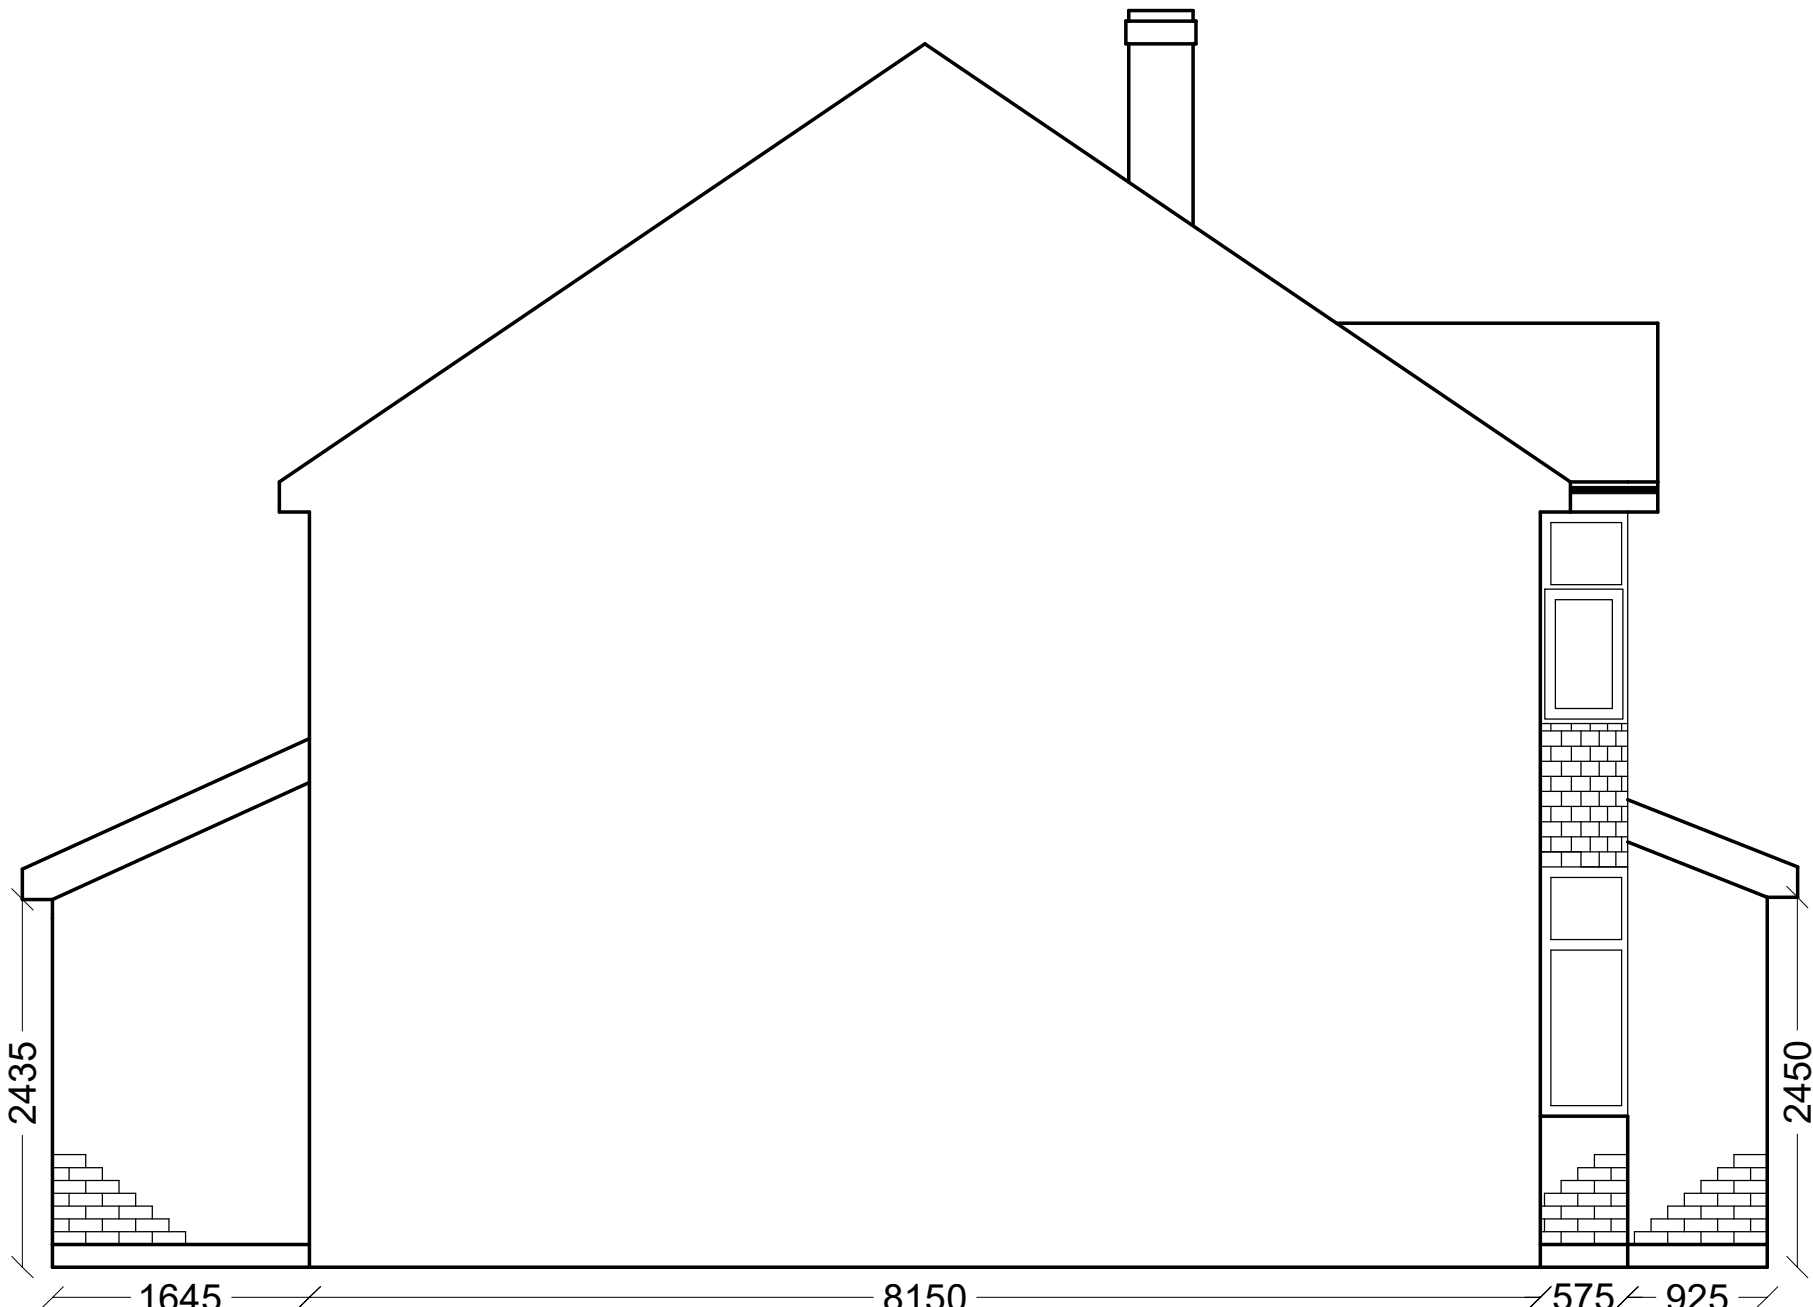


PROPOSED NEIGHBOURS NO 10. ELEVATION 1:50

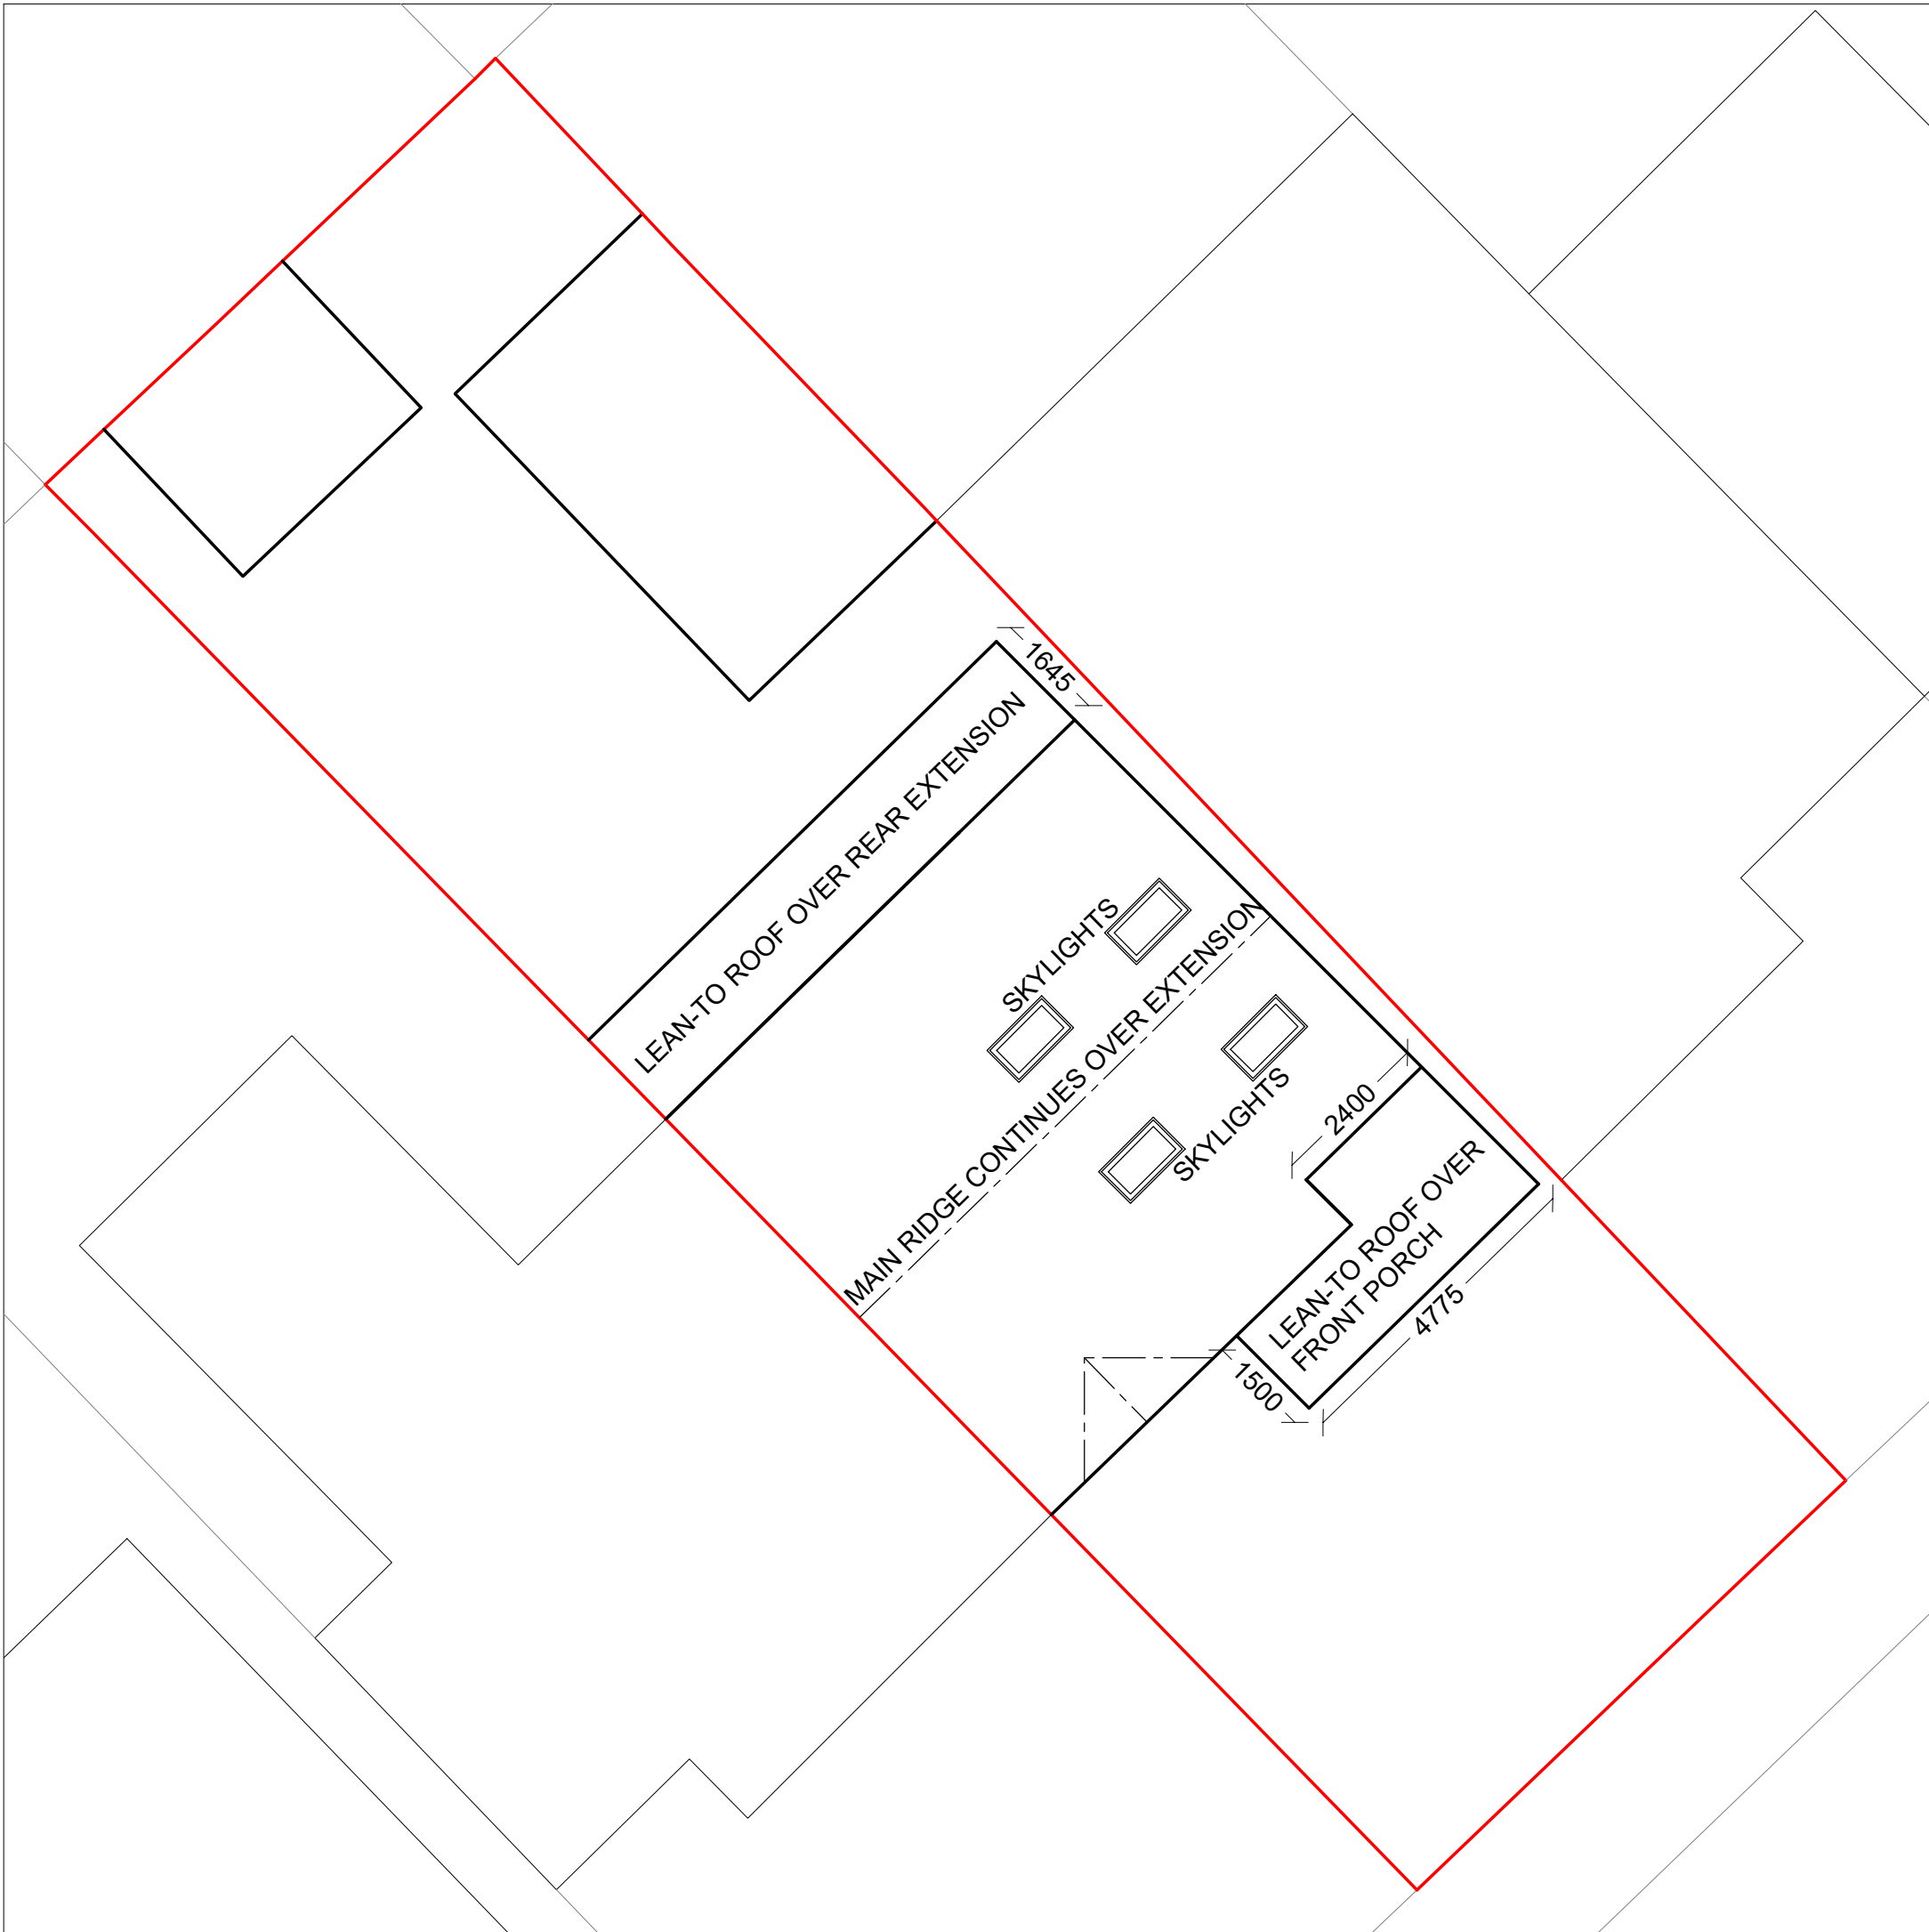

SITE PLAN 1:100

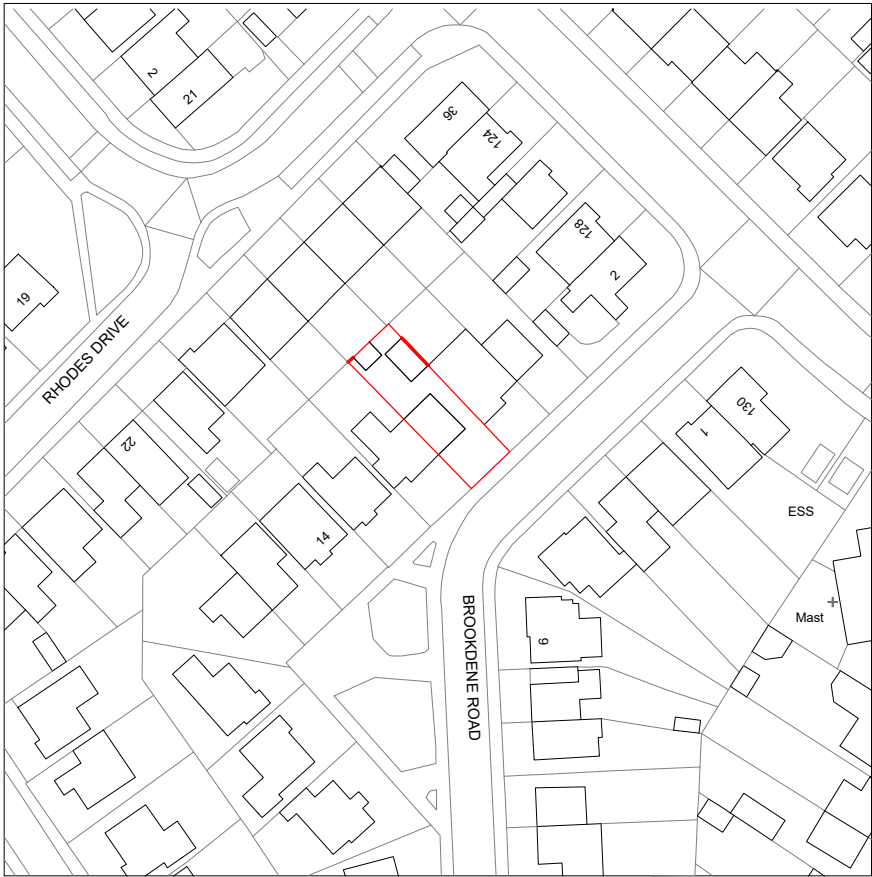

LOCATION PLAN 1:1250

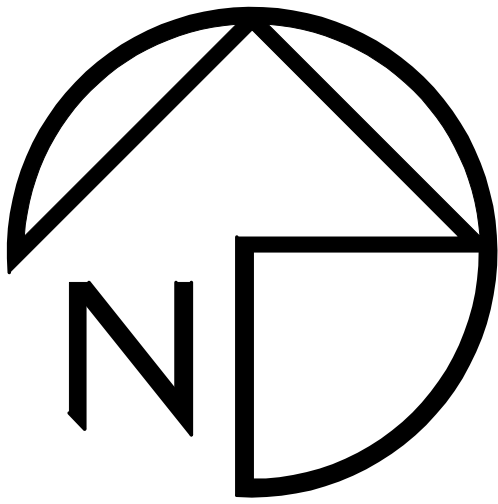

NOTES

THIS IS AN OFFICIAL DOCUMENT OF GLYNN PROPERTY CONSULTANTS LTD AND SHOULD BE NOT COPIED OR MODIFIED WITHOUT CONSENT

ALL DIMENSIONS ARE IN MILLIMETRES UNLESS SPECIFIED

GLYNN PROPERTY CONSULTANTS WILL NOT BE LIABLE FOR THE IDENTIFICATION OR DISCOVERY OF ANY MATERIALS CONTAINING ASBESTOS

GLYNN PROPERTY CONSULTANTS SHOULD BE NOTIFIED OF ANY MAJOR DISCREPANCIES BEFORE WORKS COMMENCE

ALTERNATIVE CONSTRUCTION METHODS NEED TO BE APPROVED BY GLYNN PROPERTY CONSULTANTS PRIOR TO CONSTRUCTION

PROJECT

NEW TWO STOREY SIDE EXTENSION WITH SINGLE STOREY REAR AND FRONT EXTENSION

CLIENT

MR MATTHEW FOULKES

LOCATION

8 BROOKDENE ROAD, UNSWORTH, BURY, GREATER MANCHESTER BL9 8ND



DRAWN BY

D.GLYNN - GLYNN PROPERTY CONSULTANTS LTD
DAN@GLYNNPROPERTYCONSULTANTS.CO.UK

DRAWING

PROPOSED ELEVATIONS, SITE AND LOCATION PLAN

SCALE 1:50 @ A1 REV 01 DATE 16.07.2026