



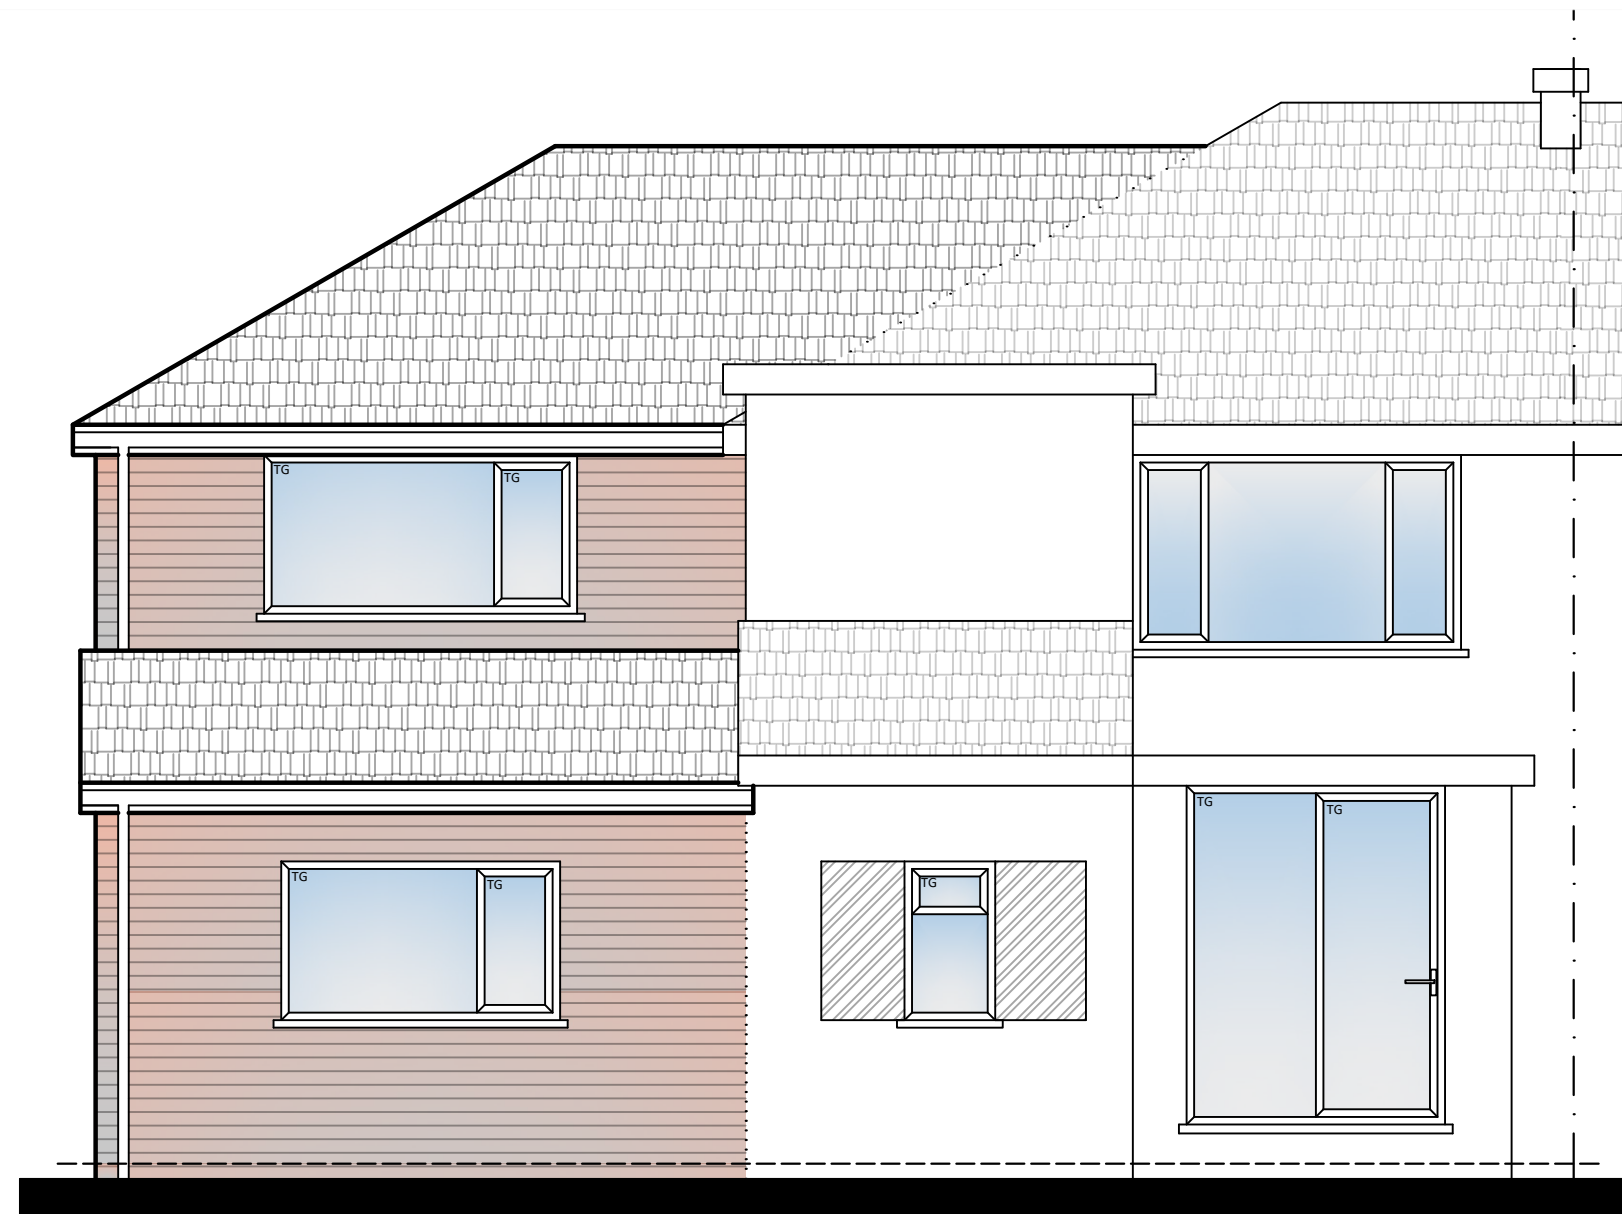

PROPOSED FRONT ELEVATION




PROPOSED REAR ELEVATION

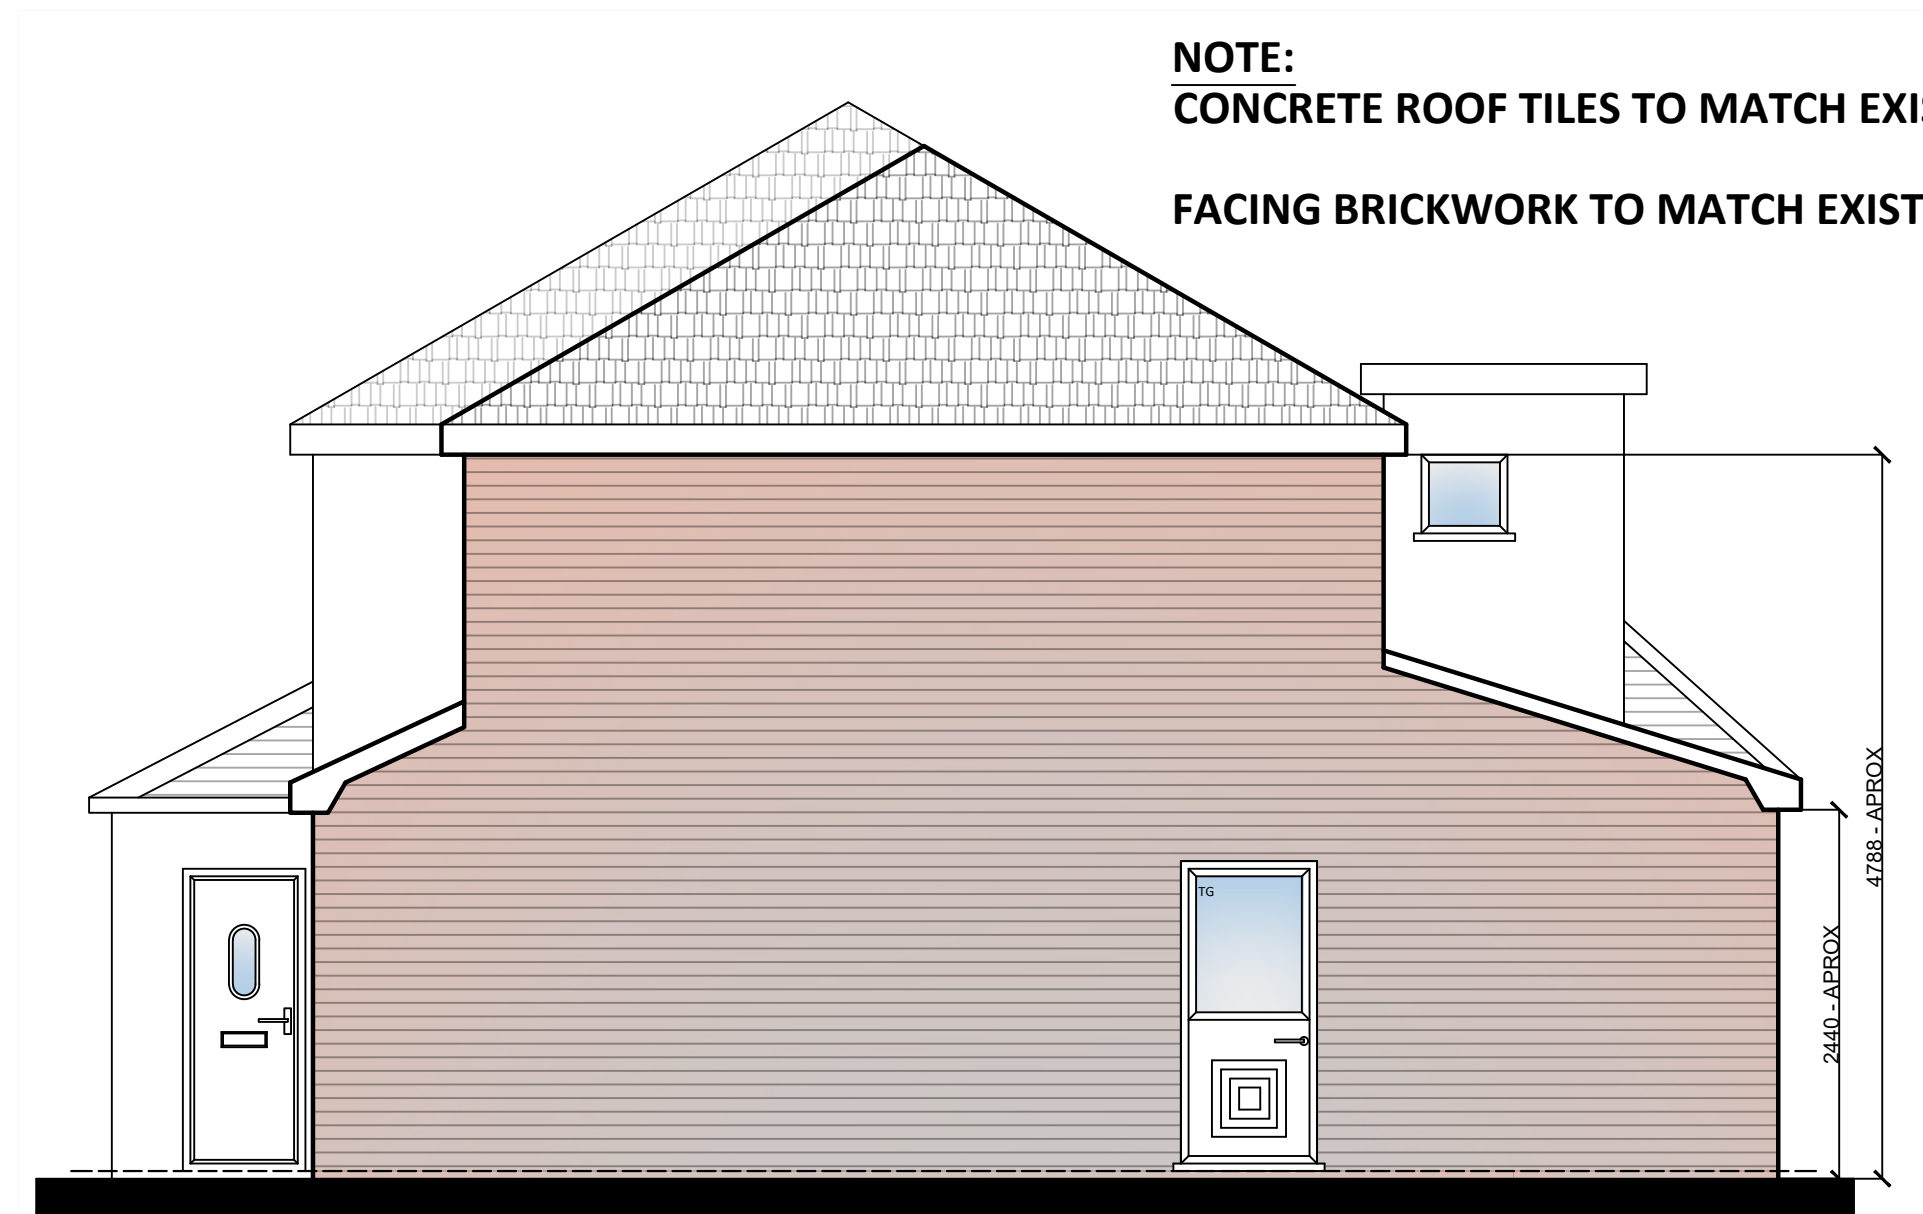


PROPOSED SIDE ELEVATION

NOTE:
CONCRETE ROOF TILES TO MATCH EXISTING
FACING BRICKWORK TO MATCH EXISTING.


PROPOSED GROUND FLOOR LAYOUT

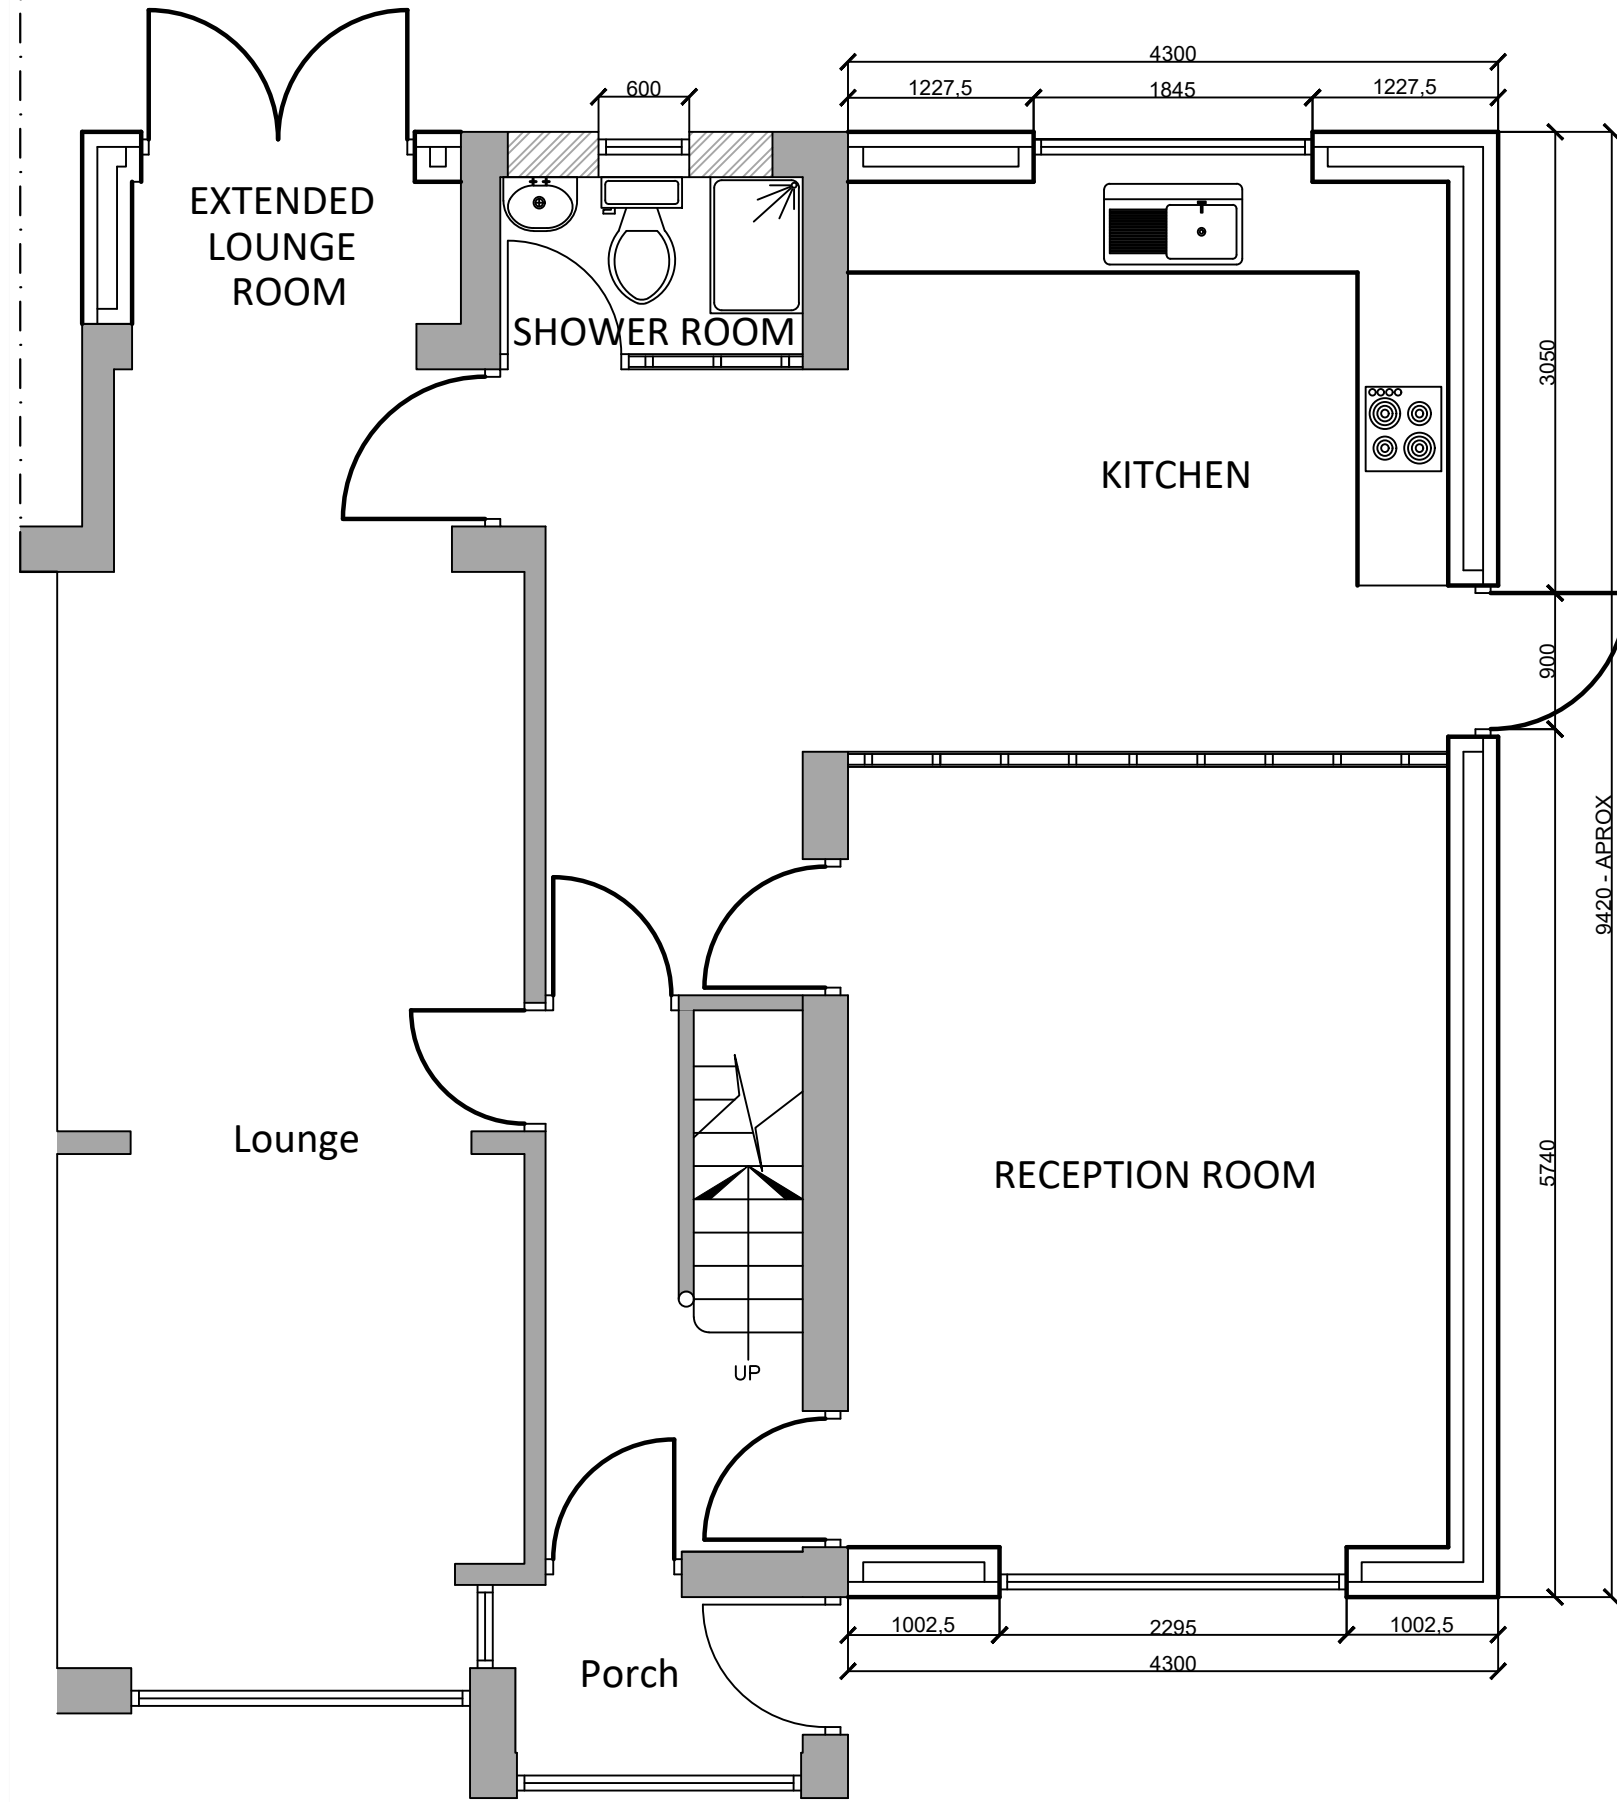



PROPOSED FIRST FLOOR LAYOUT

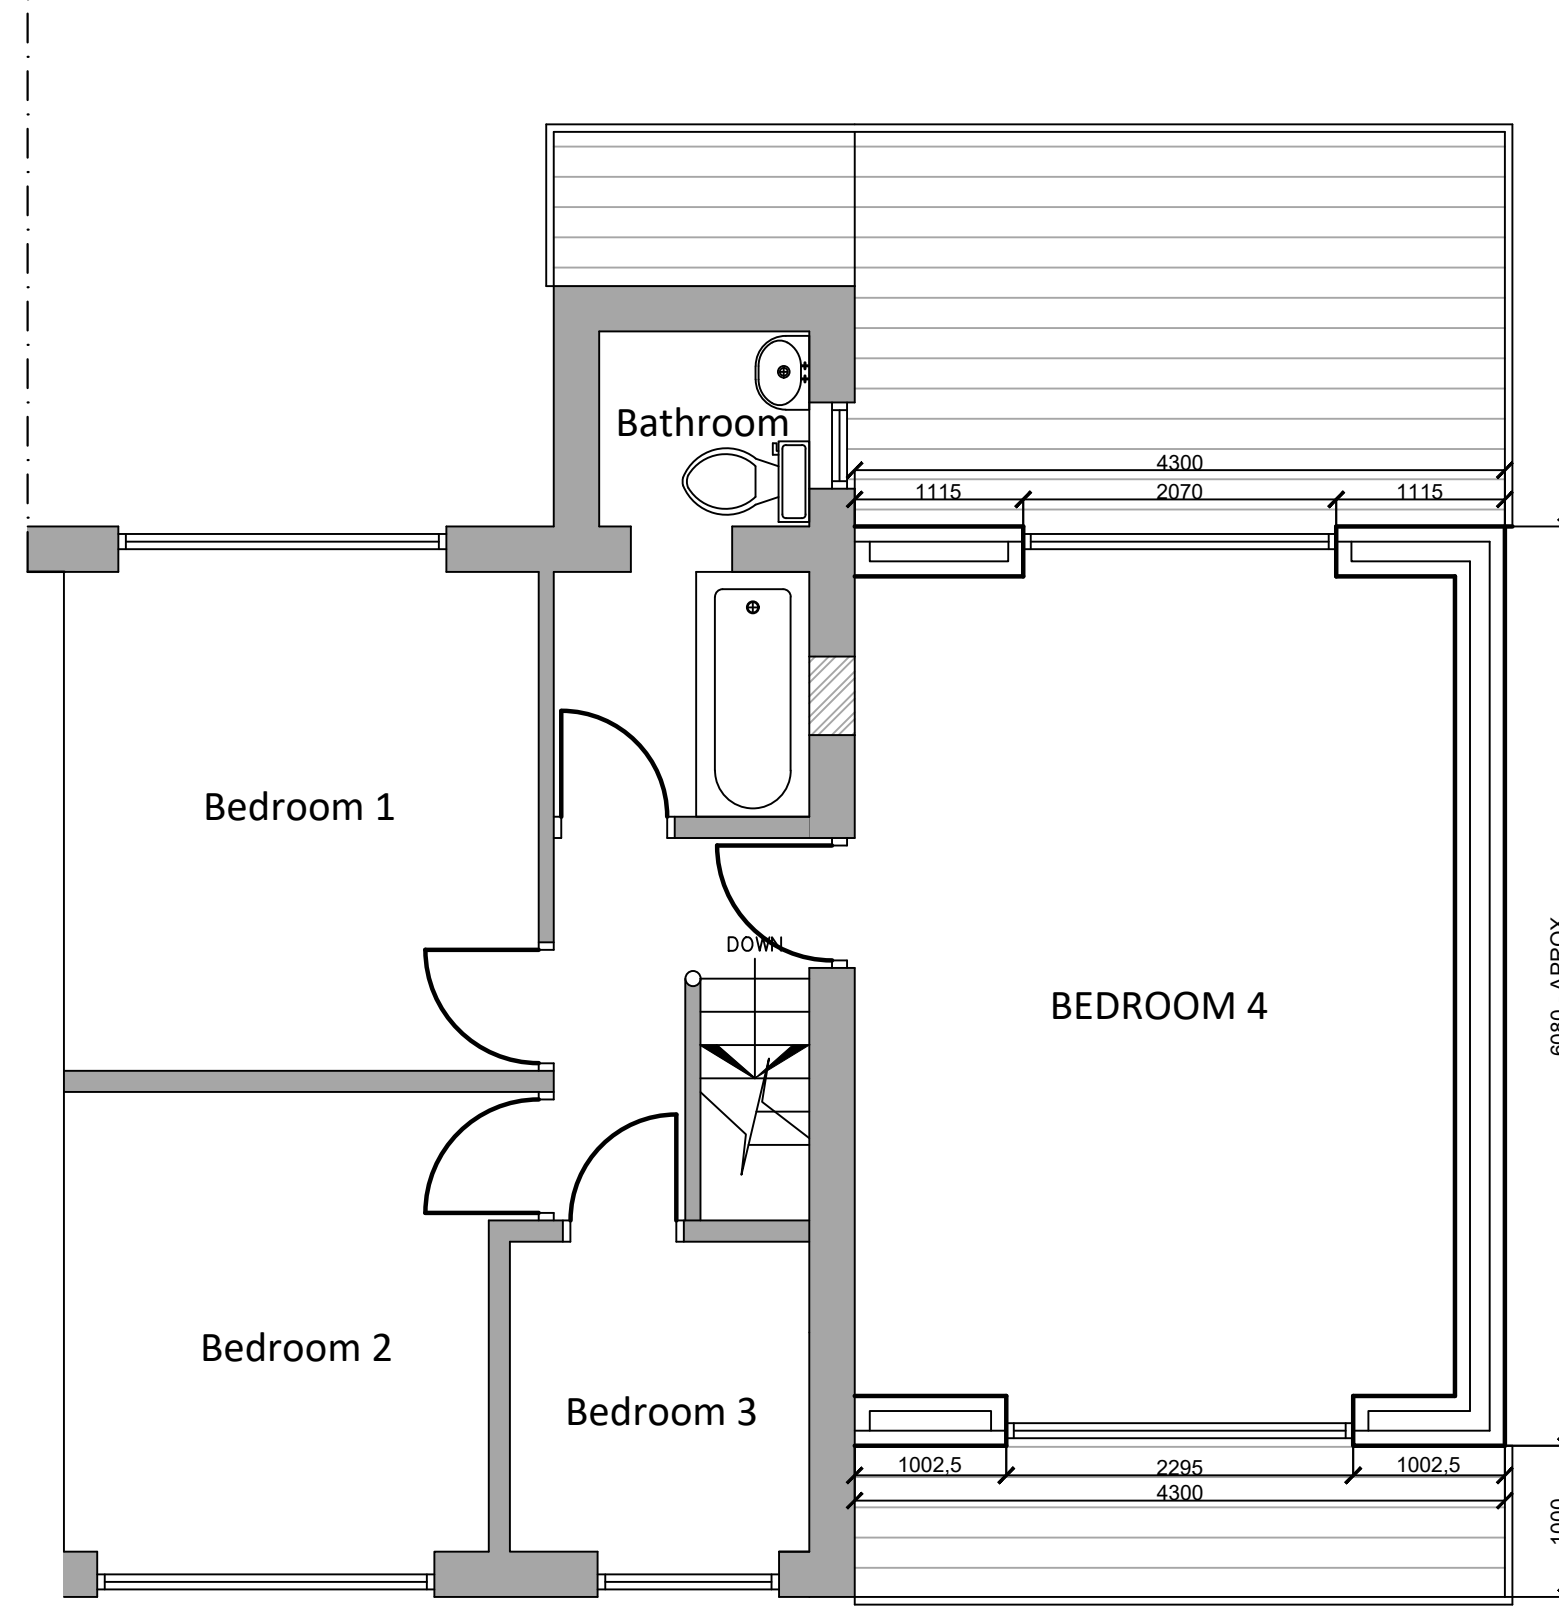


EXISTING GROUND FLOOR LAYOUT

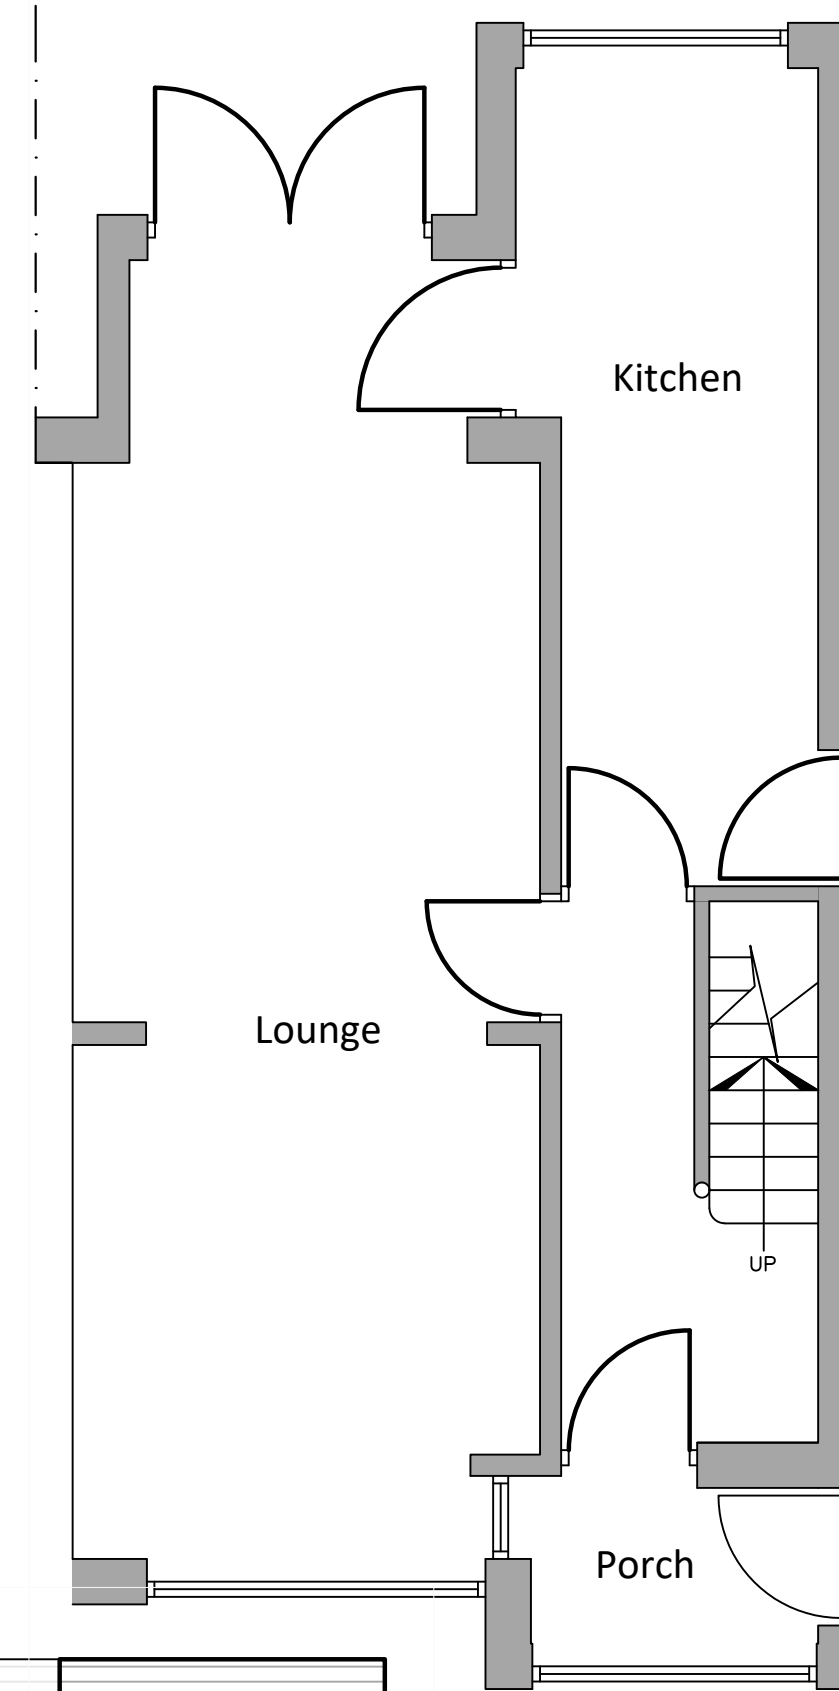


EXISTING FIRST FLOOR LAYOUT

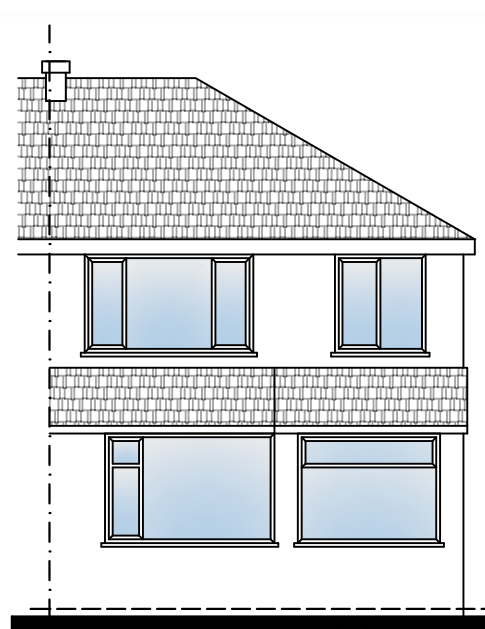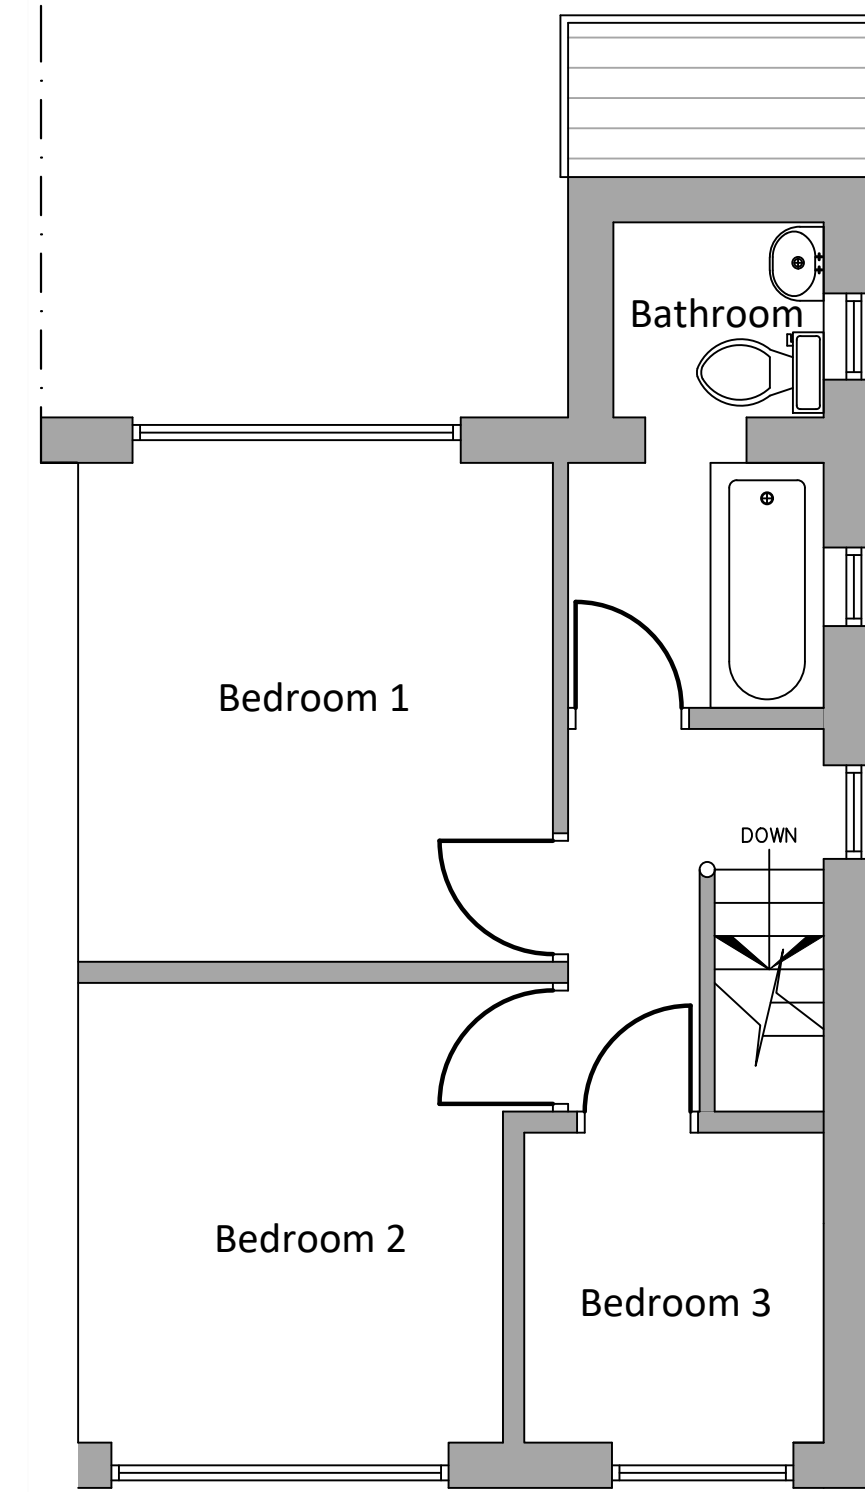



EXISTING FRONT ELEVATION

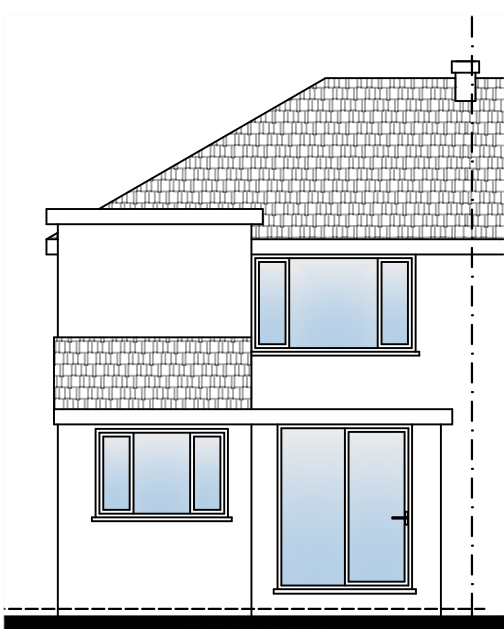

EXISTING REAR ELEVATION

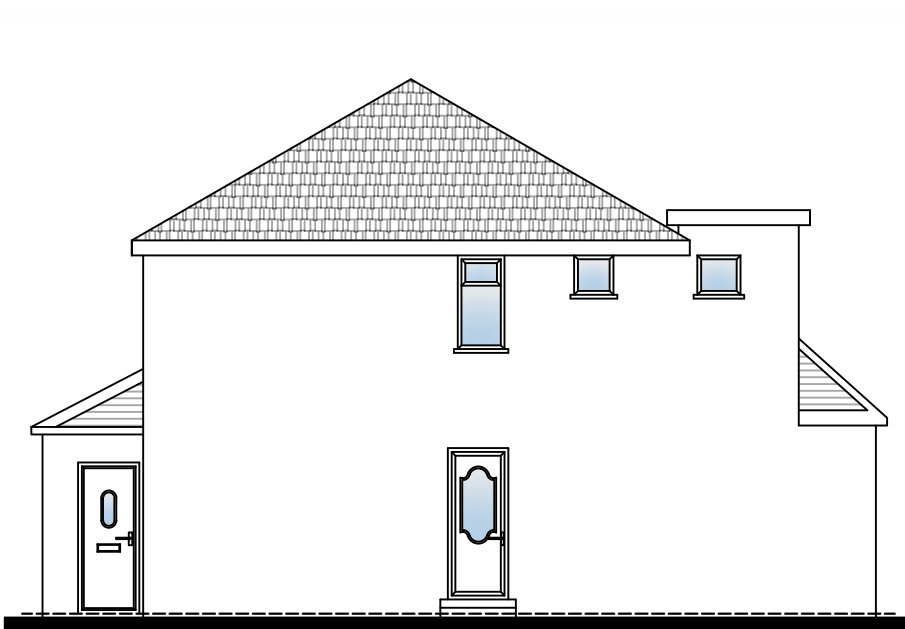

EXISTING SIDE ELEVATION

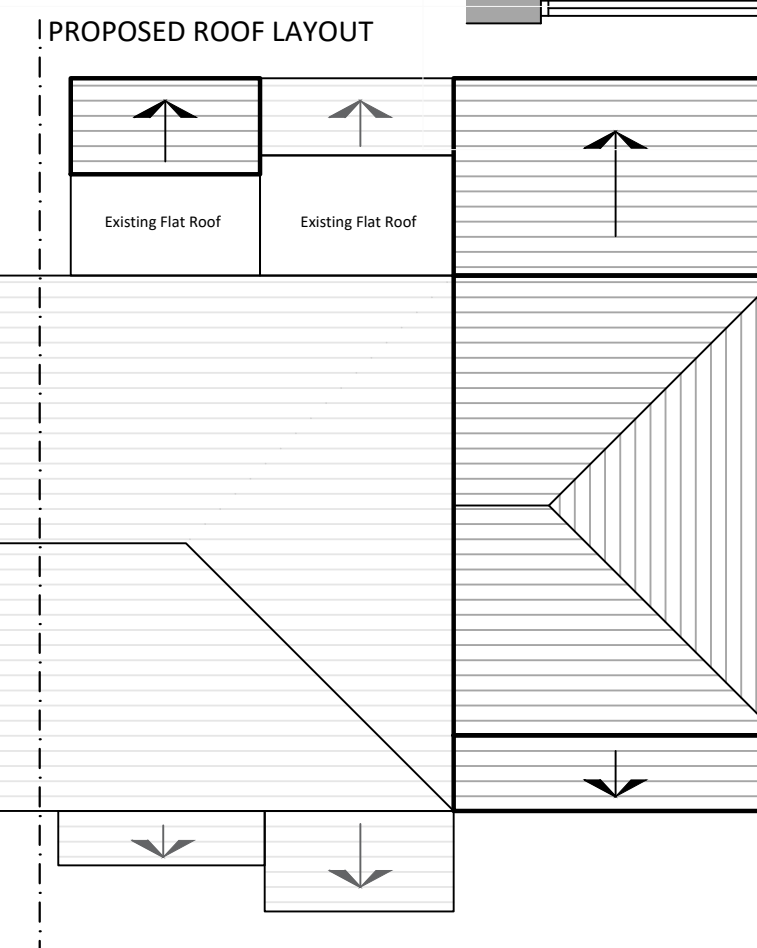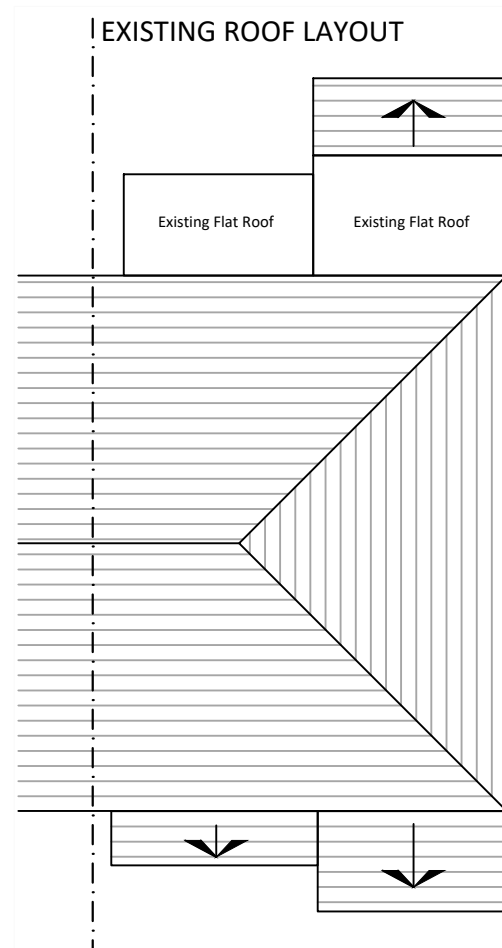

NOTES

CLIENT:
MR SAJJAD AHMED

PROJECT:
DOUBLE STOREY TO SIDE WITH 4.3 WIDE
EXTENTION, 1ST FLOOR SET BACK WITH EXTENDED
RECEPTION ROOM AT BACK IN LINE WITH EXISTING
KITCHEN & A ADDED SMALL SHOWER ROOM.

LOCATION:
106 REDVALES ROAD,
BURY, BL9 9PT

DATE/ SCALE:
JANUARY 2024 SCALE: 1:50 & 1:100

COPYRIGHT:
NASHRA KHAN
Architectural Consultant
MAJID HOUSE: 109 WHALLEY RANGE
BLACKBURN, LANCASHIRE, BB1 6EE
t: 01254 54464 m: 07798 686430
e: khalid@kassoc.co.uk
w: khalidkhanassociates.co.uk

REVISION:

DWG NO:
028 / 01 / 24 / 106 @ A1

