

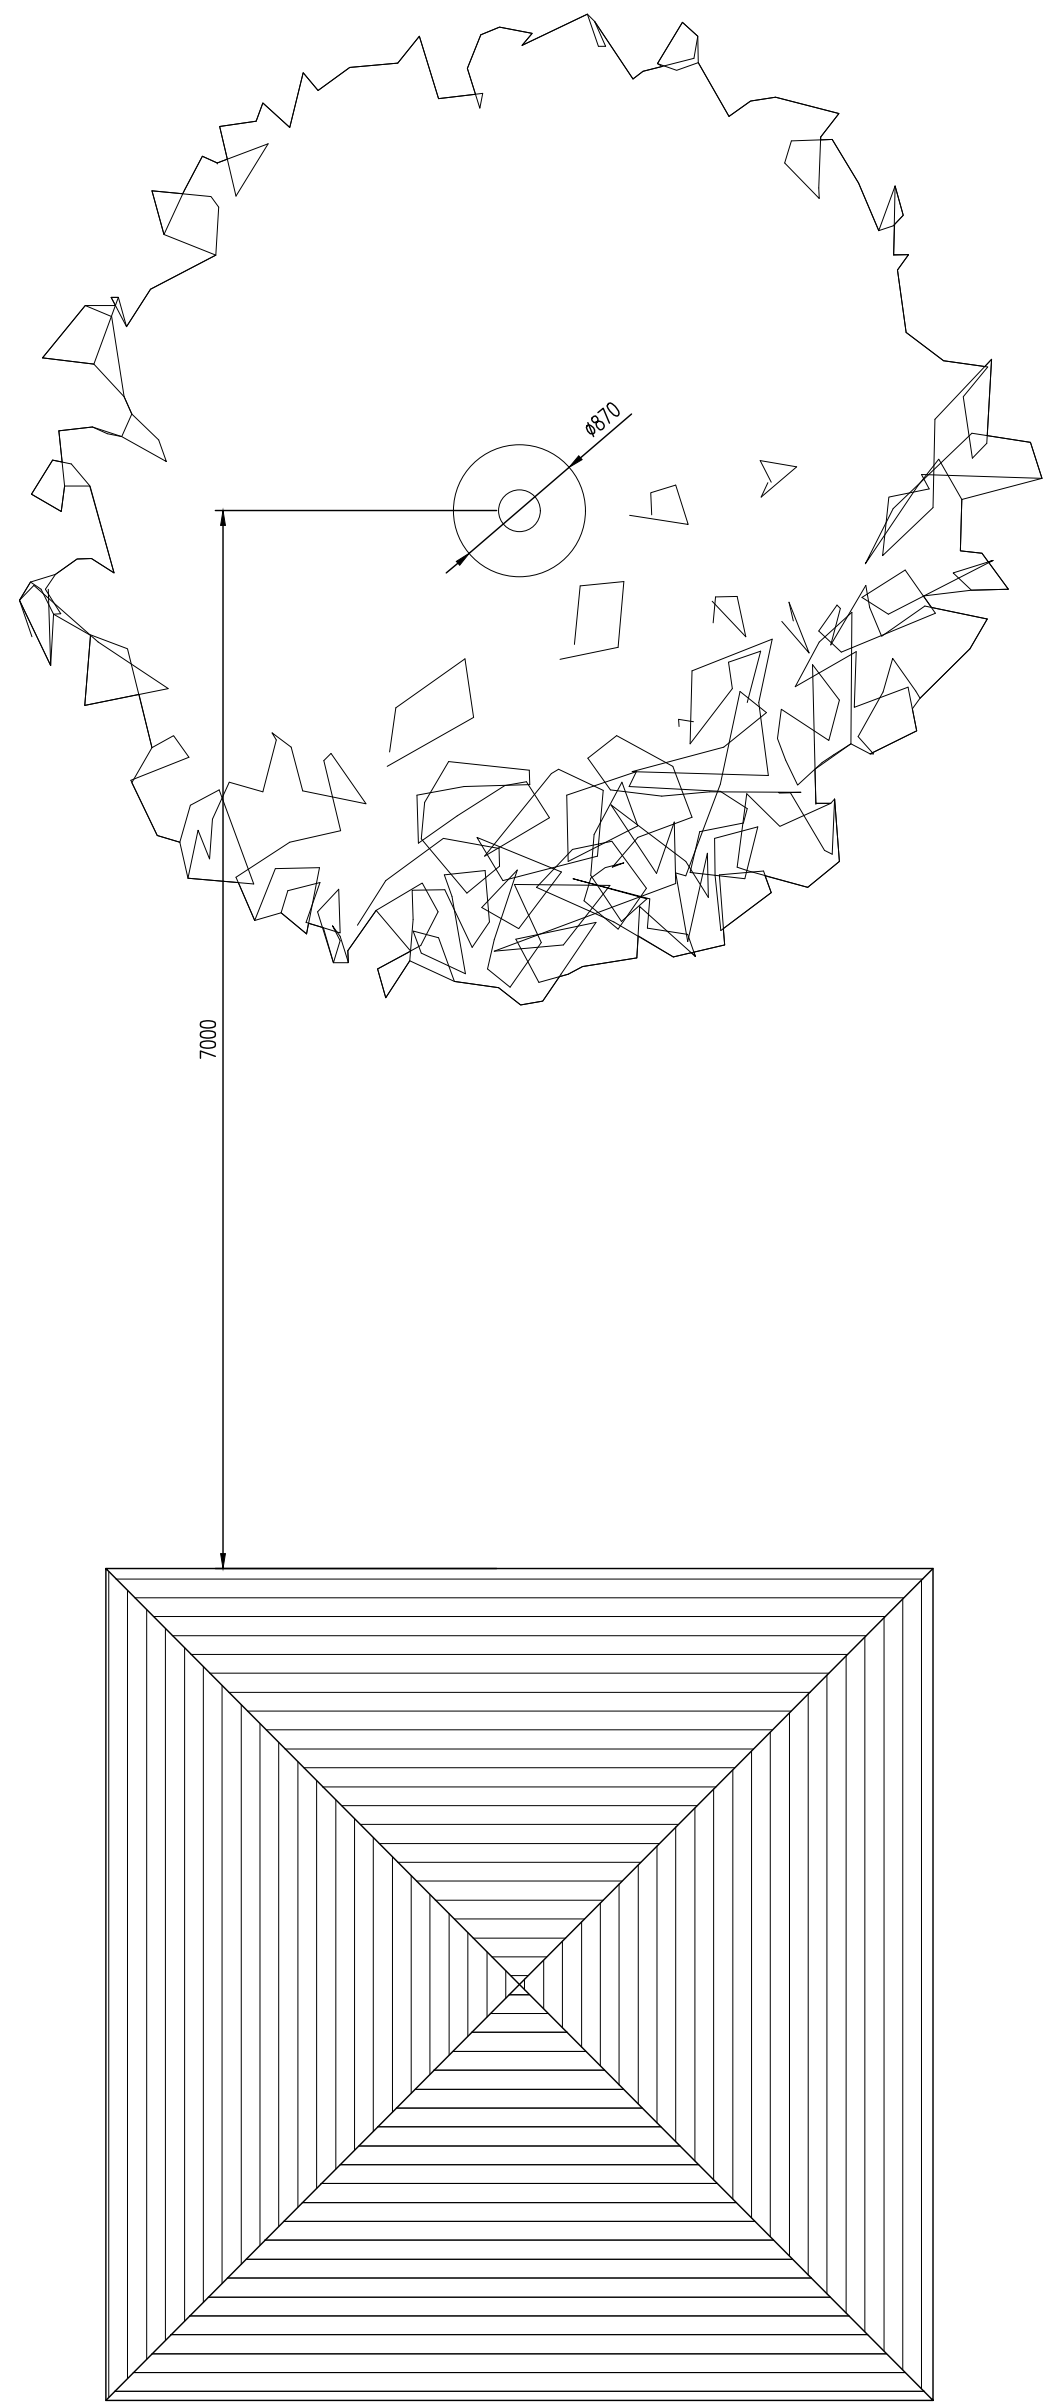




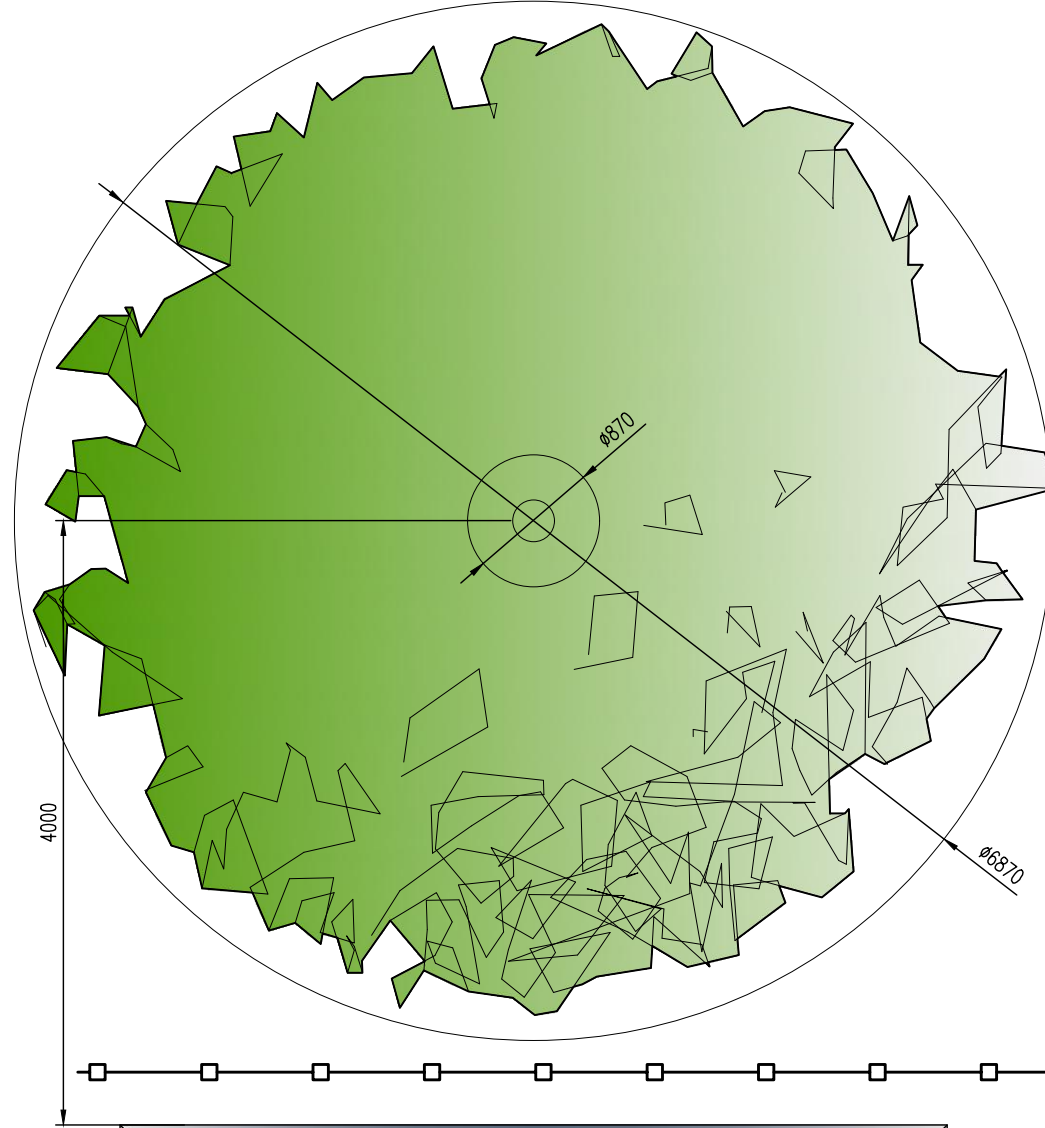


EXISTING SITE PLANscale 1:50

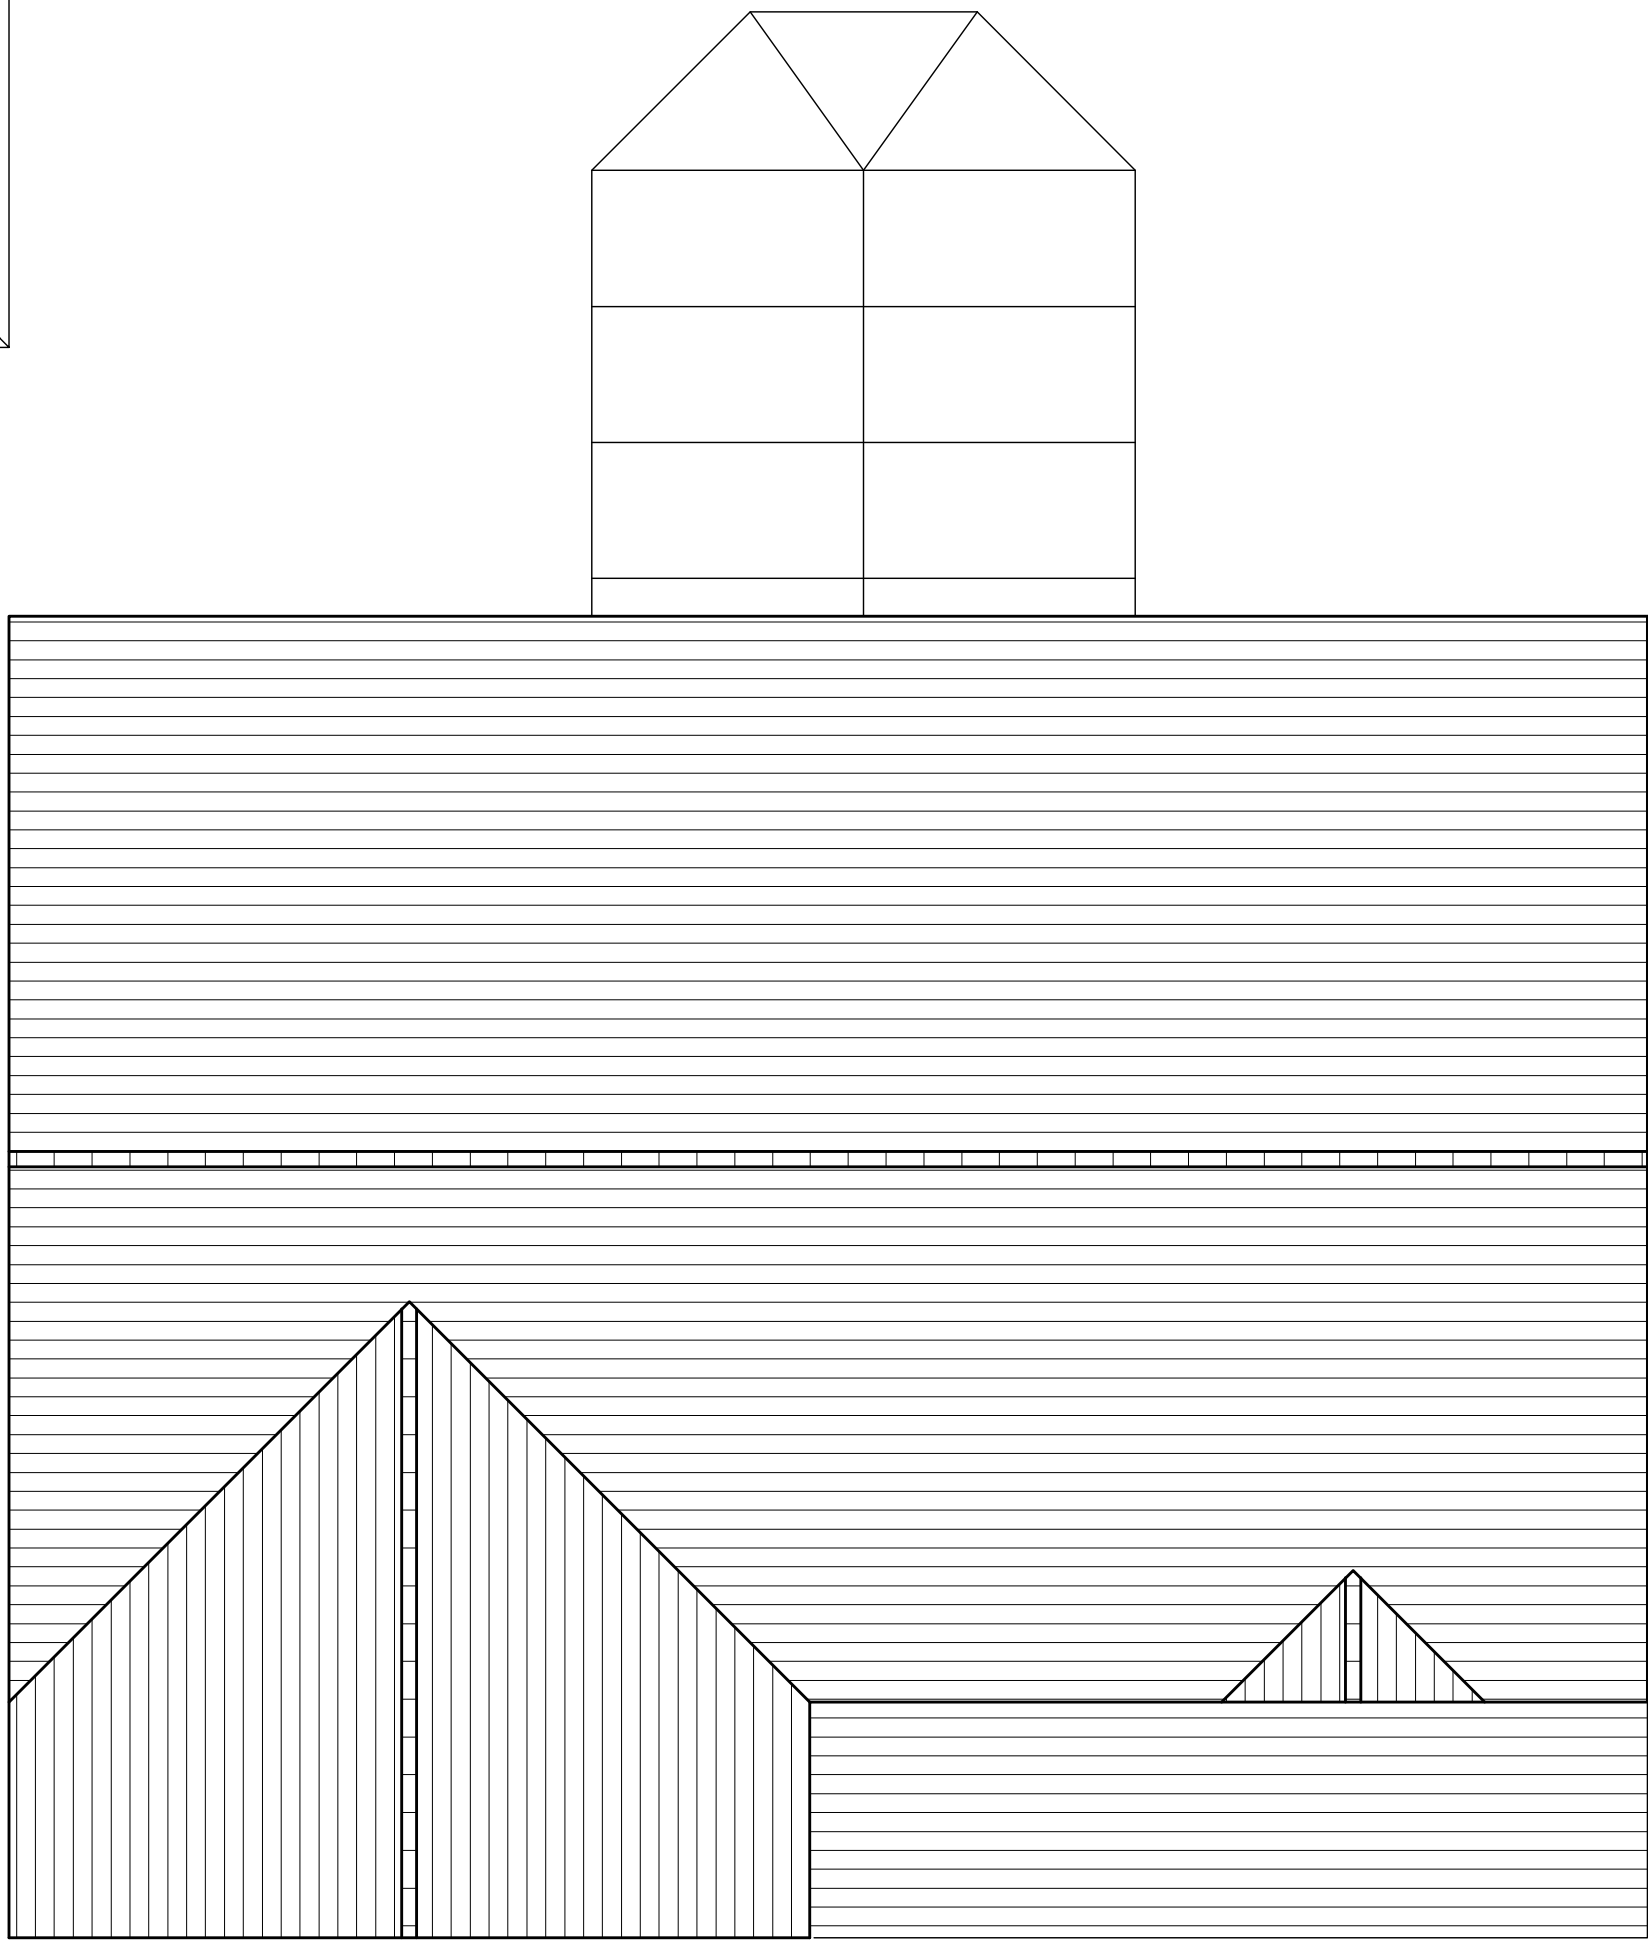

Barrier tape and temporary fencing to be used due to difficulty with onsite area.

All proposed works to be hand dug only.

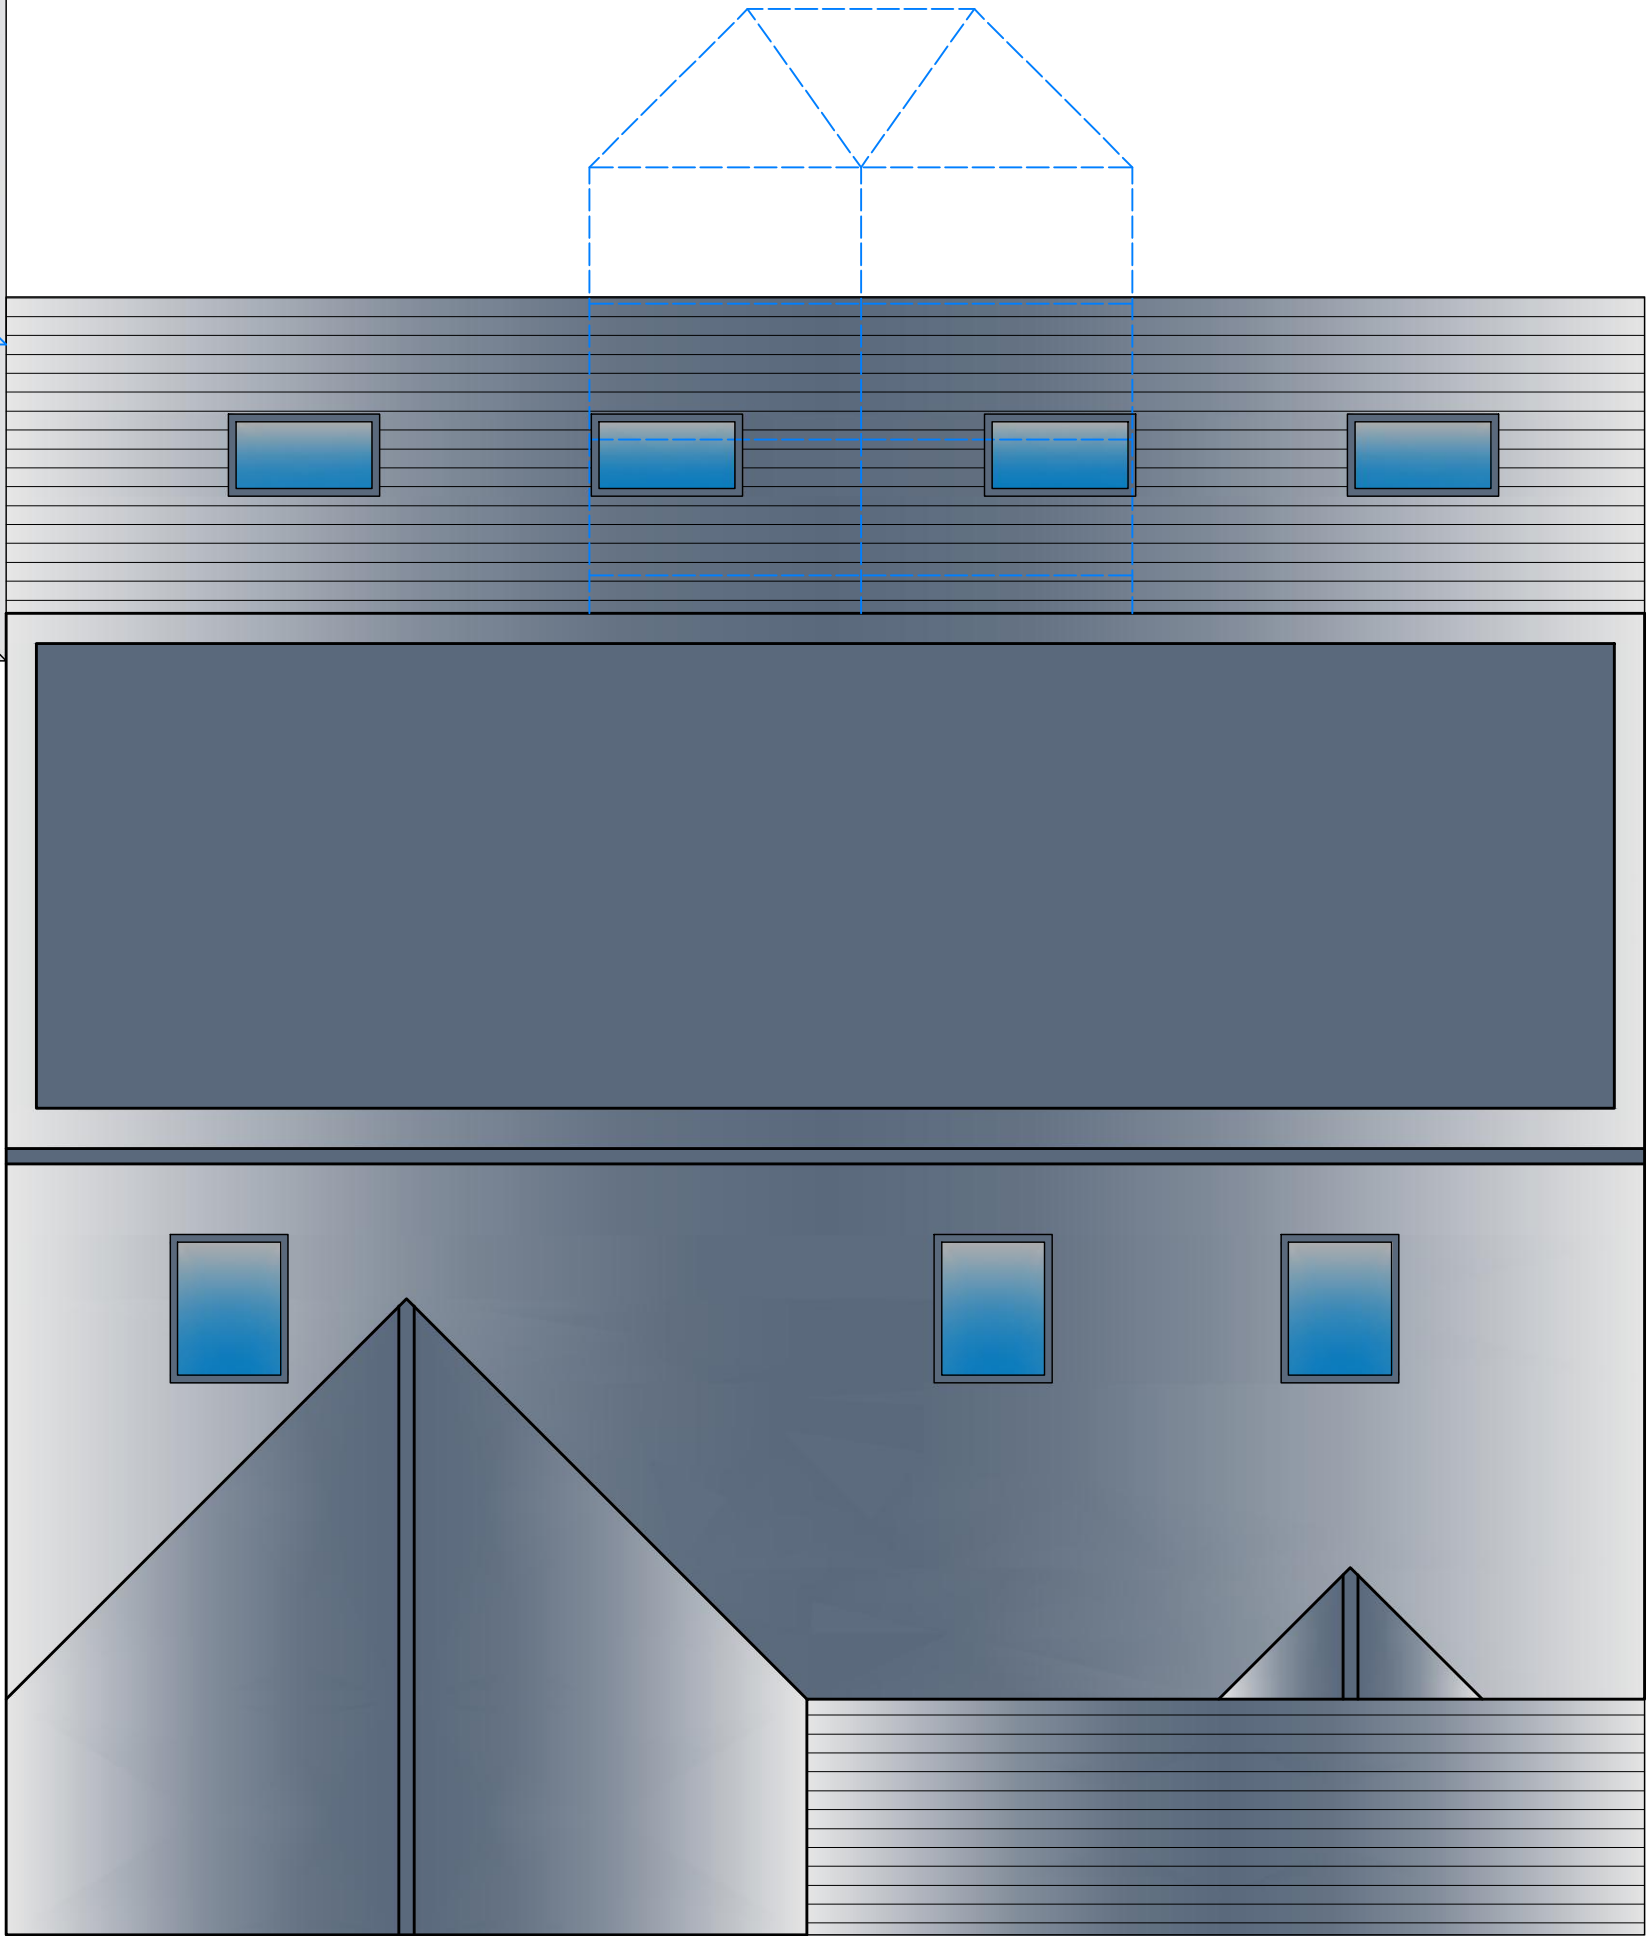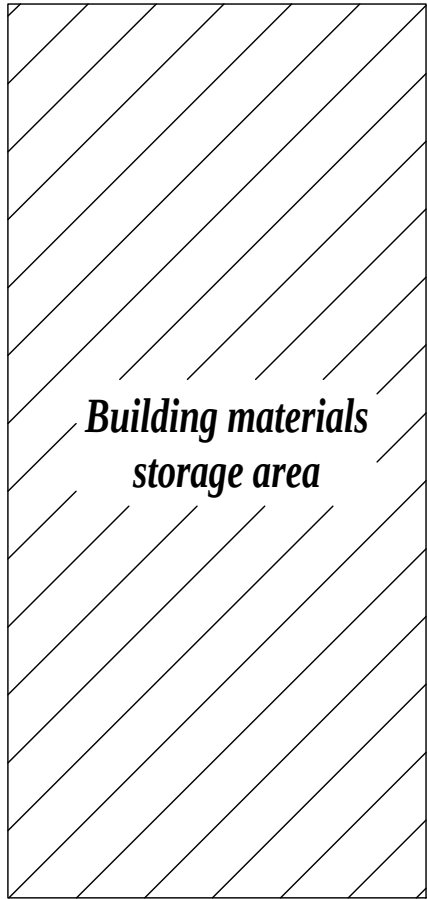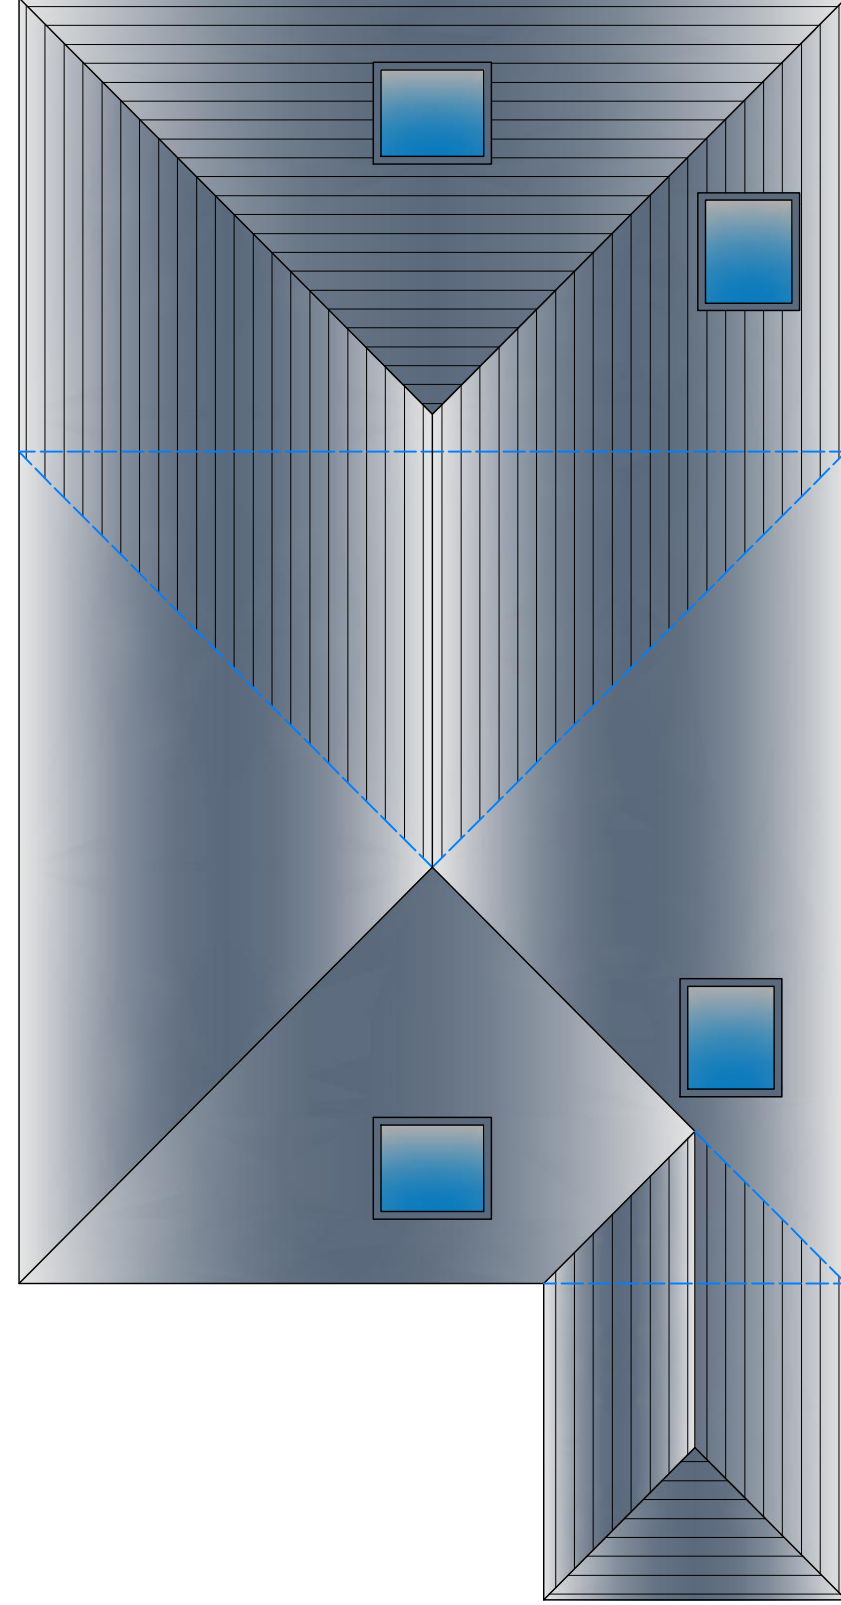

PROPOSED SITE PLANscale 1:50