

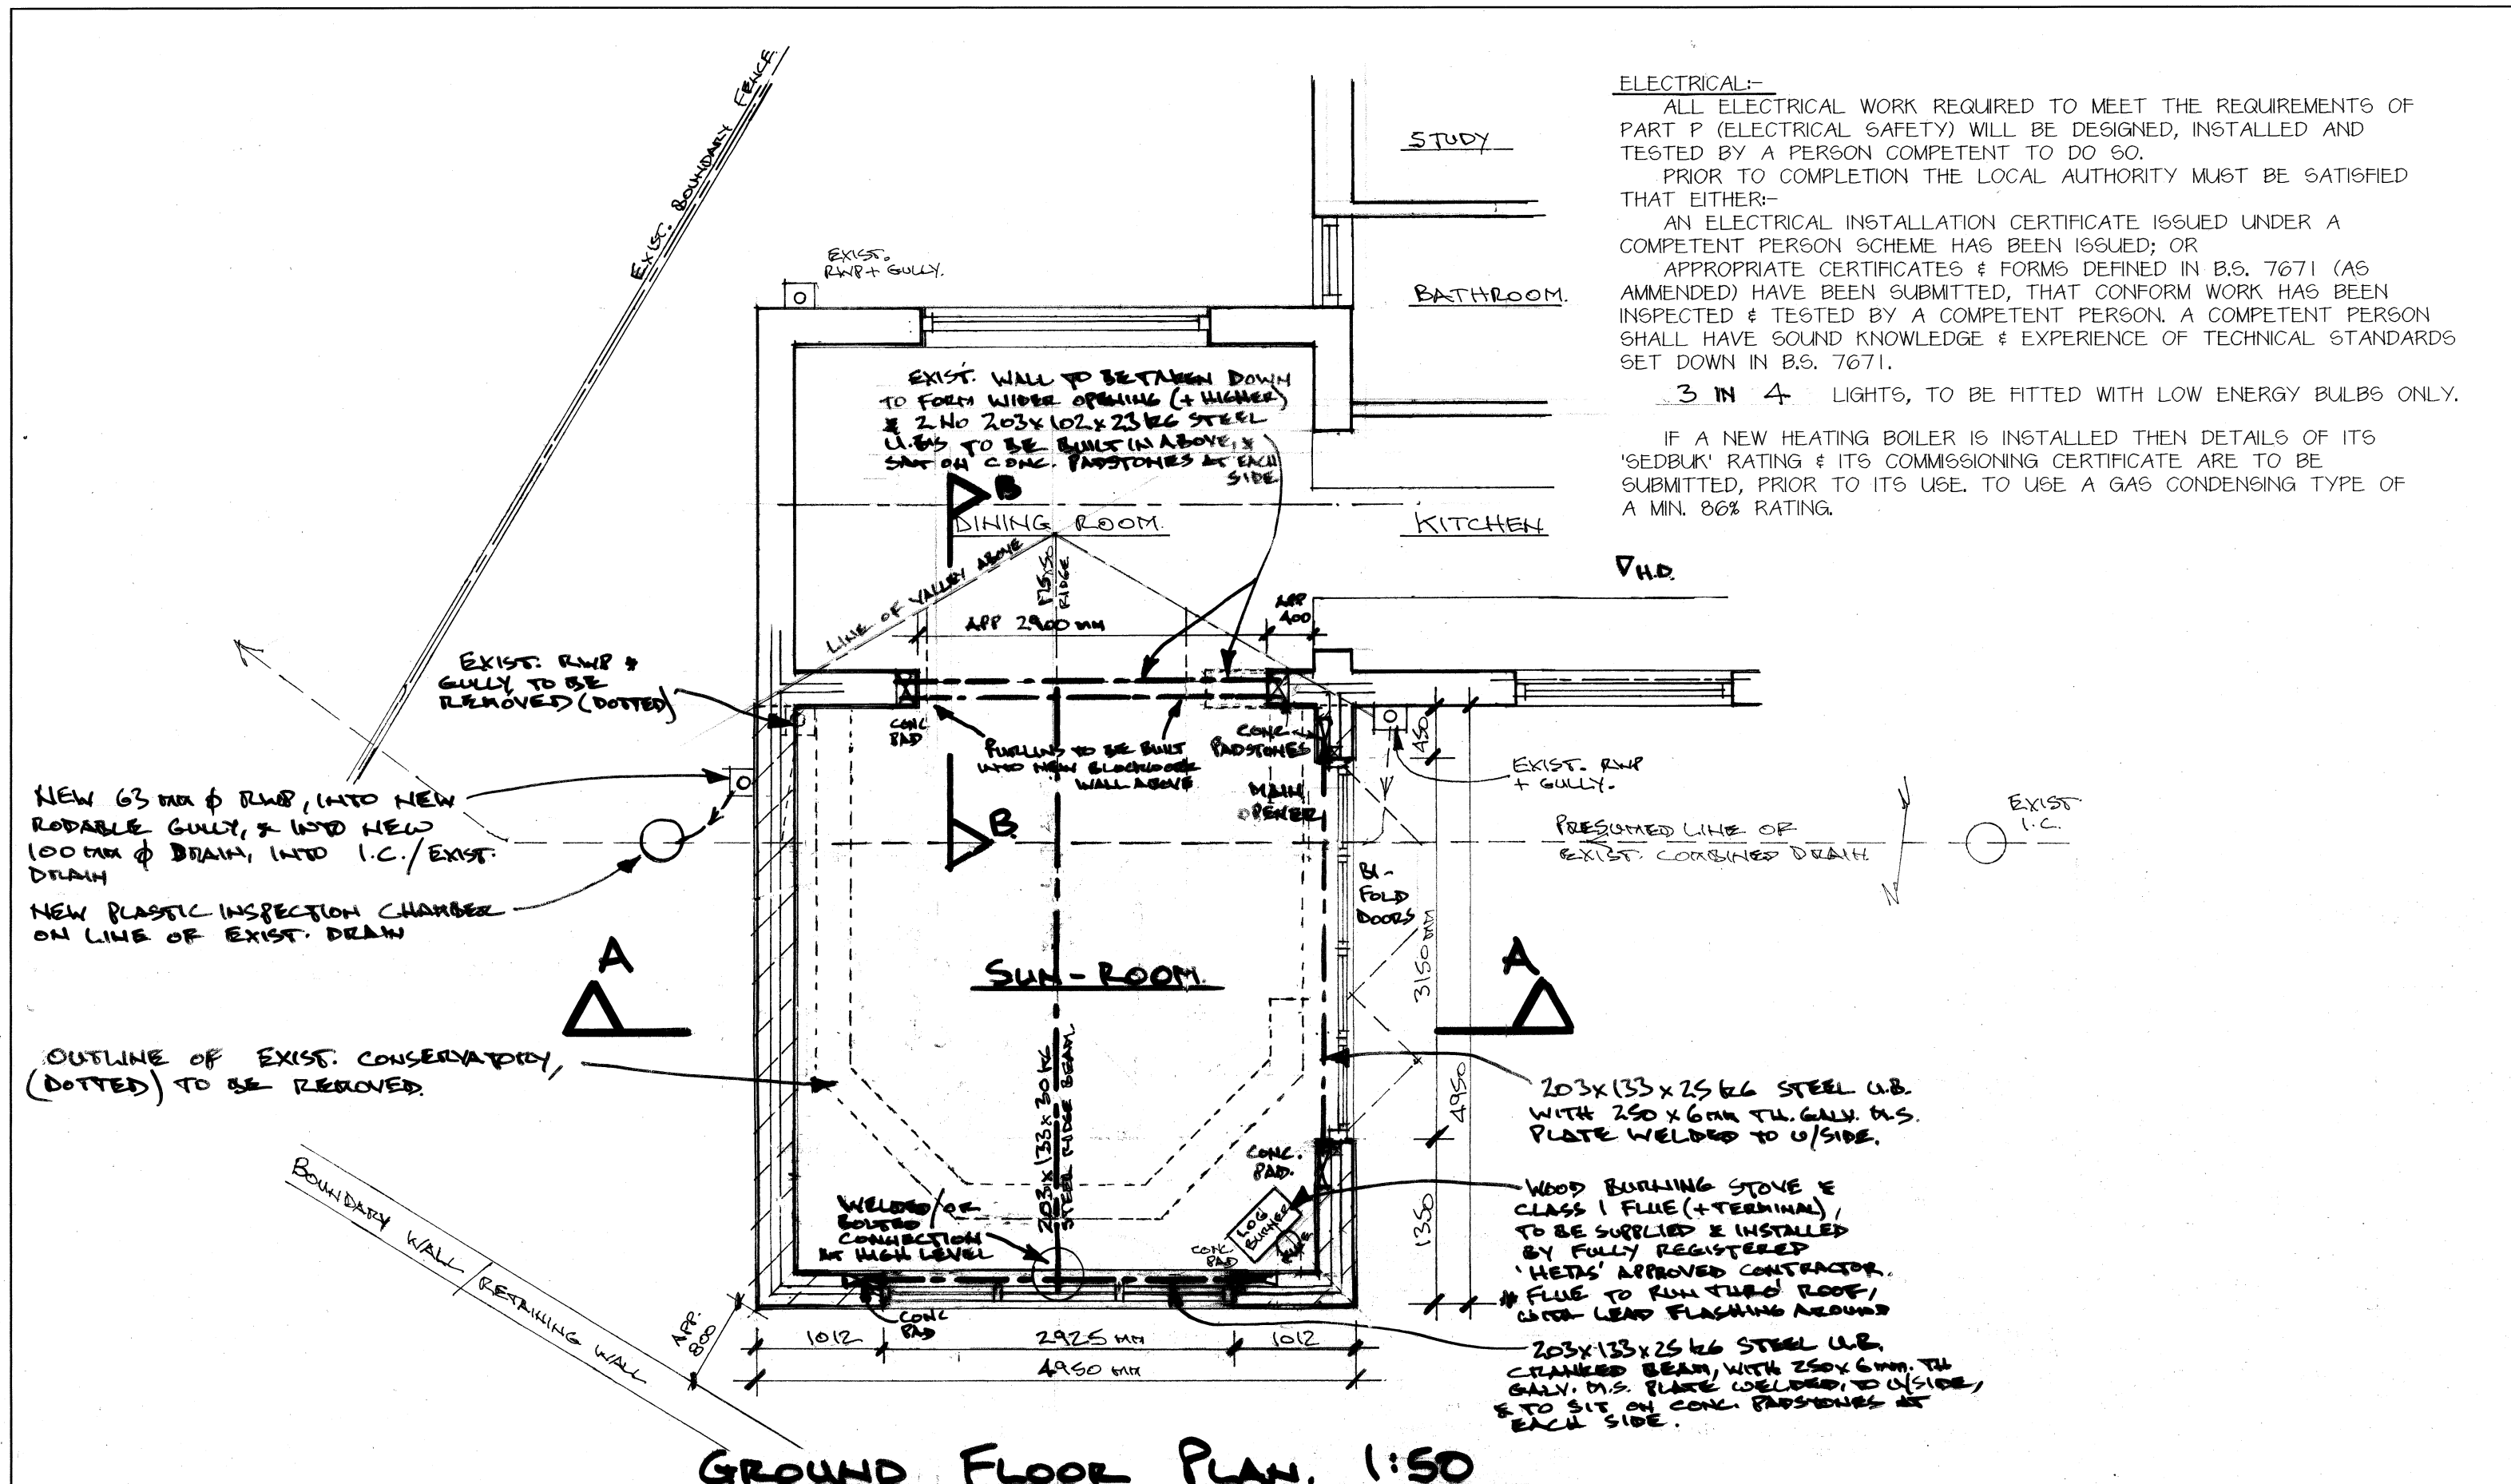


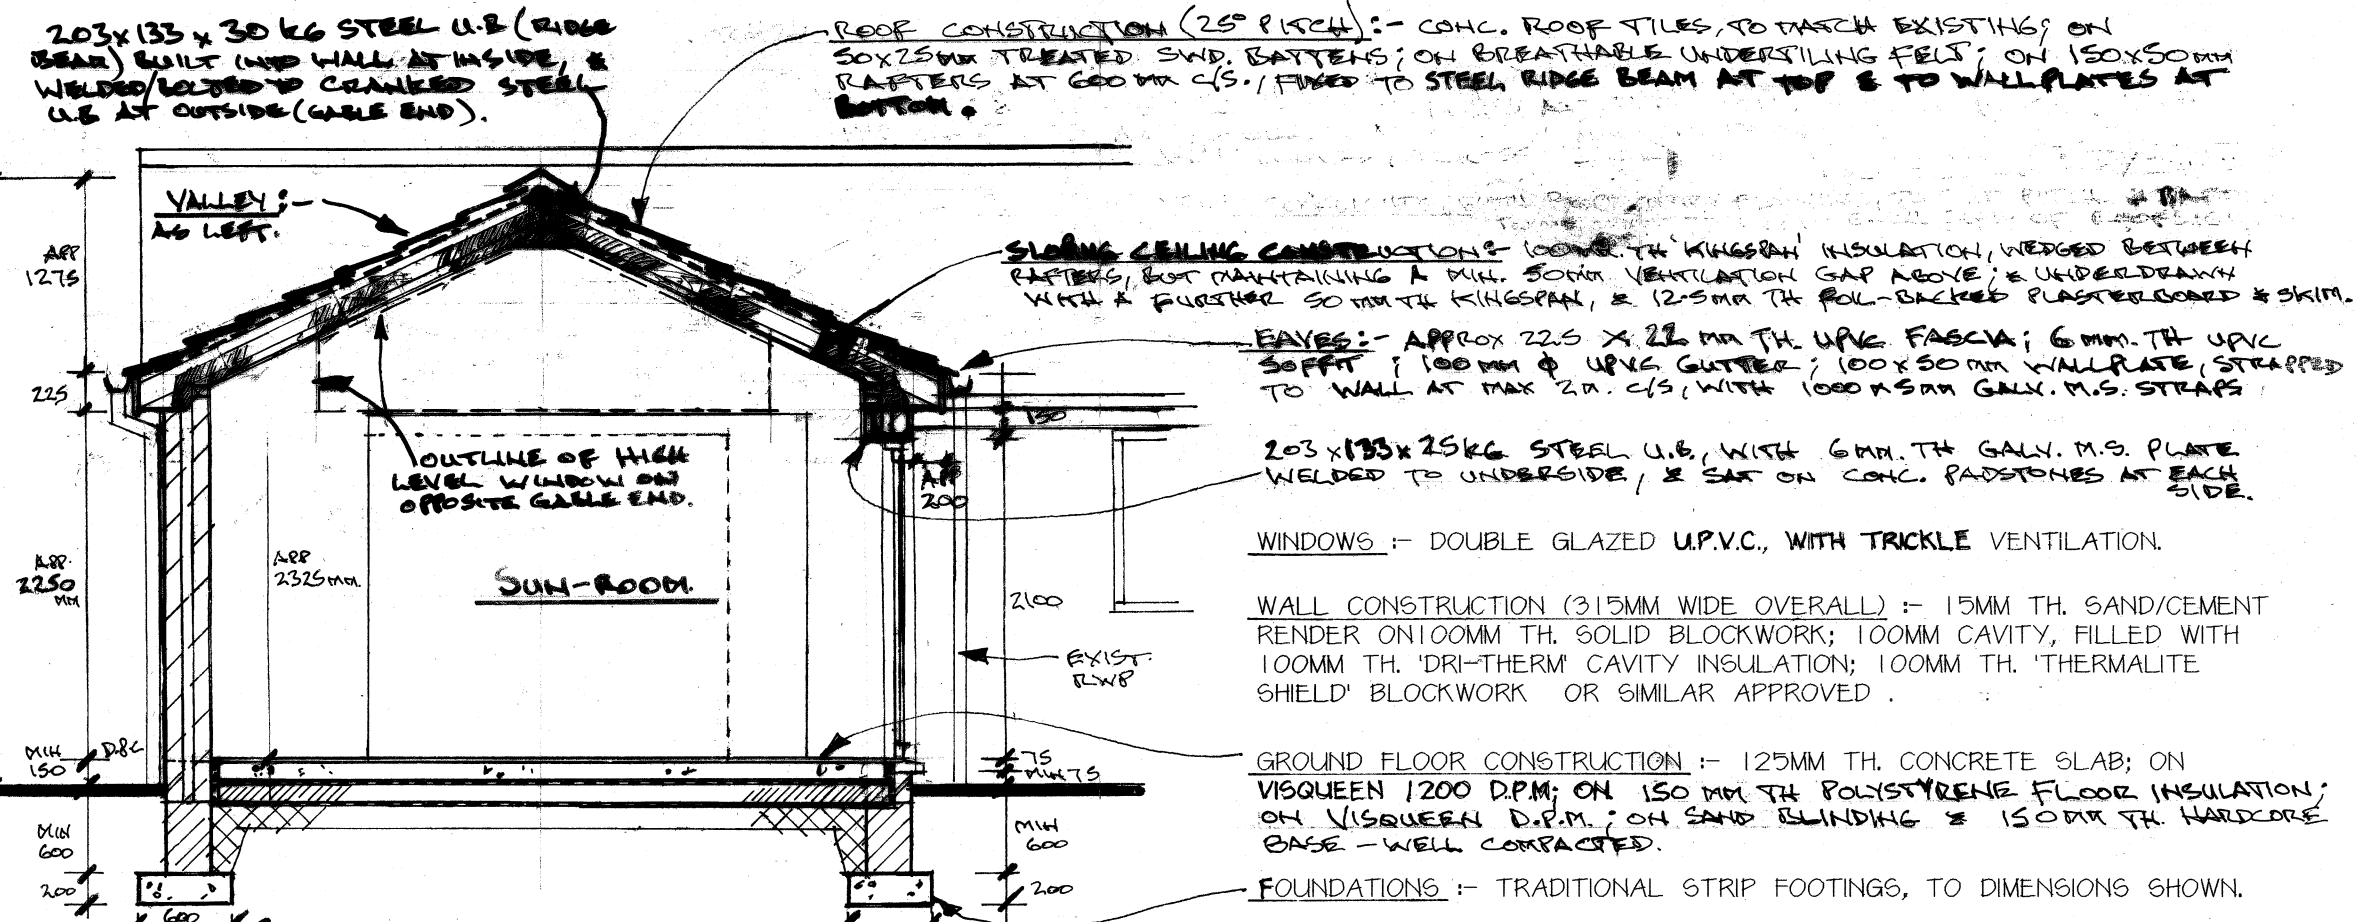

GROUND FLOOR PLAN. 1:50

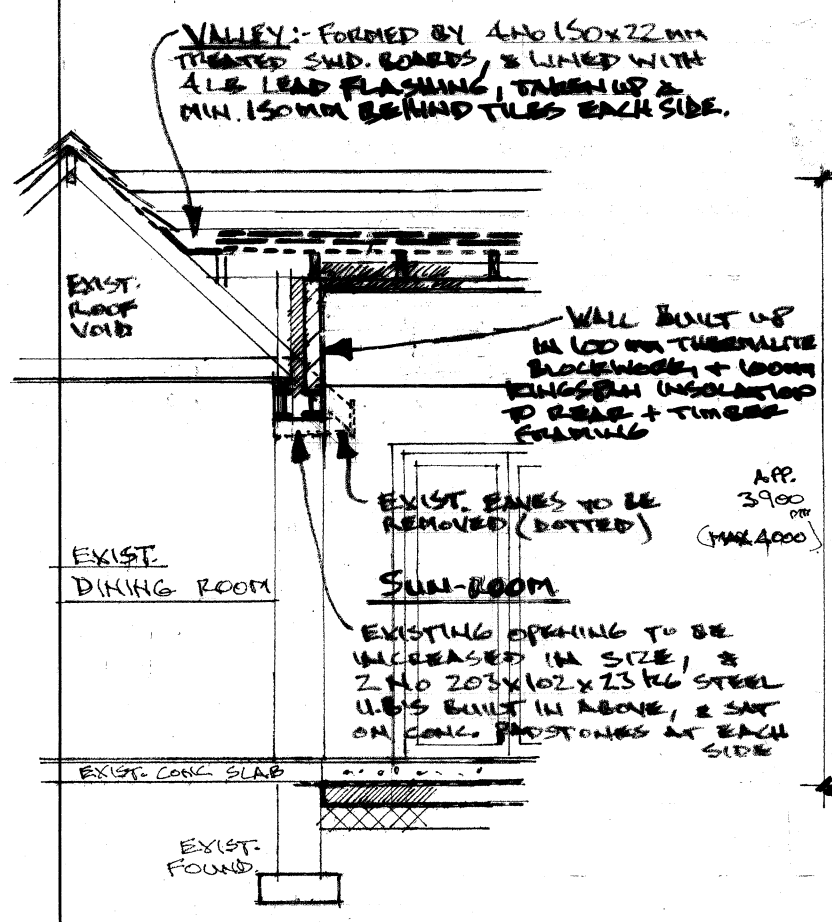

REV. A - ROOF EXTENDED TO PITCHED ROOF + OPENING BETWEEN DINING ROOM & SUN-ROOM ENLARGED. + WINDOWS ATTENDED TO GABLE END. T.V. 22. NB.

Architectural & Building Services			
NEIL BUTTERWORTH			
Tel: 07785 275483			
Job Title PROPOSED SINGLE STOREY REAR EXTENSION & ALTERATIONS, AT 8 CHEVIOT CLOSE, WALSHAM, BURY, FOR MR & MRS P. McCLELLAND.			
Drawing Title SECTIONS AND SPECIFICATION + DETAILED PLAN			
Scale 1:50	Date SEPT. 21	Drawn by NB	Drawing No. 3A