





PROPOSED MATHER AVENUE ELEVATION
1:50 @ A1

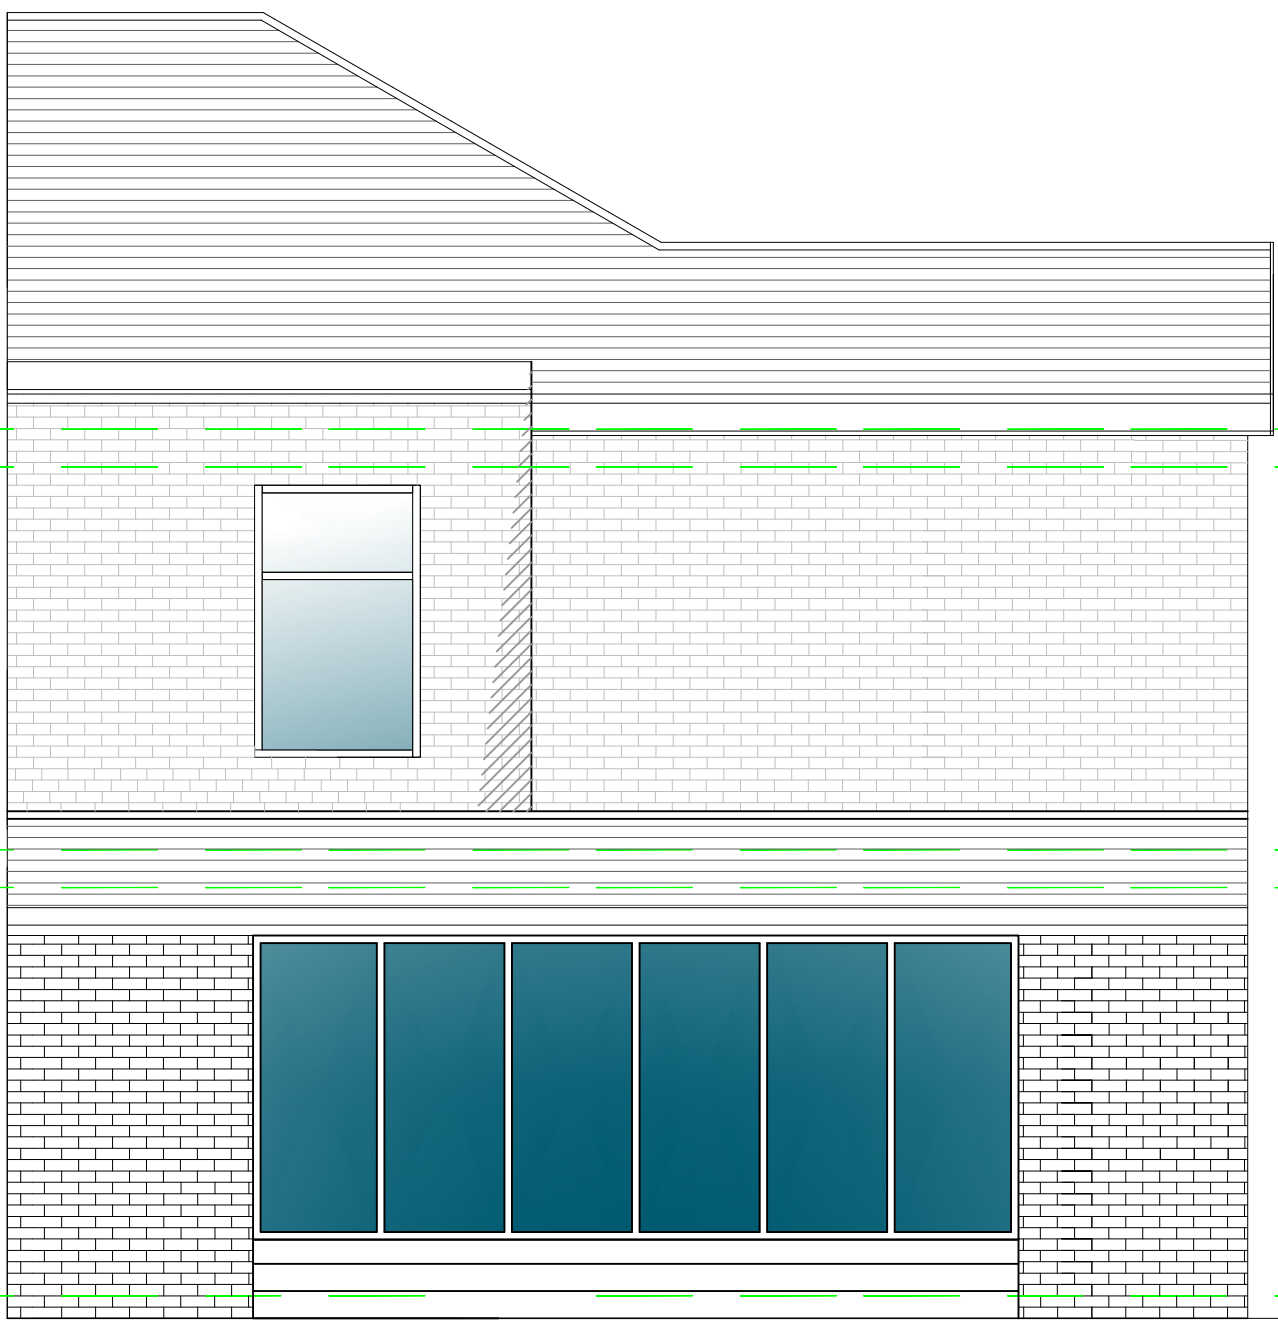


PROPOSED REAR ELEVATION
1:50 @ A1

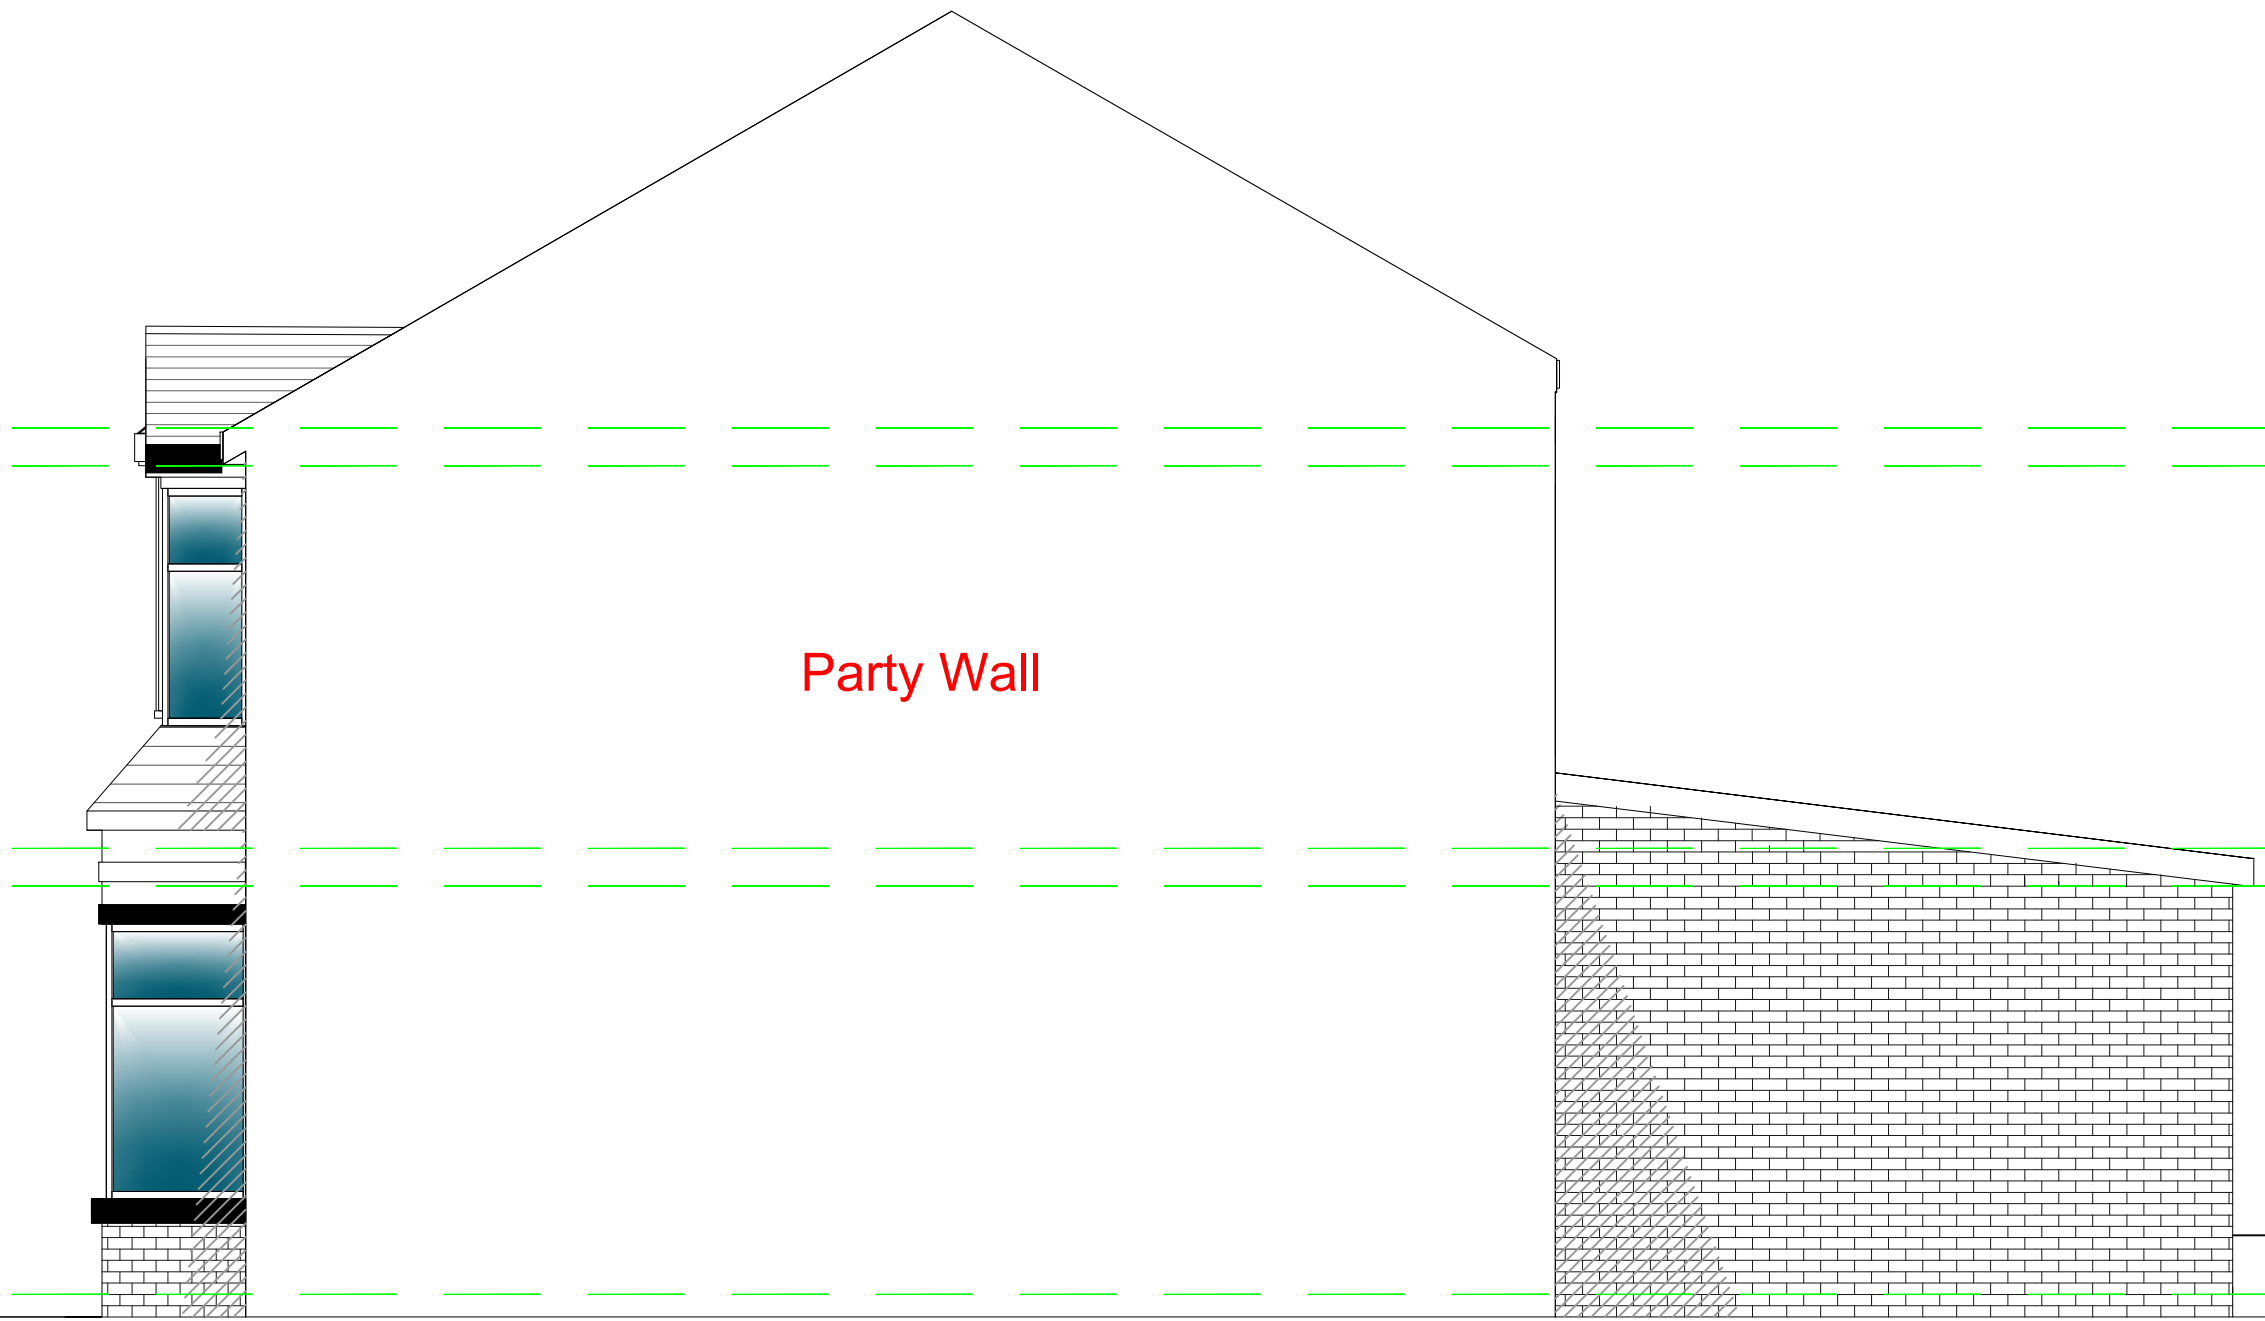

EXISTING NEIGHBOURING ELEVATION
1:50 @ A1



PROPOSED RICHMOND AVENUE ELEVATION
1:50 @ A1

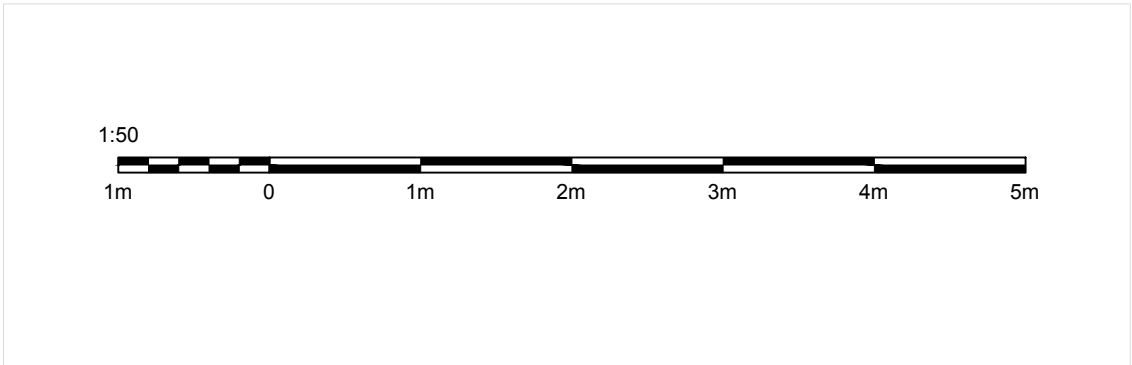

NU-FIT
ARCHITECTURAL DESIGN LTD

NOTE TO CONTRACTOR: DO NOT SCALE FROM THIS DRAWING

Client
15 RICHMOND AVENUE, PRESTWICH
Project
SINGLE STOREY REAR EXTENSION.

Title
PROPOSED ELEVATIONS
Drawn by
Date
Purpose of issue
AUG. PLANNING.
Scale
1:50 @ A1
Checked by
Date
Drawing No.
Approved by
Date
BUILDING/26158192-D