


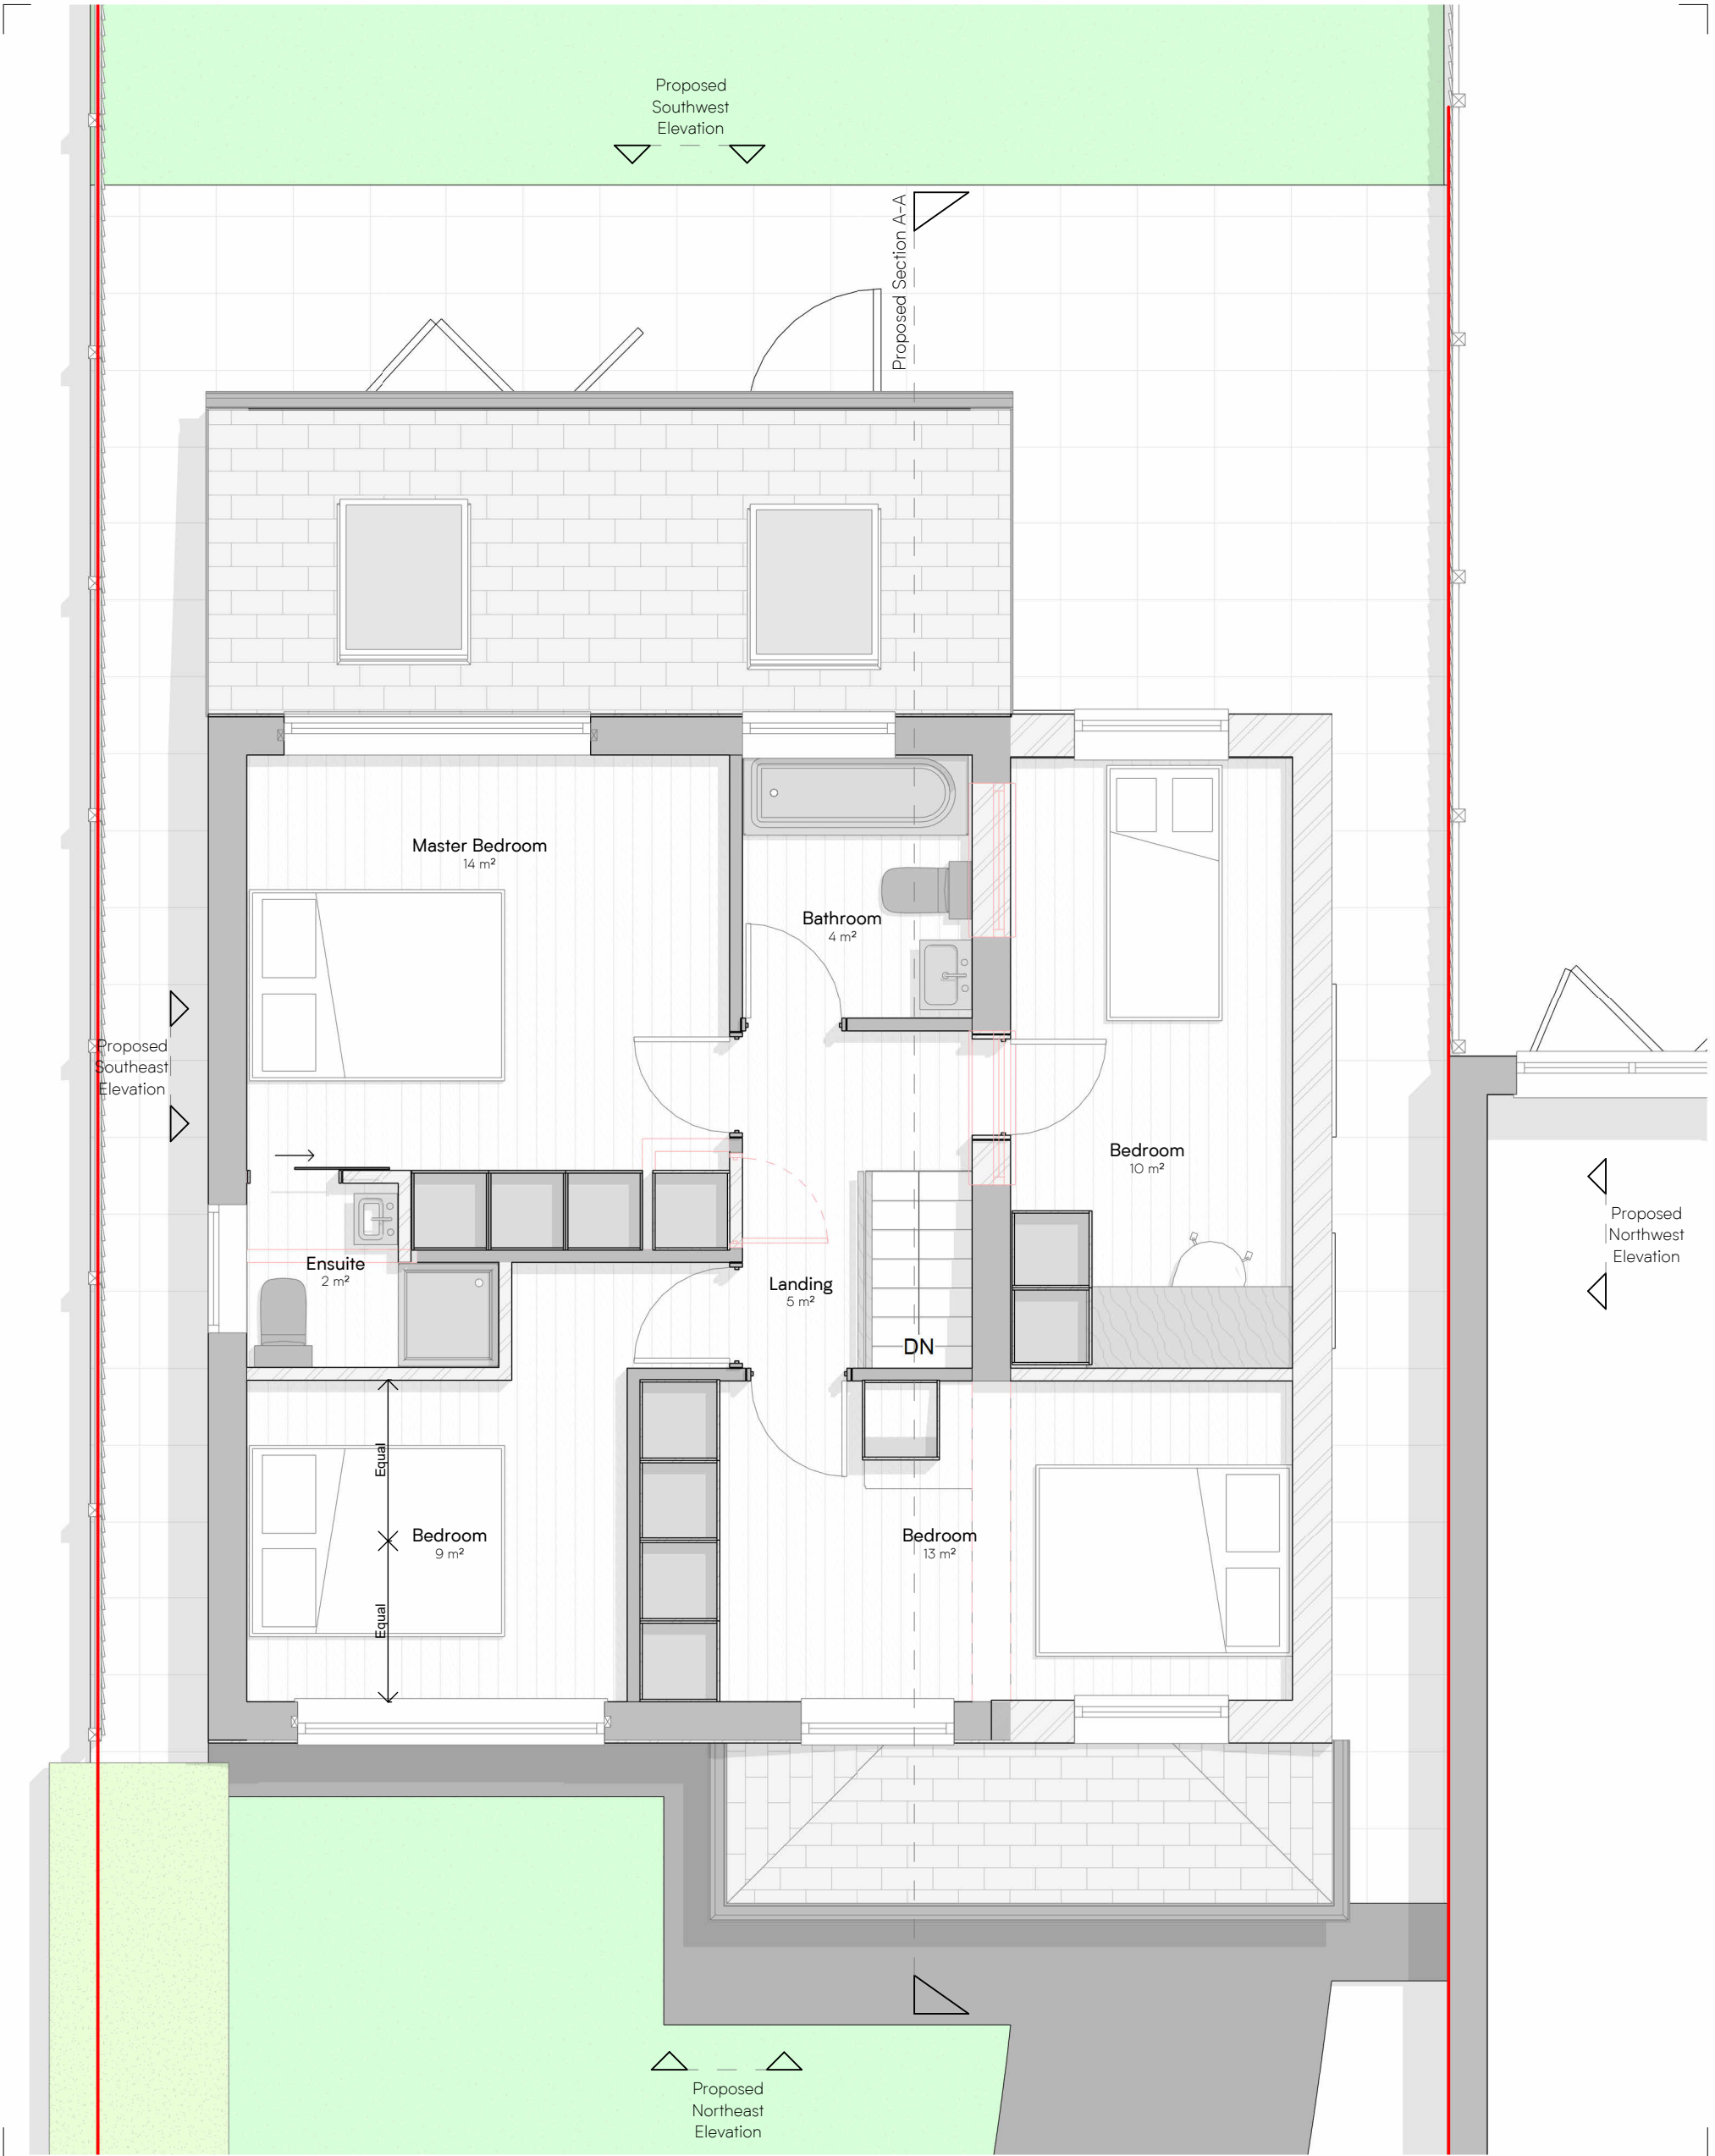

- Notes:**
1. See scale and dimensions.
 2. Contractor / fabricator to check dimensions on site prior to any off site manufacturing.
 3. Dimensions are in millimetres unless stated otherwise.
 4. Report all discrepancies, conflicts or errors to architect prior to proceeding.
 5. Refer to structural engineers design for all load bearing elements, bracing, movement joints and below ground drainage.
 6. Refer to mechanical and electrical engineers design for all building services.
 7. All works to comply with relevant British Standards and Building Regulations.
 8. This drawing and design is the property of Latch Architects Ltd and is issued under license to the named recipient only. All copyright law protecting design, artistic & literary work contained within this drawing remains.

Proposed First Floor Plan

Scale: 1 : 50

	Project: 12 Hey Croft, Whitefield, Manchester M45 7HX			01:100 @ A32m 01:50 @ A11m How to read this drawing: 1. Demolitions shown in red 2. Grey fill represent existing buildings, hatched fill represents proposed buildings	Rev.	Description	Date
	Client: Louis Robinson	No: 273- PO11	Rev: B		B	Inst 3 - Planning Issue	2026/07/07
	Title: Proposed First Floor Plan	Scale: 1: 50@ A3					
	Status: Planning	Date: July 2026					
	www.LatchArchitects.com				Hello@LatchArchitects.com		