

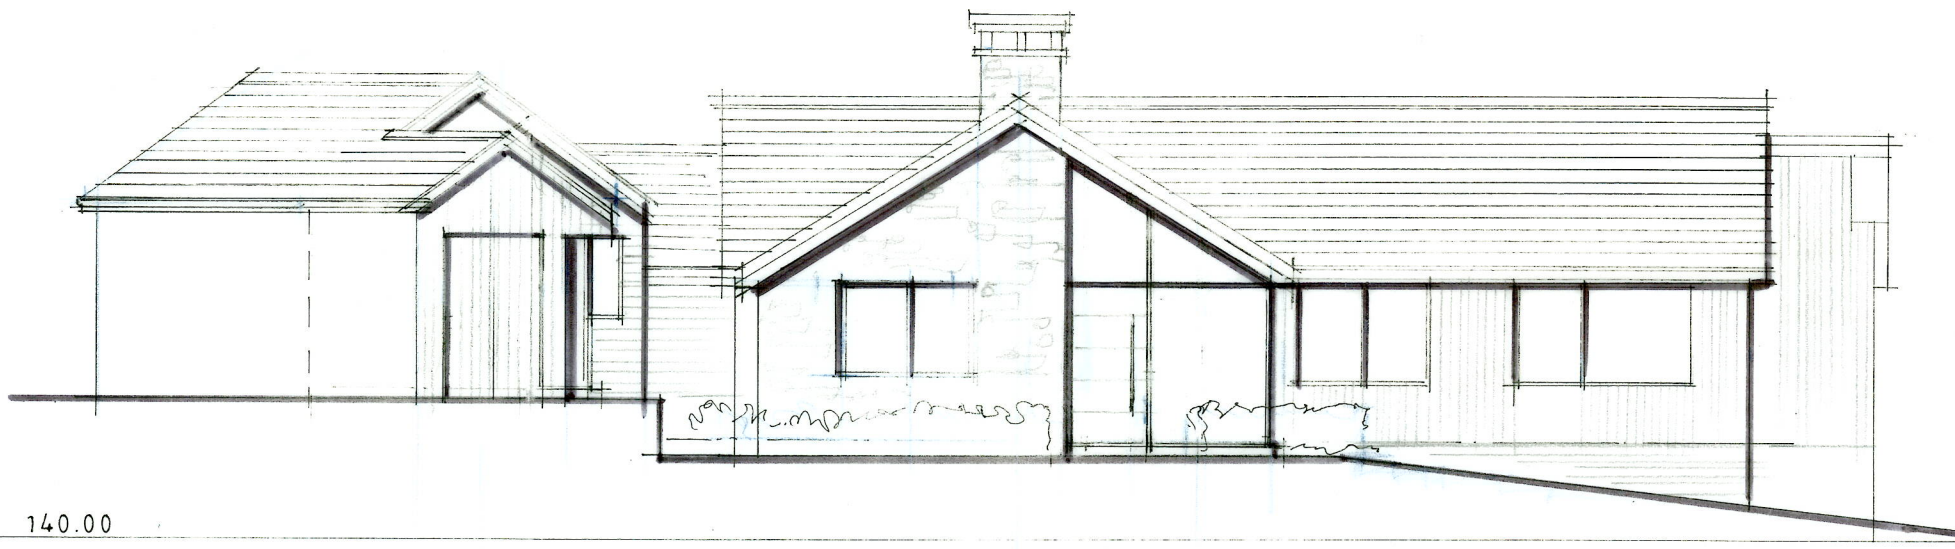



This drawing is to be used in conjunction with the relevant Architectural, Structural and Services Drawings and specifications. The Architect is to be notified of any discrepancies before proceeding. This drawing is subject to copyright and shall not be copied, copied or used for any other purpose without written permission from SGH Architects Ltd. All rights reserved. This drawing is subject to copyright and shall not be copied, copied or used for any other purpose without written permission from SGH Architects Ltd. All rights reserved.

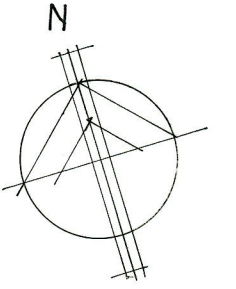


North Elevation

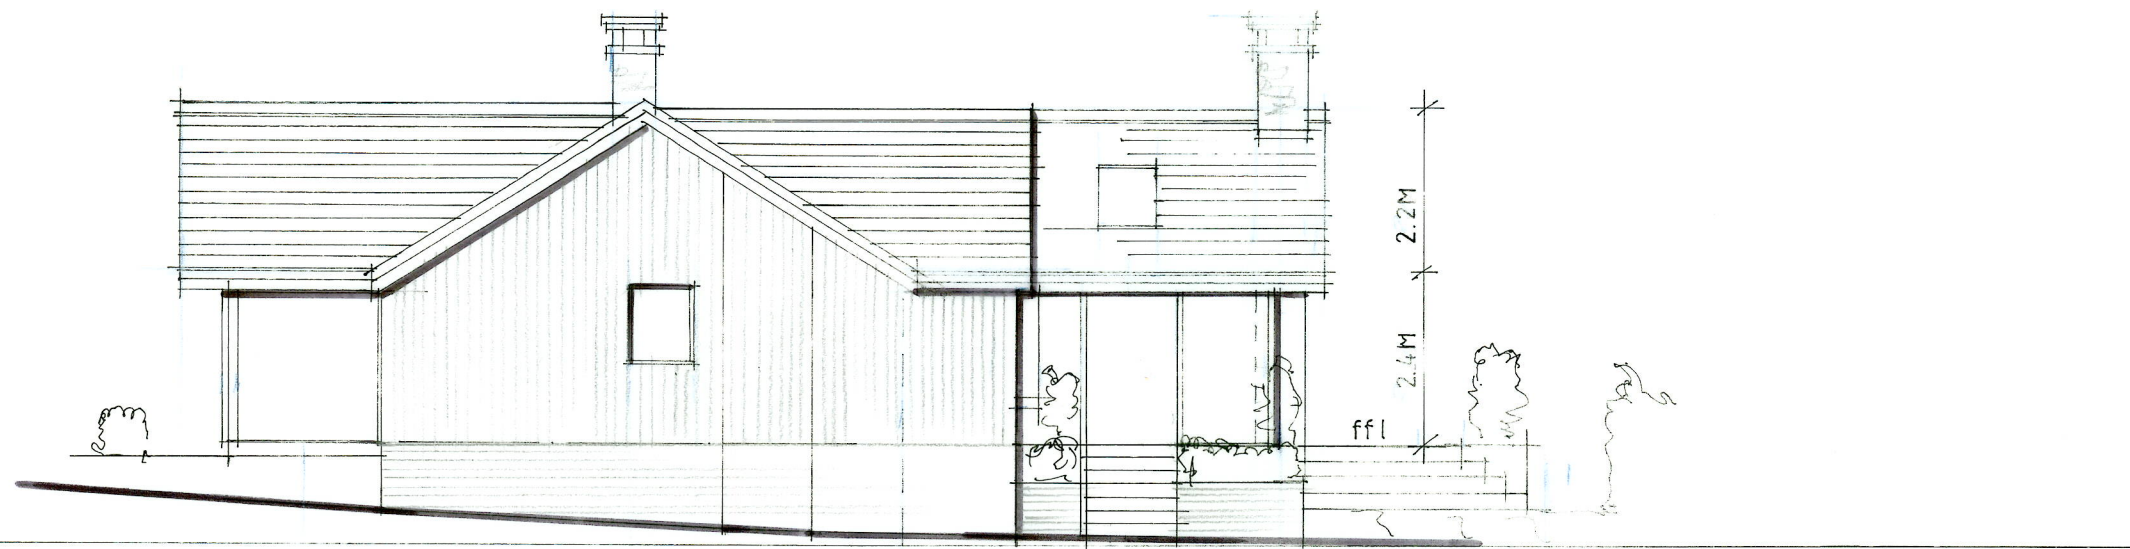


West Elevation

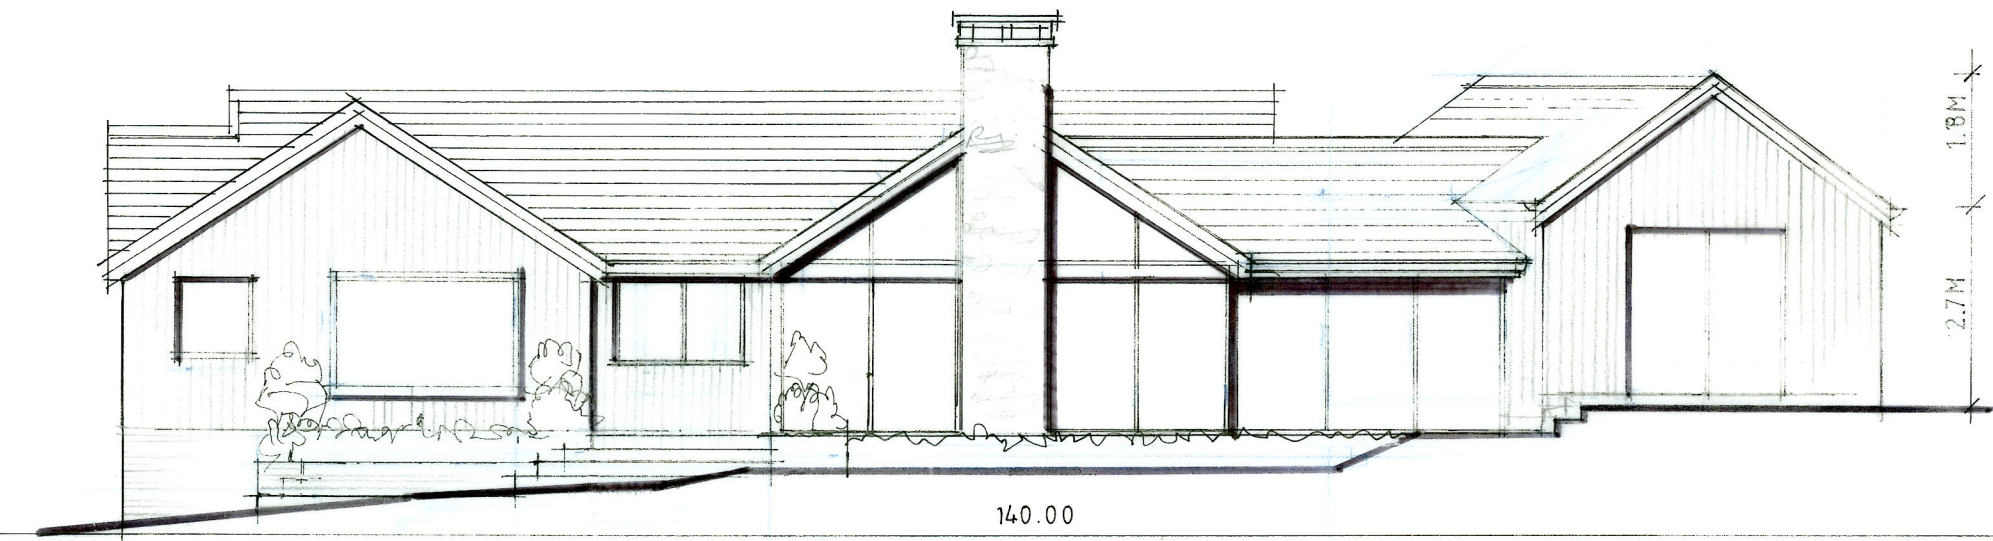


South Elevation

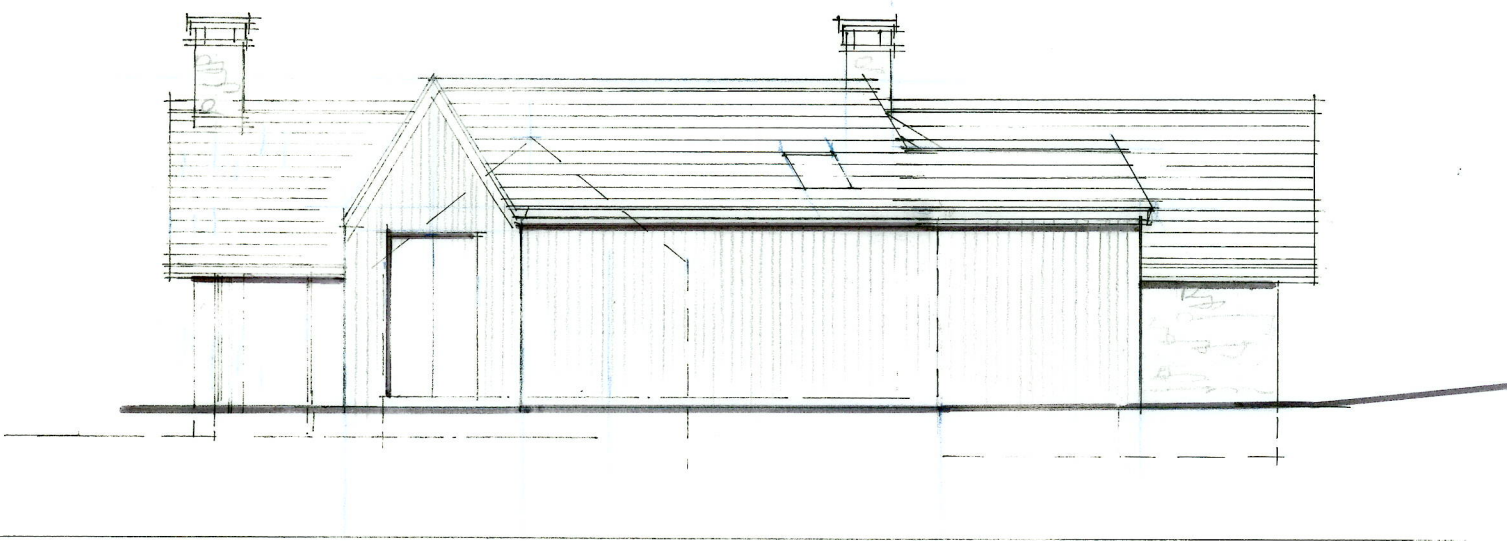


East Elevation

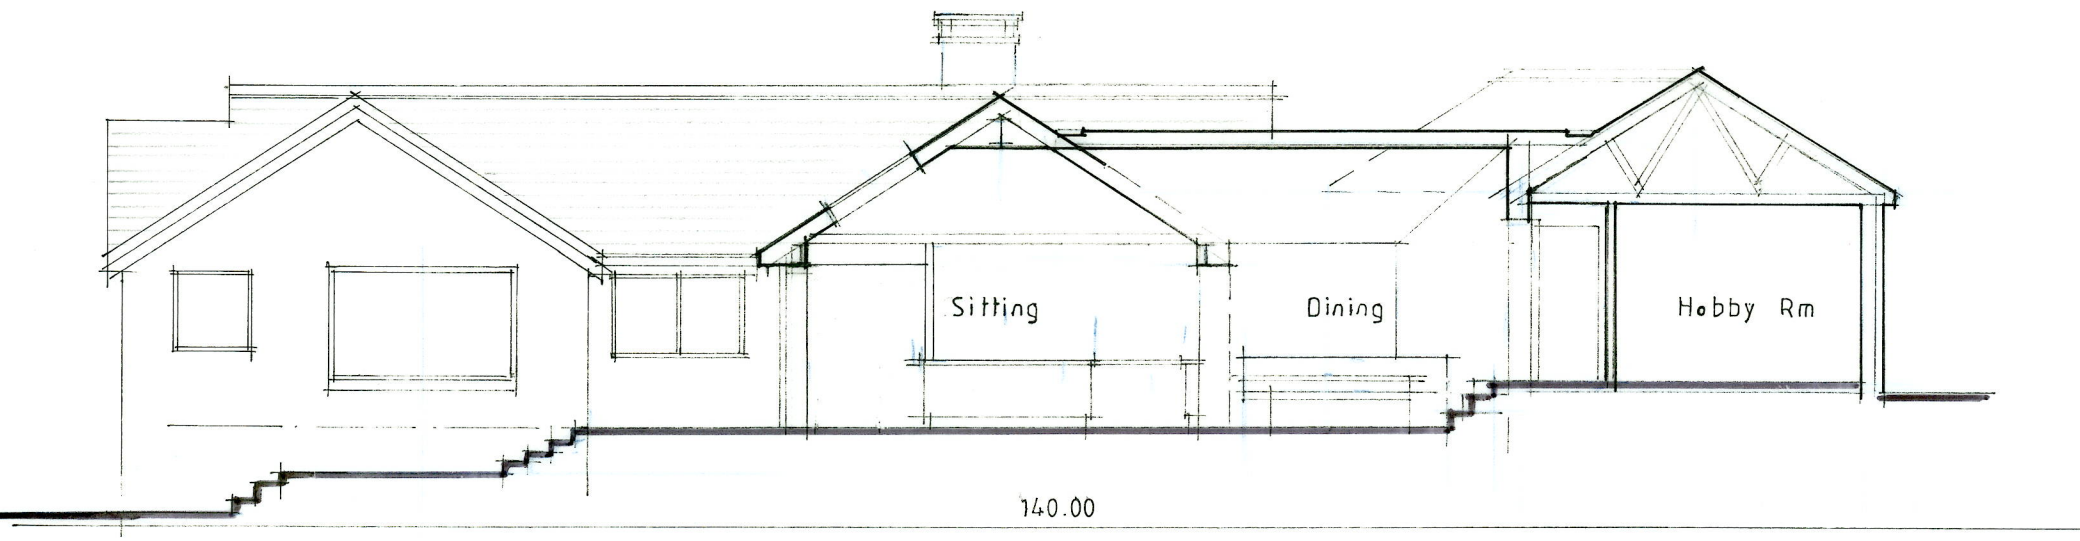

Section Thro' A-A

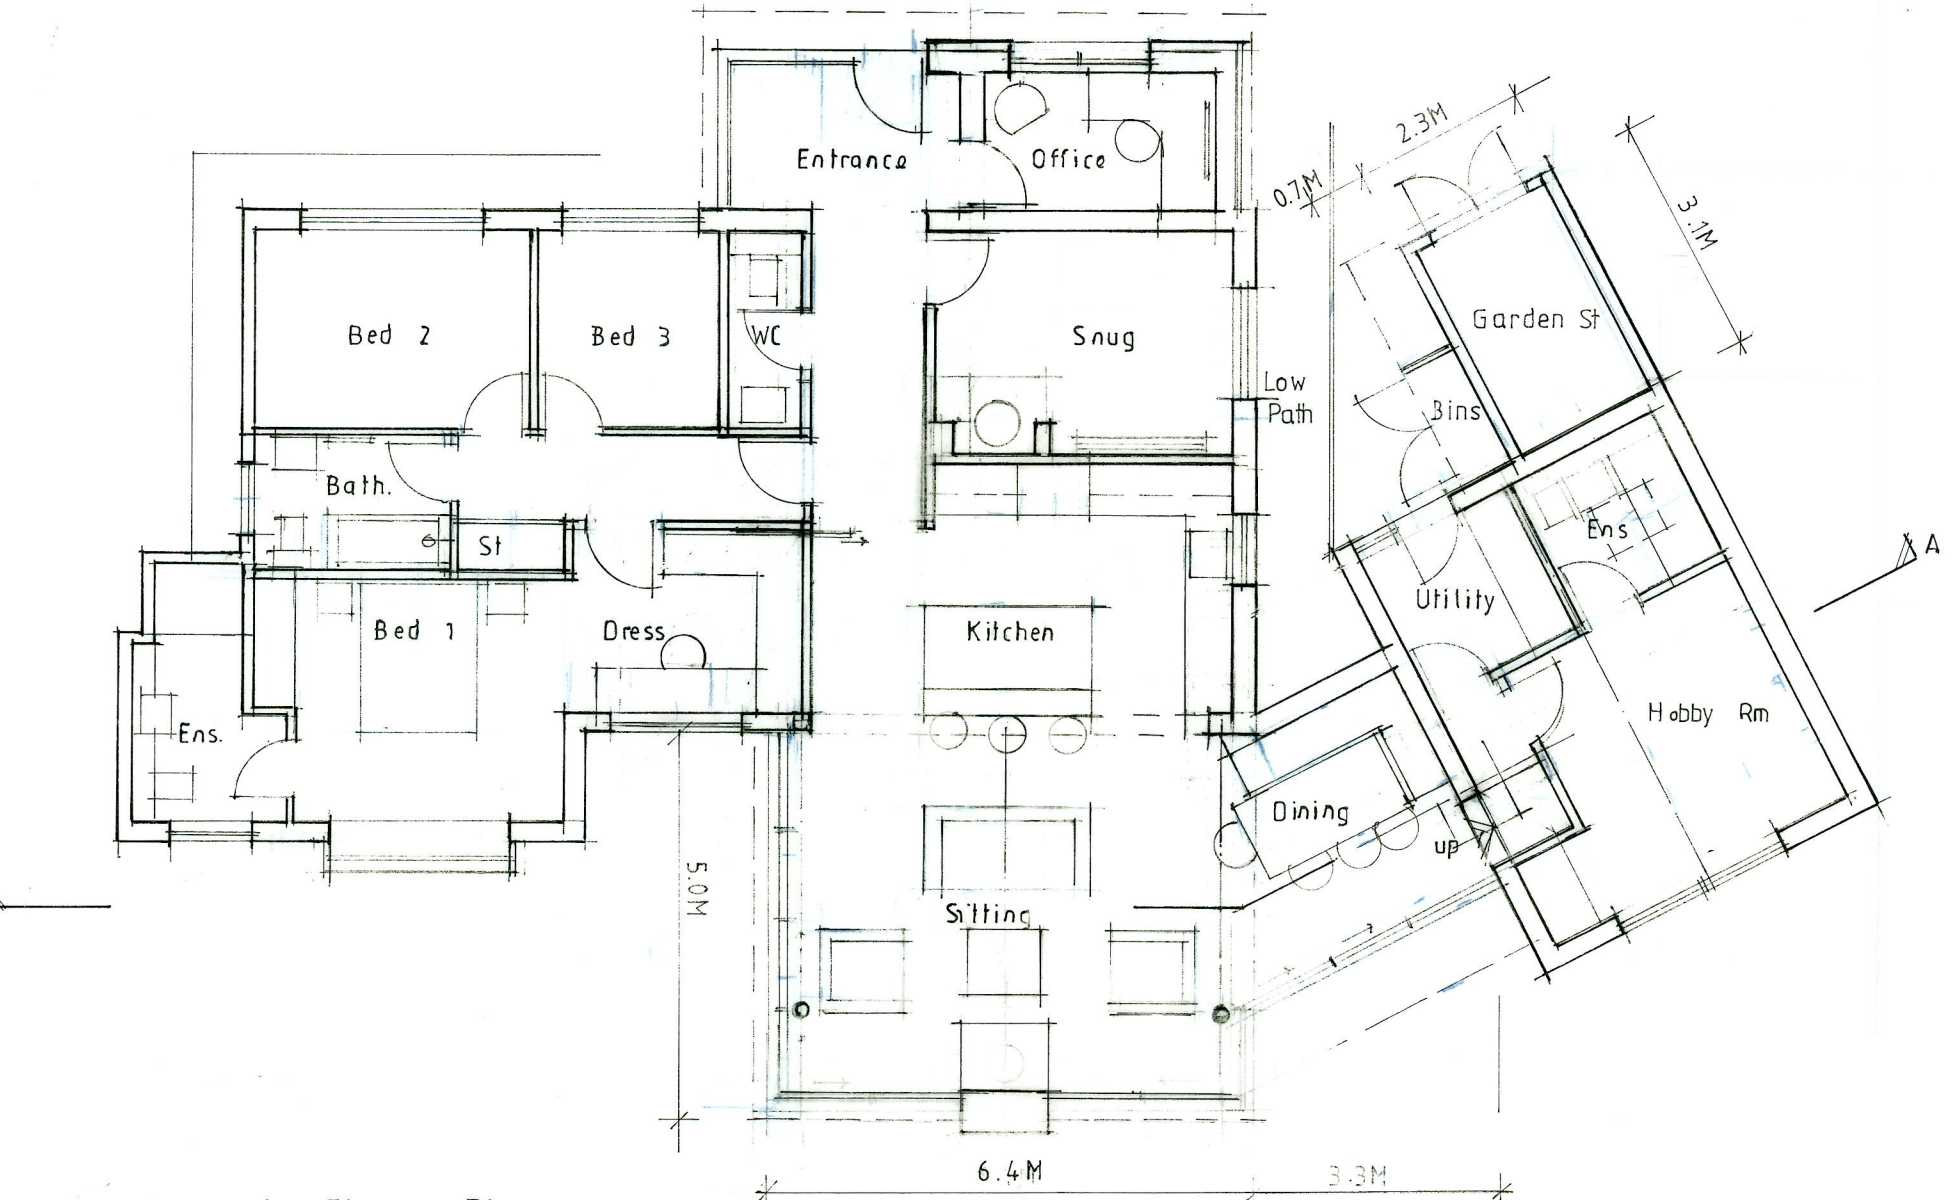

Ground Floor Plan

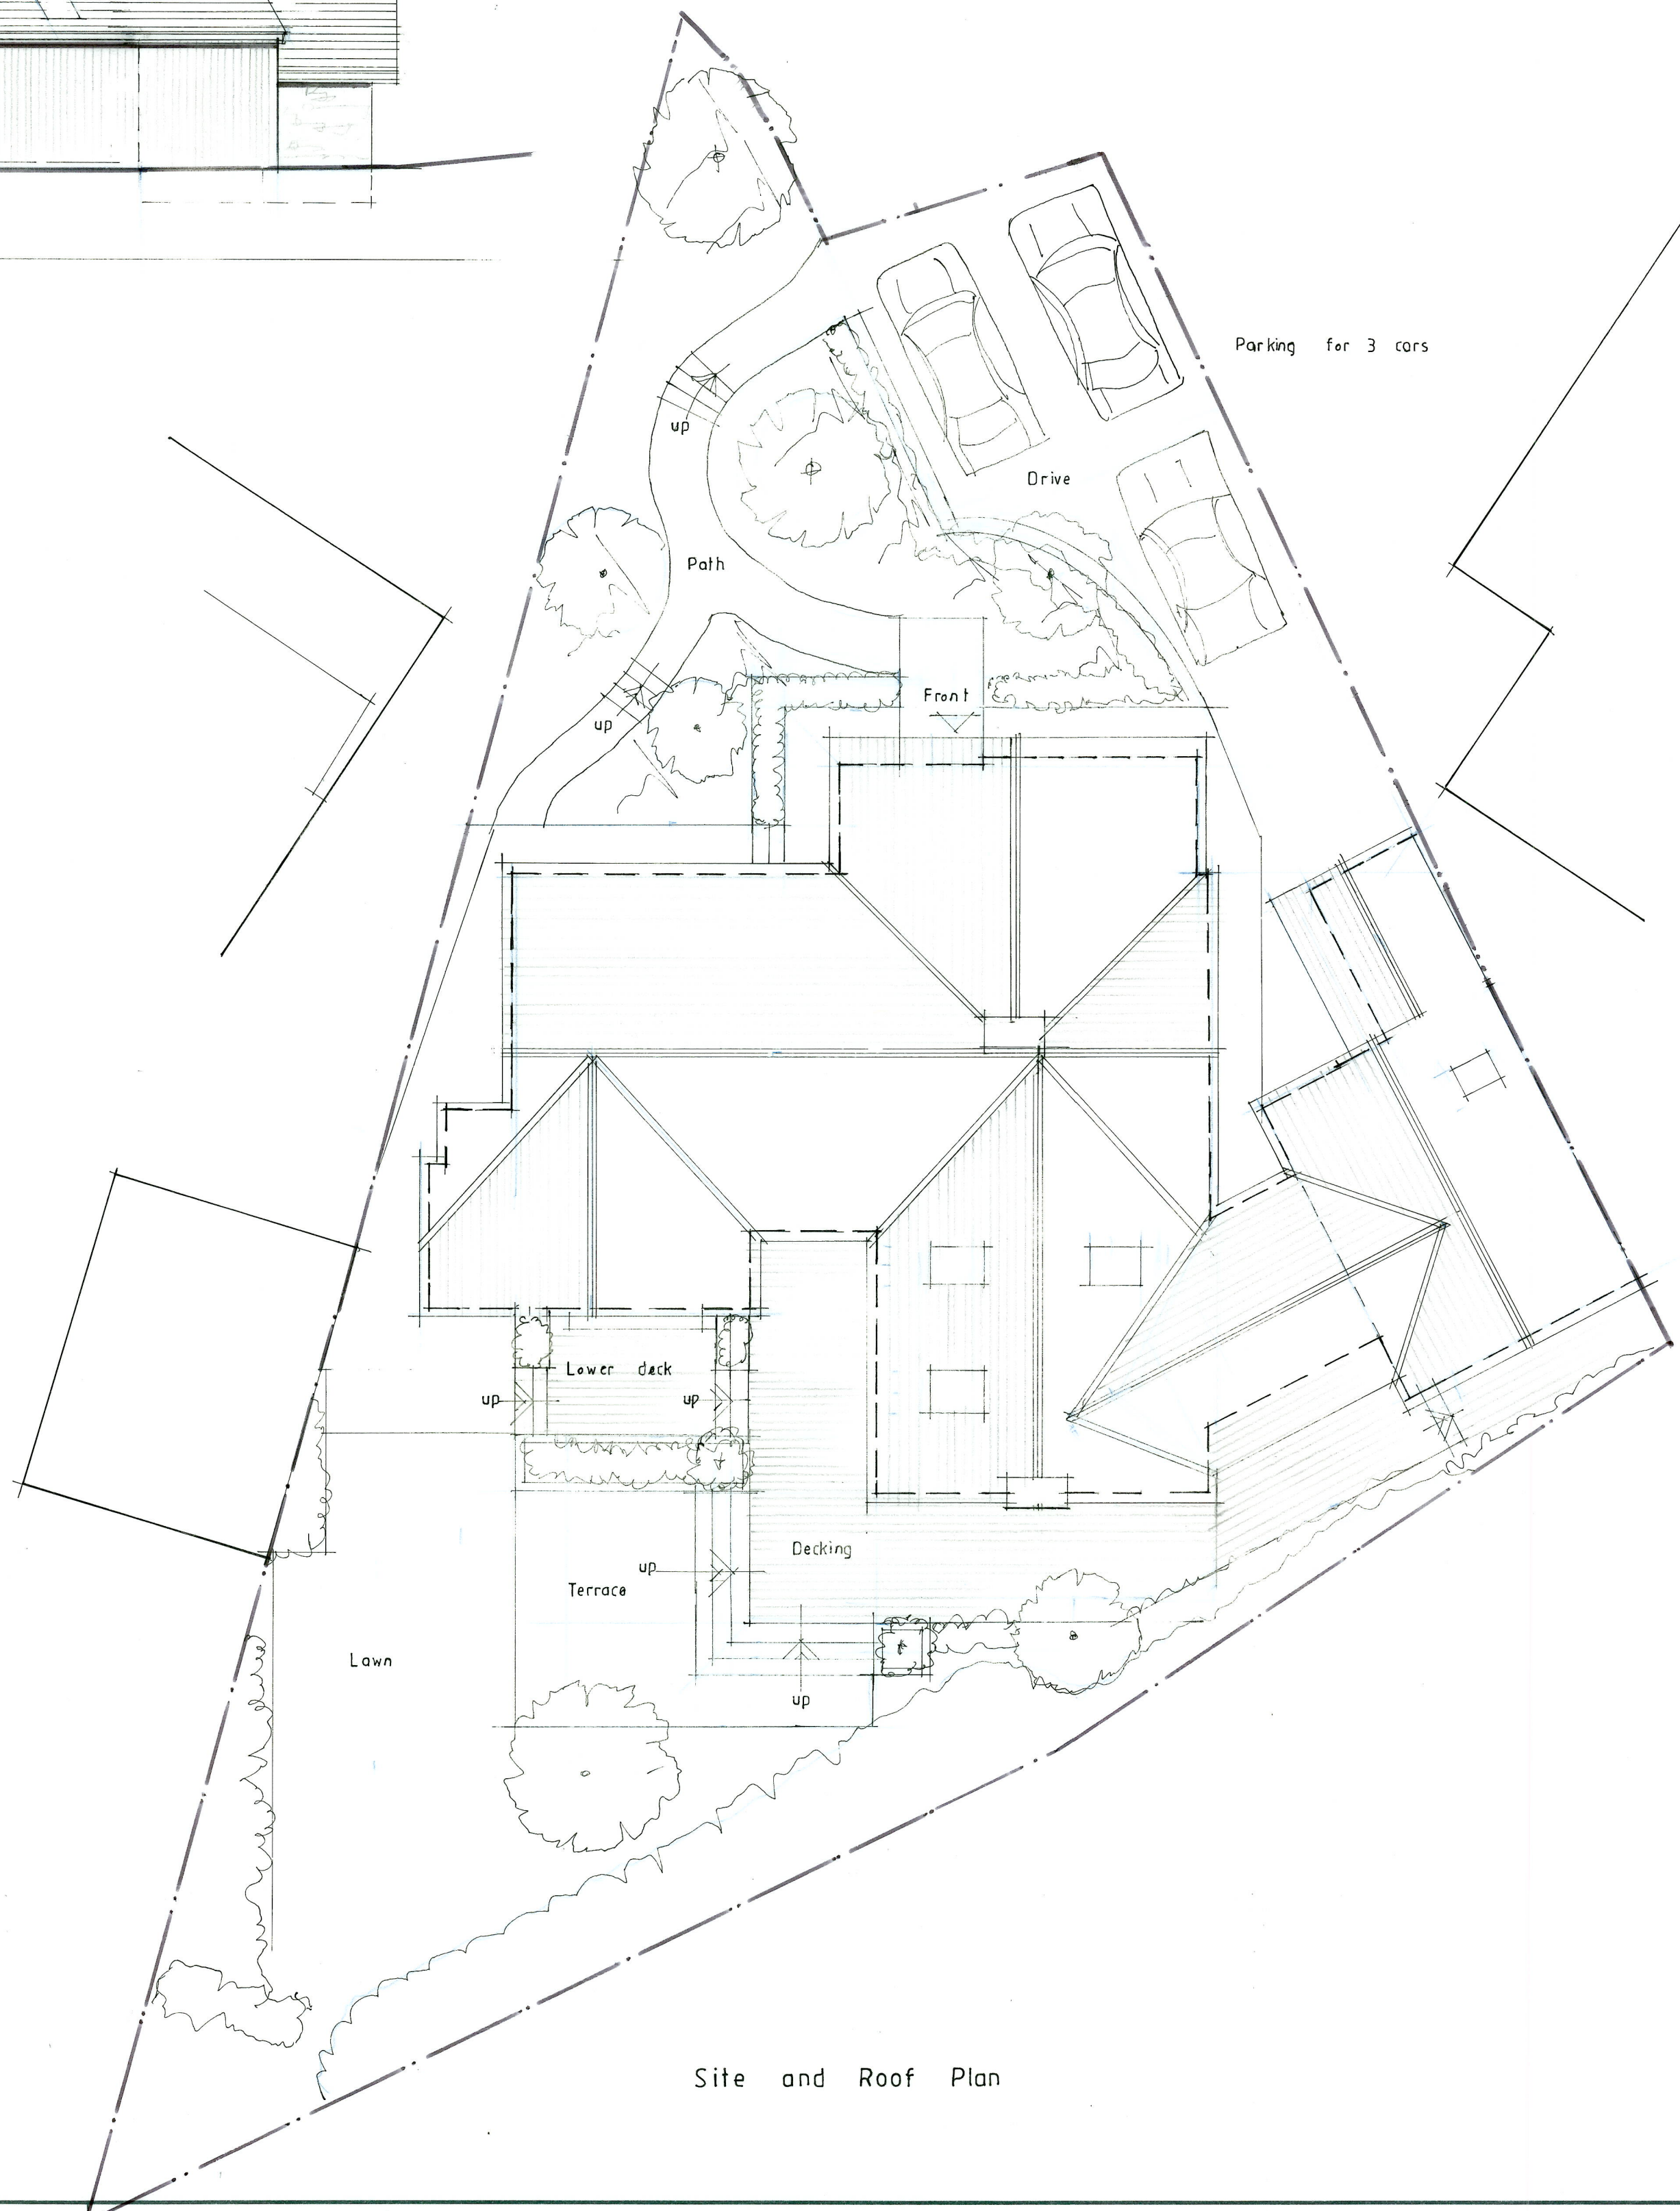

Site and Roof Plan

REV A Garage extended and
dims and notes added 04/06/24



Client
Mr and Mrs Marsden
Job Title
17 Ashborne Drive
Summerseat
Bury

Drawing Title
Proposed Plan, Section
and Elevations

Scale
1/100 @ A1
Date
May '24
Drawn
SGH

SGH Architects Ltd
New MaxDov House
130 Bury New Road
Prestwich, Manchester, M25 0AA
0161 709 7090
info@sgh-architects.co.uk
sgh-architects.co.uk

SGH-015 - 03A