


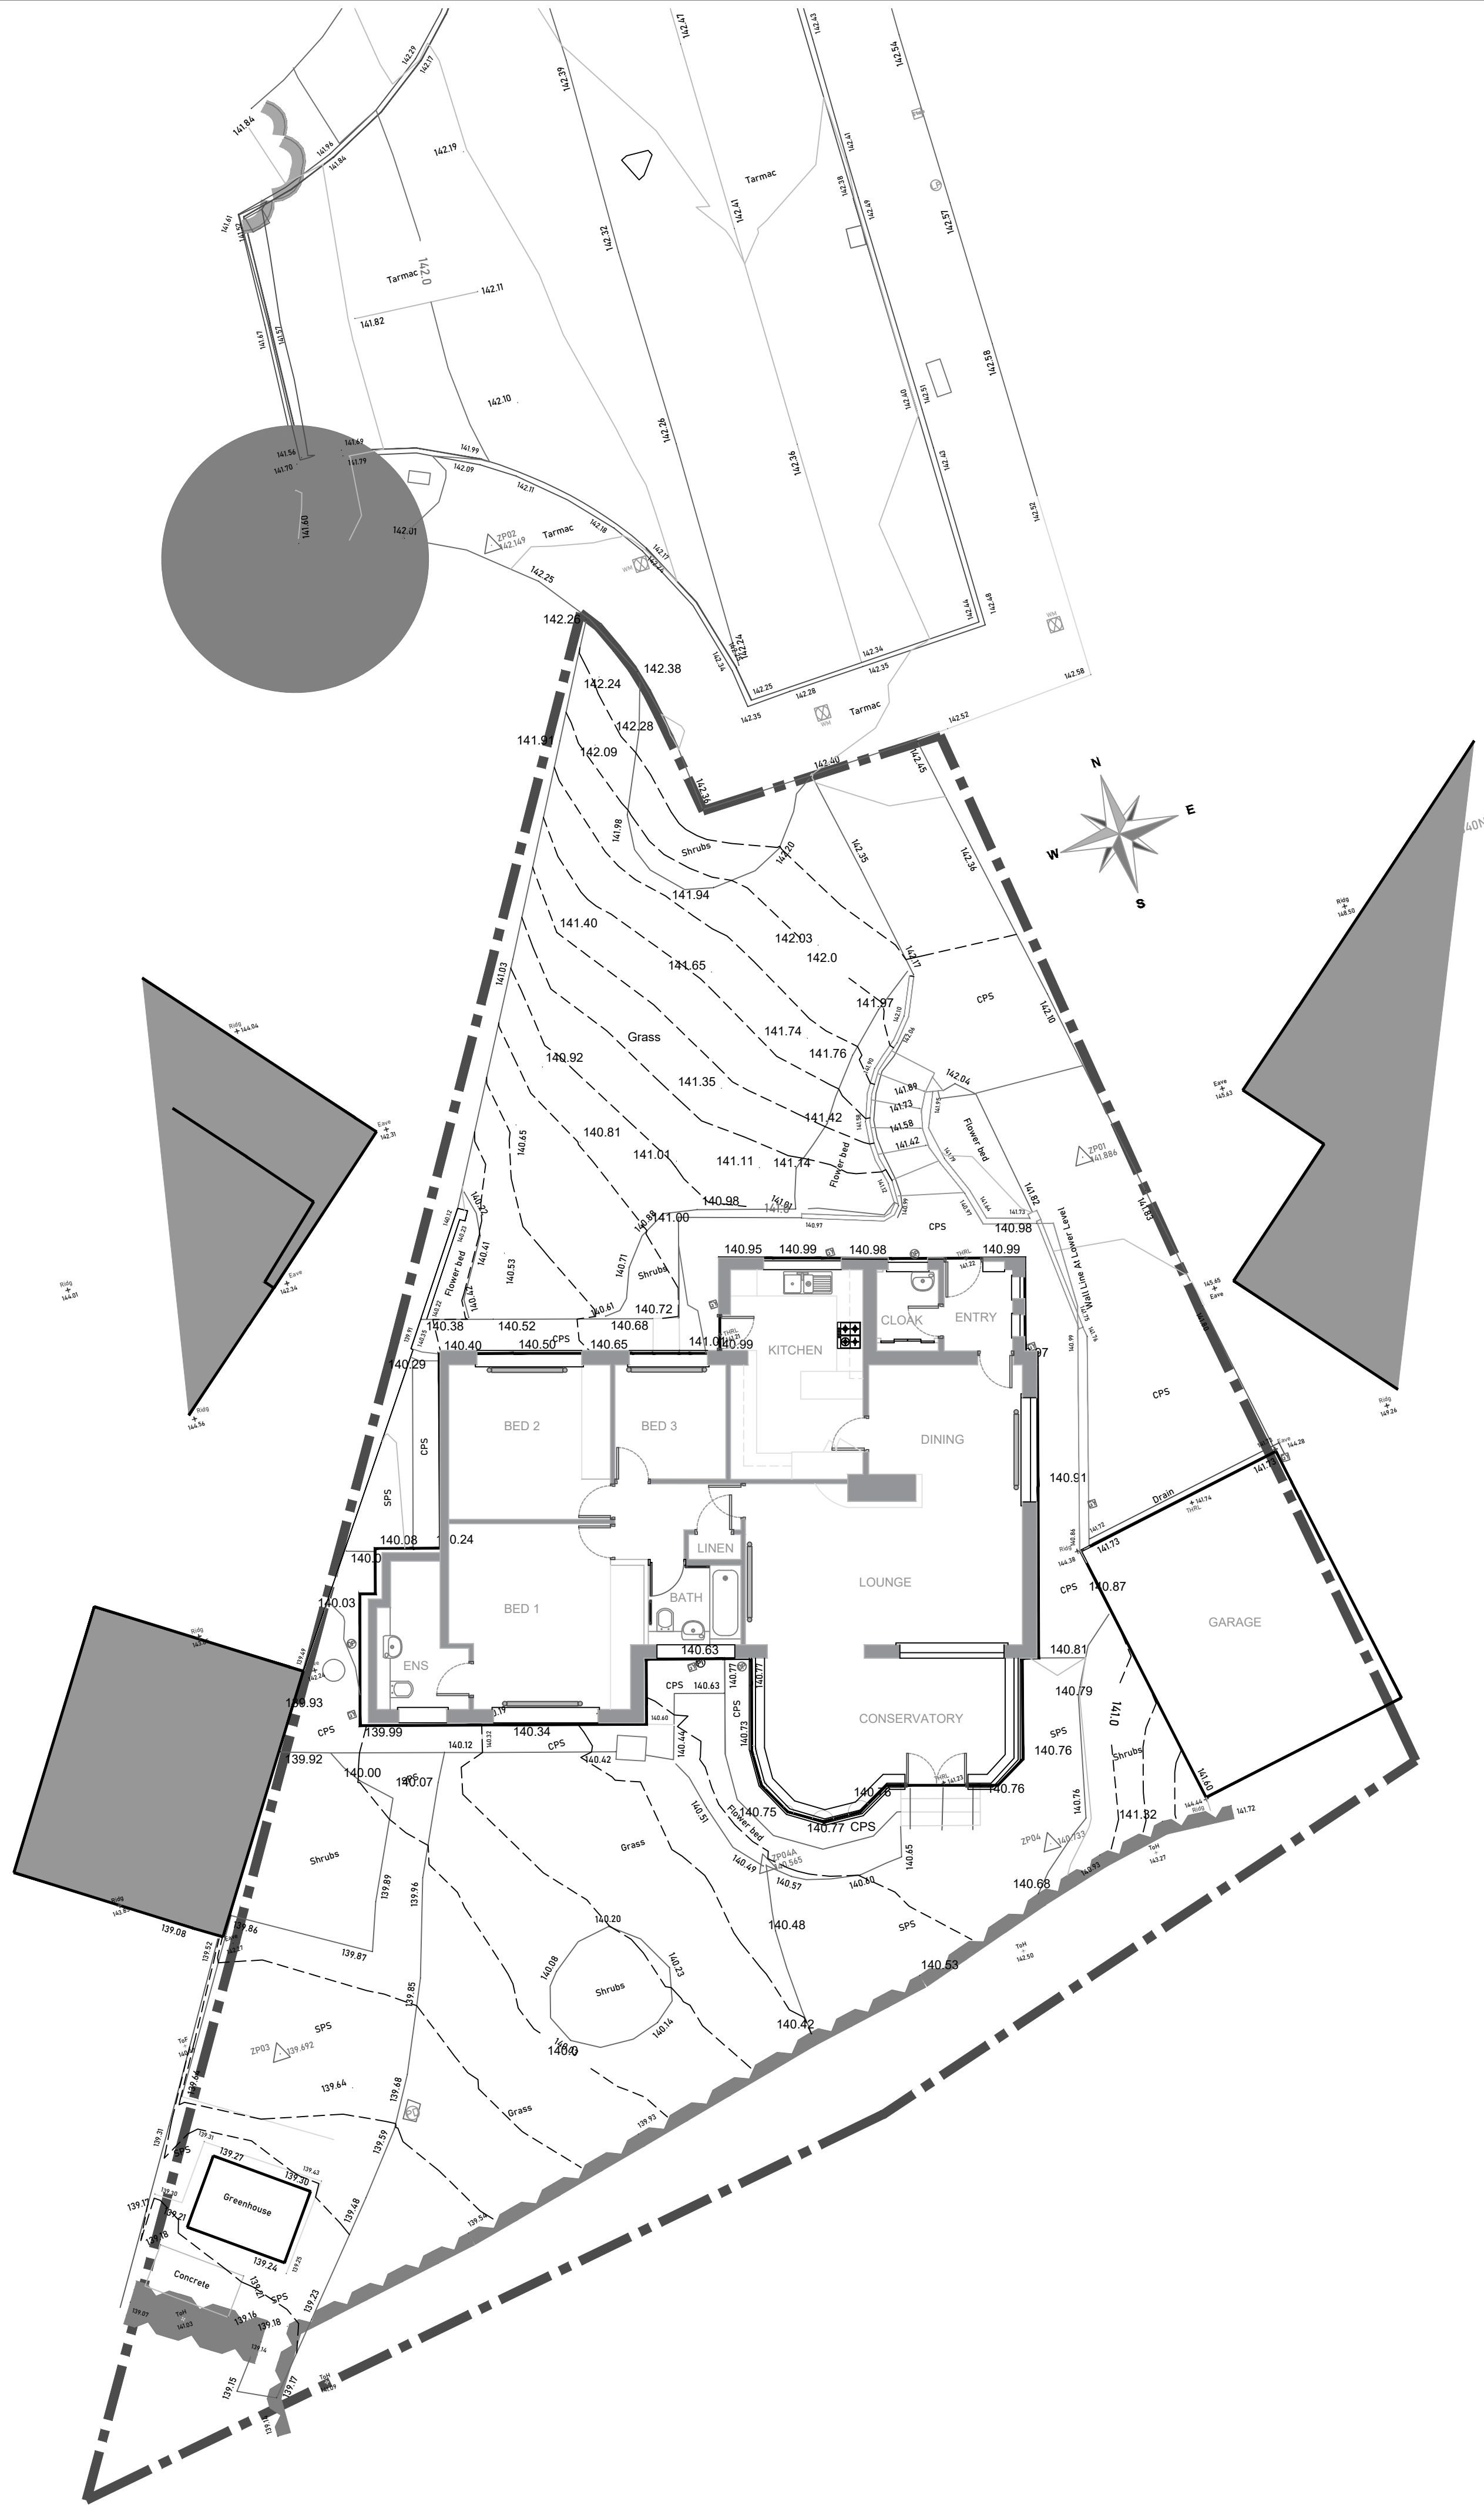

ARCHITECTS

Client
Mr and Mrs Marsden

Job Title
Proposed Alterations and Extension to
17 Ashborne Drive
Summerseat
Bury
BL9 5PD

Drawing Title
Existing Site Plan

Scale
1:100 @A1

Date
April 2024

Drawn
LKR

SGH Architects Ltd
New MaxDow House
130 Bury New Road
Prestwich, Manchester, M25 0AA
0161 709 7090
info@sgh-architects.co.uk
sgh-architects.co.uk

RIBA

SGH-015 - 02 A