



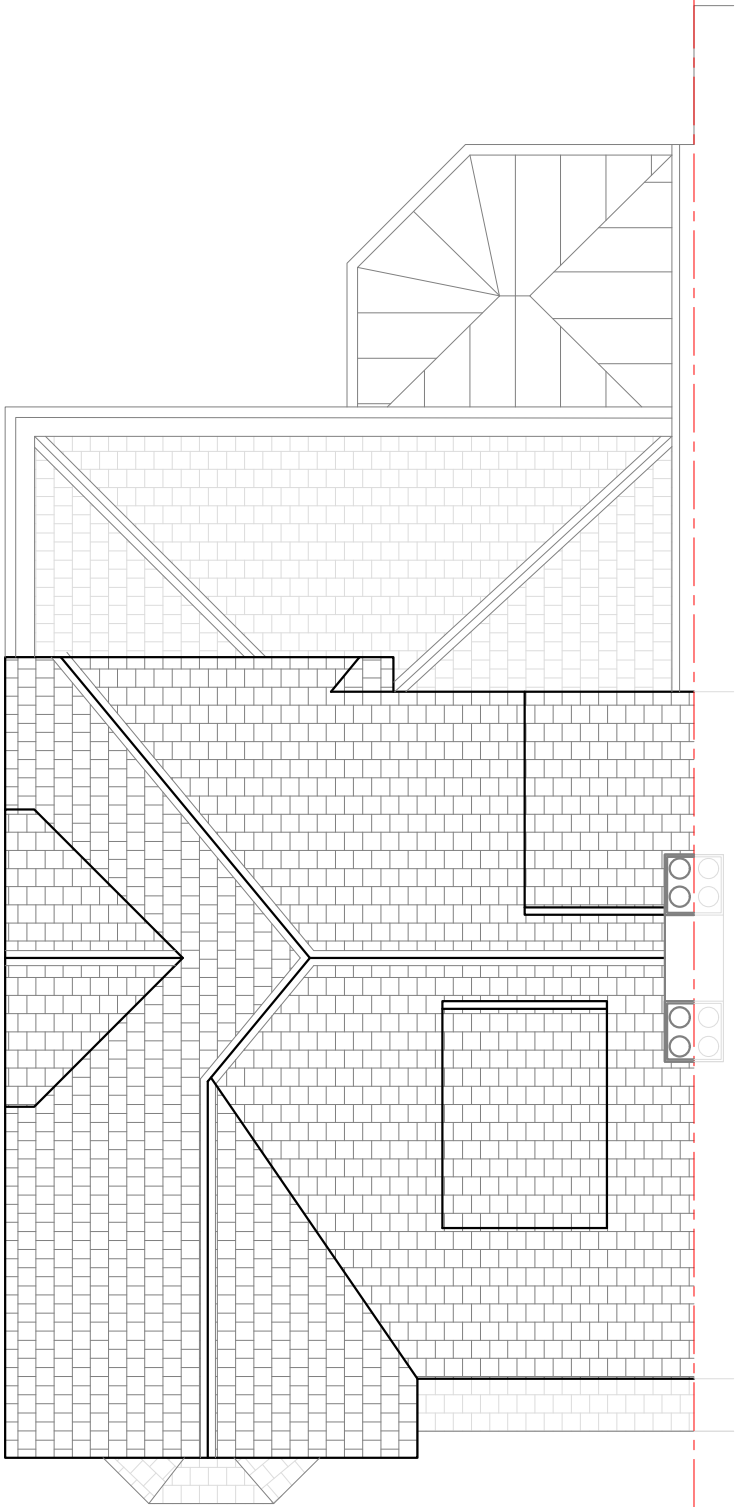

EXISTING ROOF PLAN
1:100 @ A3
0m 1m 3m 5m

Dimensioning
Figured dimensions only to be taken from these designs and drawings. Work to annotated dimensions only. All dimensions to be checked on site. Architectural designers to be informed immediately of any discrepancies before work proceeds. Drawings are to be read in conjunction with relevant specifications, structural engineers and service engineers' drawings.

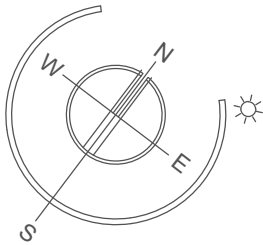

S A L E E M
A R C H I T E C T S
Architecture | Masterplanning | Graphics

Rev	Date	Description
-	??/02/23	Issued to client for comments

CLIENT:
Bilal Ahmad & Family

PROJECT:
78 Ringley Road,
Whitefield

TITLE:
Existing Roof Plan

SCALE:
1:100 @ A3

DRAWING NO.
Sheet 4

REV:

DATE:
August 2023