




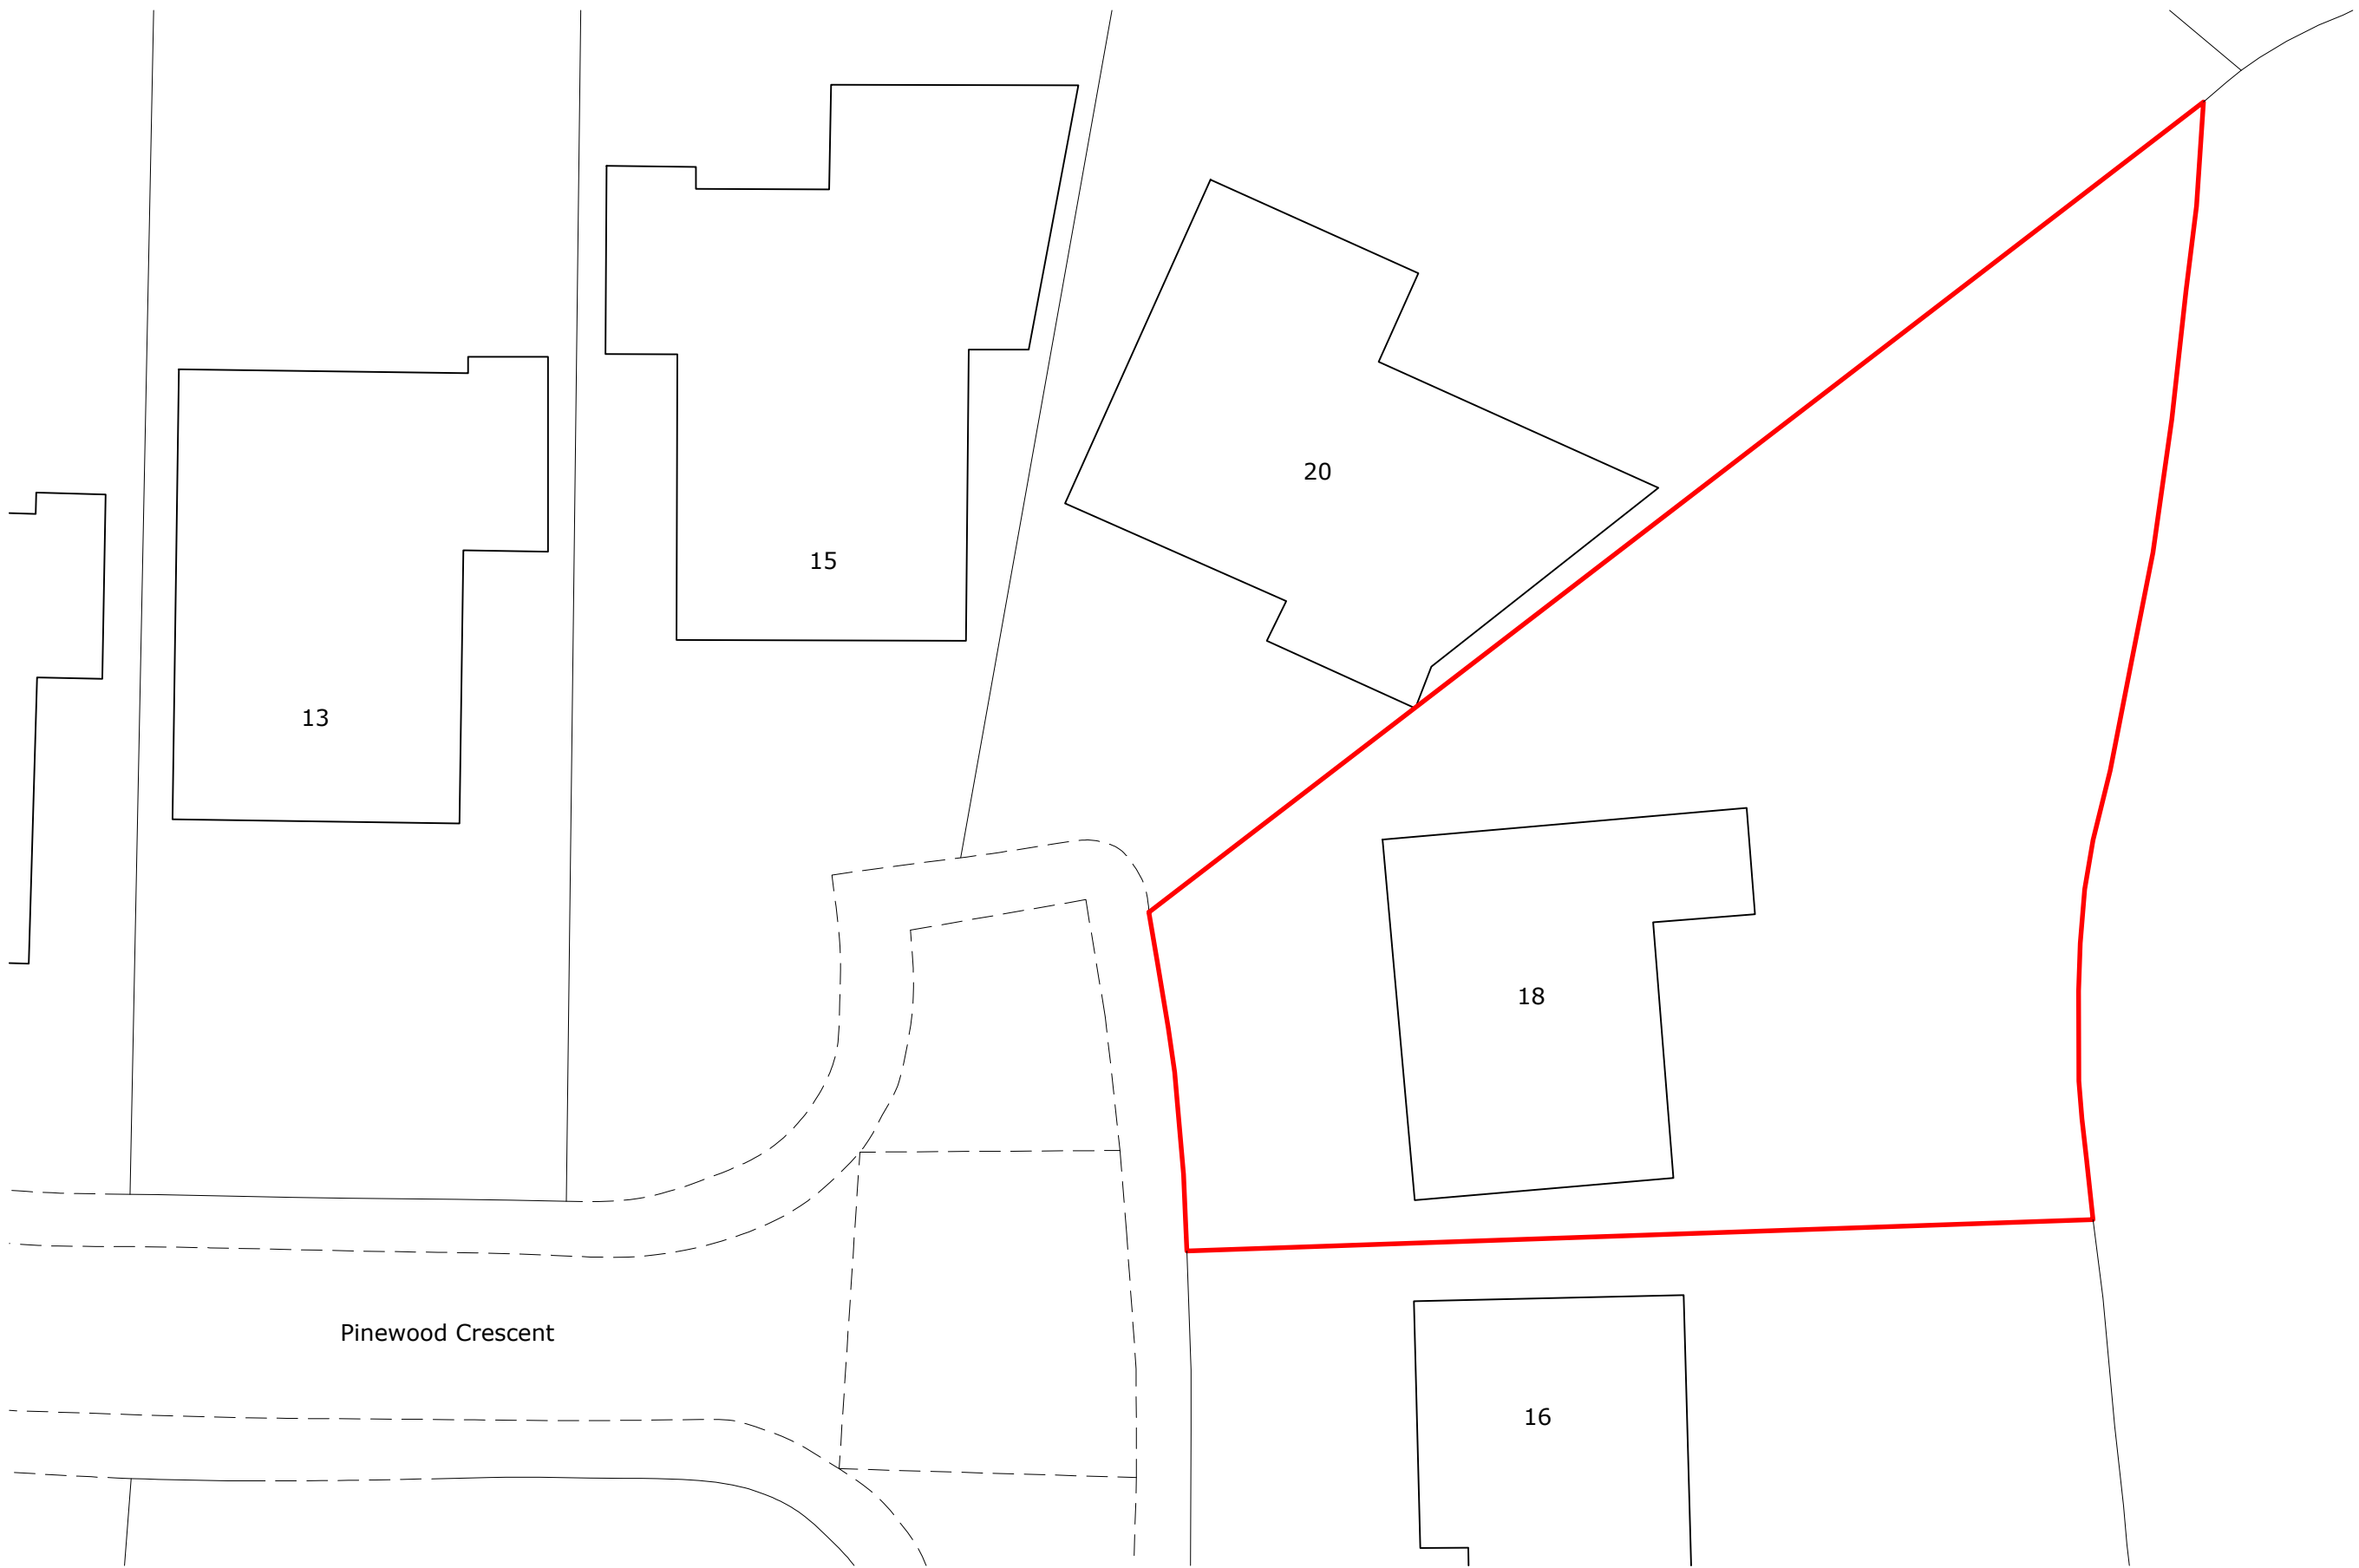

Pinewood Crescent

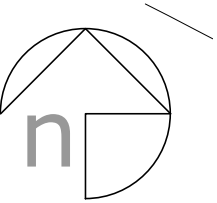

Rev:	Description:	By:	Date:
------	--------------	-----	-------

 

octopusenergy
SERVICES

Accredited by:



Client/Project: David Atkinson, 18 Pinewood Crescent, Ramsbottom, Bury, BL0 9XE	Project status: PLANNING
	Drawing title: Site plan as existing

Scale: 1:200	Paper Size: A3	Drawn: A Walton	Checked: A Futtit
Project ID: J-F4508F85	Drawing No: 01	Revision:	Date: 19.10.2023