

© This Drawing & Design is the copyright of Jenkins Design Services Ltd and should not be reproduced without written consent.

Contractors are to check all levels & dimensions on site prior to site works commencing & report discrepancies to the Designers.


DO NOT SCALE FROM THIS DRAWING

PLANNING

Key:-

Site Boundary

1,147.5 sqm / 0.11475 Hectares / 0.28355 Acres

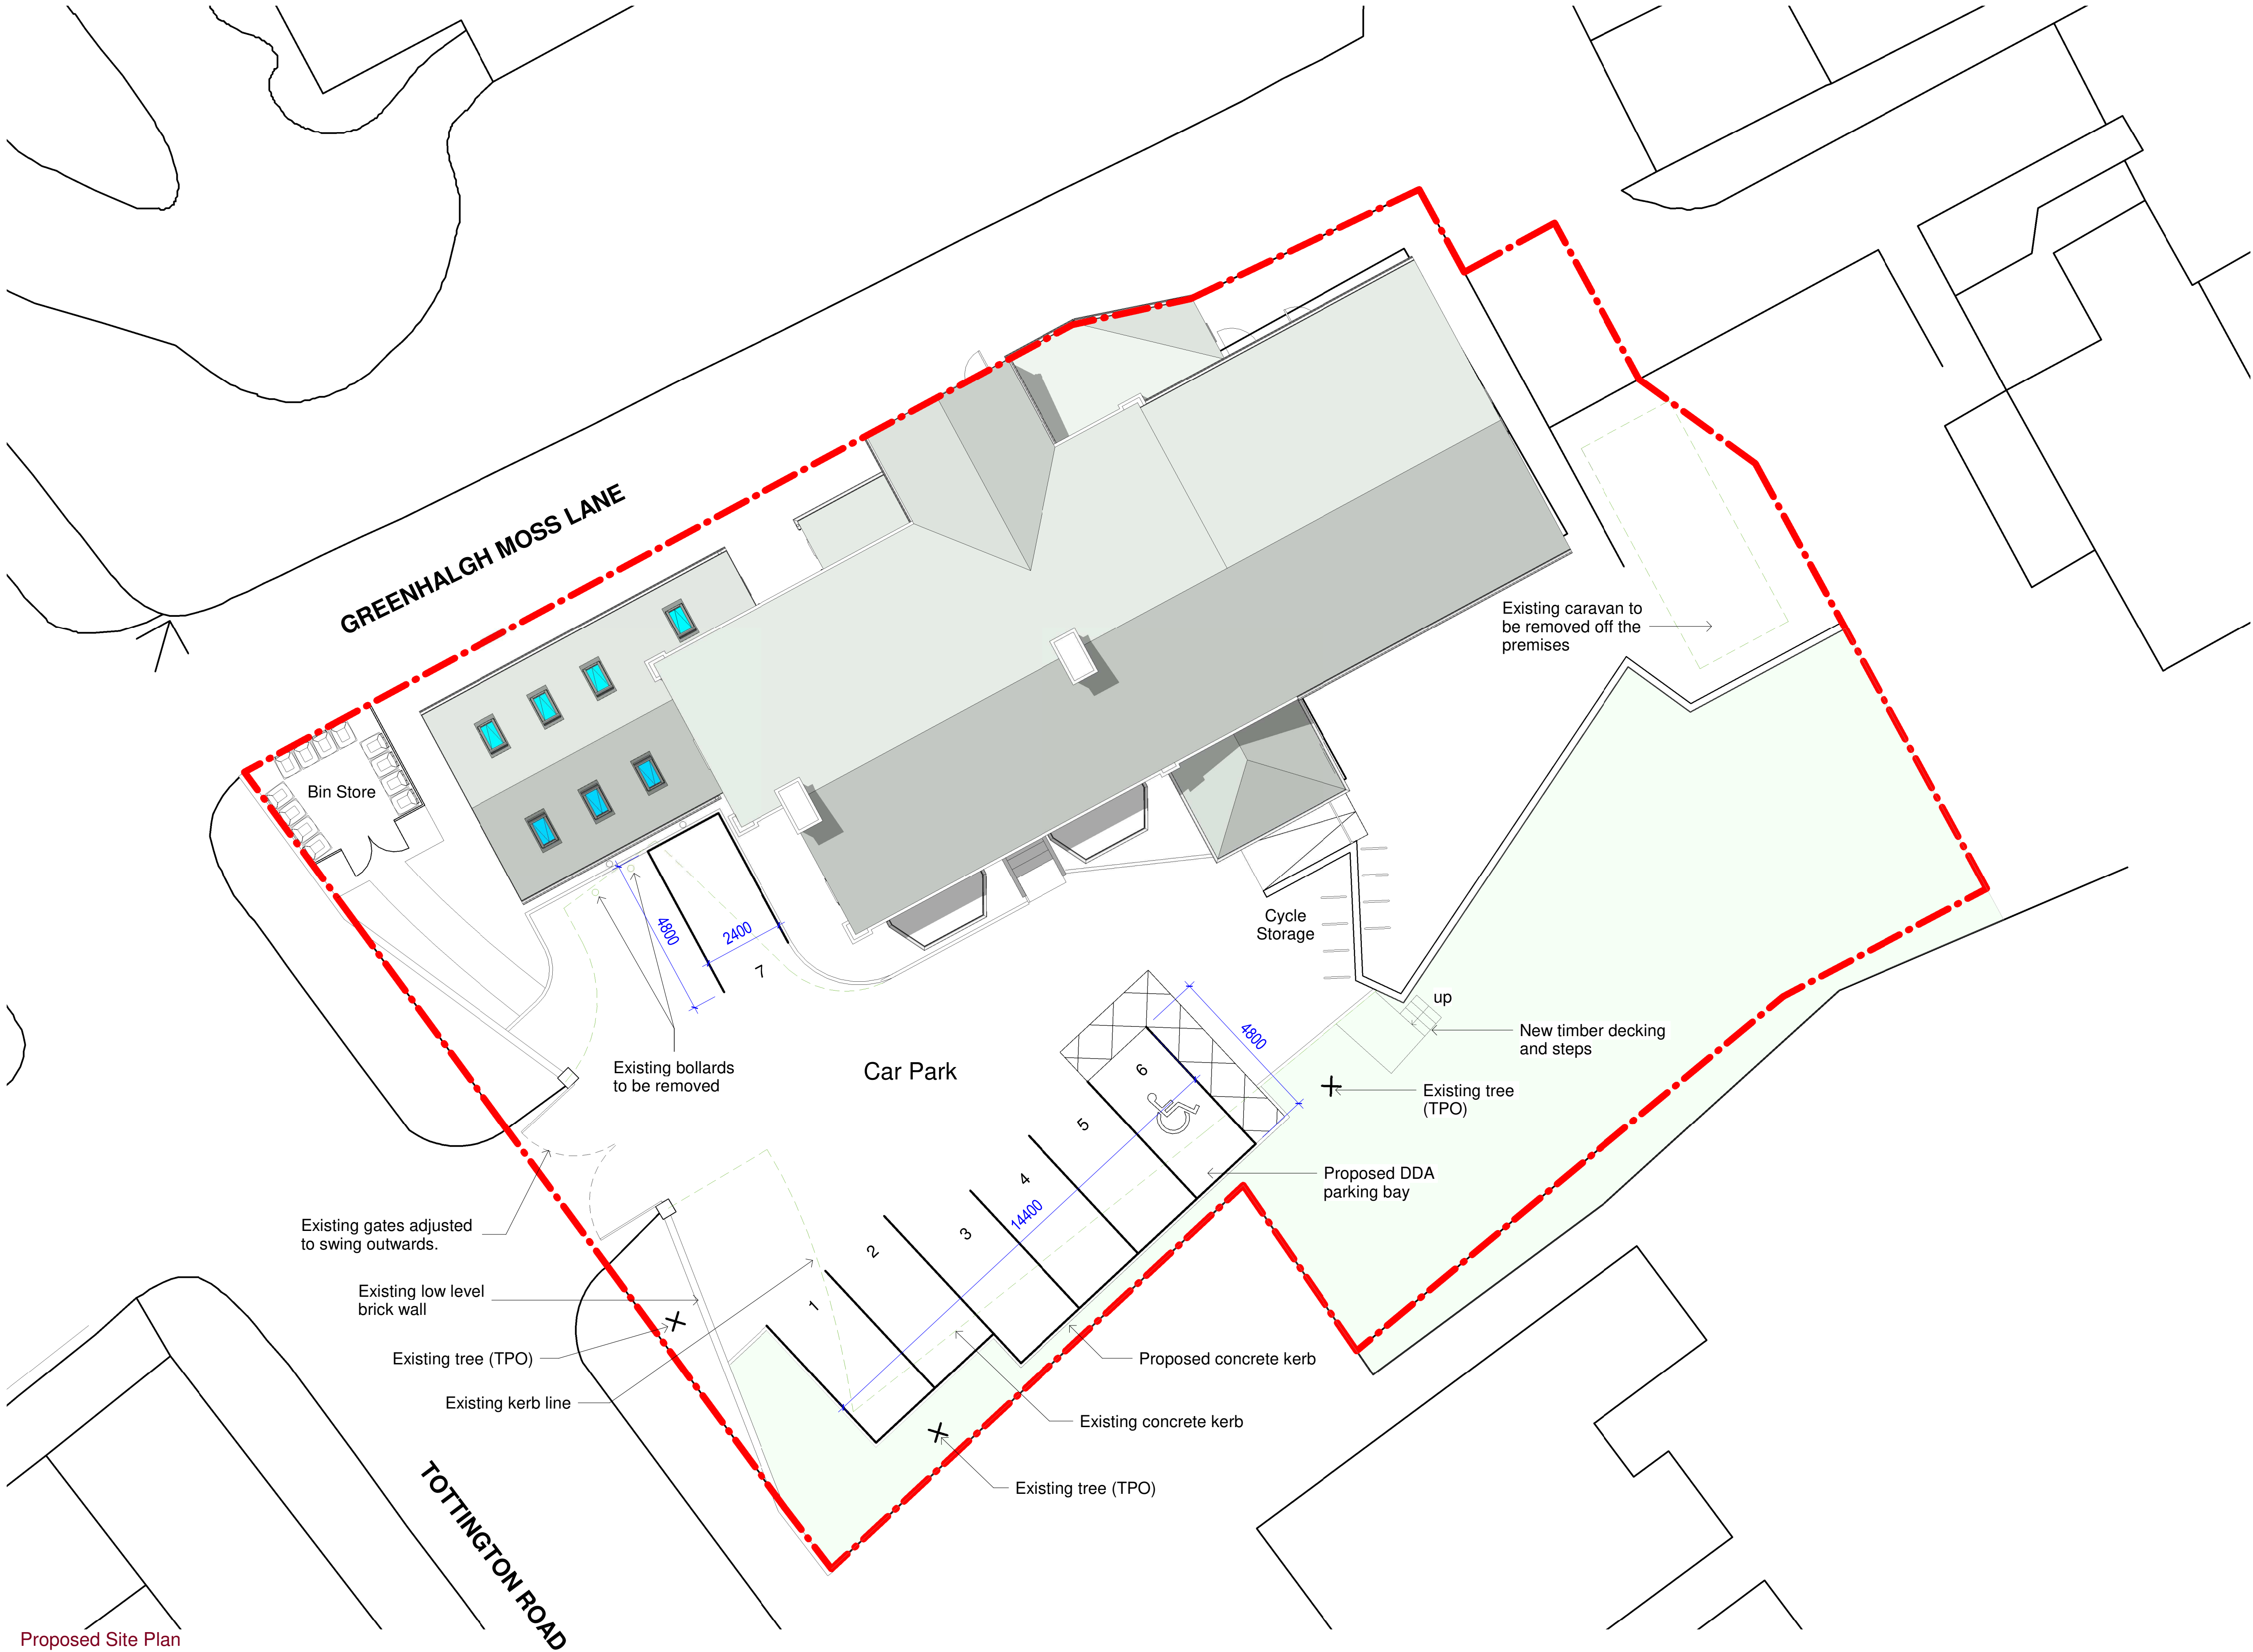

C	Existing caravan removed and proposed car park layout revised.	AL	TR	18.01.2024
B	Update to layout following client input.	CM	TR	19.12.2023
A	Planning Issue.	CM	TR	13.12.2023
Rev	Description	By	Chk	Date
Project:	Moorfield Care Home 388 Tottington Road, Bury, BL8 1TU			
Title:	Proposed Site Plan			
Client:	Shaheen Developments			
Drawn By:	AL	Checked By:	TR	on 18.01.2024
Original Size:	A1	Project Number:	22131	
Drawing Number:	SI-XX-DR-A-1002			REV C