




Front Elevation

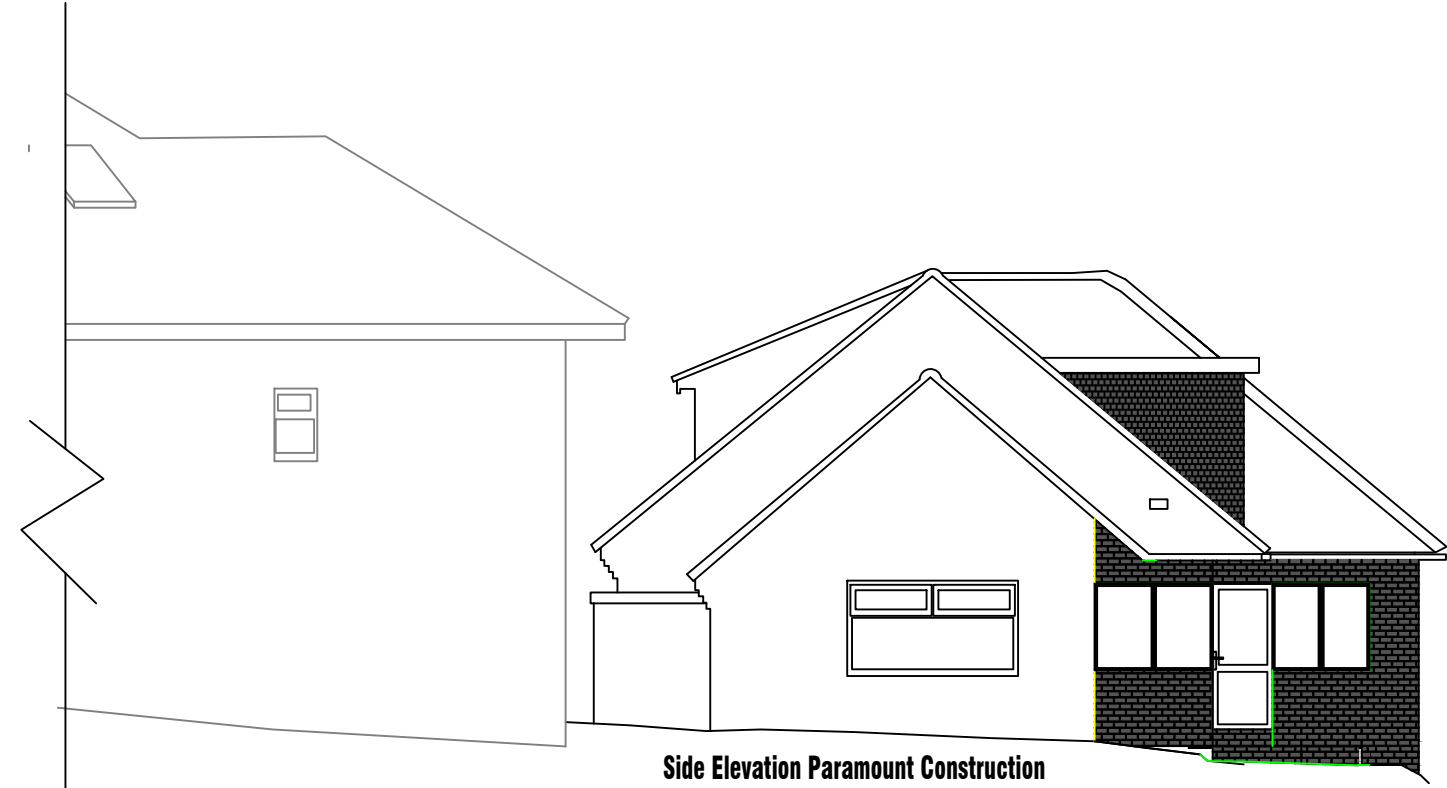

Side Elevation Paramount Construction
(No 171 Bury New Road)

Date	Rev	Description	
16.1.23	A	Description	
H S H Engineering Design Services 428 Cheetham Hill Road Cheetham Manchester M8 9LE. UK 01617956385,07940197 333			
project title	Proposed construction of a front dormer including front & rear single storey extension to a bungalow to form a habitable room.		
client	Dr Rehana Rehman		
dwg. title	Proposed Elevations		
dwg.no.	sheet no.	scale.	job no.
07a		1:100 @ A3	
1 Prestwich Park Road M25 9PF			
drawn by.	checked by.	approved by.	date
TZ		-	Feb 2021