


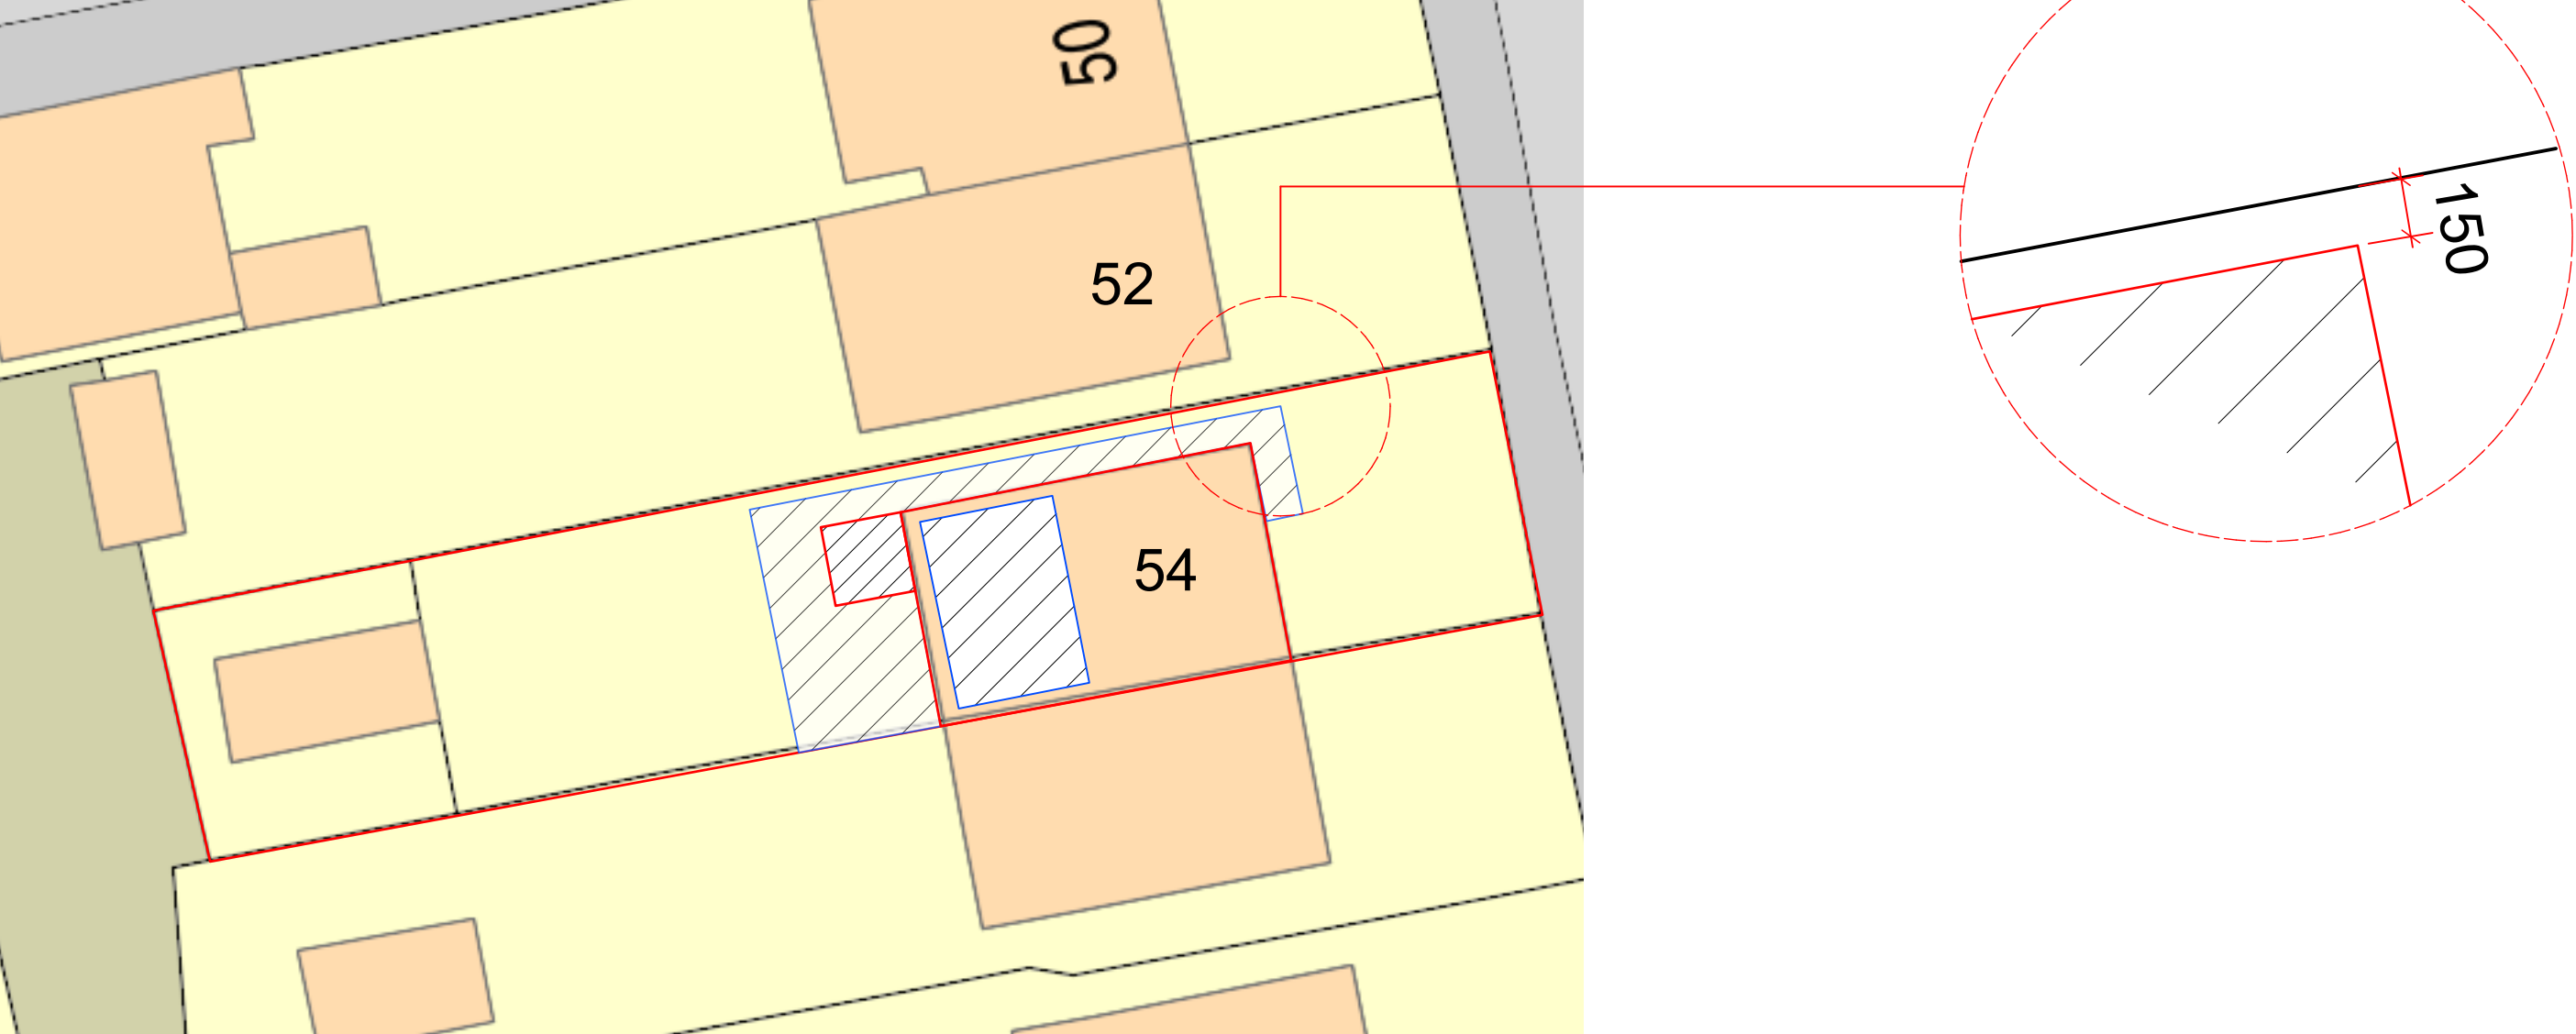

Site Plan
Scale:1:200

THE NEW CAVITY WALL WILL BE BUILT 150MM ON INSIDE OF THE CLIENT'S BOUNDARY WALL WHICH MEANS ALL THE GUTTERING AND PIPING WILL BE POSITIONED INSIDE THE CLIENT'S SITE AND NO GUTTERING OR ANY OTHER PART OF THE EXTENSION WILL BE OVER HANGING ONTO NEIGHBOURS SIDE.

This drawing must not be reproduced without permission from NM Architectural Services LTD. DO NOT scale of this drawing. All Dimensions are to be checked on site by the contractor/sub contractor. Any discrepancies to be reported to NM Architectural services LTD.

Client Name: Mr Ahtisham	Drawing Title: Proposed Location & Site Plan	Project Type: Residential - Extensions/loft conversion			Check By: MN	Date:	Revision Notes:		
						21.06.2024			
Project Address: 54 Wordsworth Avenue, BURY BL9 9QX	Drawing Type: PLANNING	Dwg No:	WDA:002	Scale:	1:100	Rev: - A	02.09.2024	REV.A UPDATING SITE PLAN	