

IMPORTANT

- © This drawing is copyright and remains the property of this practice
- All dimensions to be checked on site
- Positions of existing services to be confirmed prior to proceeding

REVISION STATUS

S Information issued for feasibility or scheme design

T Information issued for tender purposes only

C Information issued for Construction

NB: Only those drawings containing a C revision to be used for construction


NOTES




NORTH EAST ELEVATION





NORTH WEST ELEVATION

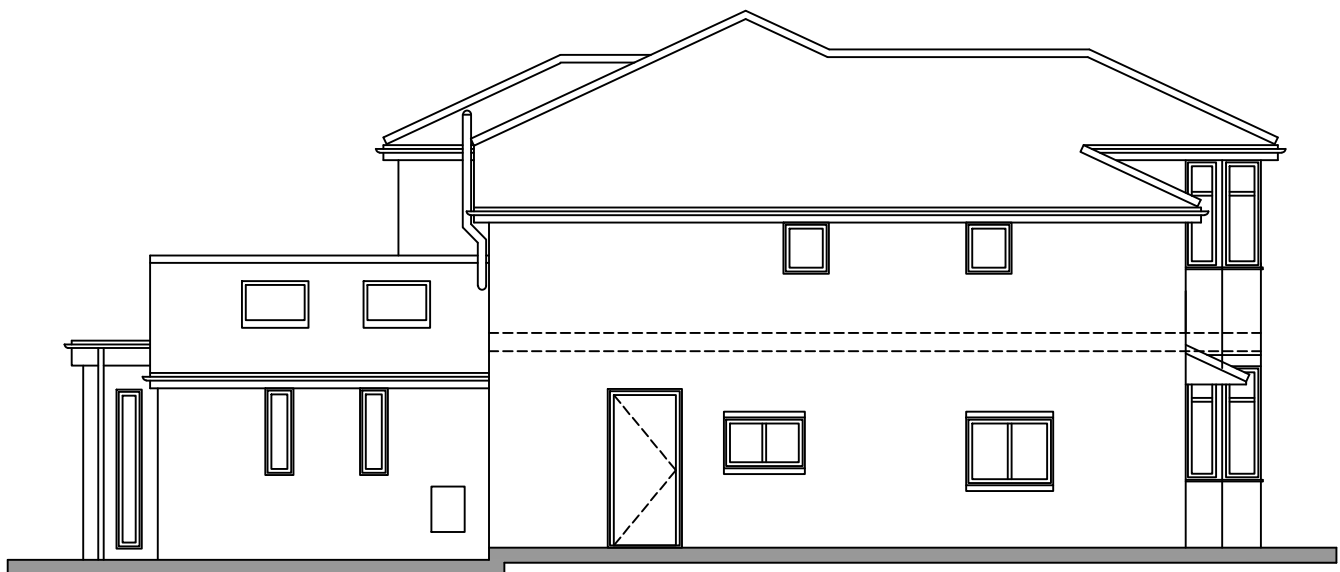


SOUTH WEST ELEVATION

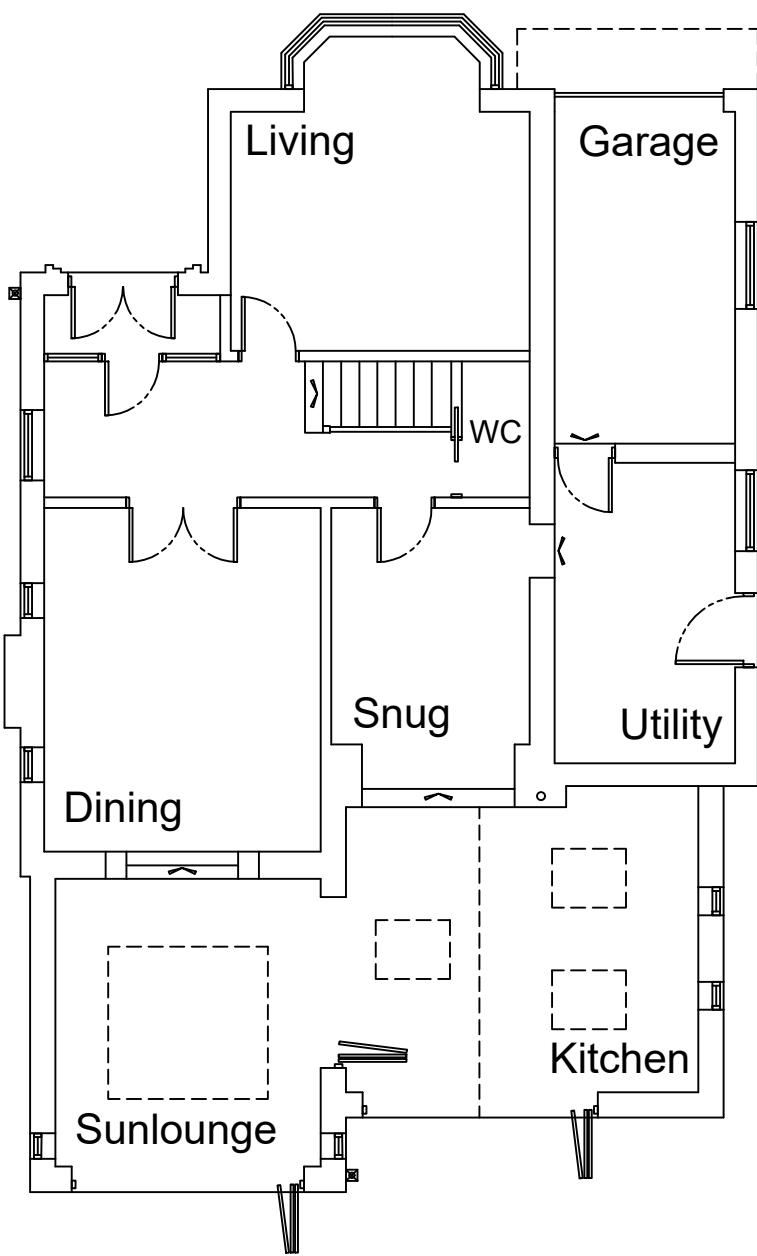

GROUND FLOOR PLAN

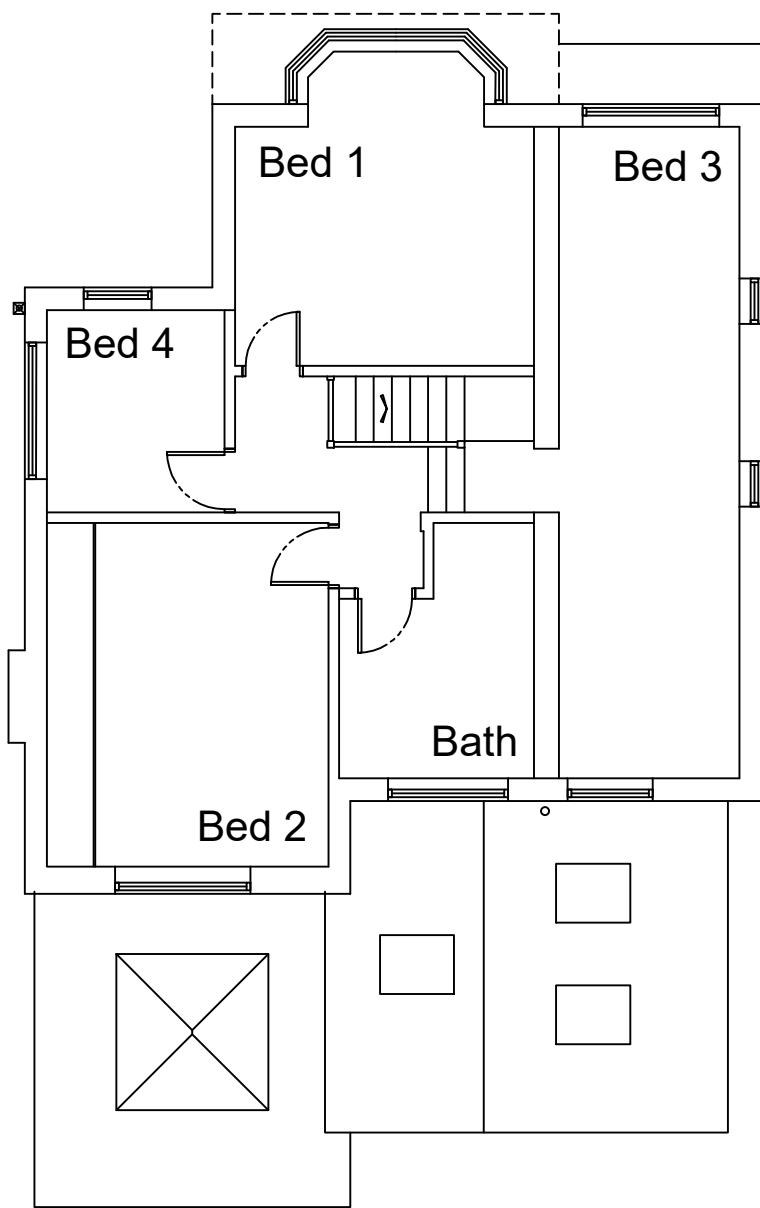 

FIRST FLOOR PLAN

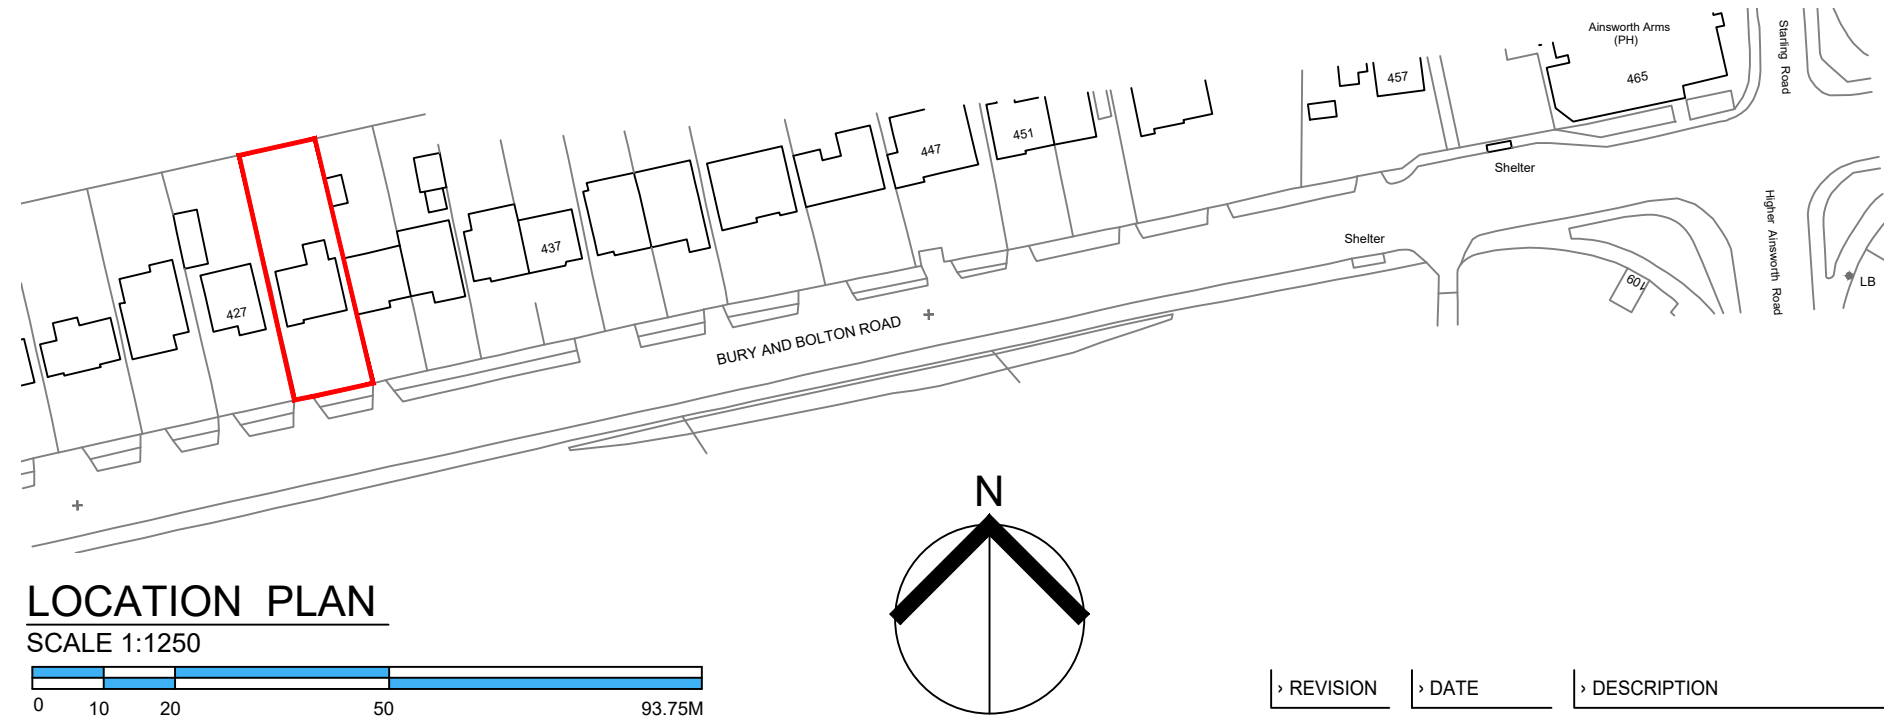

REVISION
DATE
DESCRIPTION

CLIENT

Mr & Mrs M Cohen

PROJECT

425, Bury and Bolton Road, Radcliffe, Manchester. M26 4LJ

DRAWING TITLE

Floor Plan & Elevations as EXISTING

SCALE

DATE

DRAWN

CHECKED

Shown@A2 Nov'24

DT

DRG NO.

REVISION

11439-01