


NOTES


This drawing to be read in accordance with the specification/Bills of Quantities and related drawings.
No Dimensions to be scaled from this drawing. All stated dimensions to be verified on site and the designer notified of any discrepancies.

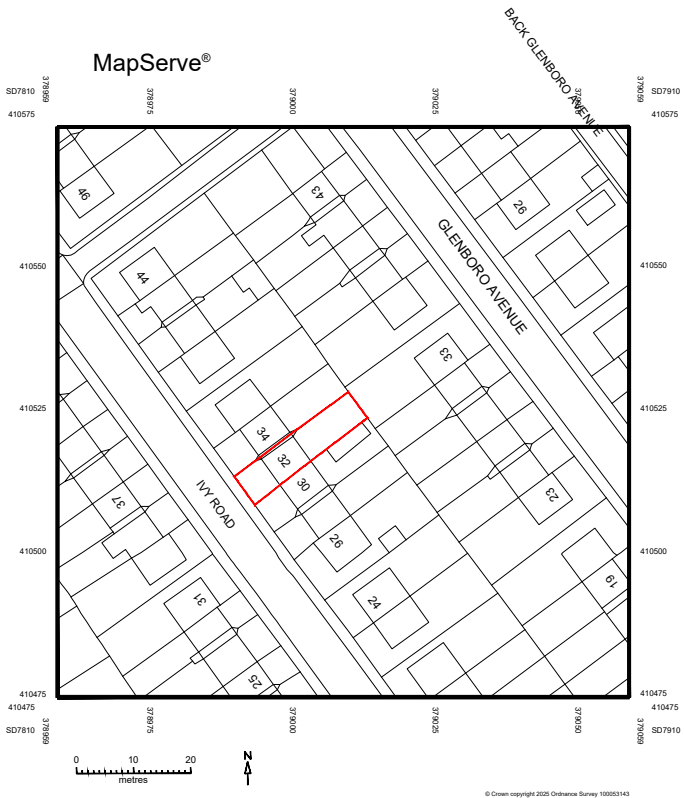

SITE LOCATION PLAN 1:1000



BLOCK PLAN 1:500

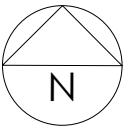

FOR PLANNING

Project

32 IVY ROAD
BURY
BL8 2PW

Title

SITE LOCATION & BLOCK PLAN



Scale	Date
RTD @ A3	JANUARY 2025
Drawn	Checked
SB	-
Drawing Number	Revision
7024_PL01	-

SMASHBOX

97 Alderley Road | Wilmslow | Cheshire | SK9 1PT
ARCHITECTURE DESIGN PLANNING
T. 01625 466 557 E. hello@smashboxarchitecture.com
www.smashboxarchitecture.com

NOTES

This drawing to be read in accordance with the specification/Bills of Quantities and related drawings.
No Dimensions to be scaled from this drawing. All stated dimensions to be verified on site and the designer notified of any discrepancies.

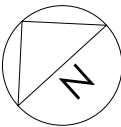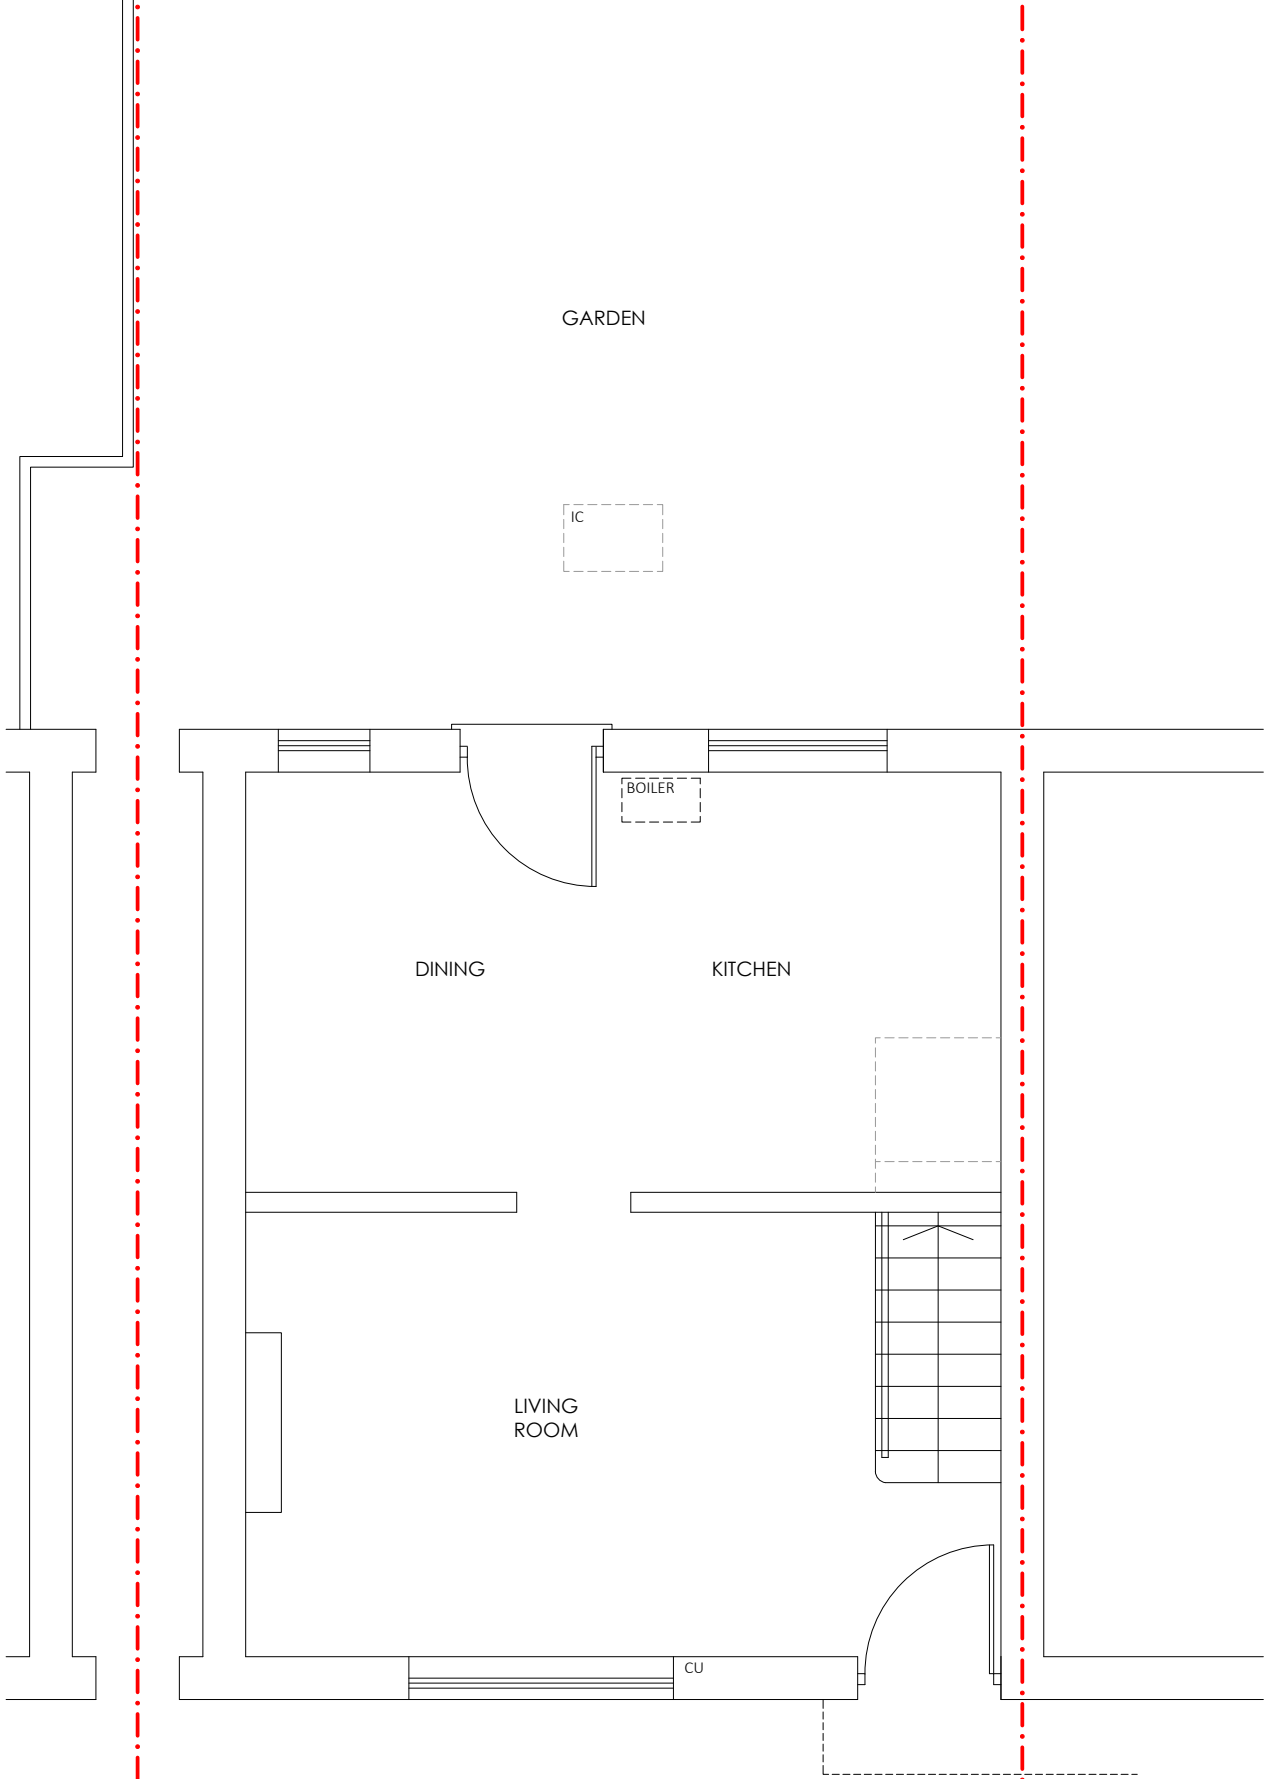

FOR PLANNING

Project
32 IVY ROAD
BURY
BL8 2PW

Title
EXISTING GROUND FLOOR PLAN

Scale
1:50 @ A3

Date
JANUARY 2025

Drawn
SB


Checked
-

Drawing Number
7024_PL02

Revision
-


SMASHBOX

97 Alderley Road | Wilmslow | Cheshire | SK9 1PT
ARCHITECTURE DESIGN PLANNING
T. 01625 466 557 E: hello@smashboxarchitecture.com
www.smashboxarchitecture.com

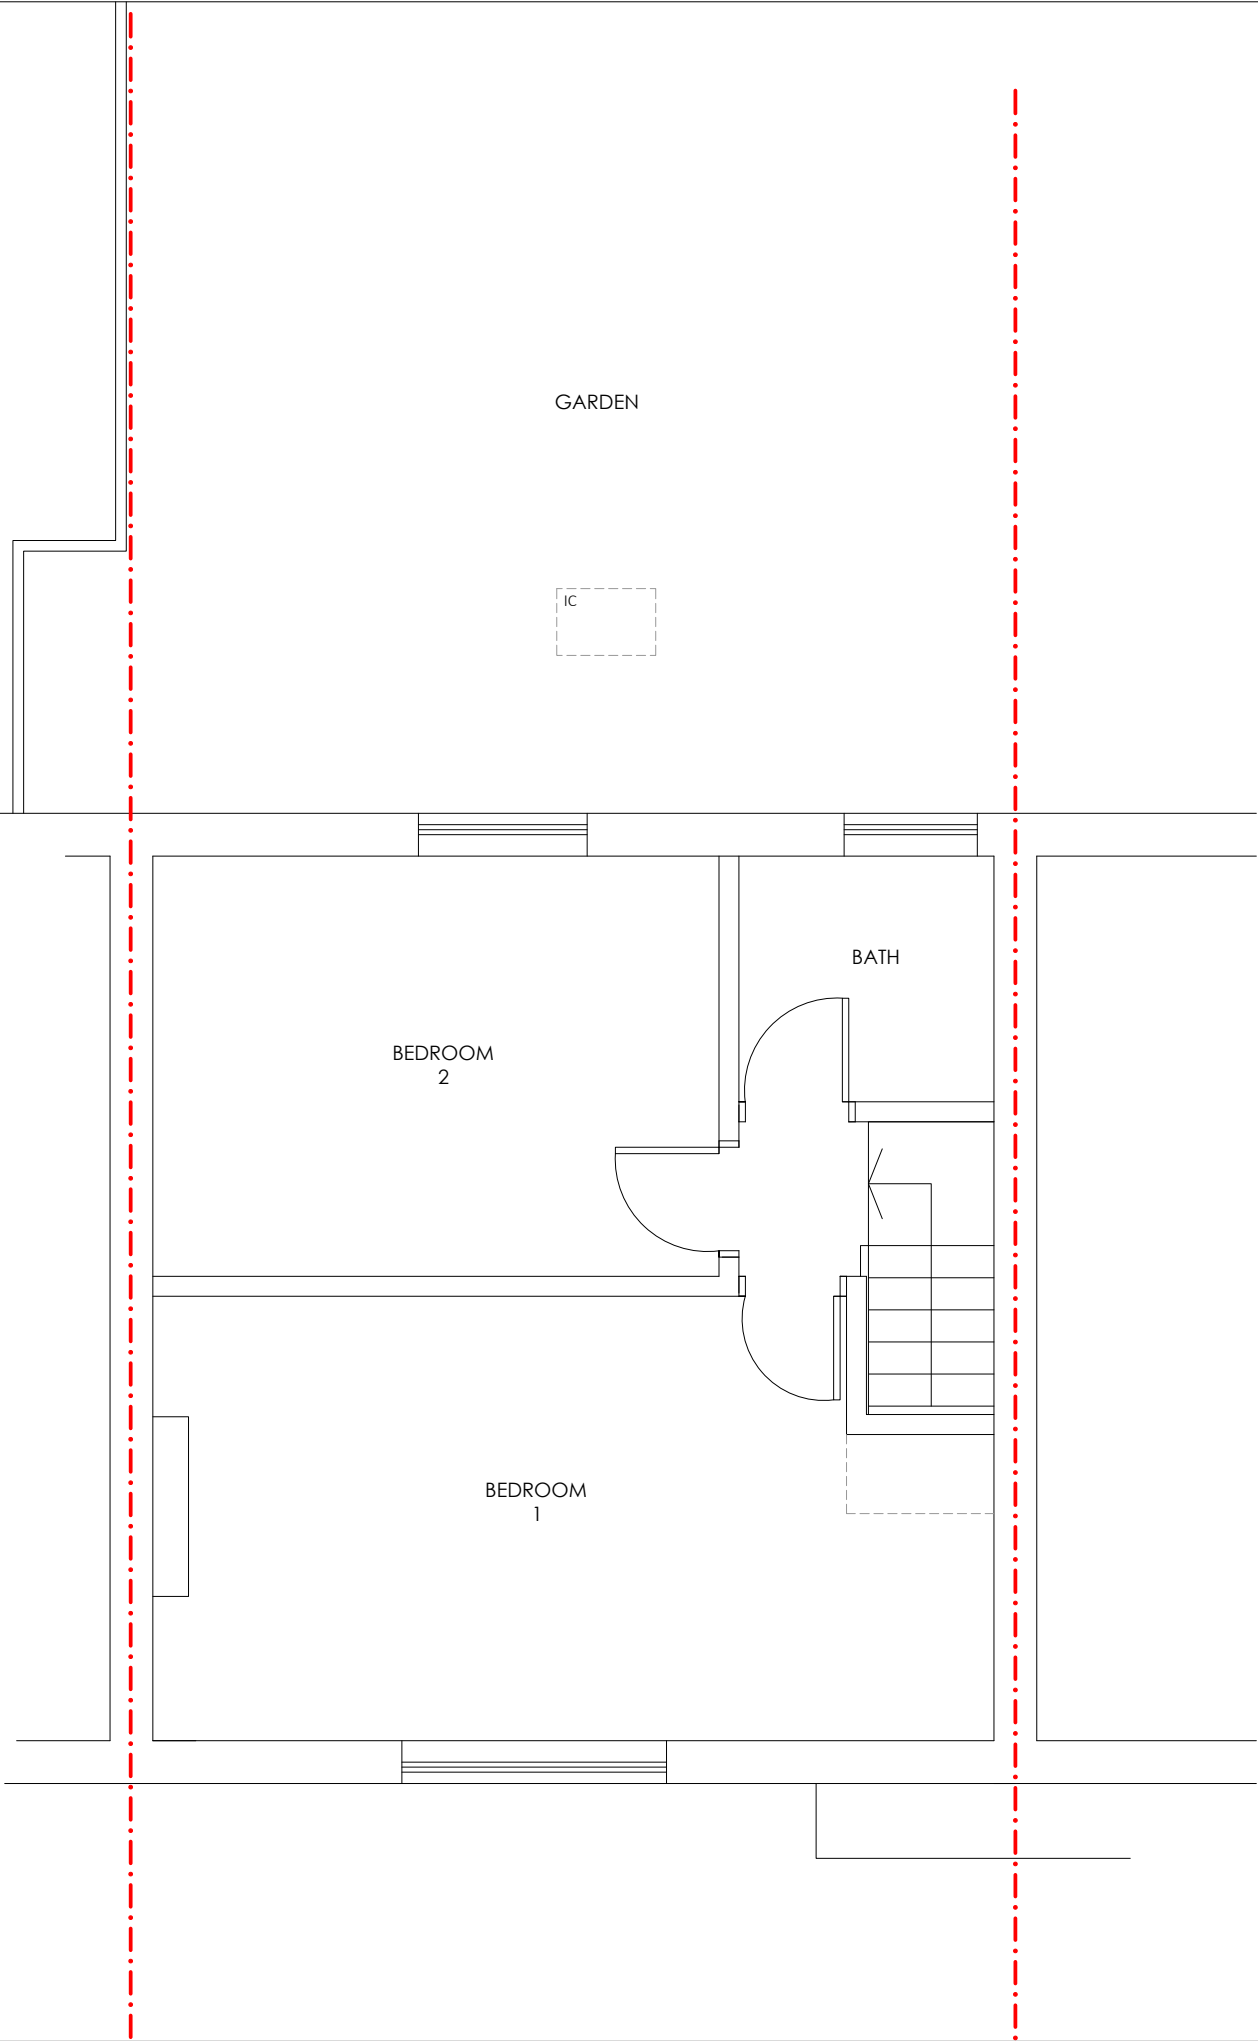

NOTES

This drawing to be read in accordance with the specification/Bills of Quantities and related drawings.
No Dimensions to be scaled from this drawing. All stated dimensions to be verified on site and the designer notified of any discrepancies.

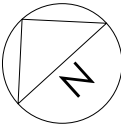

FOR PLANNING

Project
32 IVY ROAD
BURY
BL8 2PW

Title
EXISTING FIRST FLOOR PLAN

Scale 1:50 @ A3	Date JANUARY 2025
Drawn SB	Checked -
Drawing Number 7024_PL04	Revision -

SMASHBOX

97 Alderley Road | Wilmslow | Cheshire | SK9 1PT
ARCHITECTURE DESIGN PLANNING
T. 01625 466 557 E: hello@smashboxarchitecture.com
www.smashboxarchitecture.com

NOTES

This drawing to be read in accordance with the specification/Bills of Quantities and related drawings.
No Dimensions to be scaled from this drawing. All stated dimensions to be verified on site and the designer notified of any discrepancies.



EXISTING FRONT EXTENSION




EXISTING REAR ELEVATION
(EAST)

FOR PLANNING

Project
32 IVY ROAD
BURY
BL8 2PW


Title
EXISTING ELEVATIONS

Scale 1:100 @ A3	Date JANUARY 2025
Drawn SB	Checked -
Drawing Number 7024_PL05	Revision -

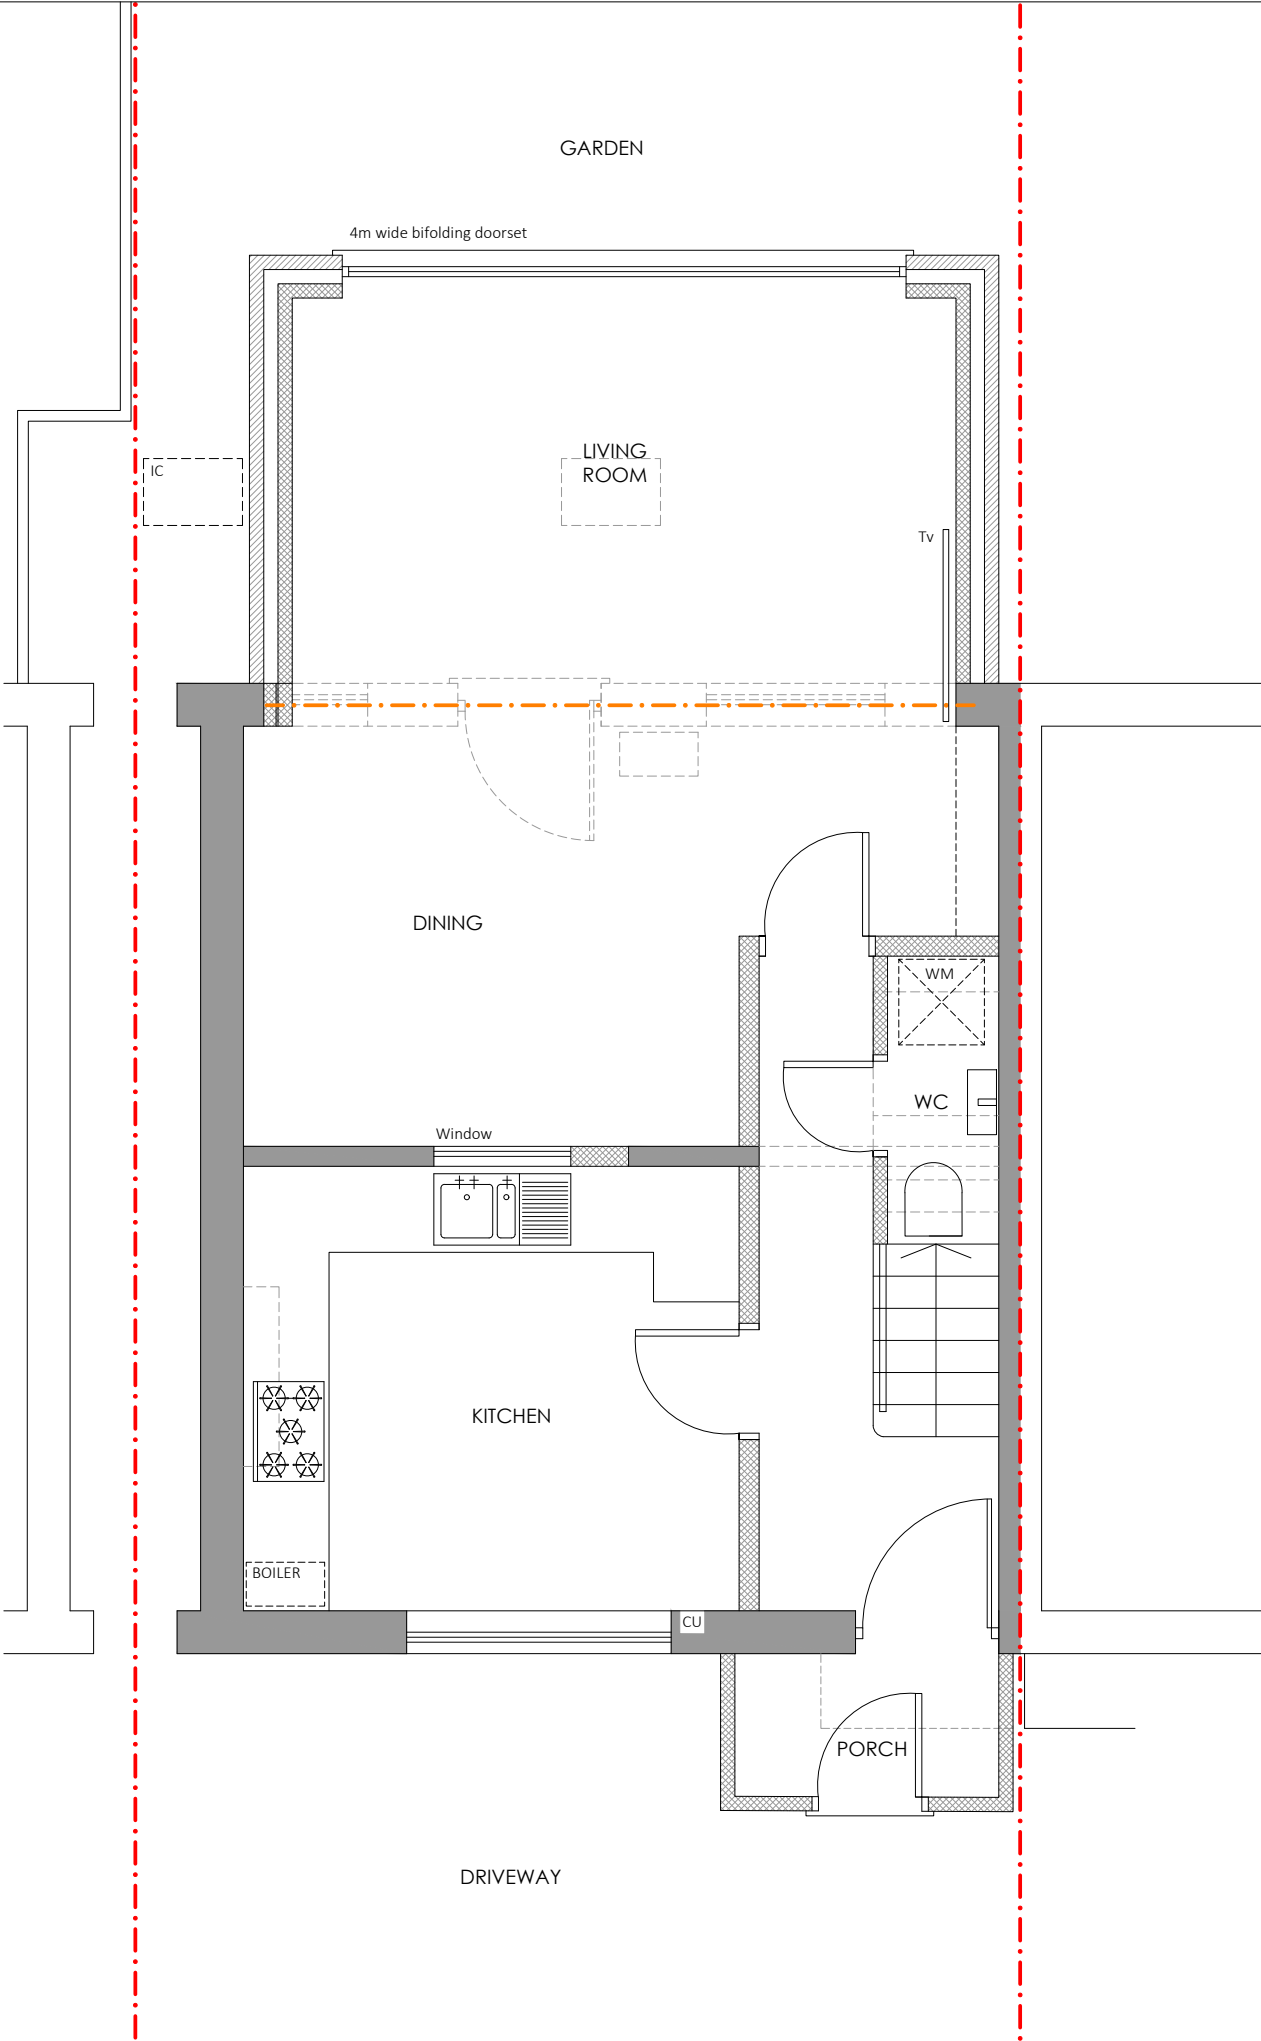

NOTES

This drawing to be read in accordance with the specification/Bills of Quantities and related drawings.
No Dimensions to be scaled from this drawing. All stated dimensions to be verified on site and the designer notified of any discrepancies.

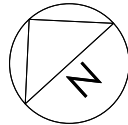

FOR PLANNING

Project

32 IVY ROAD
BURY
BL8 2PW

Title

PROPOSED GROUND FLOOR
PLAN

Scale
1:50 @ A3

Date
JANUARY 2025

Drawn
SB


Checked
-

Drawing Number
7024_PL06

Revision
-


SMASHBOX

97 Alderley Road | Wilmslow | Cheshire | SK9 1PT
ARCHITECTURE DESIGN PLANNING
T. 01625 466 557 E. hello@smashboxarchitecture.com
www.smashboxarchitecture.com

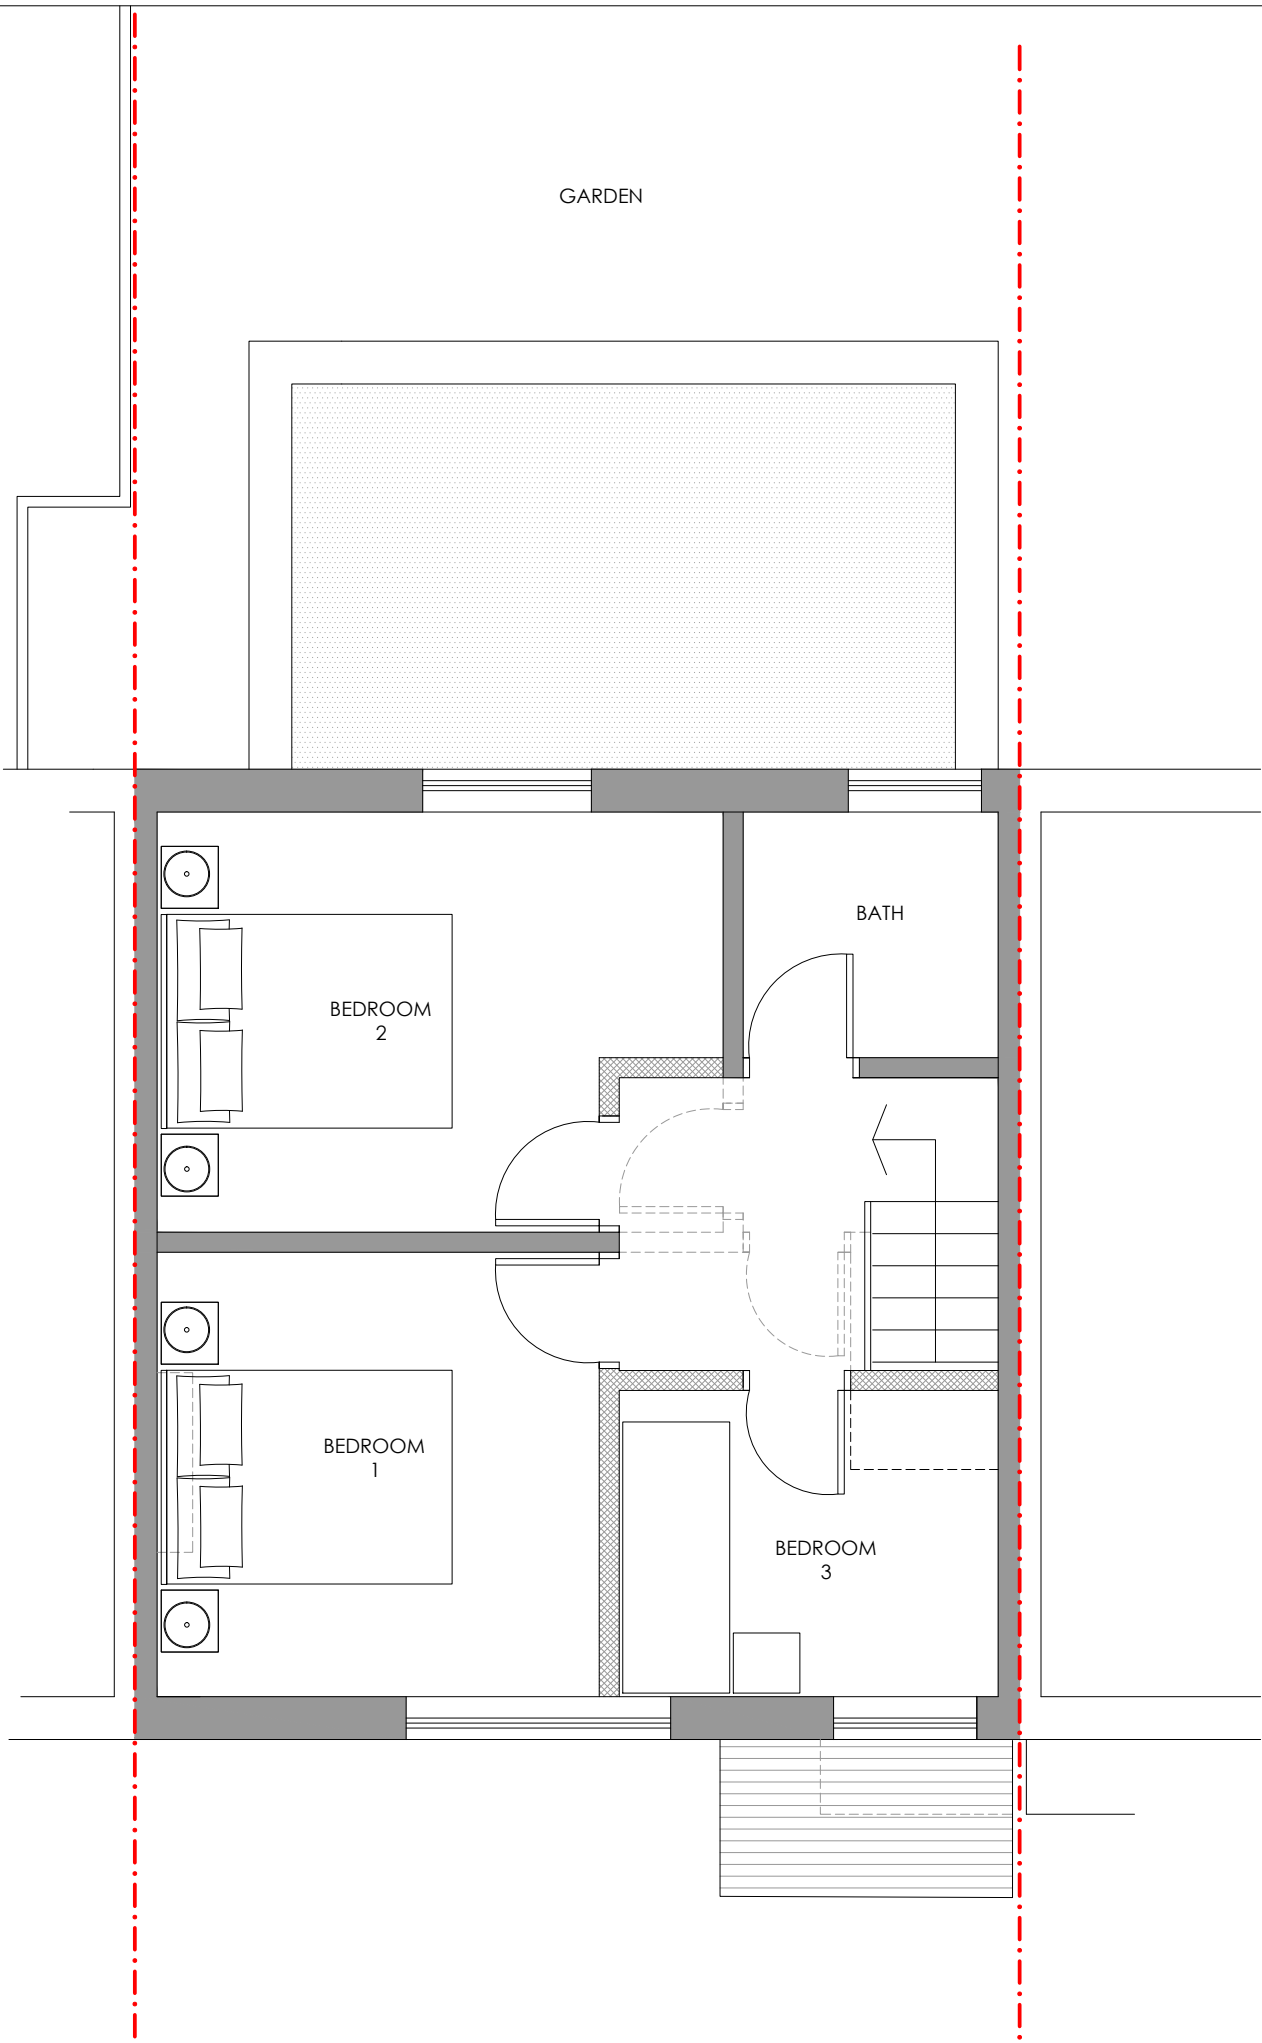

NOTES

This drawing to be read in accordance with the specification/Bills of Quantities and related drawings.
No Dimensions to be scaled from this drawing. All stated dimensions to be verified on site and the designer notified of any discrepancies.

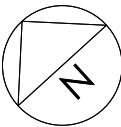

FOR PLANNING

Project

32 IVY ROAD
BURY
BL8 2PW

Title

PROPOSED FIRST FLOOR PLAN

Scale
1:50 @ A3

Date
JANUARY 2025

Drawn

SB

Checked

-

Drawing Number
7024_PL07



Revision
-

SMASHBOX

97 Alderley Road | Wilmslow | Cheshire | SK9 1PT
ARCHITECTURE DESIGN PLANNING
T. 01625 466 557 E. hello@smashboxarchitecture.com
www.smashboxarchitecture.com

NOTES

This drawing to be read in accordance with the specification/Bills of Quantities and related drawings.
No Dimensions to be scaled from this drawing. All stated dimensions to be verified on site and the designer notified of any discrepancies.

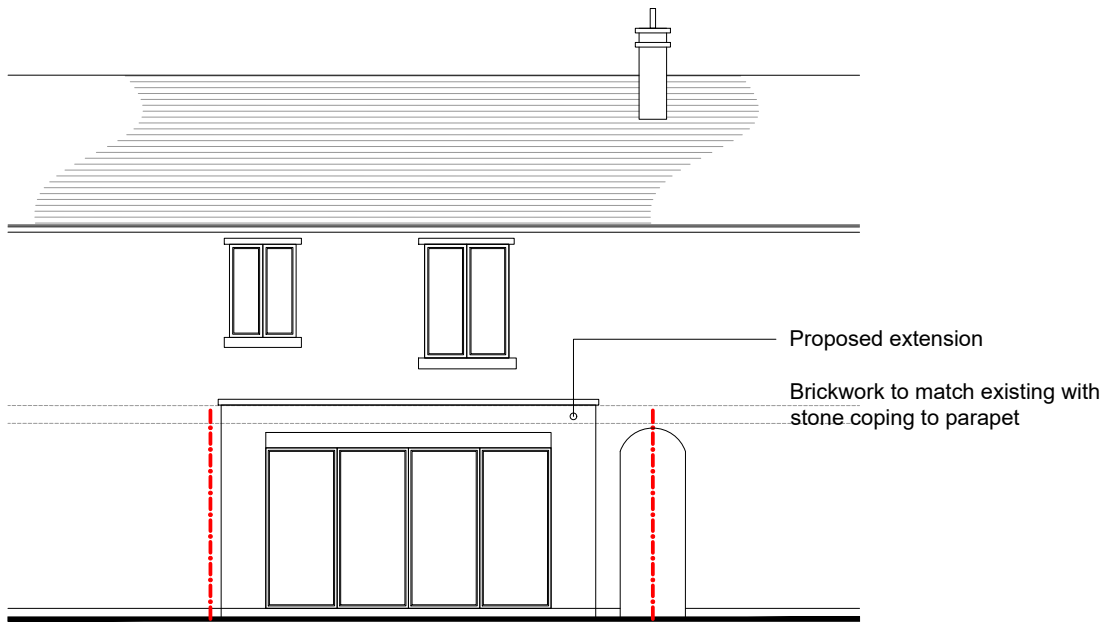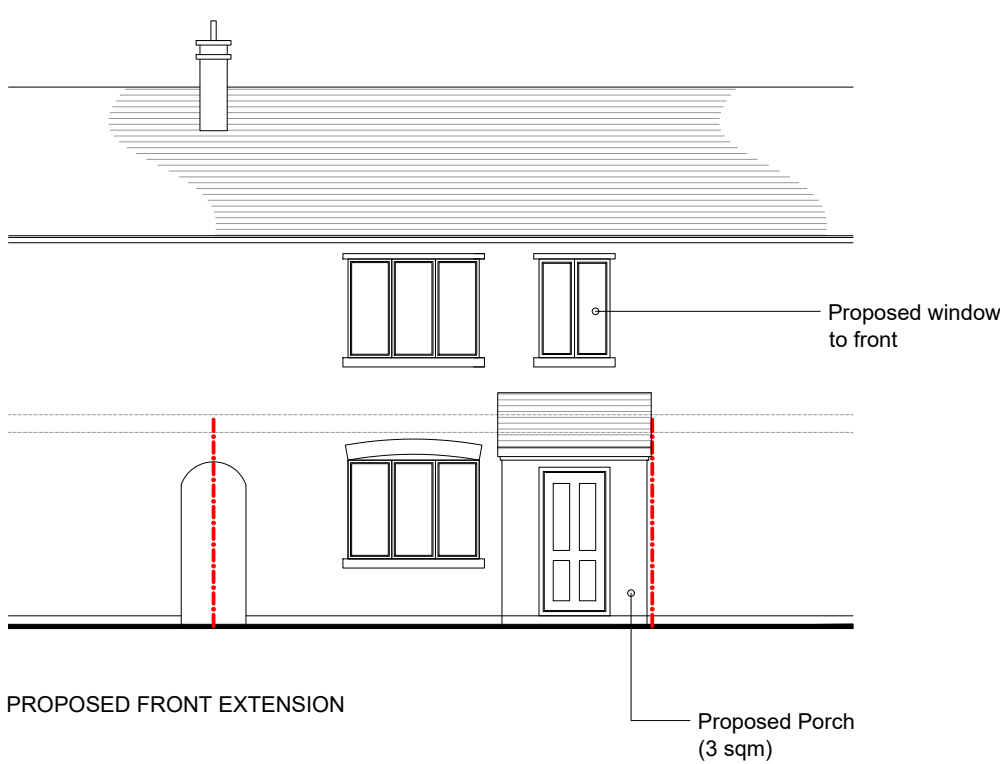

FOR PLANNING

Project

32 IVY ROAD
BURY
BL8 2PW

Title

PROPOSED ELEVATIONS

Scale
1:100 @ A3
Drawn
SB

Date
JANUARY 2025
Checked
-

Drawing Number
7024_PL08

Revision
-

SMASHBOX

97 Alderley Road | Wilmslow | Cheshire | SK9 1PT
ARCHITECTURE DESIGN PLANNING
T. 01625 466 557 E. hello@smashboxarchitecture.com
www.smashboxarchitecture.com