




01 Proposed Ground Floor Plan
Scale 1:50

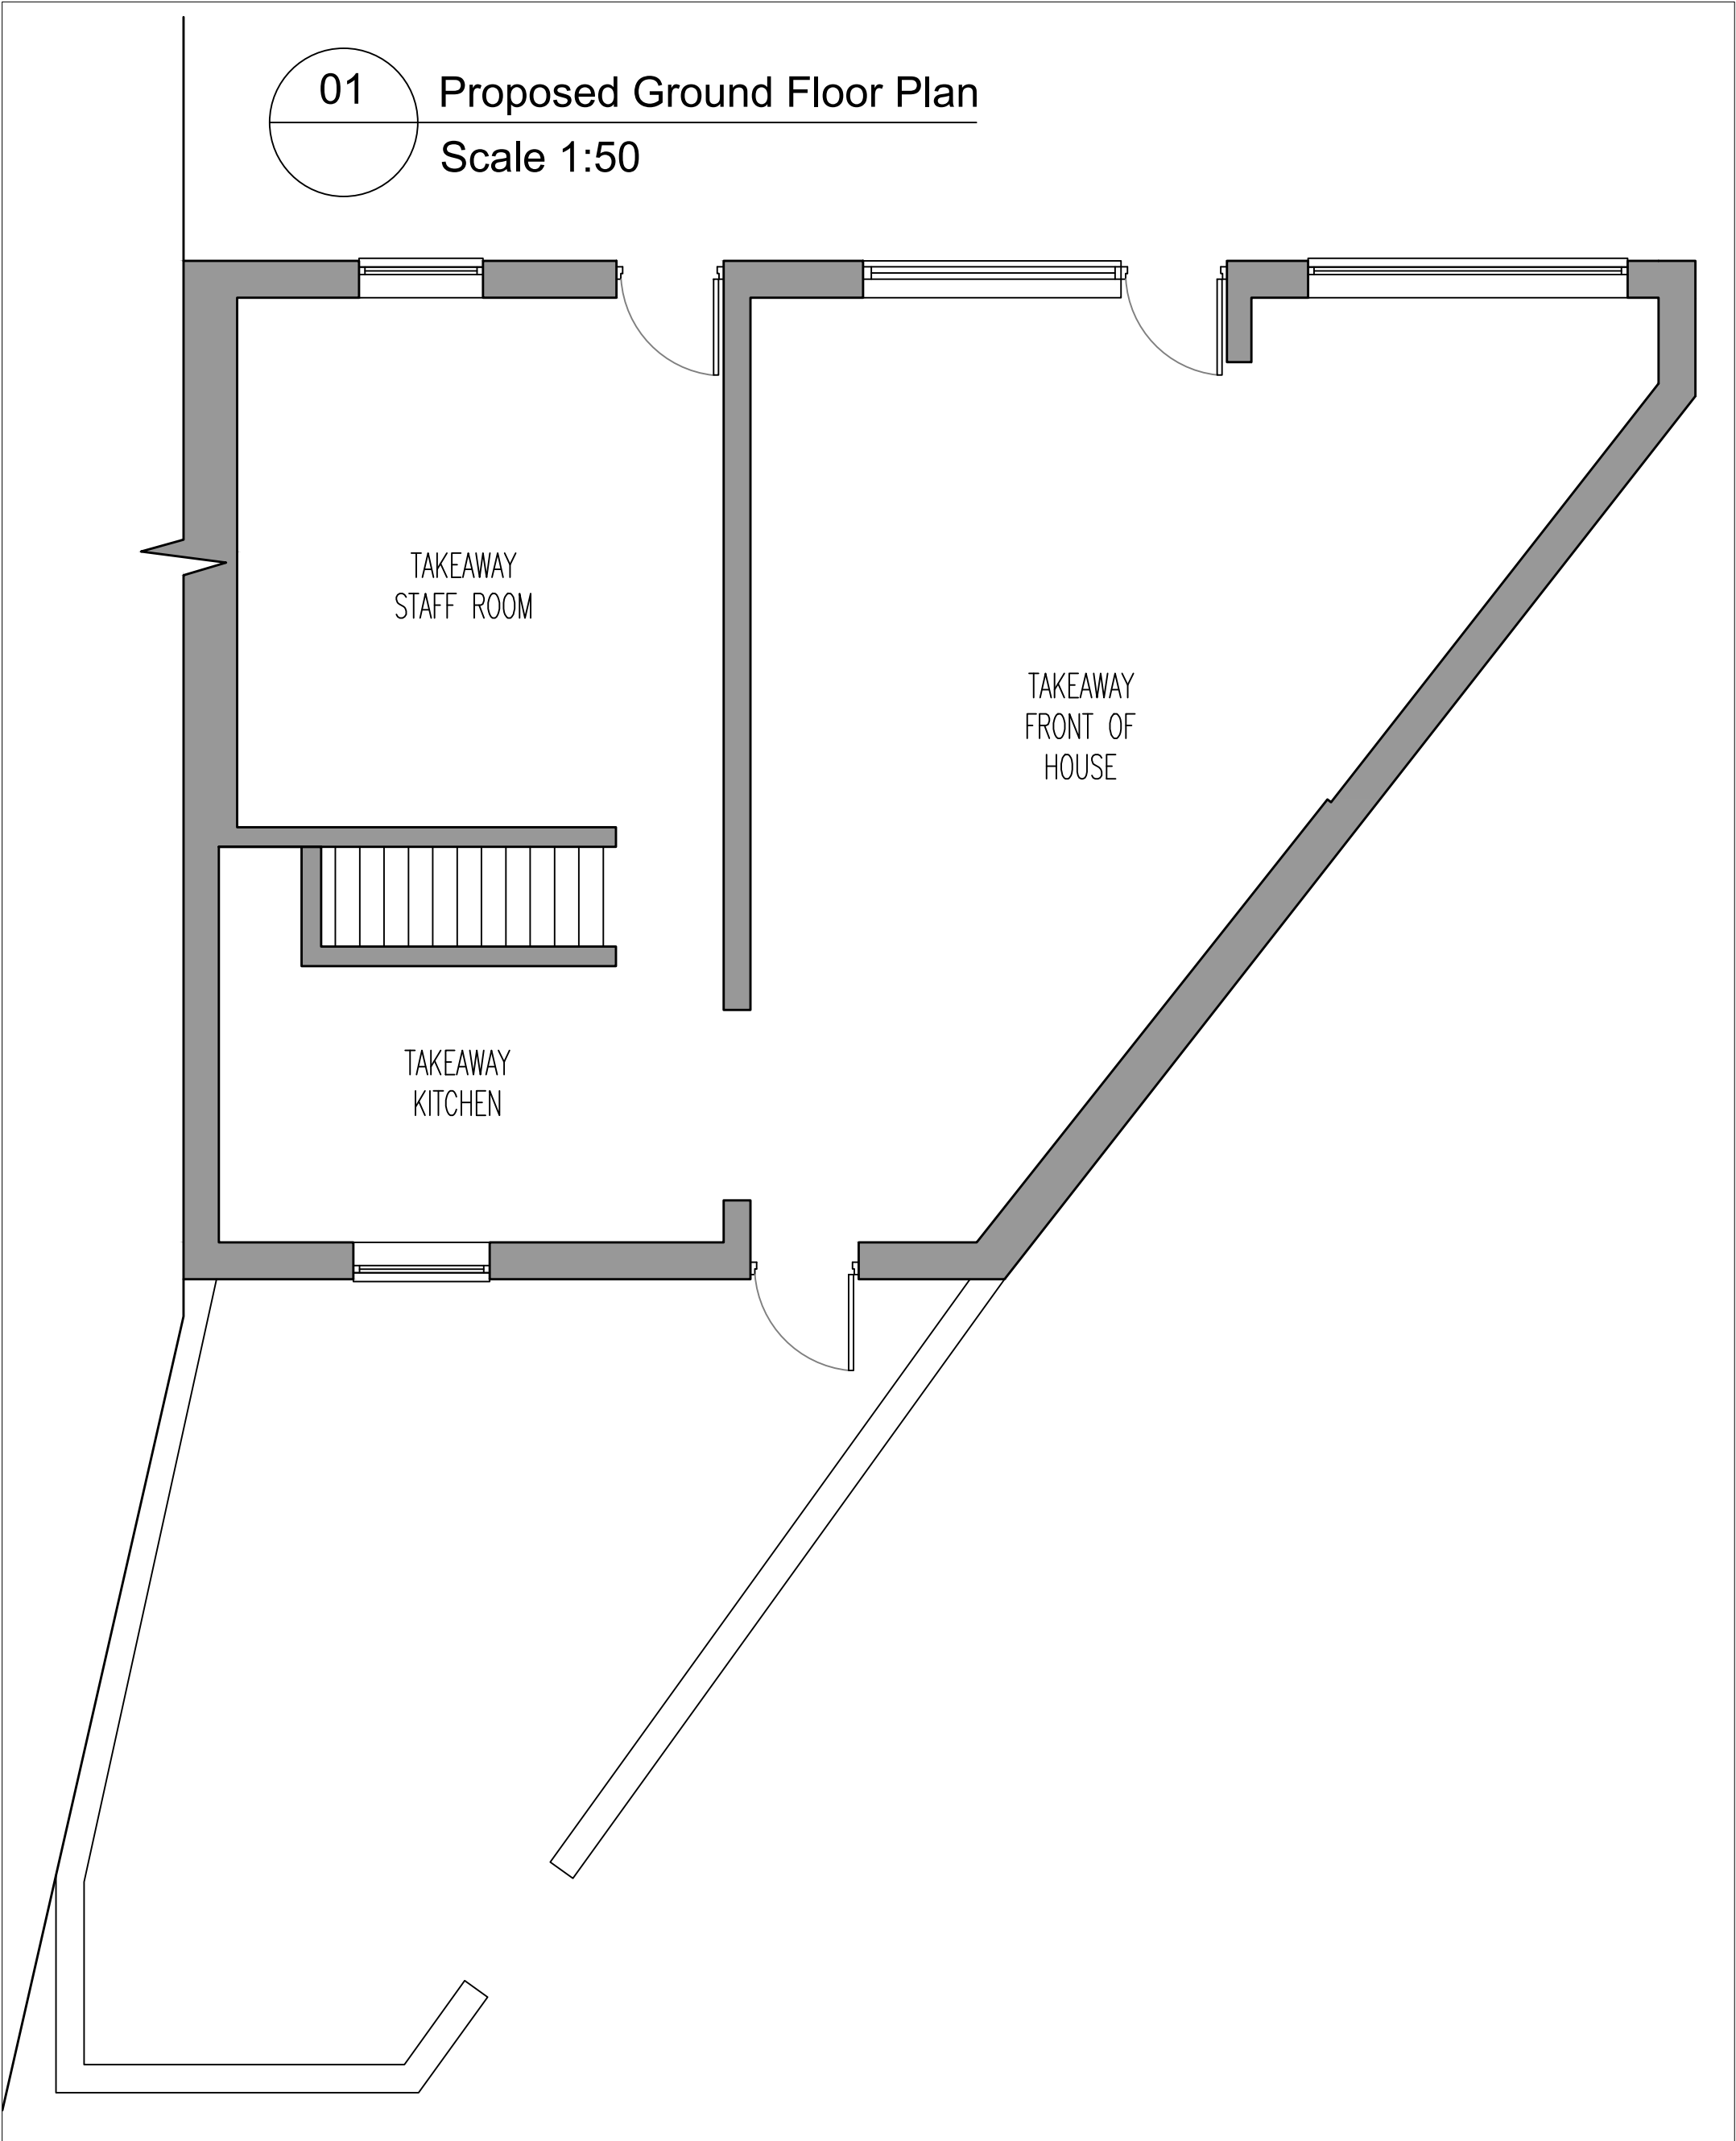

02 Proposed First Floor Plan
Scale 1:50

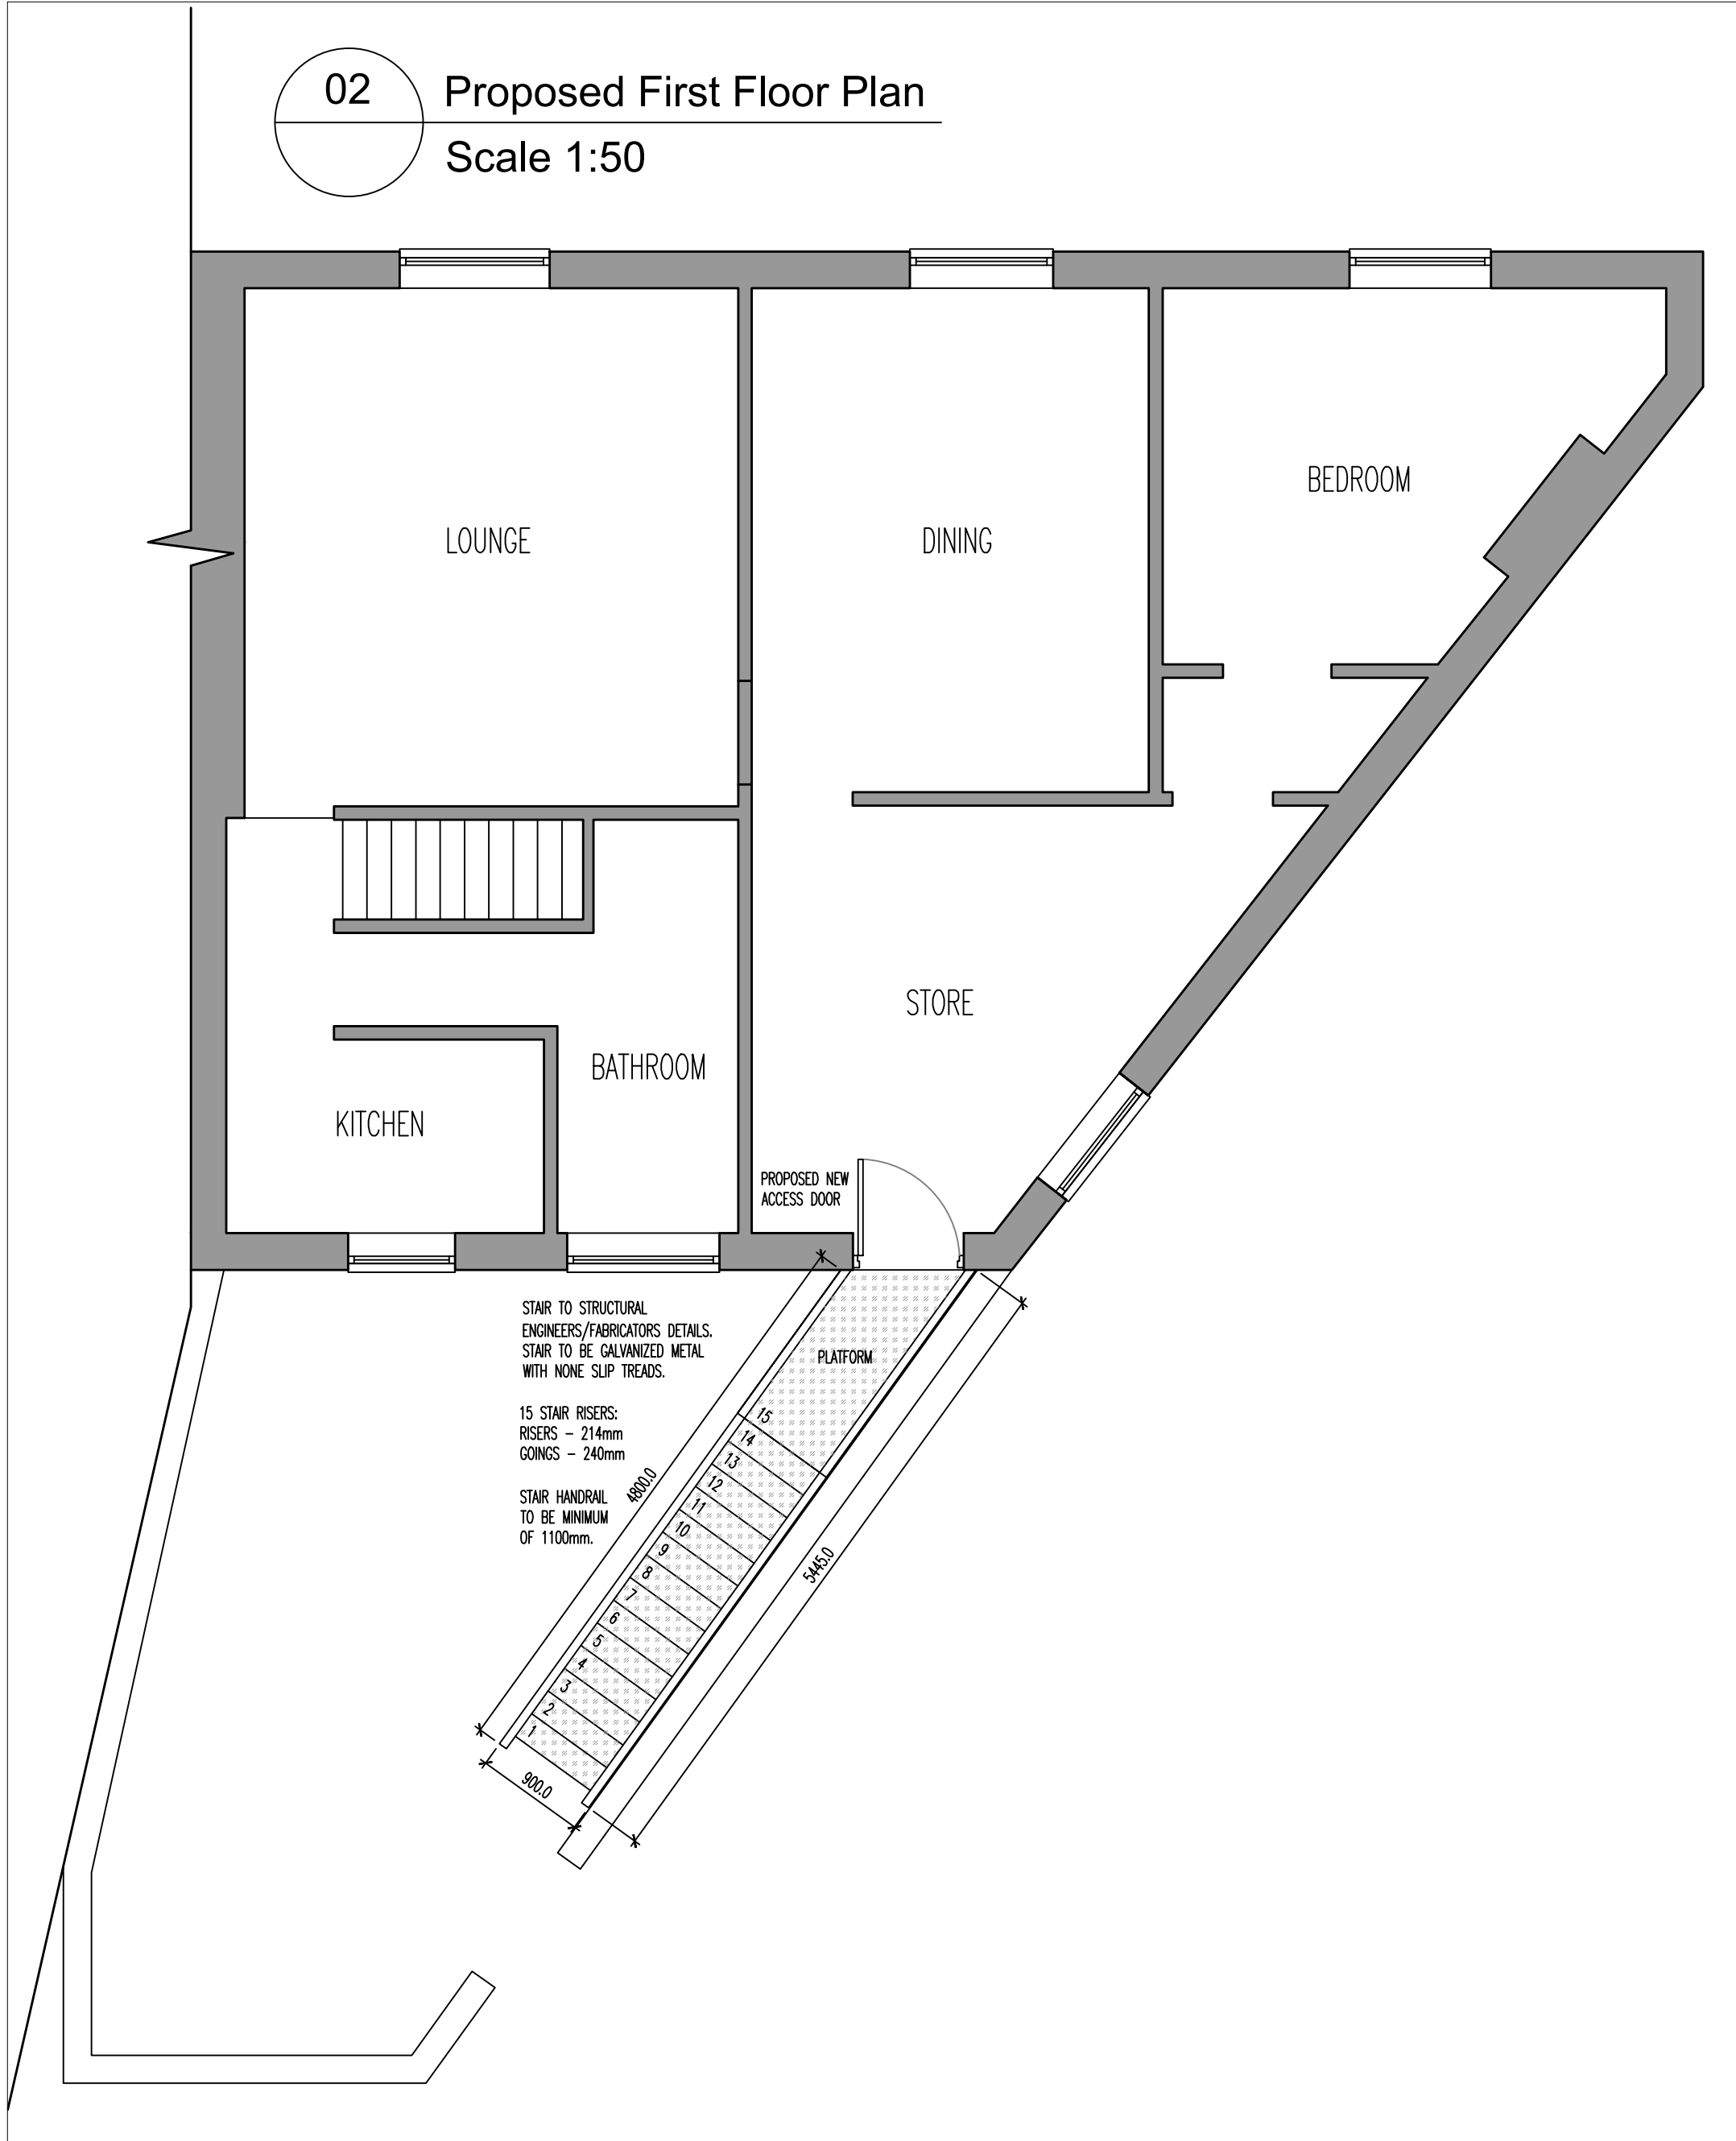

03 Proposed Side Elevation
Scale 1:50

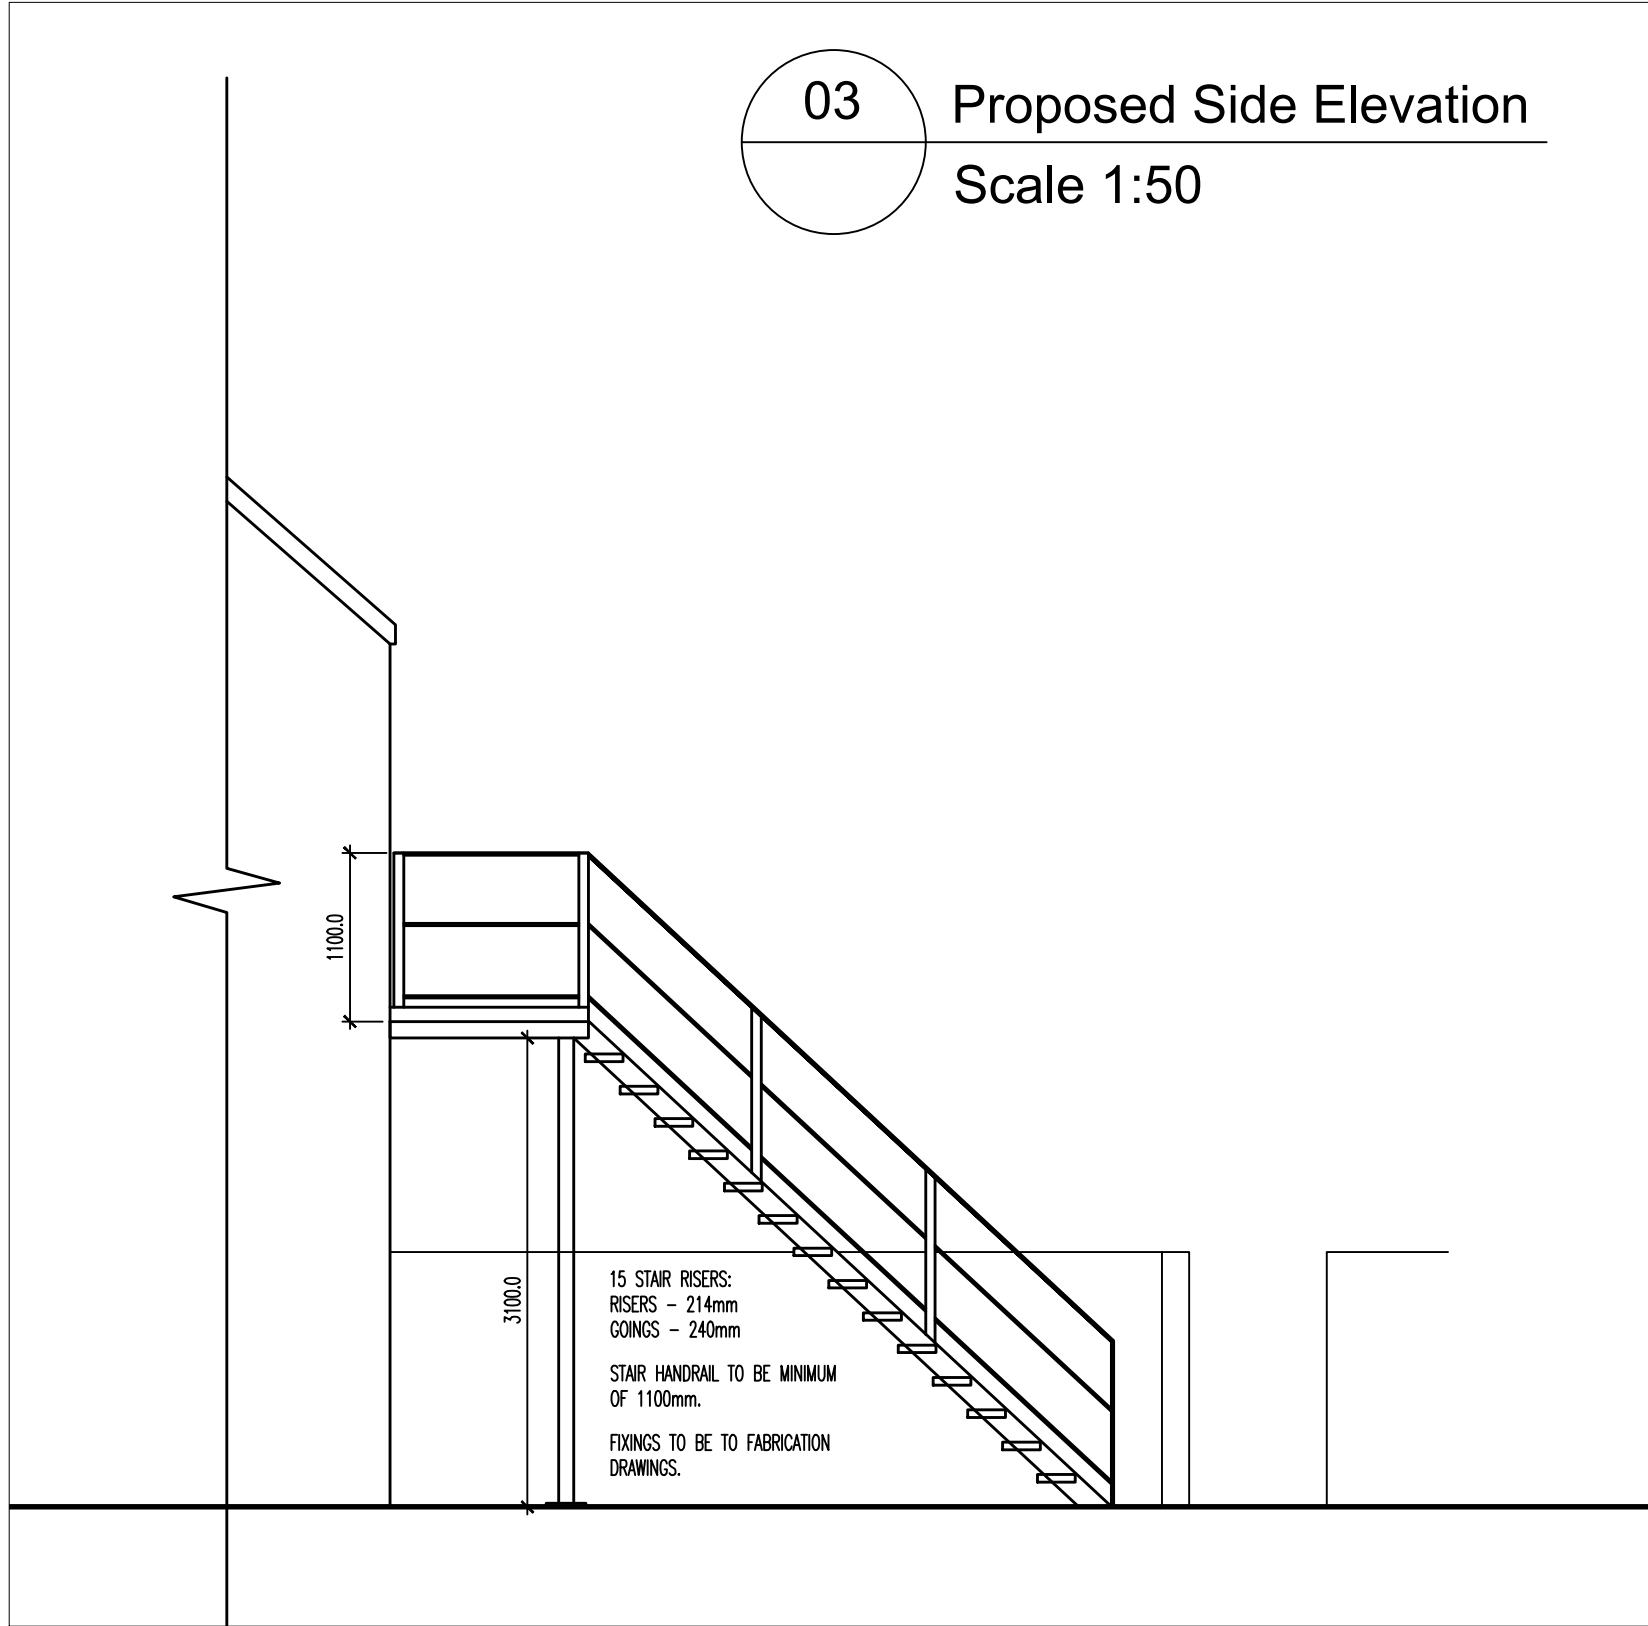

Notes

Copyright in all documents and drawings prepared by the Surveyor and any works executed from these documents and drawings shall, unless otherwise agreed, remain the property of the designer and must not be reproduced by, lent or disclosed to, a third party without the written consent of Zach Thorp.

Do not scale off this drawing

All dimensions are to be checked on site and any discrepancies to be referred to Zach Thorp before proceeding.

All levels to be checked on site


All discrepancies between information shown on the drawings and the information in the specification to be referred to the architect prior to proceeding.

All component sizes and references to be checked before ordering


Position of existing drain runs to be confirmed prior to proceeding and drains checked as necessary.

All relevant boundary positions are to be checked prior to proceeding

04 Proposed Rear Elevation
Scale 1:50

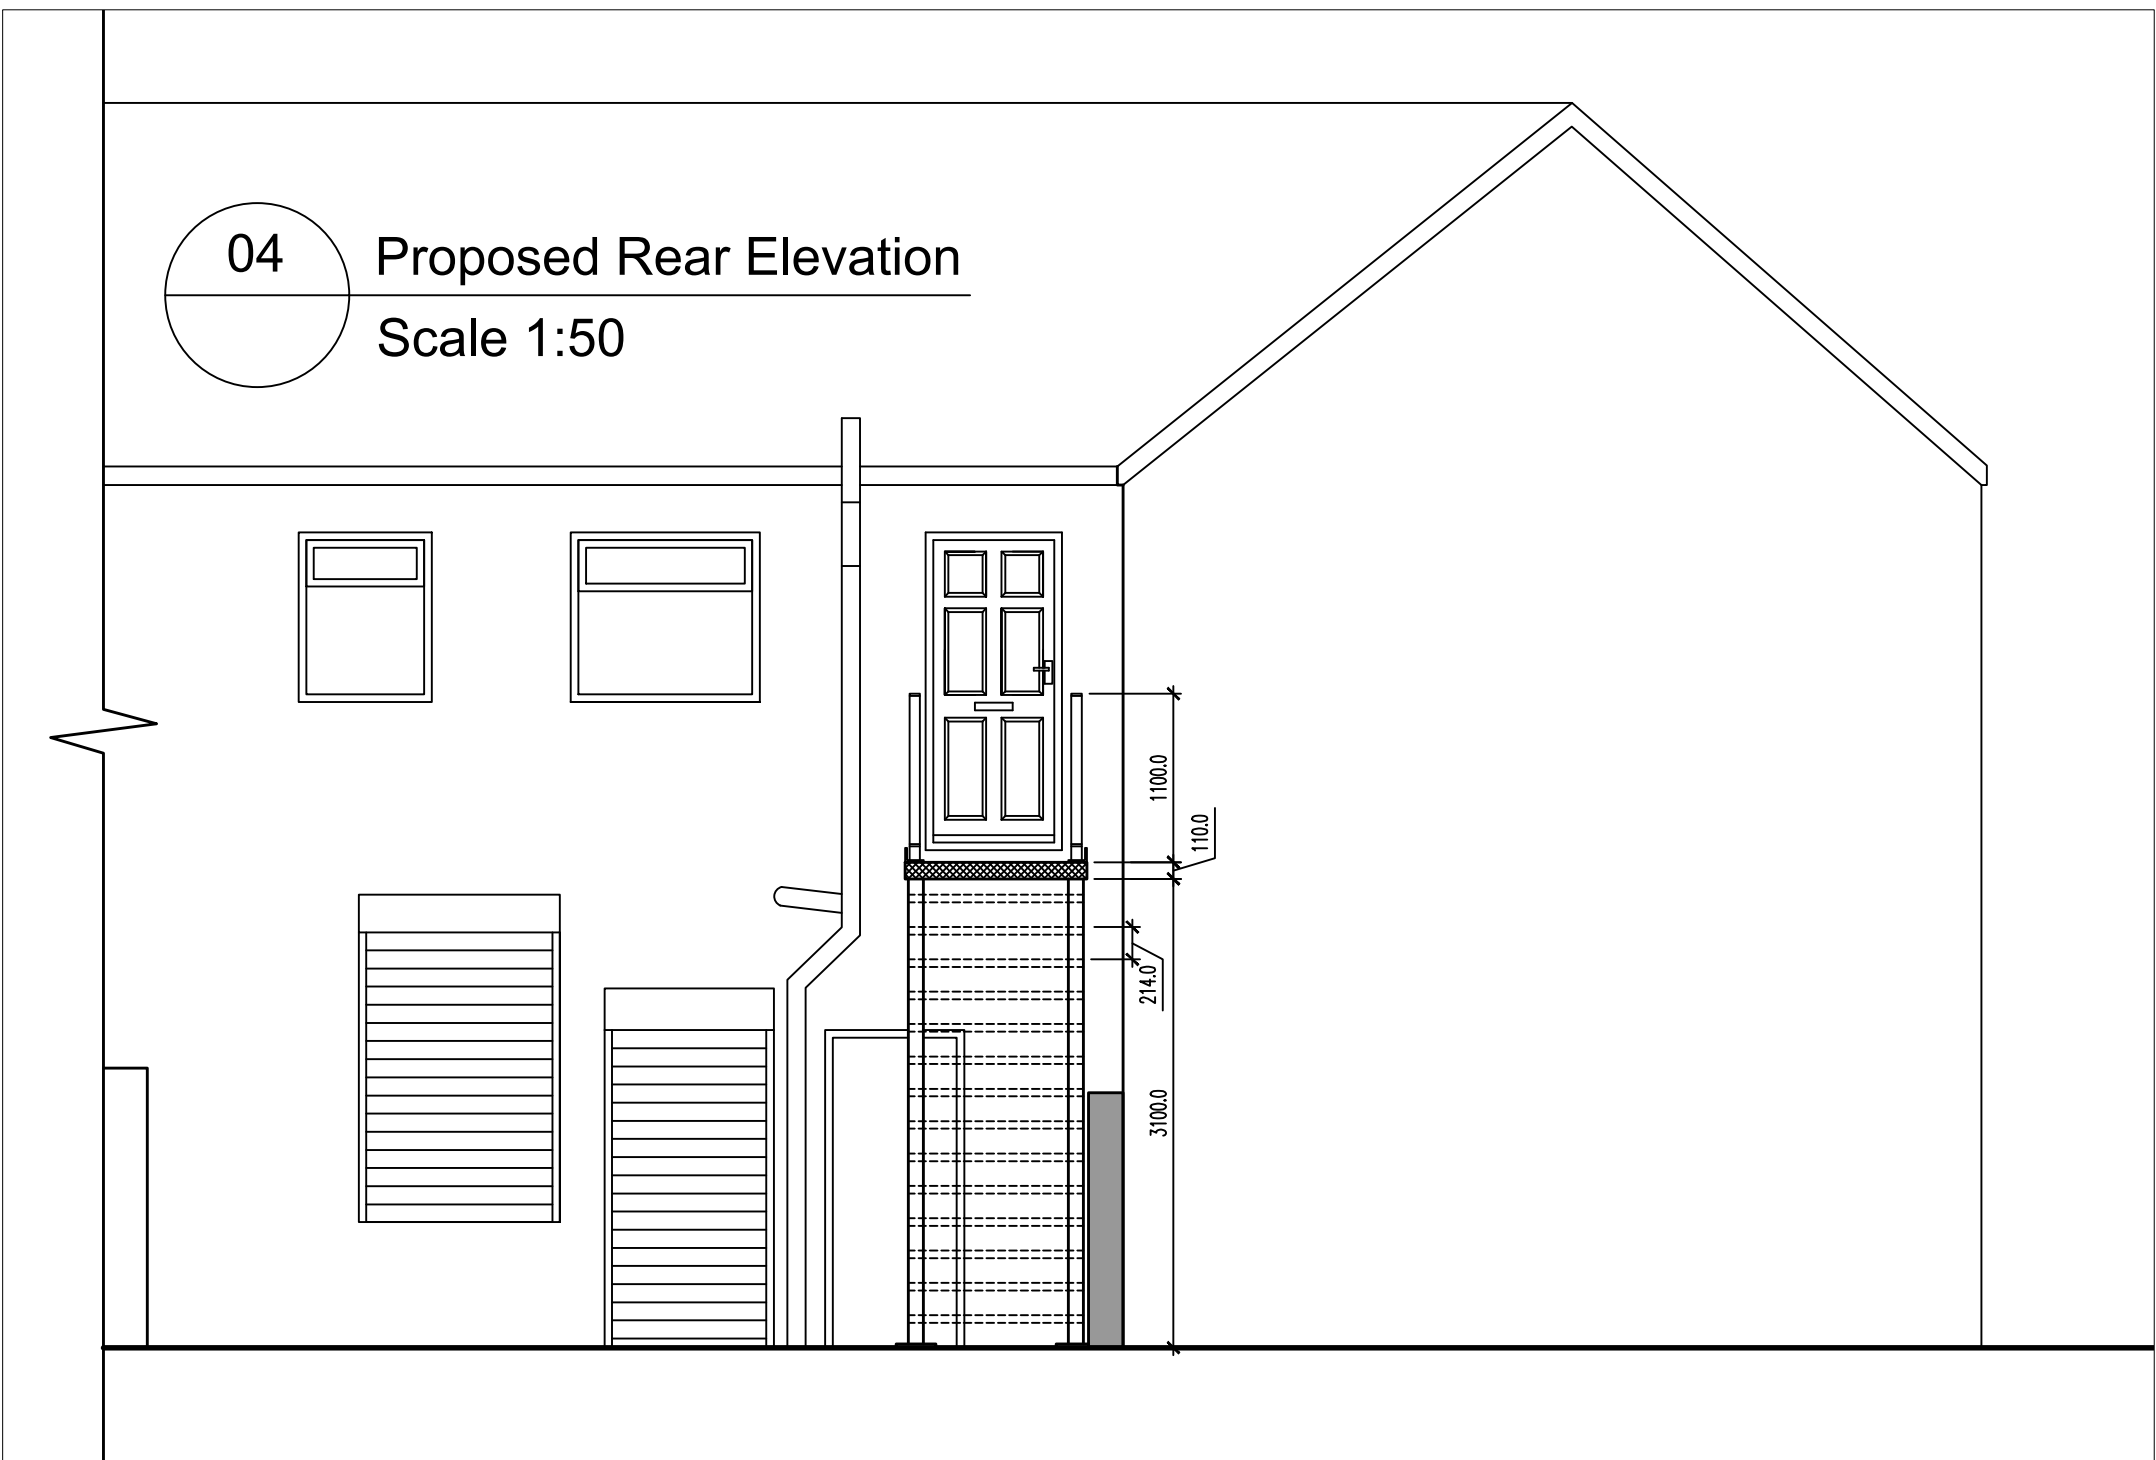

05 Proposed Rear Elevation
with Boundary wall
Scale 1:50

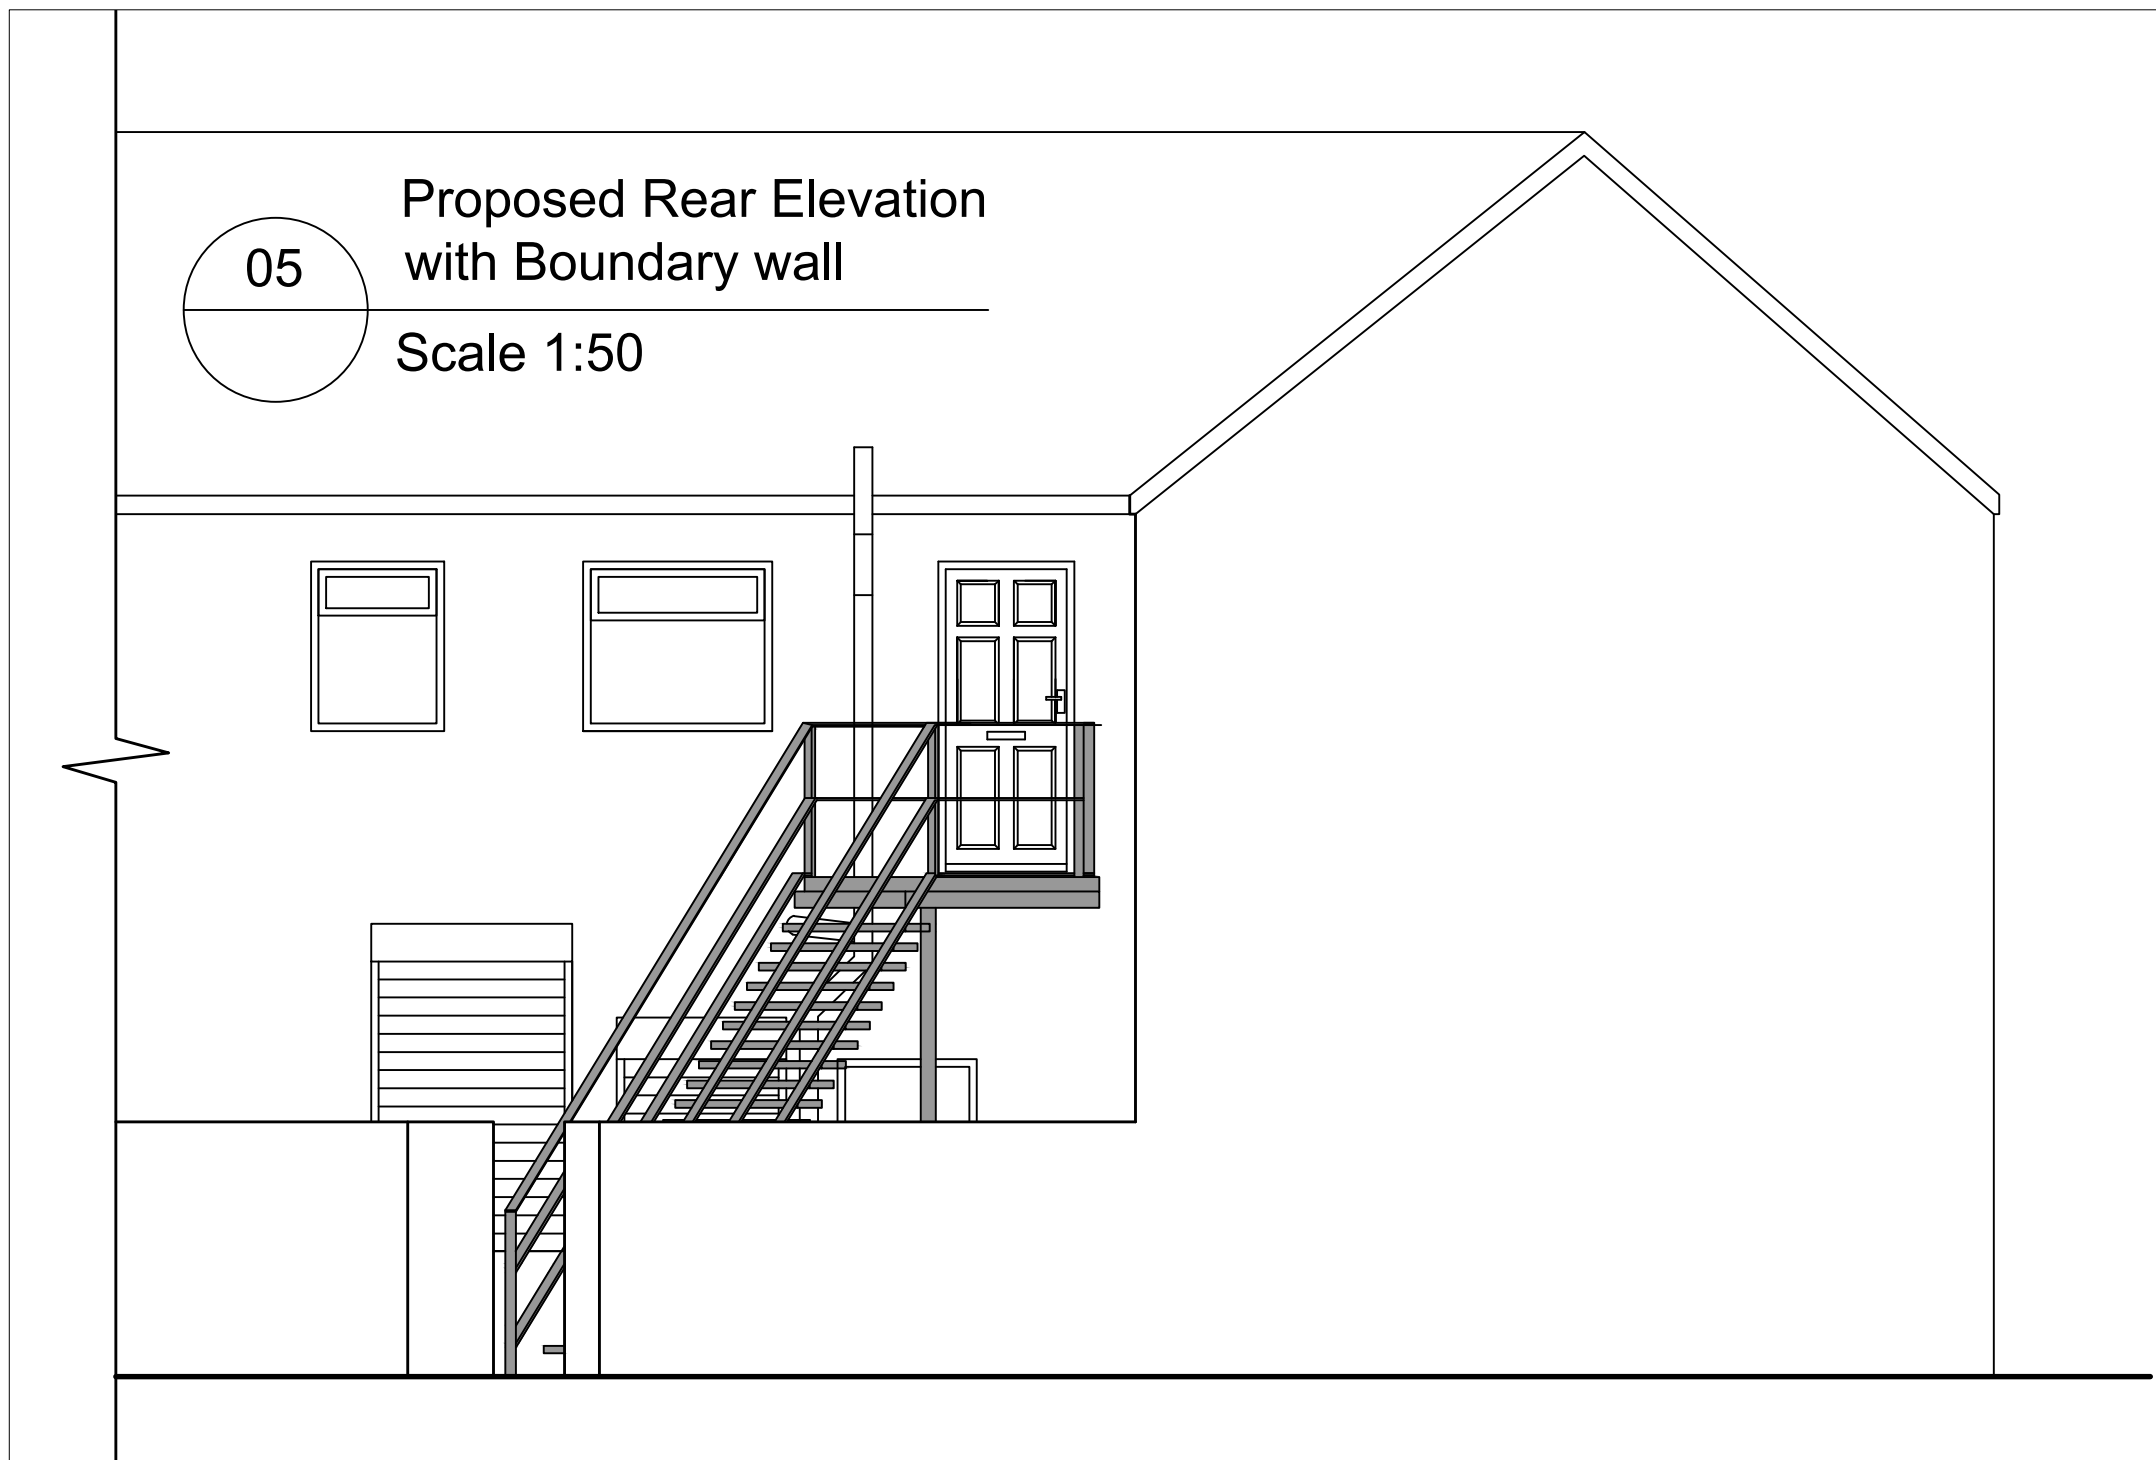

Rev	Description	Date	By	Chk
Status		Purpose for Issue		
Survey	☐ Tender	☐		
Planning	☒ As Built	☐		
Client				
Mr Ali				
55 Ainsworth Road				
Contract				
Proposed rear access stair				
Drawing				
Proposed Plans and Elevations				
Drawing No. ZT20-196-04				
Scales		Revision /		
Drawn	1:50	Date Aug '20		
	ZTT	Checked		