


Proposed plan - as proposed

Architectural Services Ltd is not responsible for any use of the drawings for any purpose other than that for which they were prepared. The drawings are the property of Architectural Services Ltd and shall not be used or reproduced in any form without the written permission of Architectural Services Ltd. 


Architectural Services Ltd is not responsible for any use of the drawings for any purpose other than that for which they were prepared. The drawings are the property of Architectural Services Ltd and shall not be used or reproduced in any form without the written permission of Architectural Services Ltd. 

Proposed planning drawings


Rev A	Replacement of ground floor rear addition	08/01/22
Project	Replacement dwelling	
Site Address	13 Ten Acres Drive, Whitefield, Manchester, M45 7LP	
Client	M & Mrs Cohen	
Drawing Title	Planning	
Drawing No	Proposed ground & first floor plan and roof plan	
Date	January 2022	
Scale	1:50 & 1:100 @ A1	
Drawn	PJM	CK
Rev A	2021-1027-P-103	

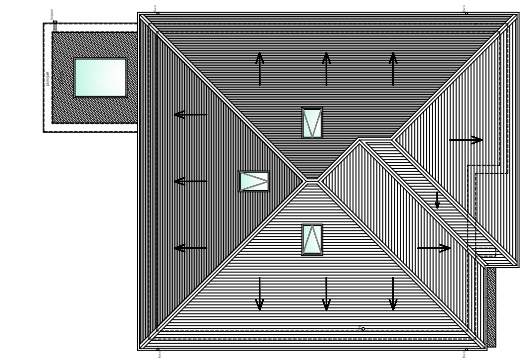

roof plan - as proposed
scale 1:50 @ A1

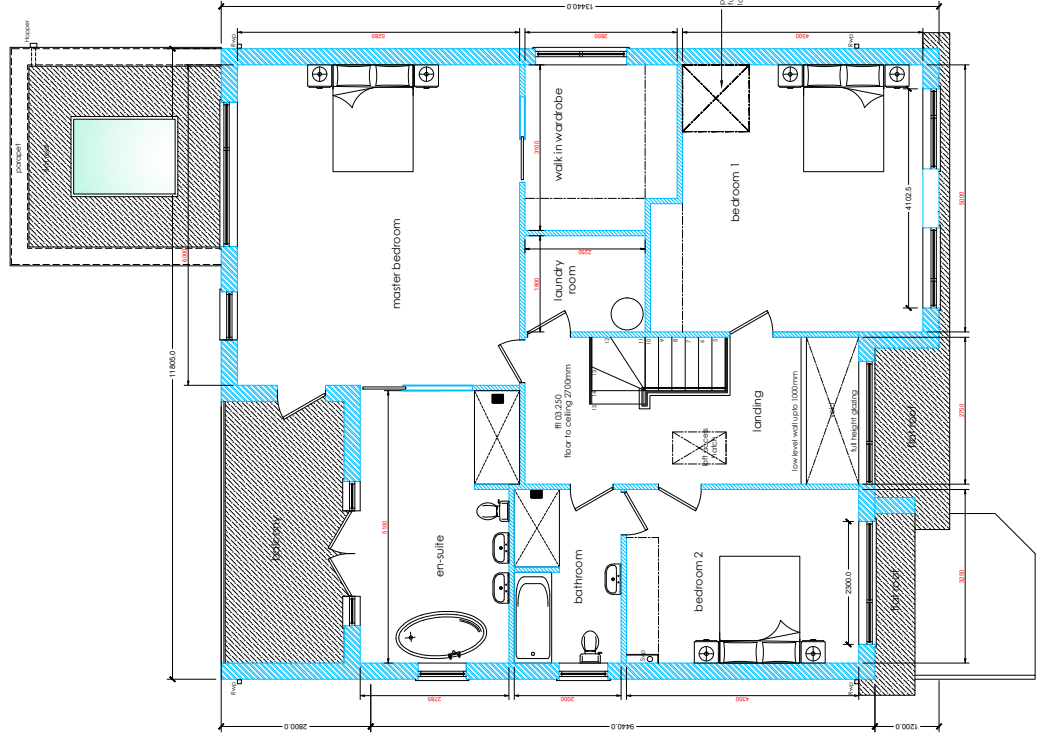

first floor plan - as proposed
scale 1:50 @ A1

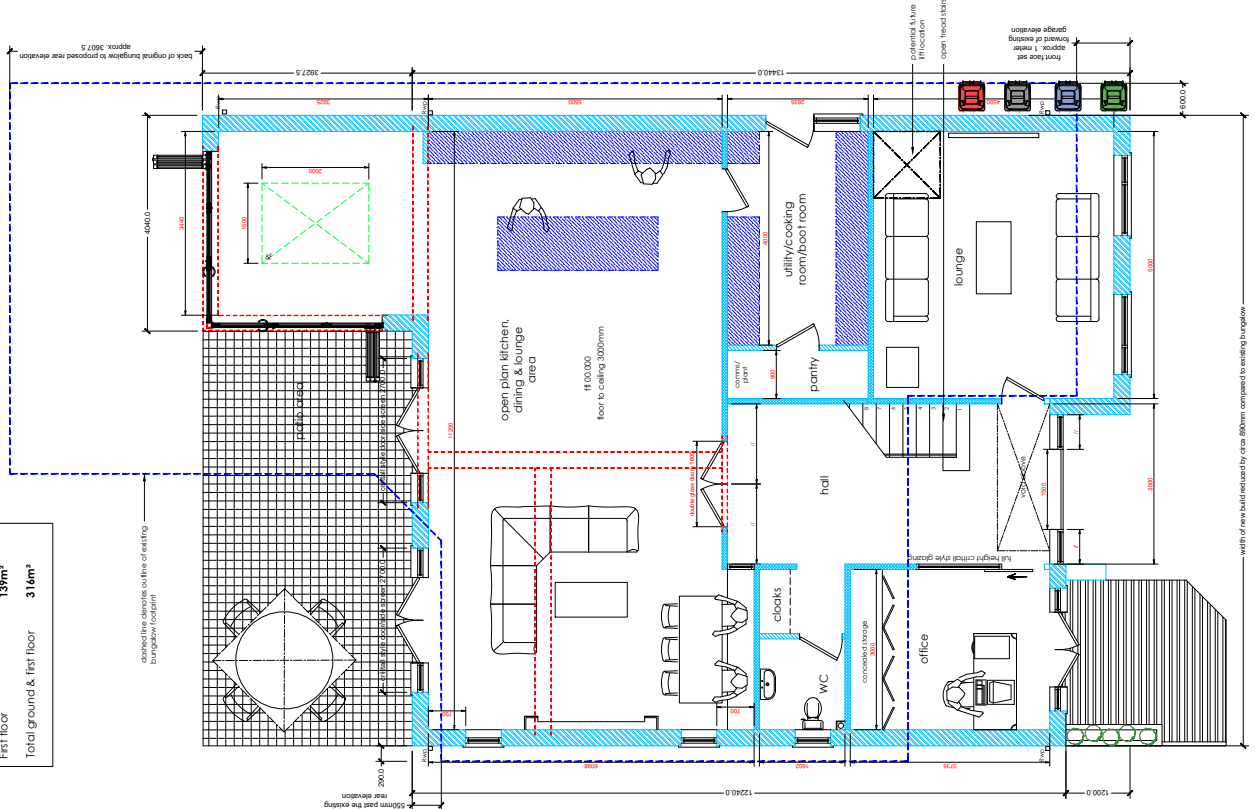

ground floor plan - as proposed
scale 1:50 @ A1

Floor areas: (external perimeter walls)	
Existing ground floor	183m²
New build proposed areas:	
Ground floor	167m²
First floor	139m²
Total ground & first floor	316m²

