


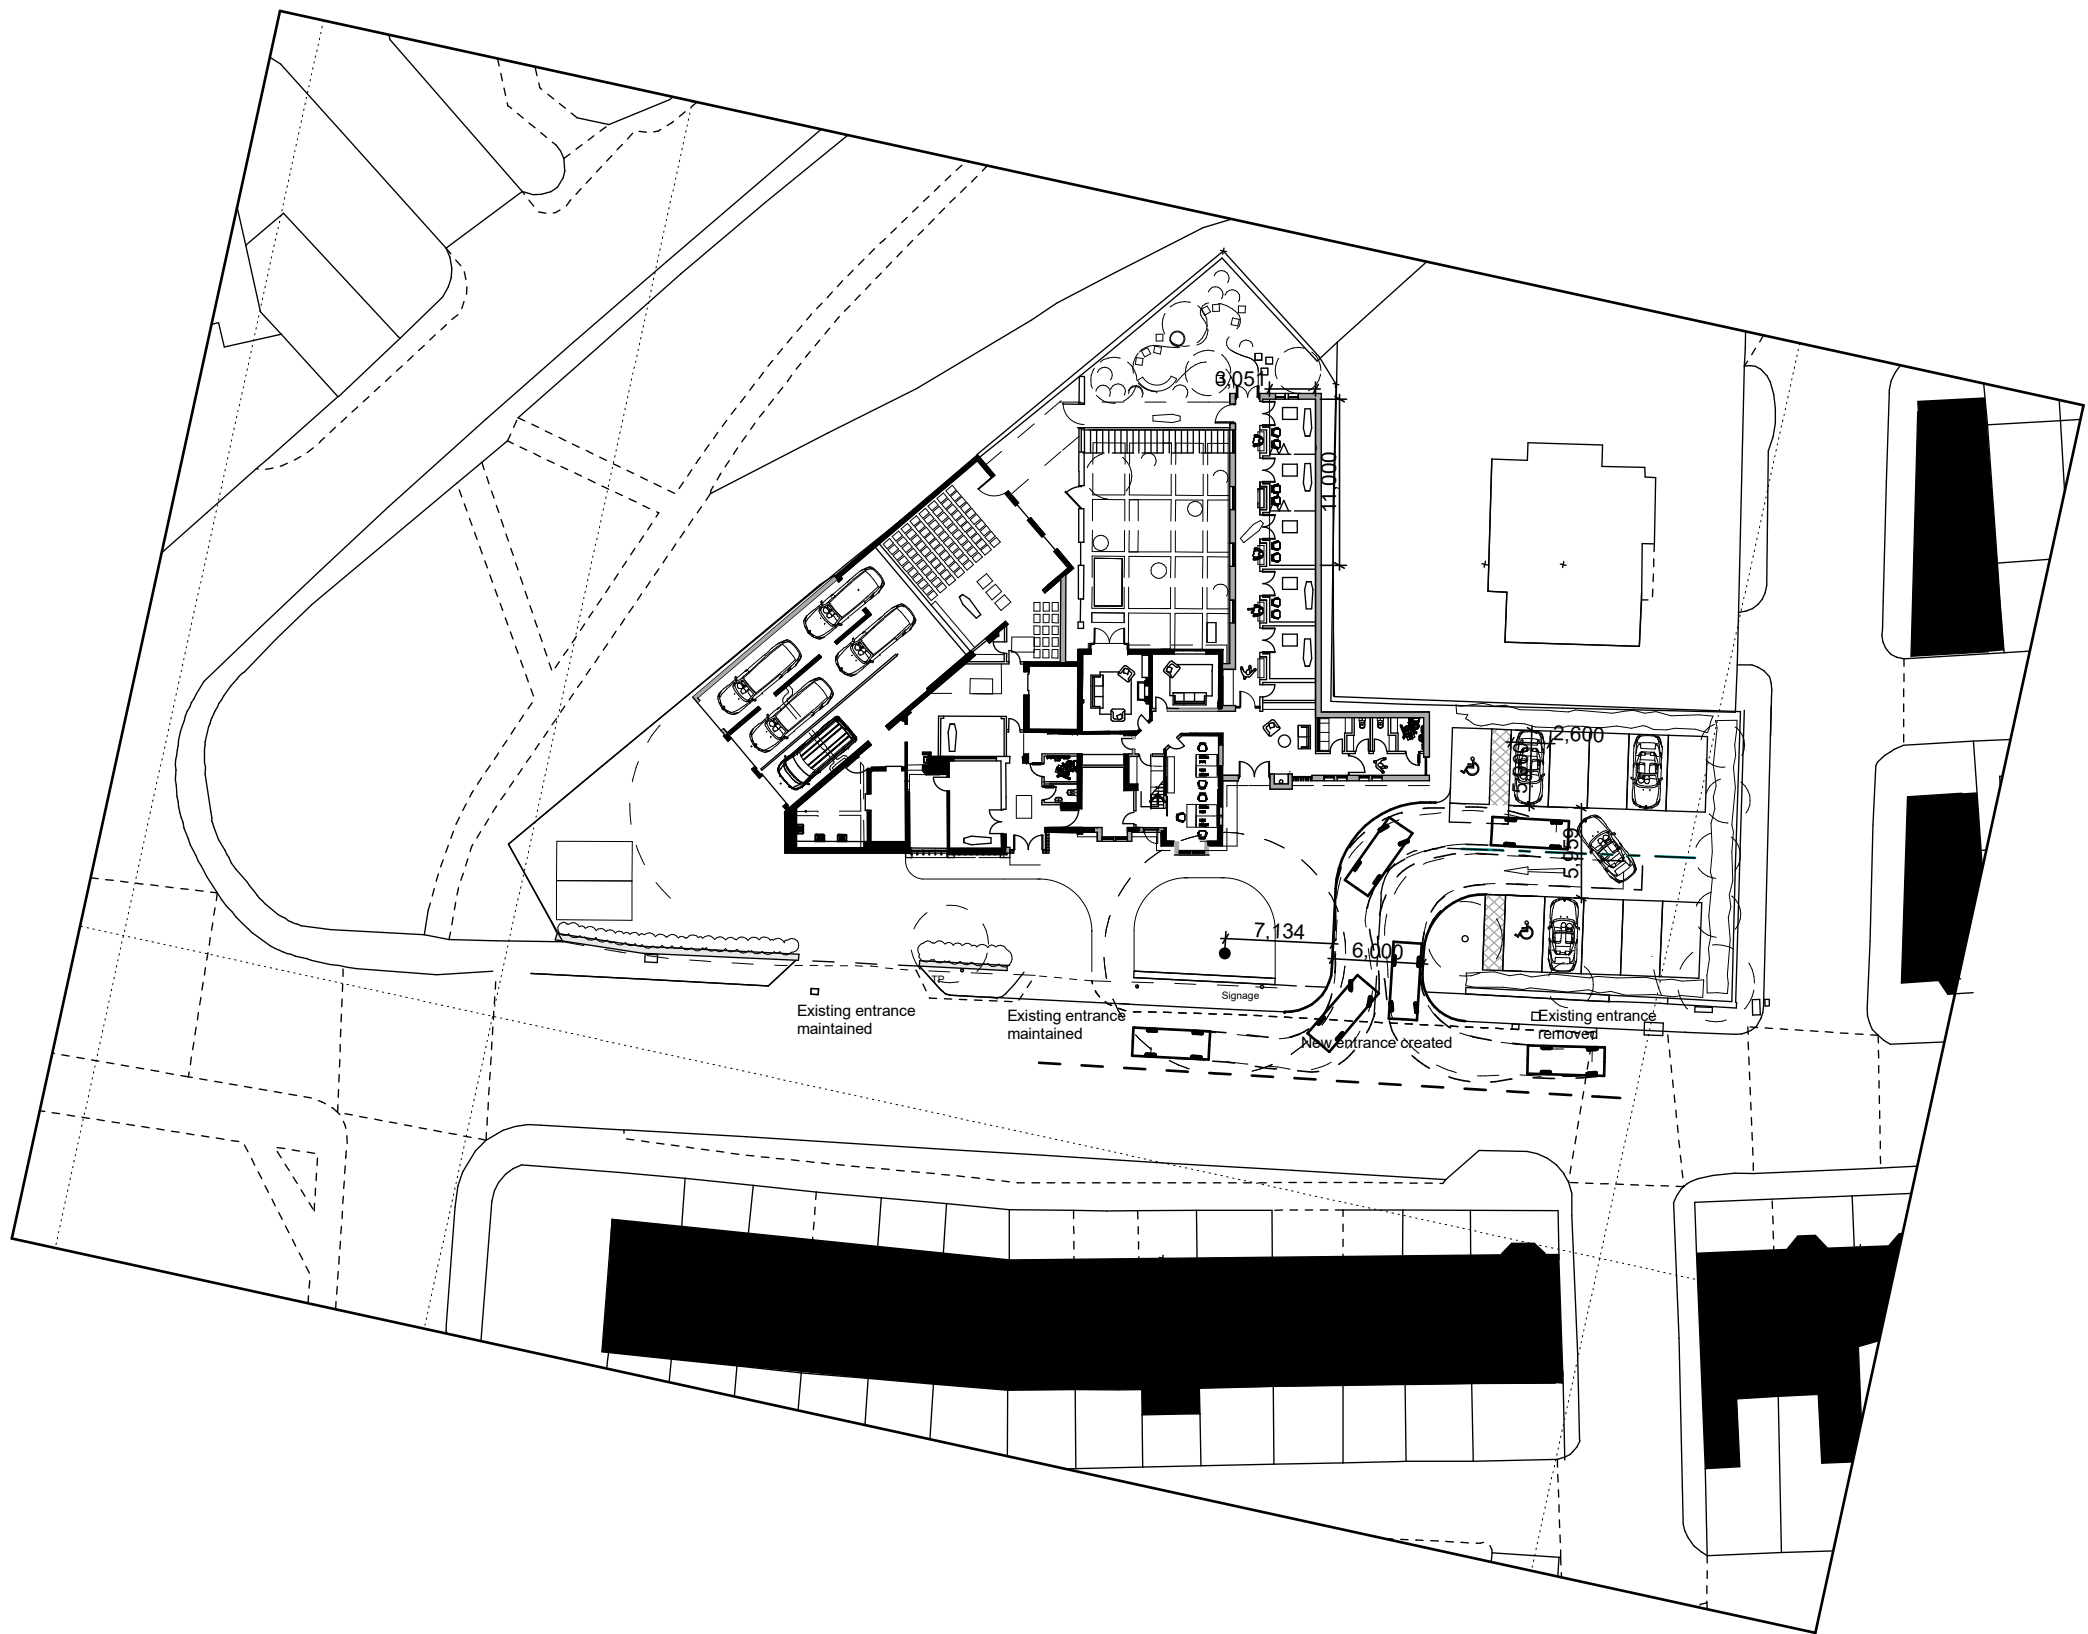

Legends & Notes:

P02	08.01.26	Car park entrance updated	PMB
P01	11.07.25	Issued for planning	PMB
Rev	Date	Descriptor	Athr.

Workshop

DESIGN STUDIO

Workshop design studio ltd
Email info@workshopdesignstudio.uk

Project:
Silletts Funeral Service
Kelsil, Spring Lane, Radcliffe, Bury
Manchester M26 2TQ

Client:
Silletts Funeral Service

Drawing Title:
Proposed Site Plan

(Project number)DWG number_Revision
216 (20) 102 **P02**