


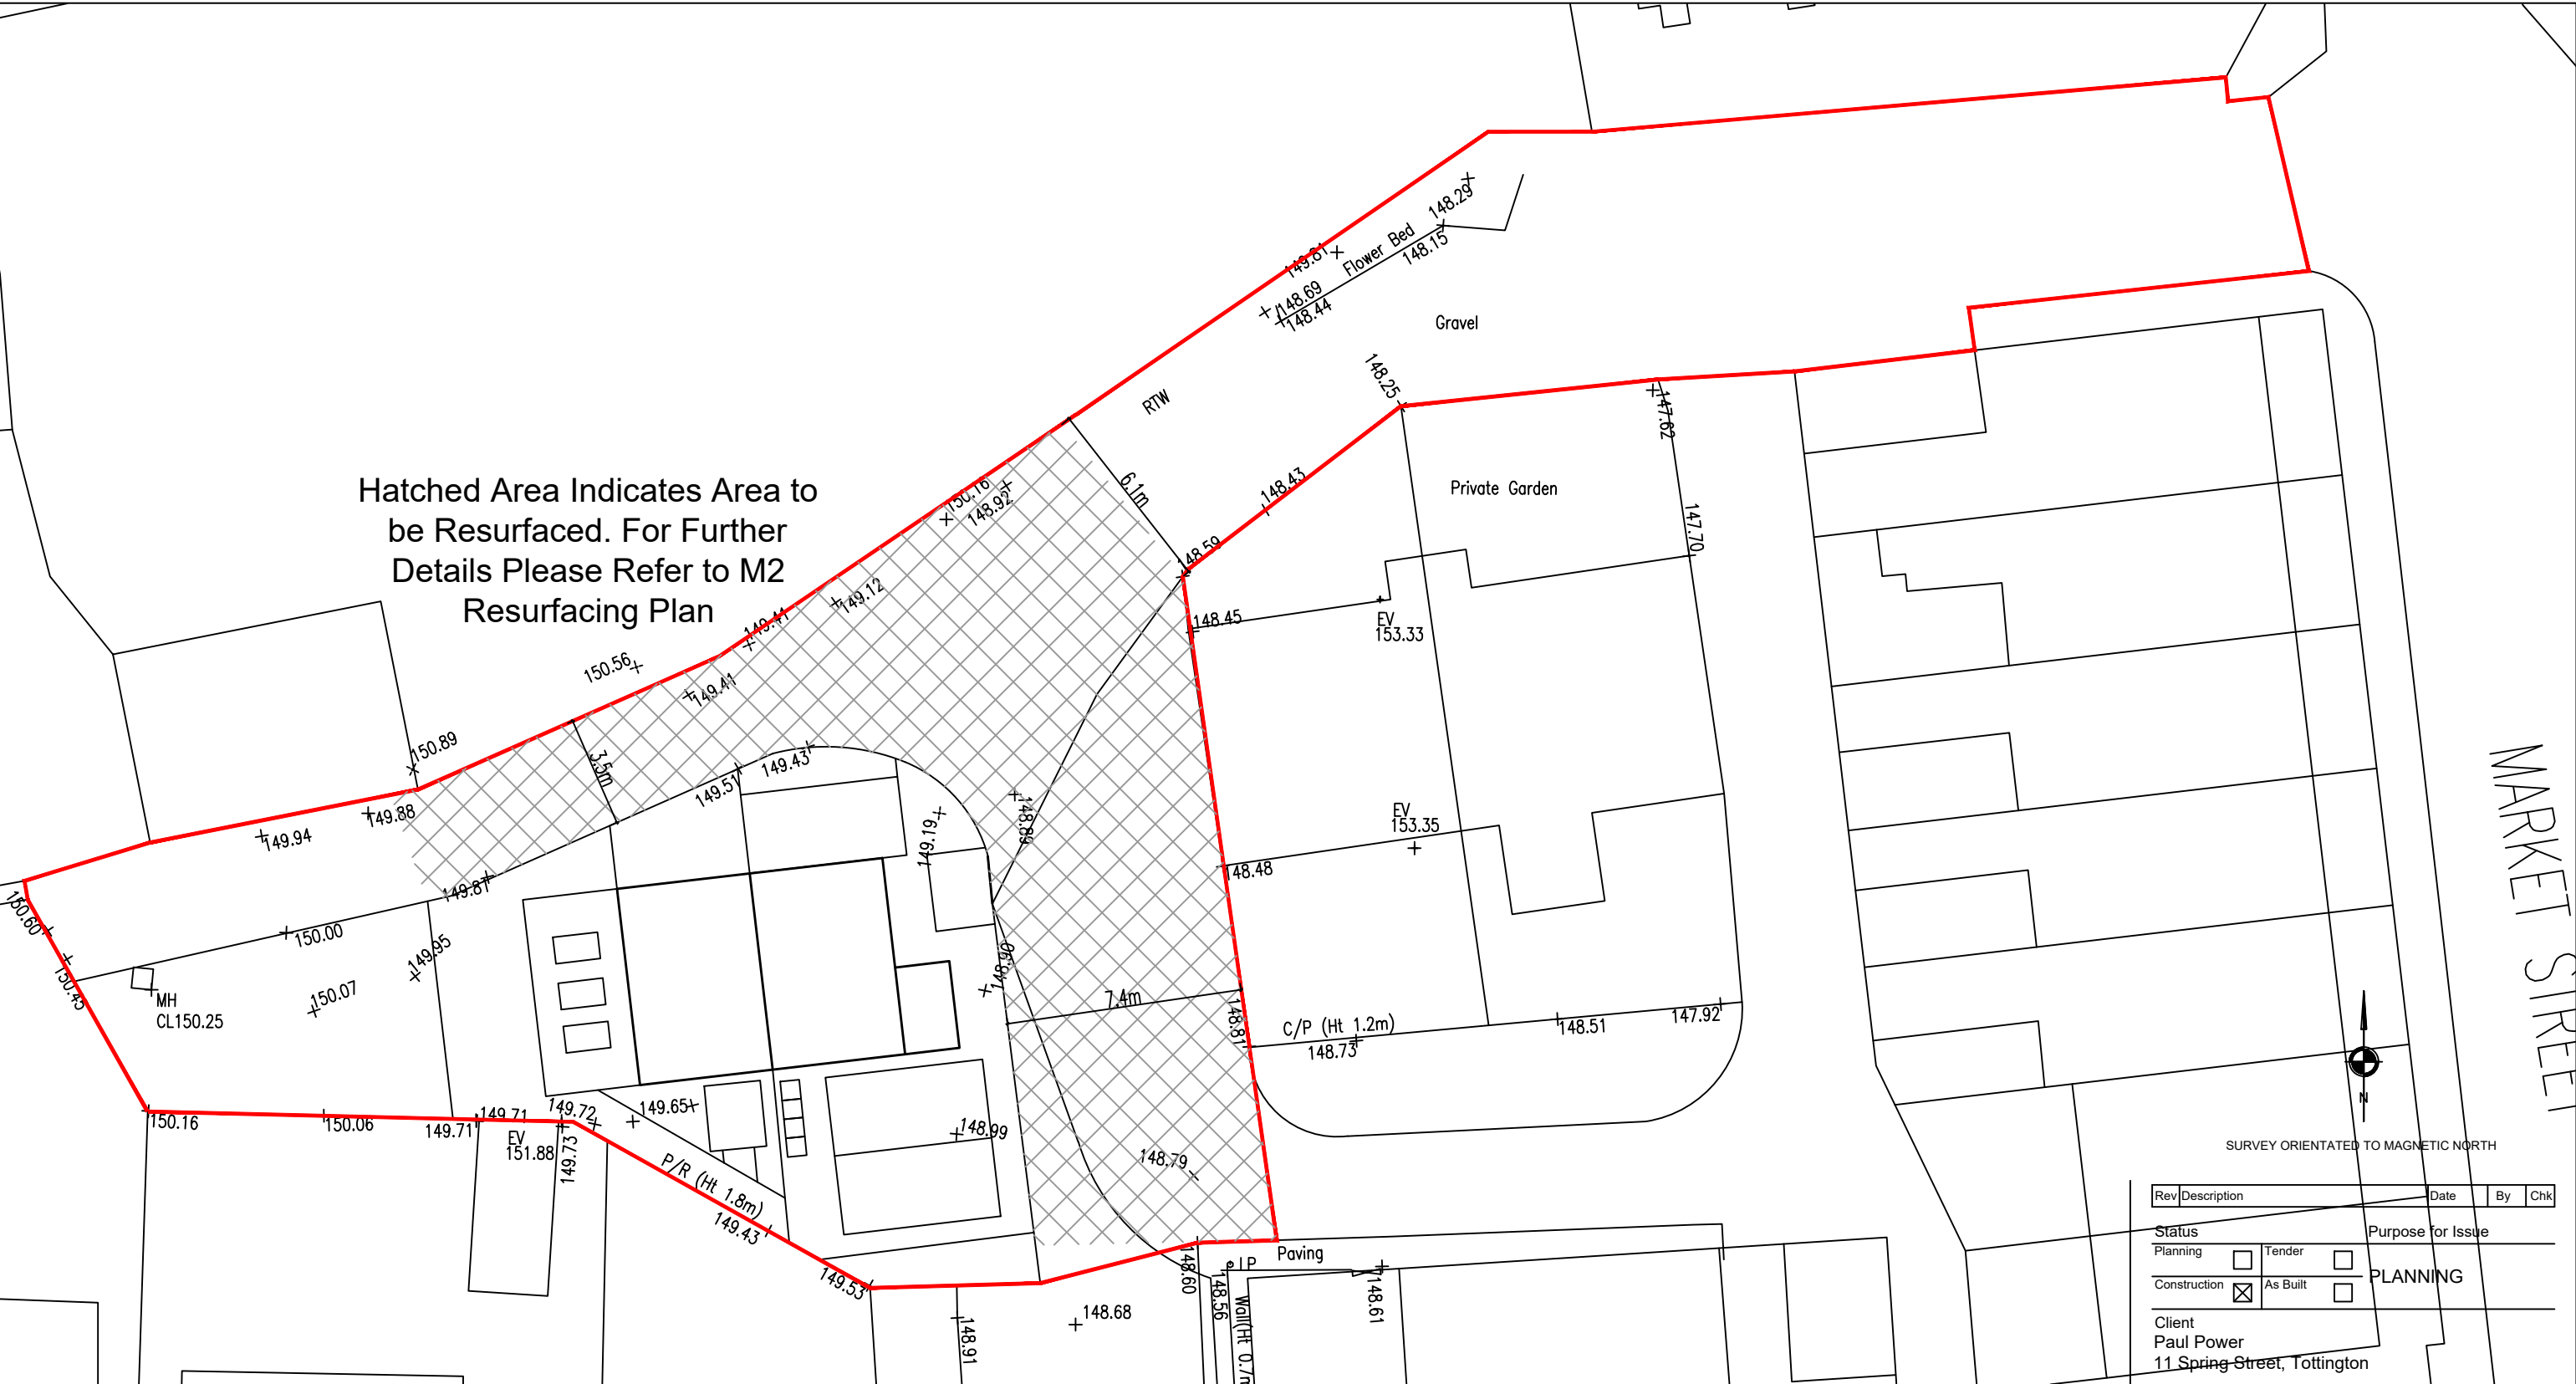

Hatched Area Indicates Area to  
be Resurfaced. For Further  
Details Please Refer to M2  
Resurfacing Plan

MARKET STREET

SURVEY ORIENTATED TO MAGNETIC NORTH

| Rev                          |                                     | Description | Date                     | By       | Chk |
|------------------------------|-------------------------------------|-------------|--------------------------|----------|-----|
| Status                       |                                     |             | Purpose for Issue        |          |     |
| Planning                     | <input type="checkbox"/>            | Tender      | <input type="checkbox"/> | PLANNING |     |
| Construction                 | <input checked="" type="checkbox"/> | As Built    | <input type="checkbox"/> |          |     |
| Client                       |                                     |             |                          |          |     |
| Paul Power                   |                                     |             |                          |          |     |
| 11 Spring Street, Tottington |                                     |             |                          |          |     |

Drawing  
Proposed Topographical Site Plan

Drawing No. TDS-25-196-02 Revision /  
Scales 1:200 @ A3 Date Oct '25  
Drawn ZTT Checked



01 Proposed Topographical Site Plan  
Scale 1:200

