


EXISTING REAR ELEVATION
1:100

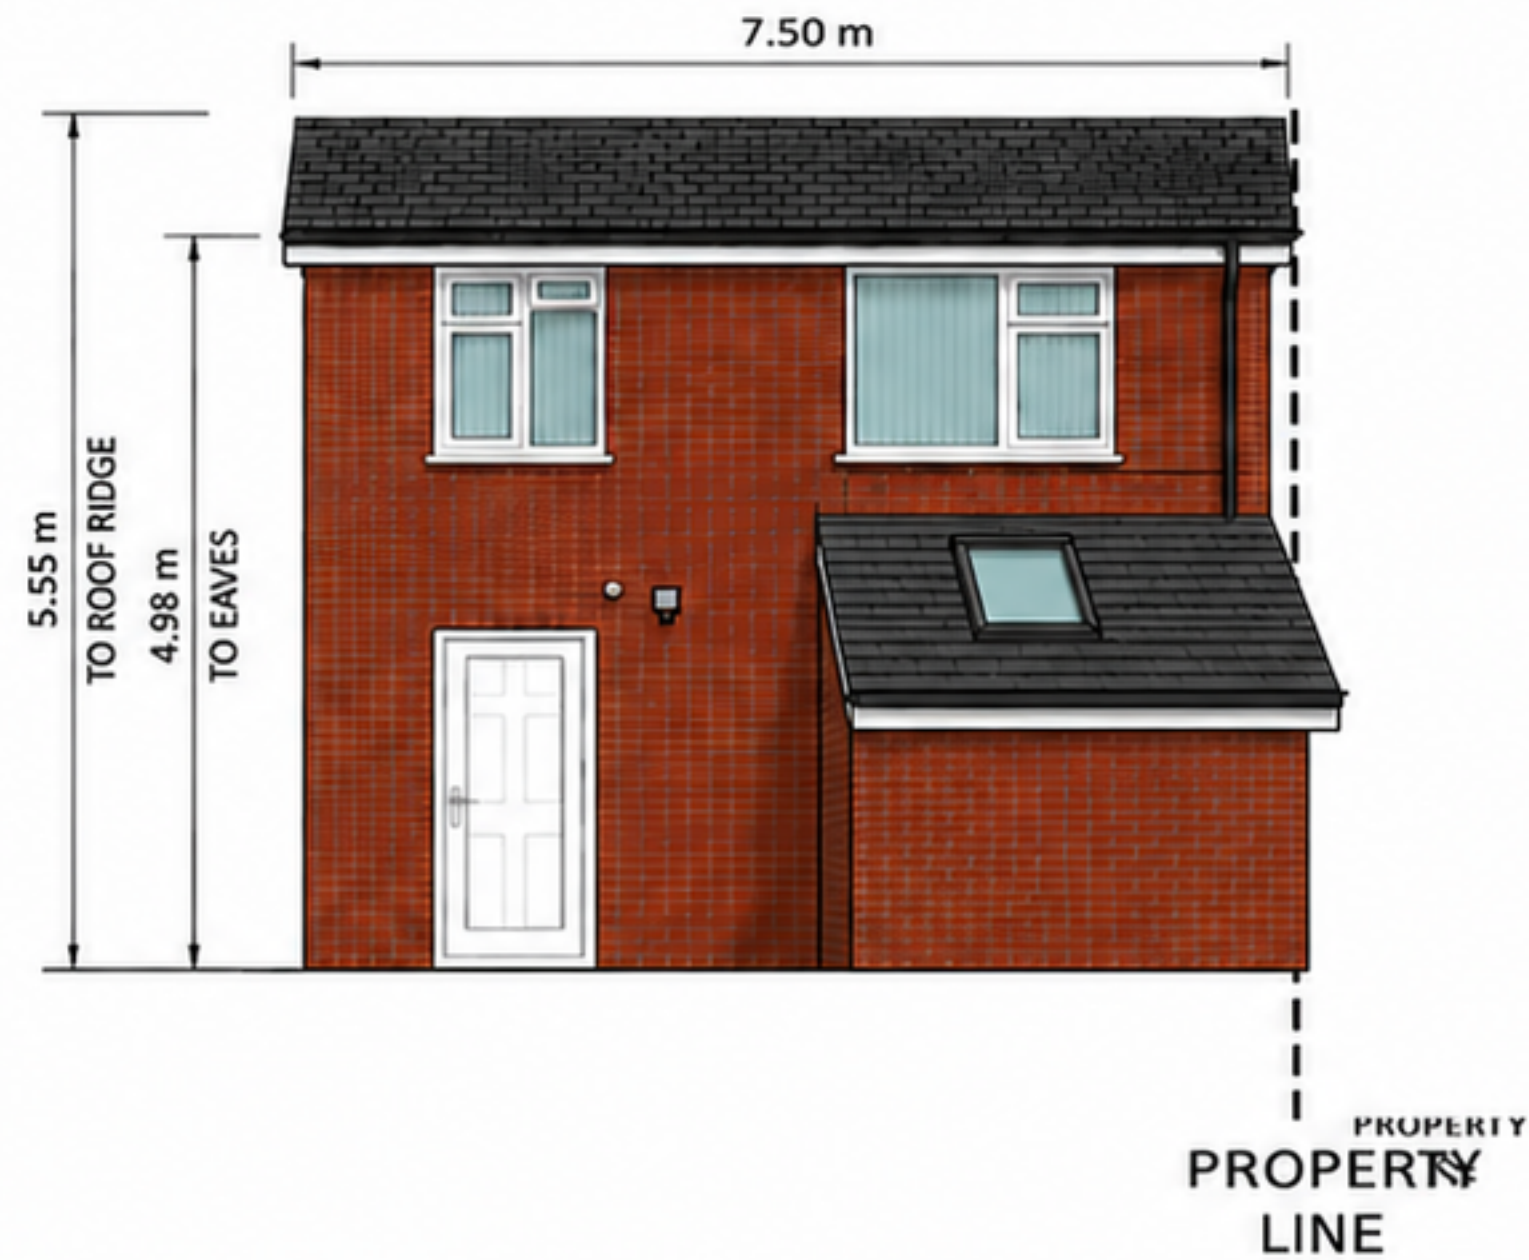

PROPOSED REAR ELEVATION
1:100



EXISTING BUILDING

Rear wall:
Width: 7.50 m
Height to eaves: 4.98 m
Height to ridge: 5.55 m


Side wall:
Length: 6.14 m
Height to eaves: 4.98 m
Height to ridge: 5.55 m

PROPOSED EXTENSION

Length: 3.00 m
Width: 4.00 m
Height to eaves: 2.60 m

Pitched roof to match
neighbour's existing
extension roofline.

EXTENSION BUILT ON
PROPERTY LINE

 

SCALE 1:100

NOTE: EXTENSION BUILT ON PROPERTY LINE