


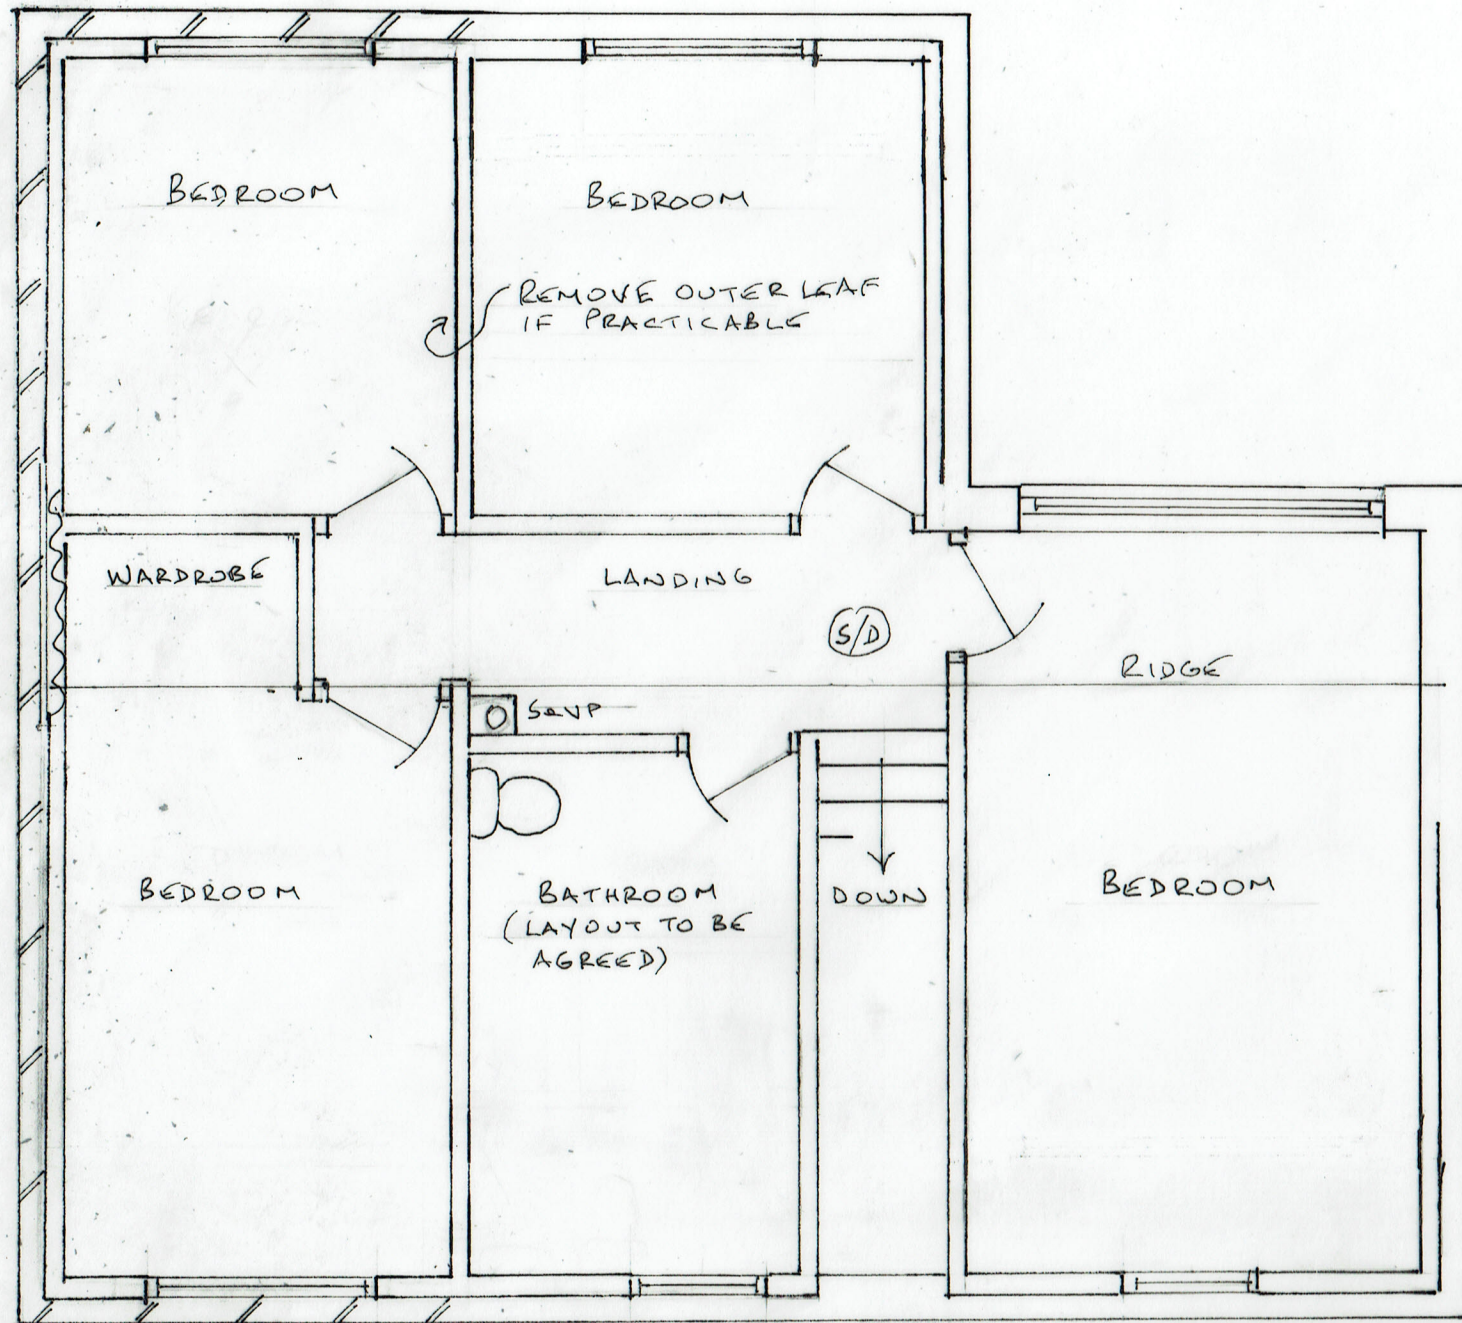

4/ PROPOSED FIRST FLOOR PLAN

0 ——— METRES ——— 5
SCALE 1:50 @ A3

28/05/2022 22/697/04
FRONT DORMER, TWO STOREY SIDE EXTENSION
16 HAZELDENE CLOSE BURY BL9 9BA