


A3 Size


Scale 1:100

FOR PLANNING PURPOSED ONLY. USE FIGURED DIMENSIONS ONLY. SUBJECT TO SITE SURVEY AND ALL NECESSARY CONSENTS. ALL DIMENSIONS TO BE CHECKED BY USER AND ANY DISCREPANCIES, ERRORS OR OMISSIONS TO BE REPORTED TO THE ARCHITECT BEFORE THE WORK COMMENCES. THIS DRAWING IS TO BE READ WITH ALL OTHER RELEVANT MATERIALS

Revision	Notes	Date	Drawn
A			

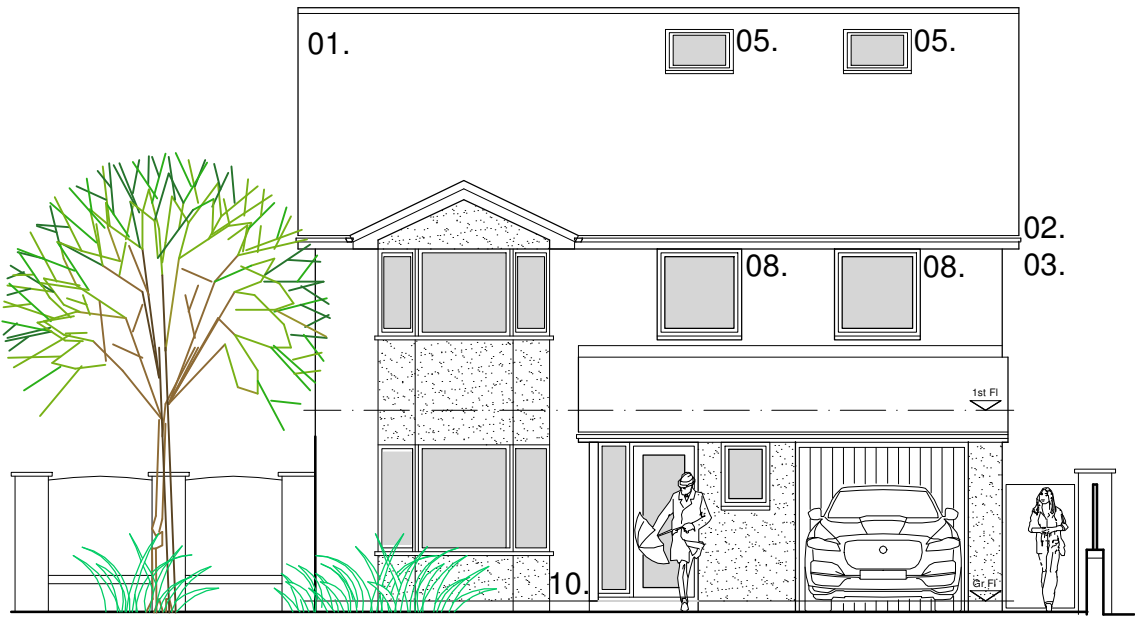

Proposed West Elevation

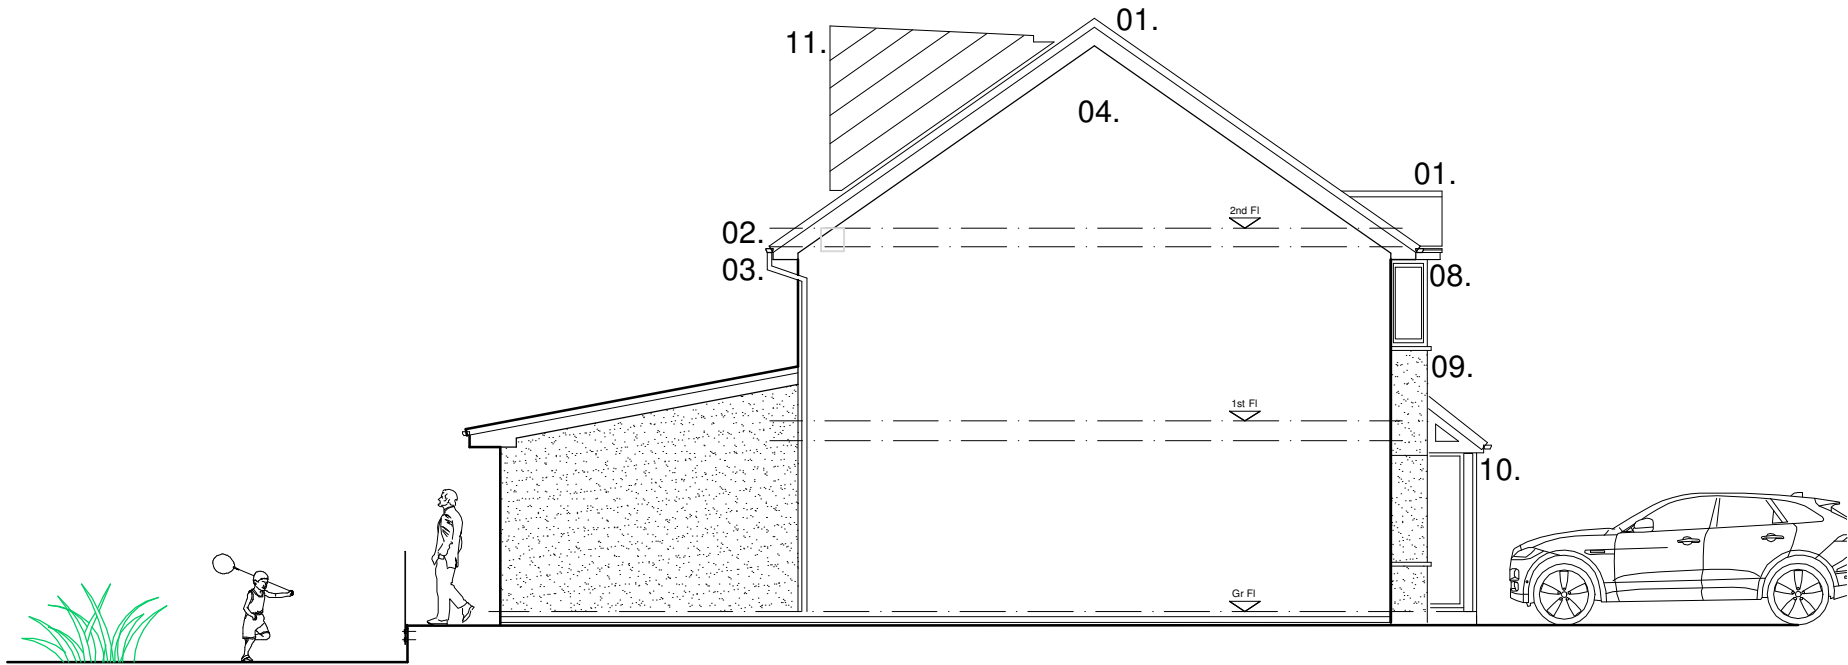

Proposed North Elevation

LEGEND

- 01. Concrete tile to match existing
- 02. Rainwater good to match existing
- 03. uPVC soffits and fascias to match existing
- 04. Brickwork to match existing
- 05. Rooflight
- 06. Concrete post and timber panel fence
- 07. Aluminium glazed door
- 08. Aluminium windows
- 09. Render finish
- 10. Timber framed glazed entrance porch
- 11. Raised seam zinc cladding

Scale Bar 1:100

FuZED ARCHITECTURE

Fuzed A+D Ltd, 74A Water Street, Radcliffe, Manchester, M26 4DF
Tel: 0161 724 8006 Email: fuzedarchitects@gmail.com

Project:	No.1 Portinscale Close, Bury BL8 1DB
Client:	Mr and Mrs Tanner
Content:	Planning Submission Proposed Elevations

DESIGN

Contract No.	1255
Dwg No.	2.02
Revision	-
Date	September '20