
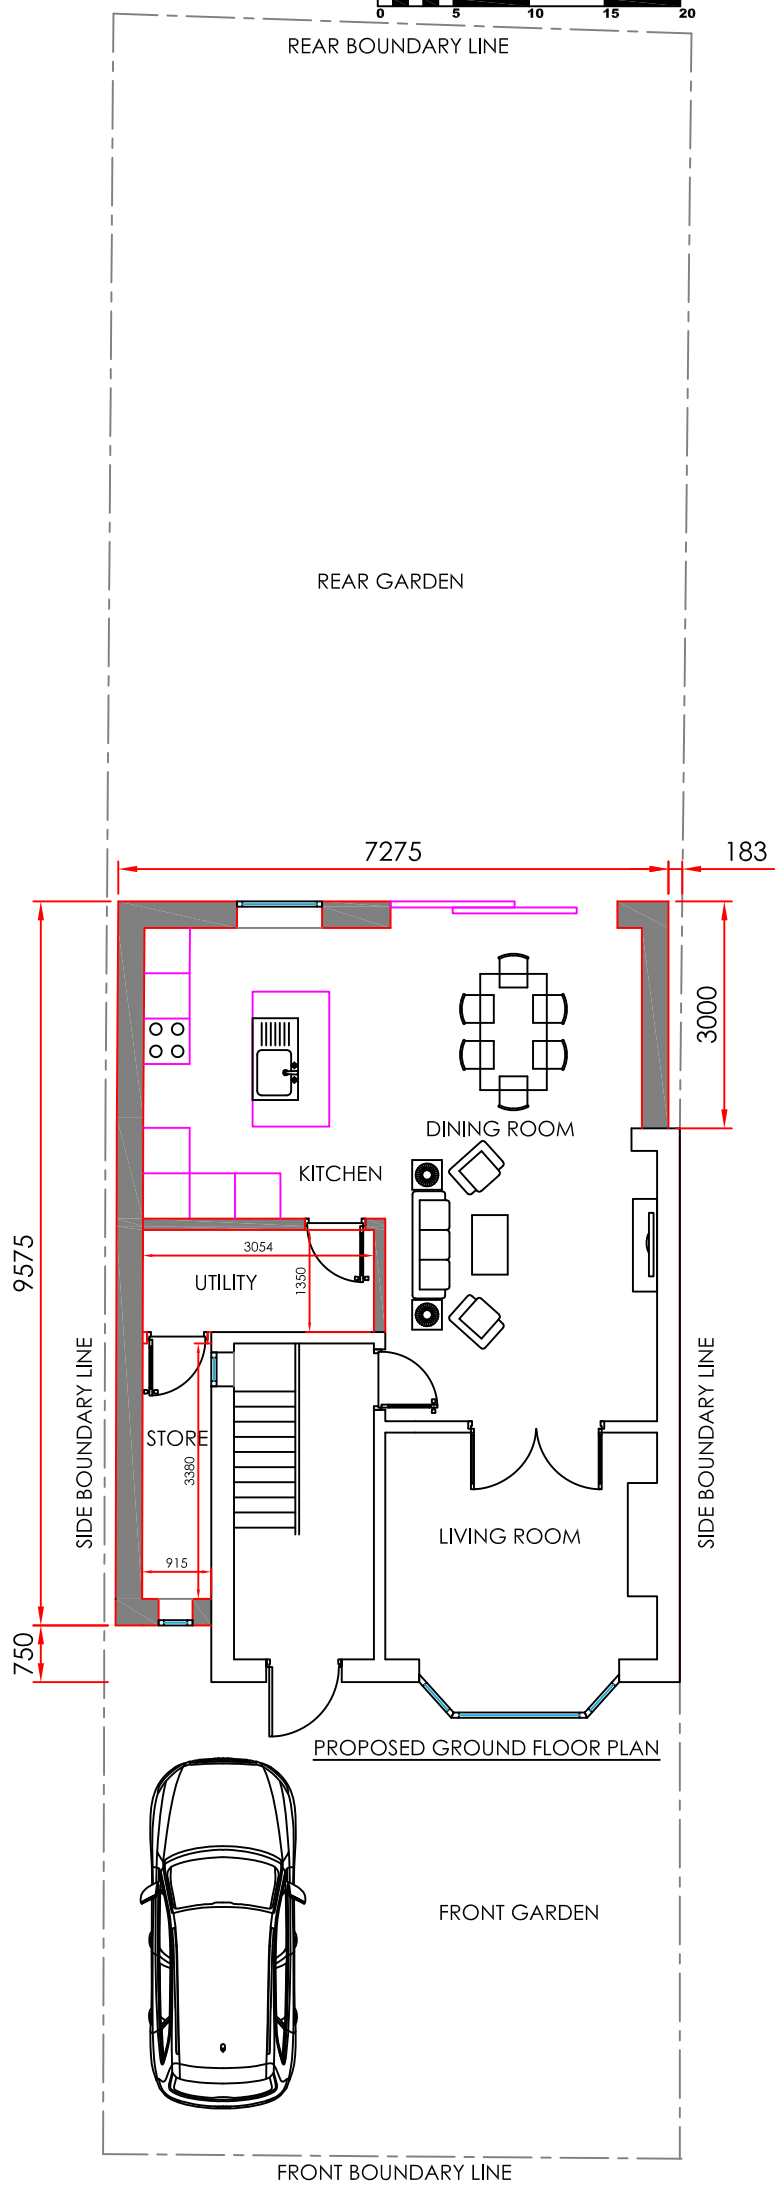


 

48 Stanley Avenue North
Proposed Ground Floor Plan
Scale: 1:100 @ A4