



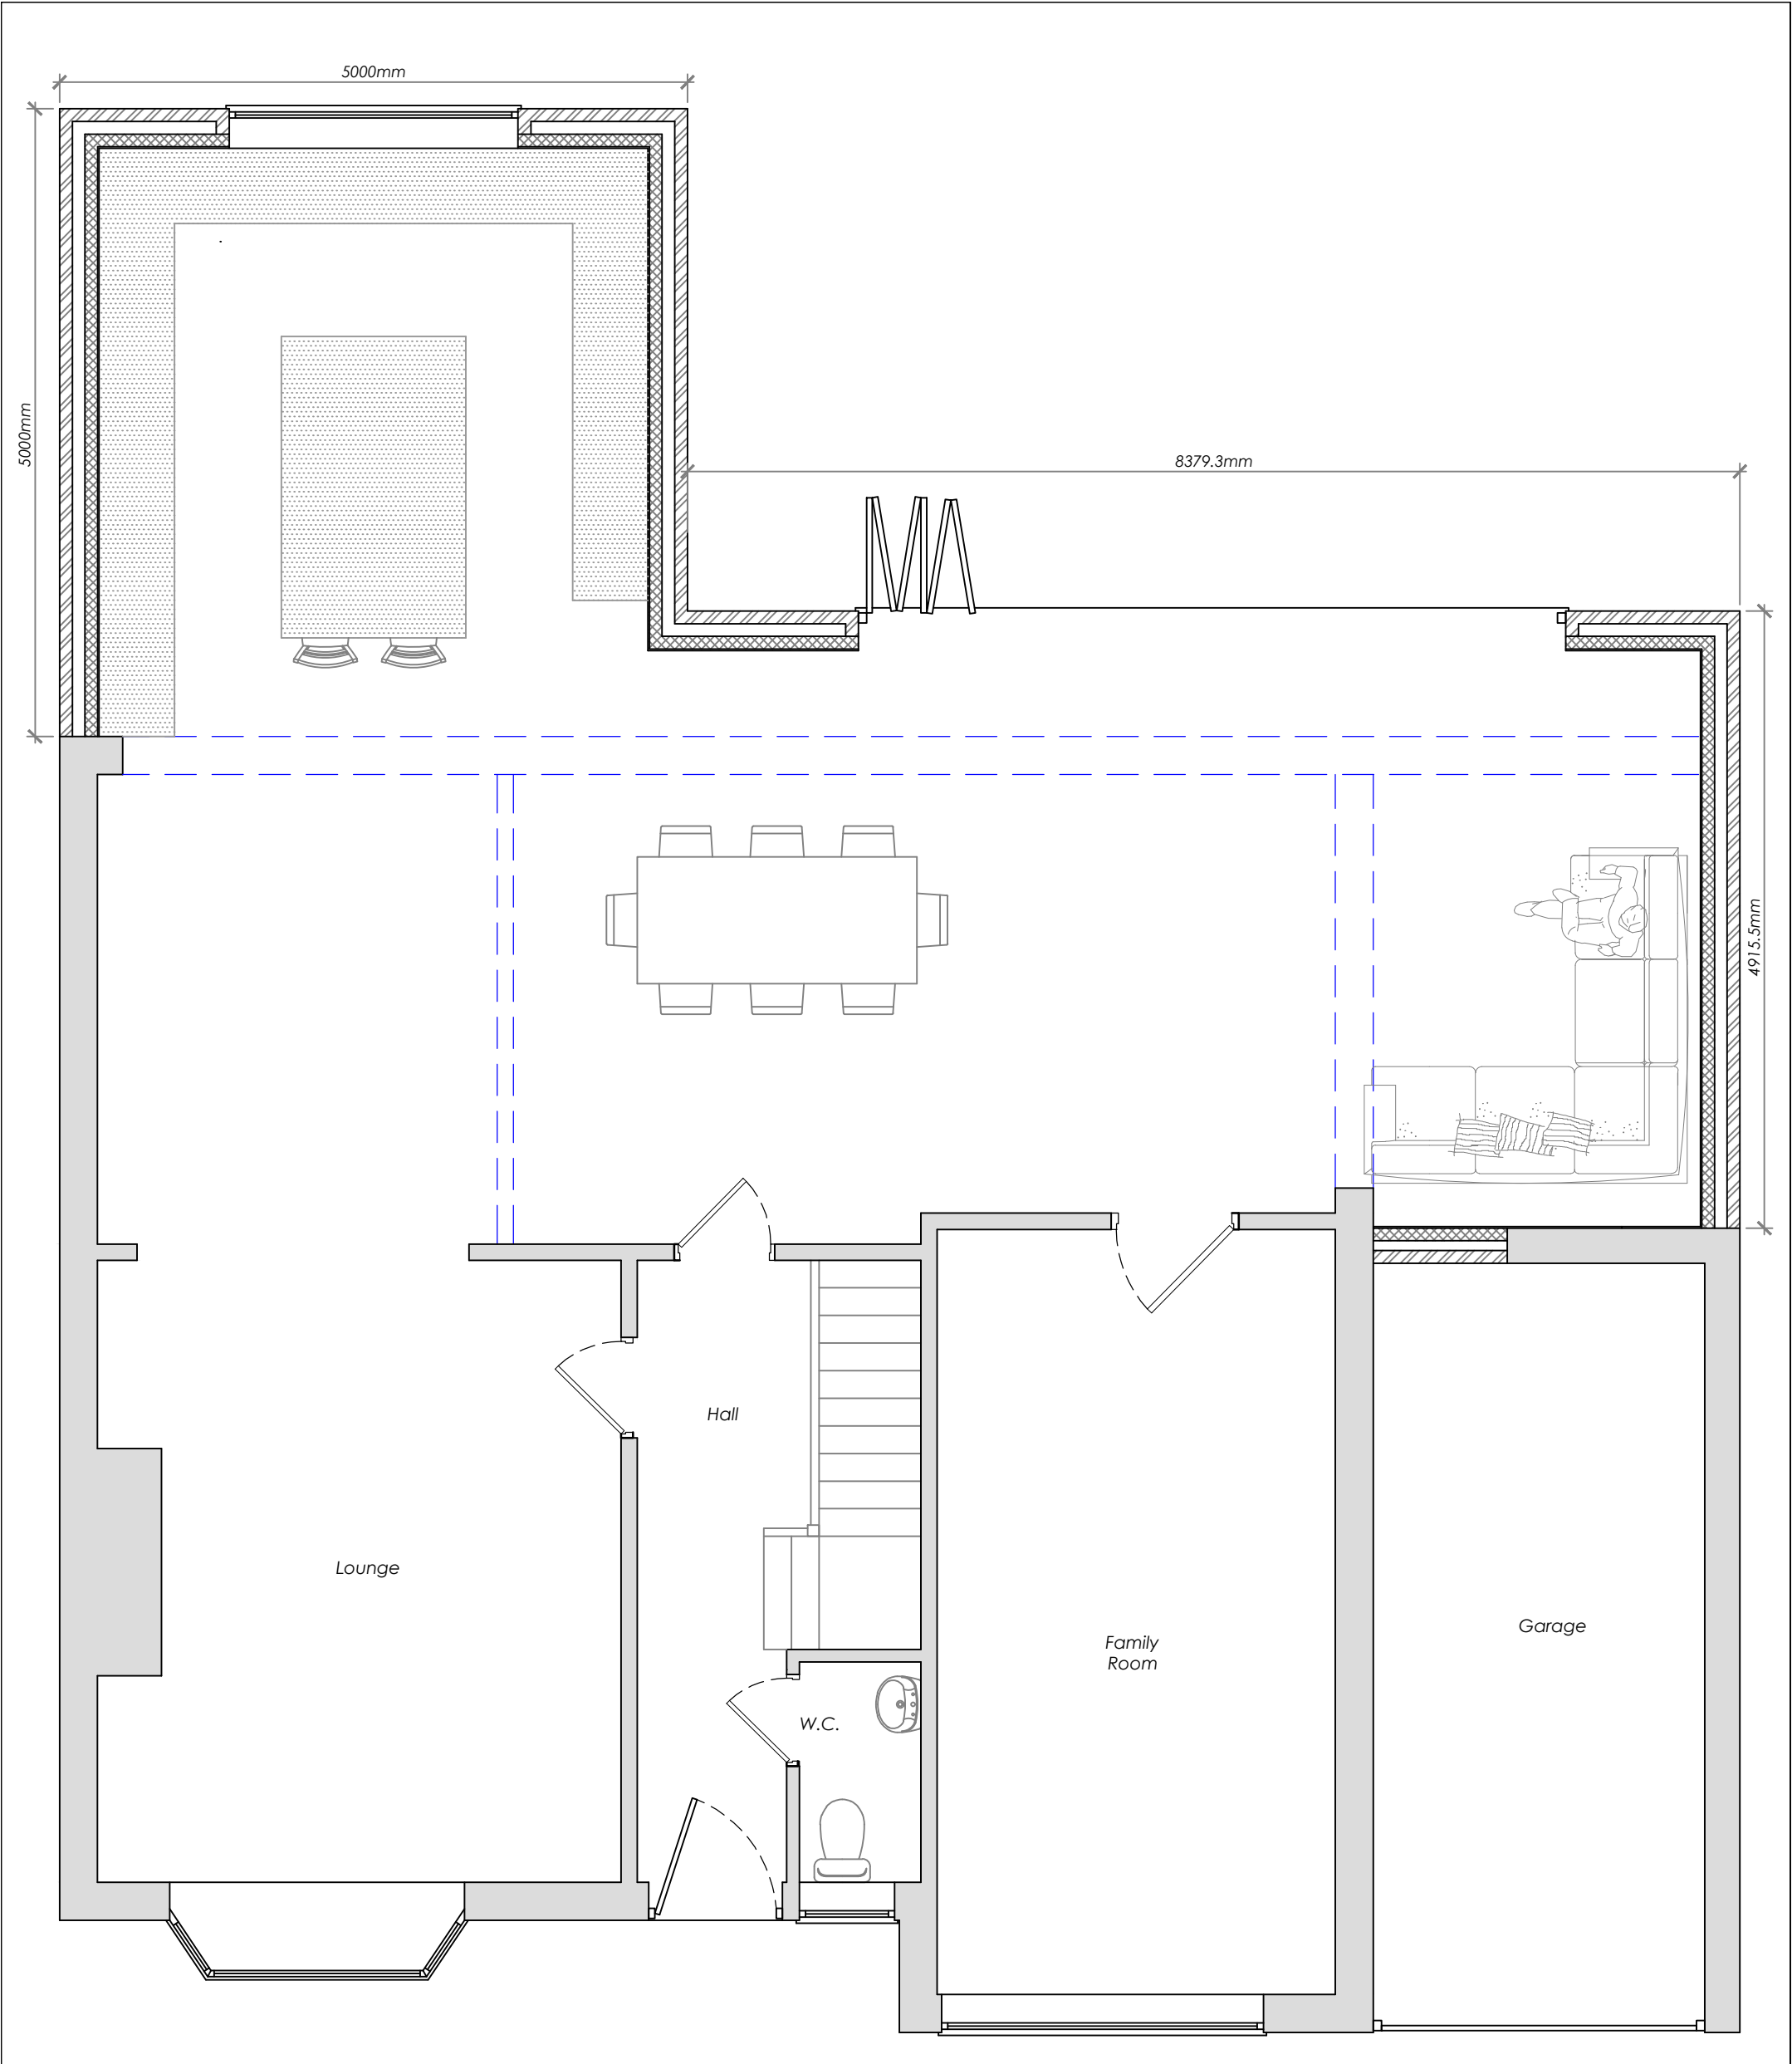

Proposed Ground Floor Plan
Scale 1:50

 

Office: Ash 3-4 Centrix House,
Newton Le Willows,
WA12 9UY

Telephone: +44 (0) 1625 326 777
Email: garry@theextensionguys.co.uk

Client: The Extension Guys, Ash 3-4 Centrix House, Newton Le Willows, WA12 9UY		
Project / Title: Proposed Single Storey Side / Rear Extension at 35 St Georges Road, Unsworth, Bury, BL9 8JG		
AutoCAD Location	D:\BentleyP&M\Planning Apps\	
Drawn: MJD	Scale: As Shown @ A	Date: 18.09.24
No.		SSSE-35SR-003